



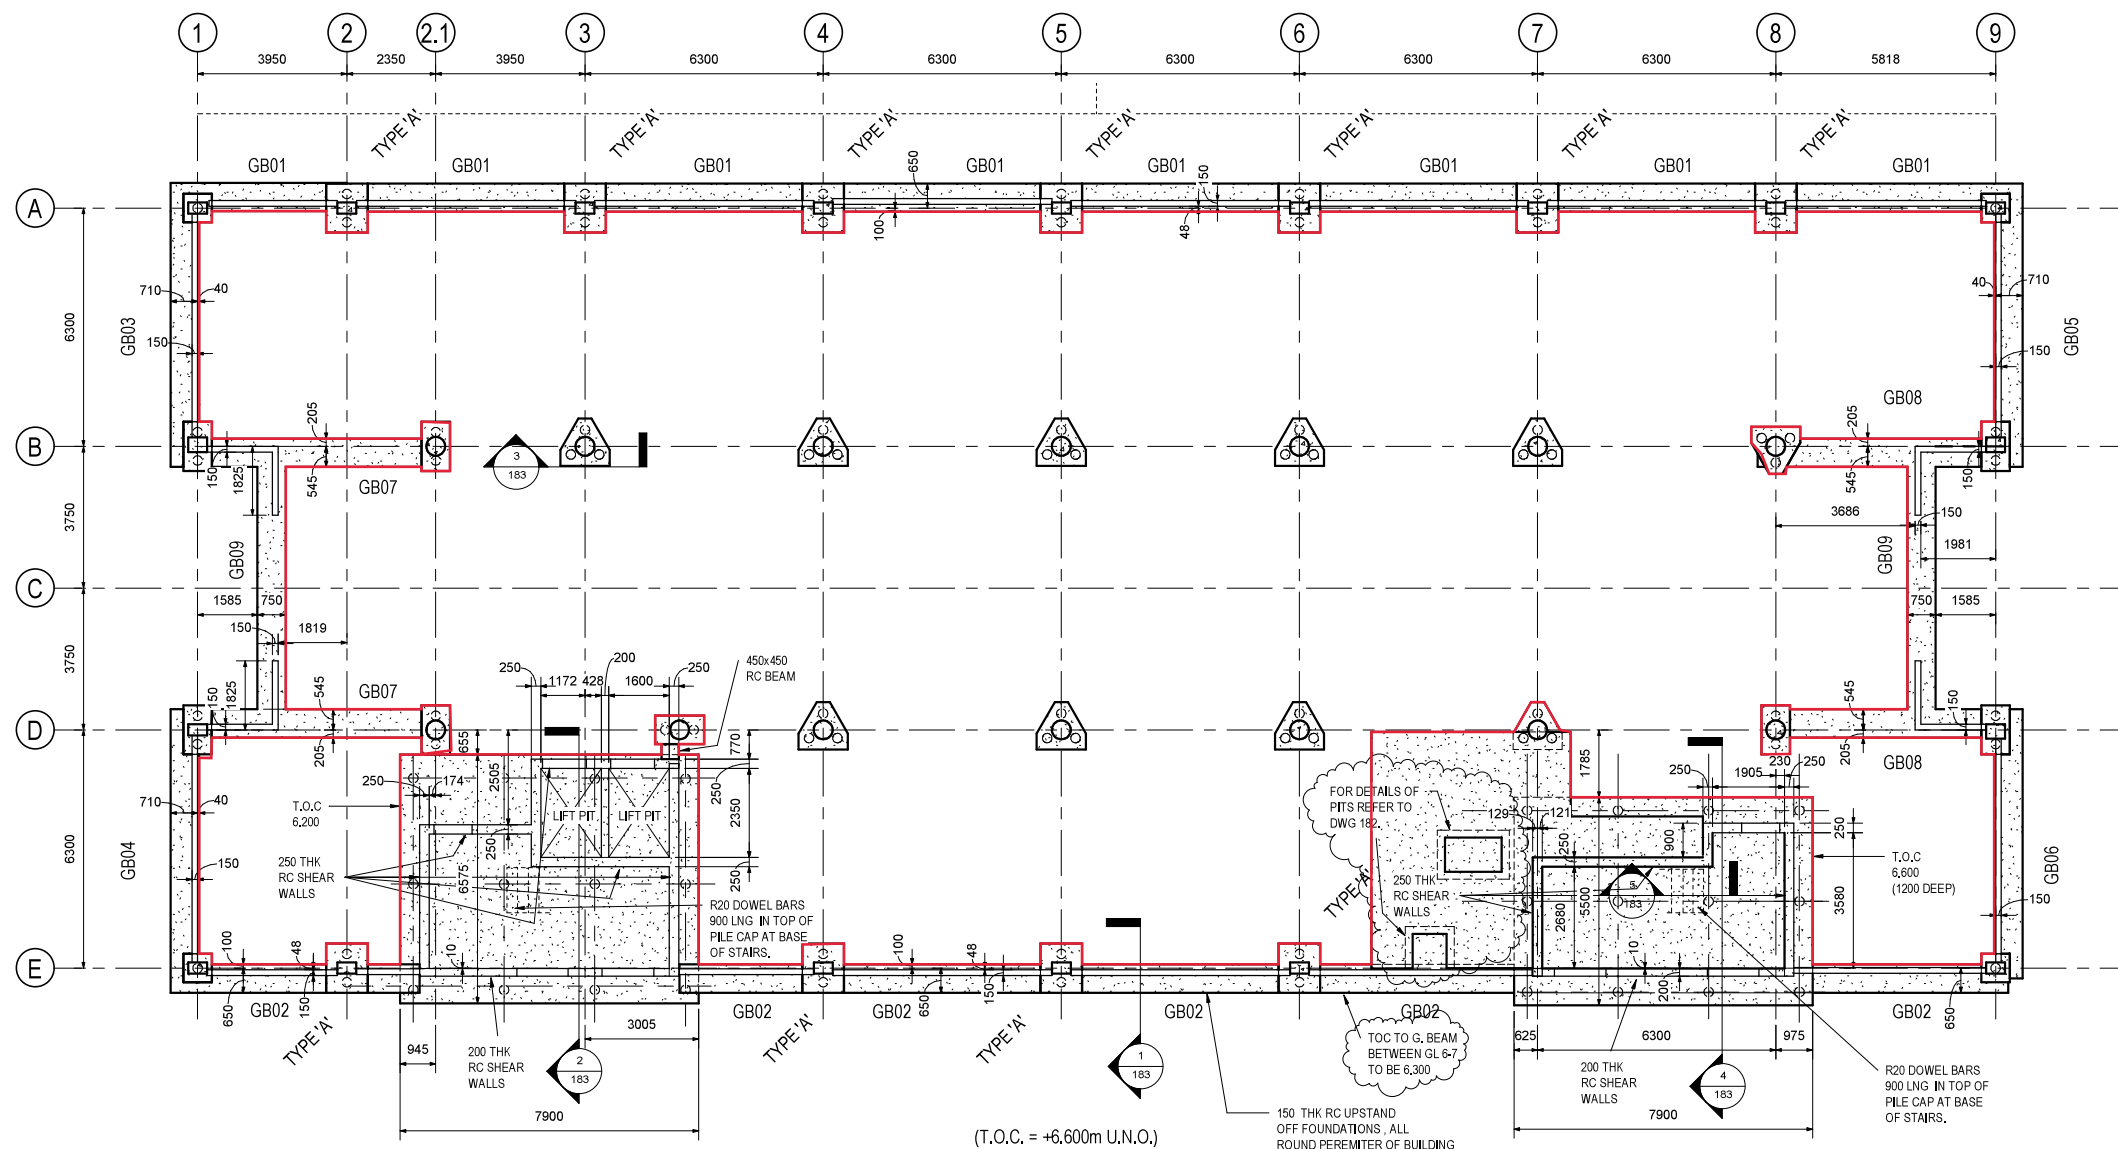

(T.O.C. = +6,600m U.N.O.)

ALL GROUND BEAMS TO BE 750 WIDE X 450 DEEP U.N.O.

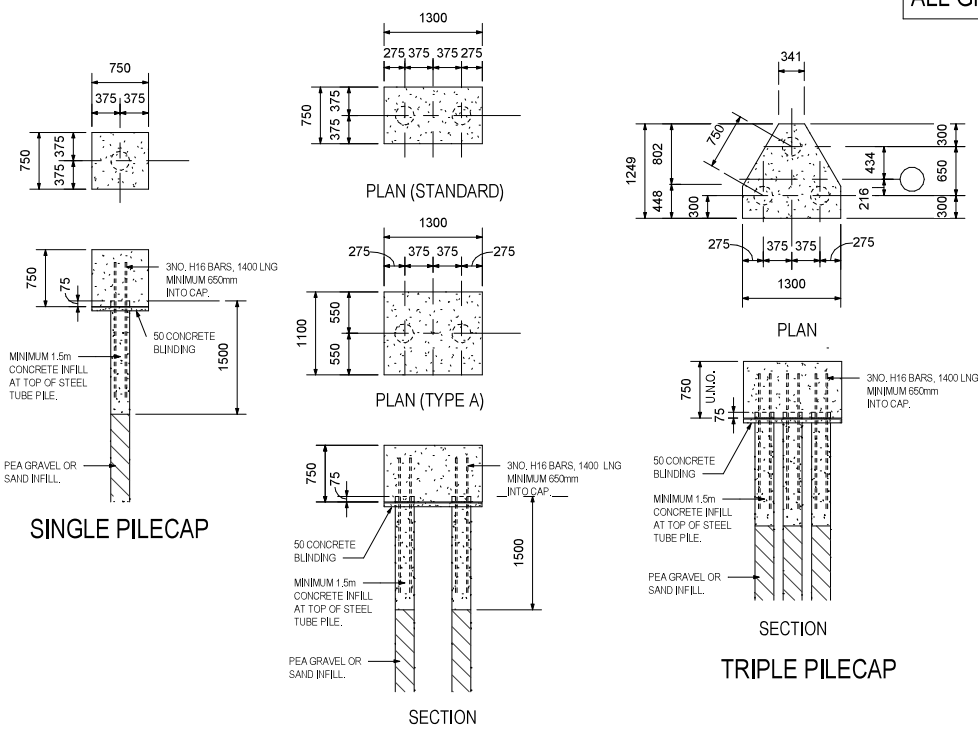

BASED ON 250/244 DIA PILES

NOTE
1. ALL CONCRETE TO BE GRADE C32/40 UNO.

7	12/12/16	G BEAM ON GL E6-7 LOWERED. FITS ADDED	SM	AW
6	28/11/16	IN ABEYANCE G BEAMS CONFIRMED UPSTAND SETTING-OUT AMENDED TO SUIT LATEST ARCHITECT'S DETAILS	SM	AW
5	14/11/16	SECTION 4 & 5 ADDED. DOWEL BARS ADDED TO BASE OF STAIRS	SM	AW
4	10/11/16	LIFT PIT CONFIRMED. SETTING-OUT DIMENSIONS ADDED	SM	AW
3	17/10/16	GRID REF'S UPDATED. SINGLE PILECAP & CIRCULAR COLUMN ON GL 2 OMITTED. PILECAP ON GL A2 CHANGED TO DOUBLE	SM	AW
2	15/09/16	AMENDED TO SUIT 250/244 DIA PILES	SM	AW
1	12/09/16	CONSTRUCTION ISSUE	SM	AW
Rev	Date	Description	By	Apvd

Project
UWTS Library University of Wales
Trinity Saint David Swansea, SA1

Title
Library Building Foundation Layout

Client
University of Wales Trinity Saint
David

Scale @ A1
As indicated

Project Ref	Drawing No	Rev
16109	181	C7

REVISION REFERENCE
P = Preliminary A = Approval T = Tender C = Construction

