


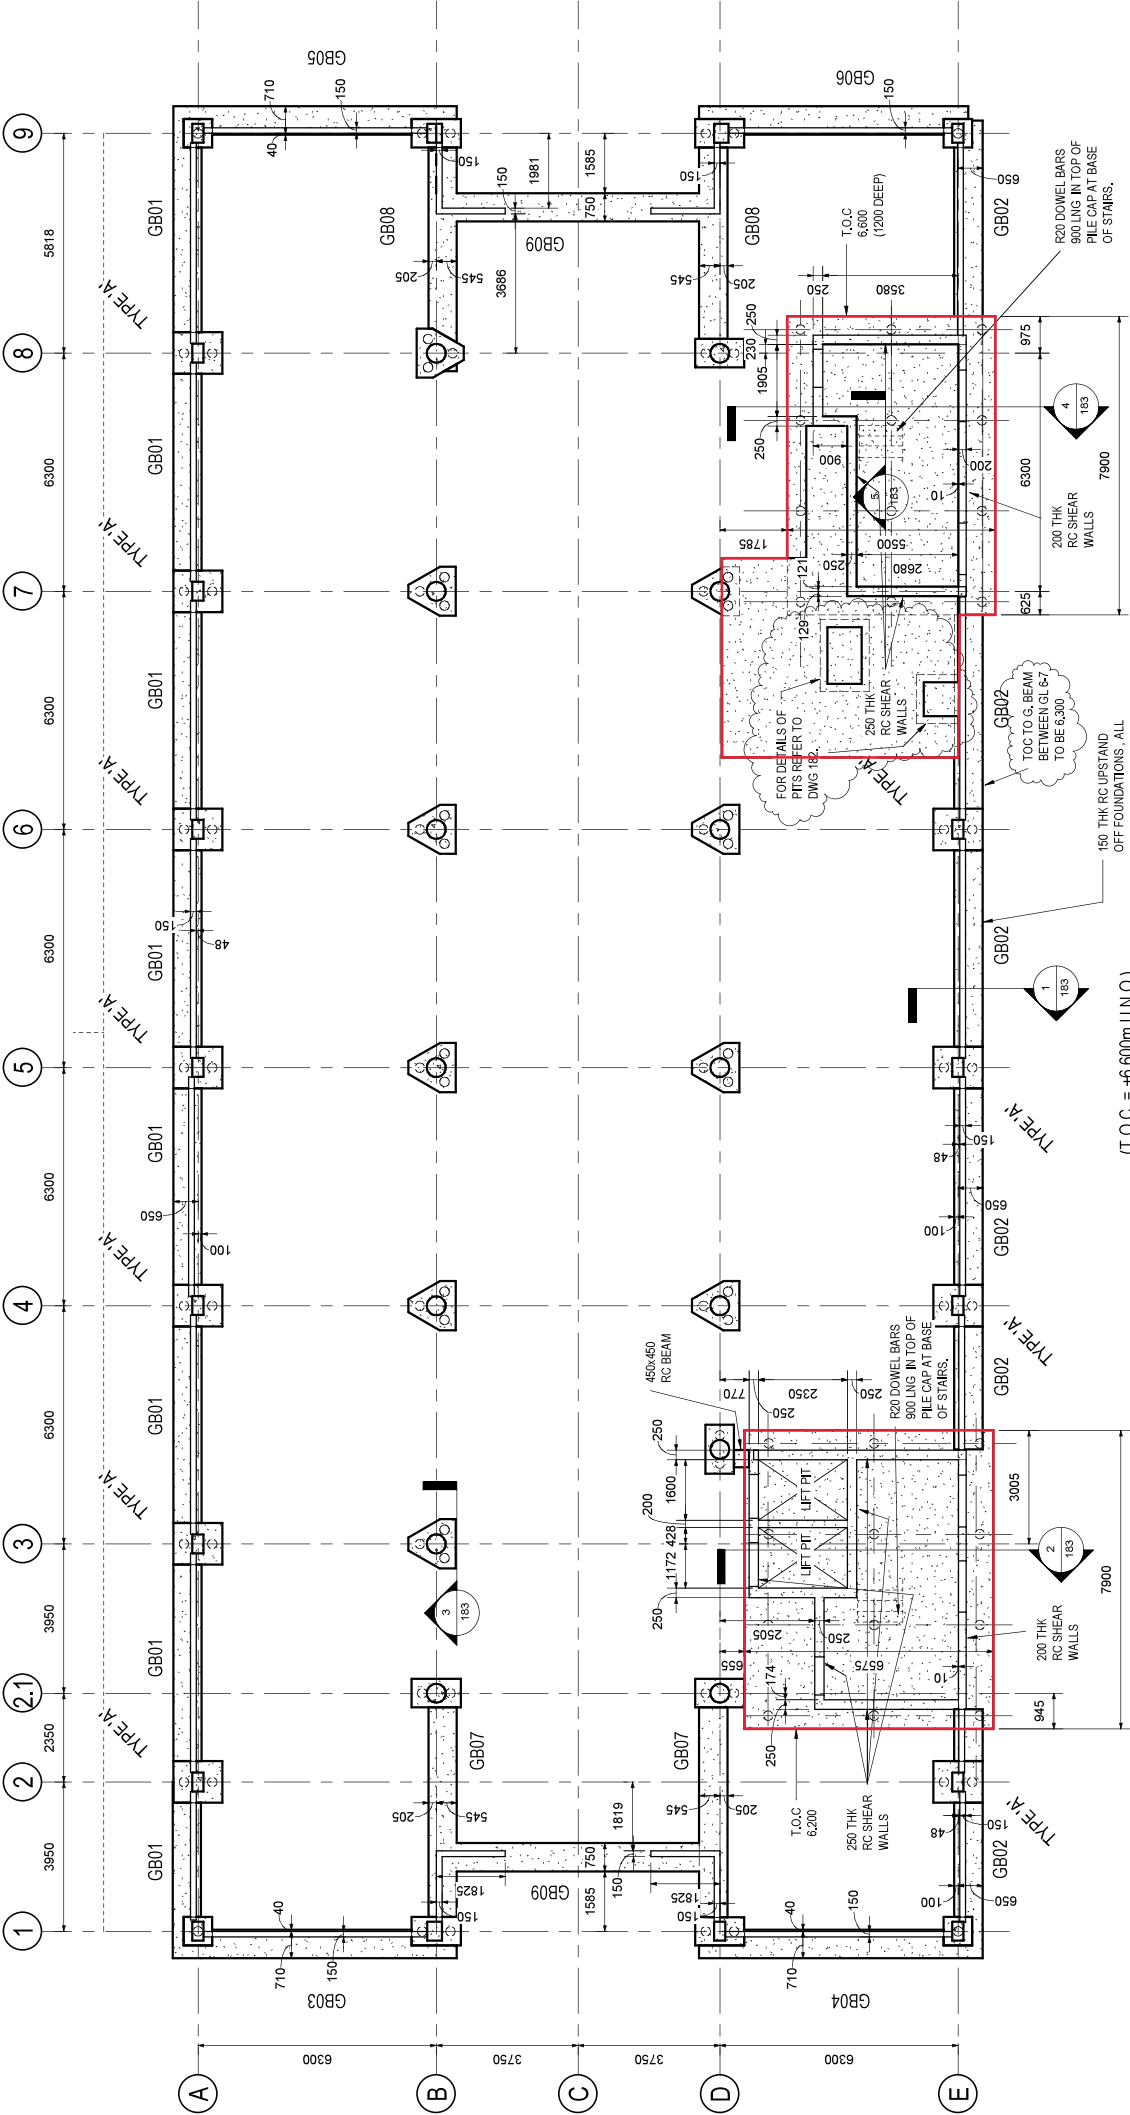

ALL GROUND BEAMS TO BE 750 WIDE X 450 DEEP U.N.O.

7	12/2/16	GBEAM ON G.1 E&F LOWERED.	SM	AW
6	28/1/16	INCREASE G. BEAMS TO 450x450mm	SM	AW
5	14/1/16	SECTION 4.8 SLOTTED DOWEL STAIRS	SM	AW
4	10/1/16	LEFT FIT CONFIRMED.	SM	AW
3	17/1/16	GB BEES UPDATED SINGLE PILE CAP & CIRCULAR COLUMN ON G.2 LIMITED PILE CAP ON G.1	SM	AW
2	15/6/16	GB BEES UPDATED TO DOUBLE PILES	SM	AW
1	12/2/16	CONSTRUCTION ISSUE	SM	AW

Project
UWTSD Library University of Wales
Trinity Saint David Swansea, SA1

Title
Library Building Foundation Layout

Client
University of Wales Trinity Saint David

Scale @ A1
As indicated

Project Ref
16109

Drawing No
181

Rev
C7

REVISION REFERENCE
P - Preliminary A - Approval T - Tender C - Construction



Alexander House, Exeter Road,
Western Avenue, Cardiff, CF14 3AT
TEL: 02920 524 444 Email: Cardiff@jubb.co.uk