


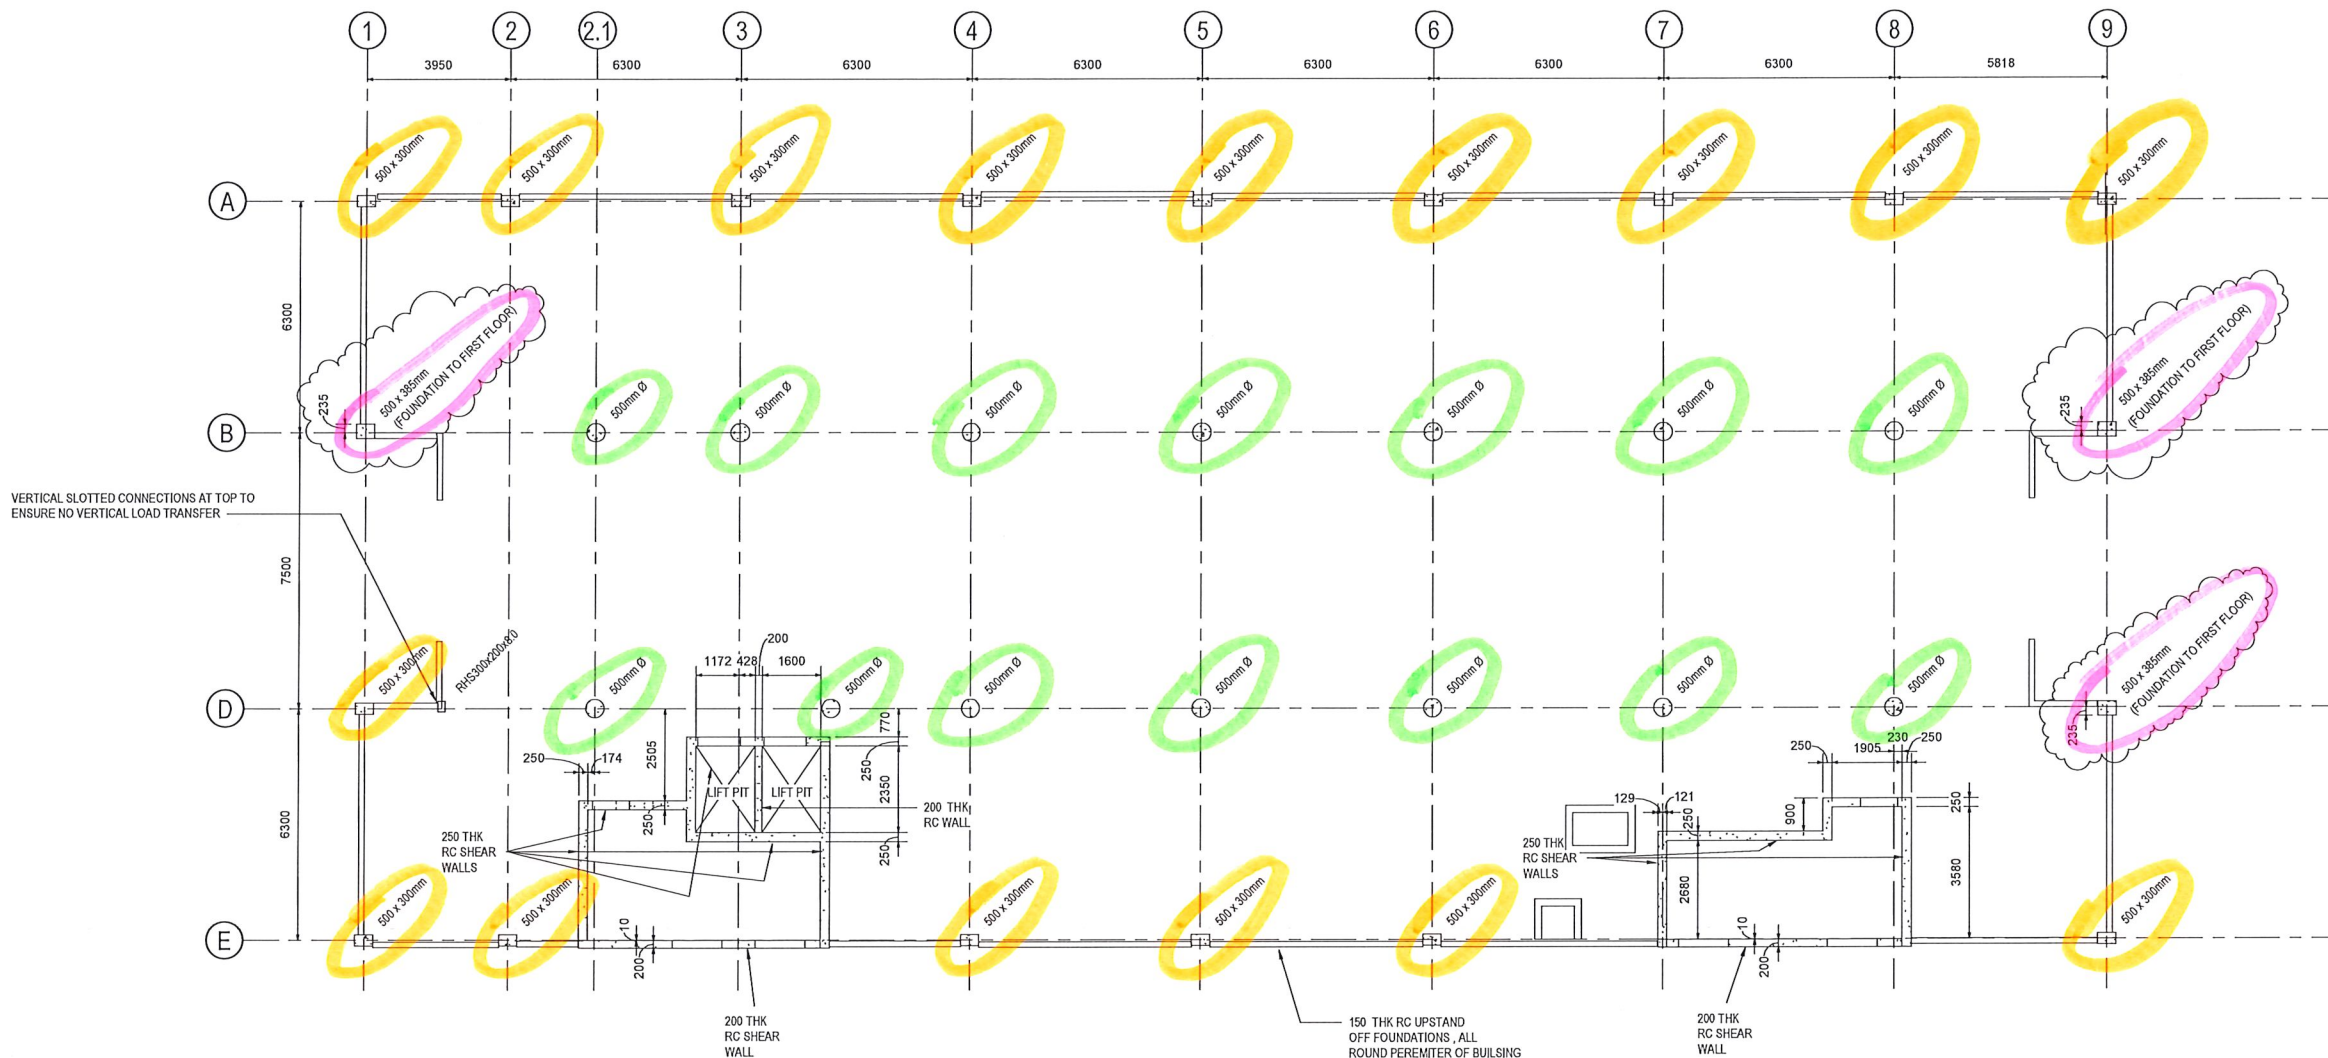

LIBRARY Building Column Layout
1 : 100

500 x 300 = 16 nr

500 ϕ = 14 nr

500 x 385 = 3 nr

GENERAL NOTES

PRECAST CONCRETE STAIRS TO MANUFACTURERS DESIGN & DETAILS, SETTING-OUT IN ACCORDANCE WITH ARCHITECT'S DRAWINGS.

LIFT SHAFT RISERS, DOORS AND OTHER SIGNIFICANT OPENING SIZES AND SETTING-OUT TO BE CONFIRMED BY ARCHITECT.

ALL CONCRETE TO BE GRADE C32/40 UNO.

c3	11/01/17	SIZE OF COLUMN ON GL 1B, 6B & 3D AMENDED	SM	AW
c2	15/11/16	CIRCULAR COLUMNS AMENDED TO 500 DIA TO ALLOW SHADOW GAP UNDER SLABS. SETTING-OUT ADDED	SM	AW
c1	04/10/16	CCS STRUCTURE ISSUE	SM	AW
Rev	Date	Description	By	Appd

Project
UWTSD Library University of Wales
Trinity Saint David Swansea, SA1

Title
Library Building Column Layout

Client
University of Wales Trinity Saint
David

Scale @ A1
1 : 100

Project Ref	Drawing No	Rev
16109	280	C3

REVISION REFERENCE
P = Preliminary A = Approval T = Tender C = Construction