


GENERAL NOTES


ALL CONCRETE TO BE GRADE C32/40 UNO.

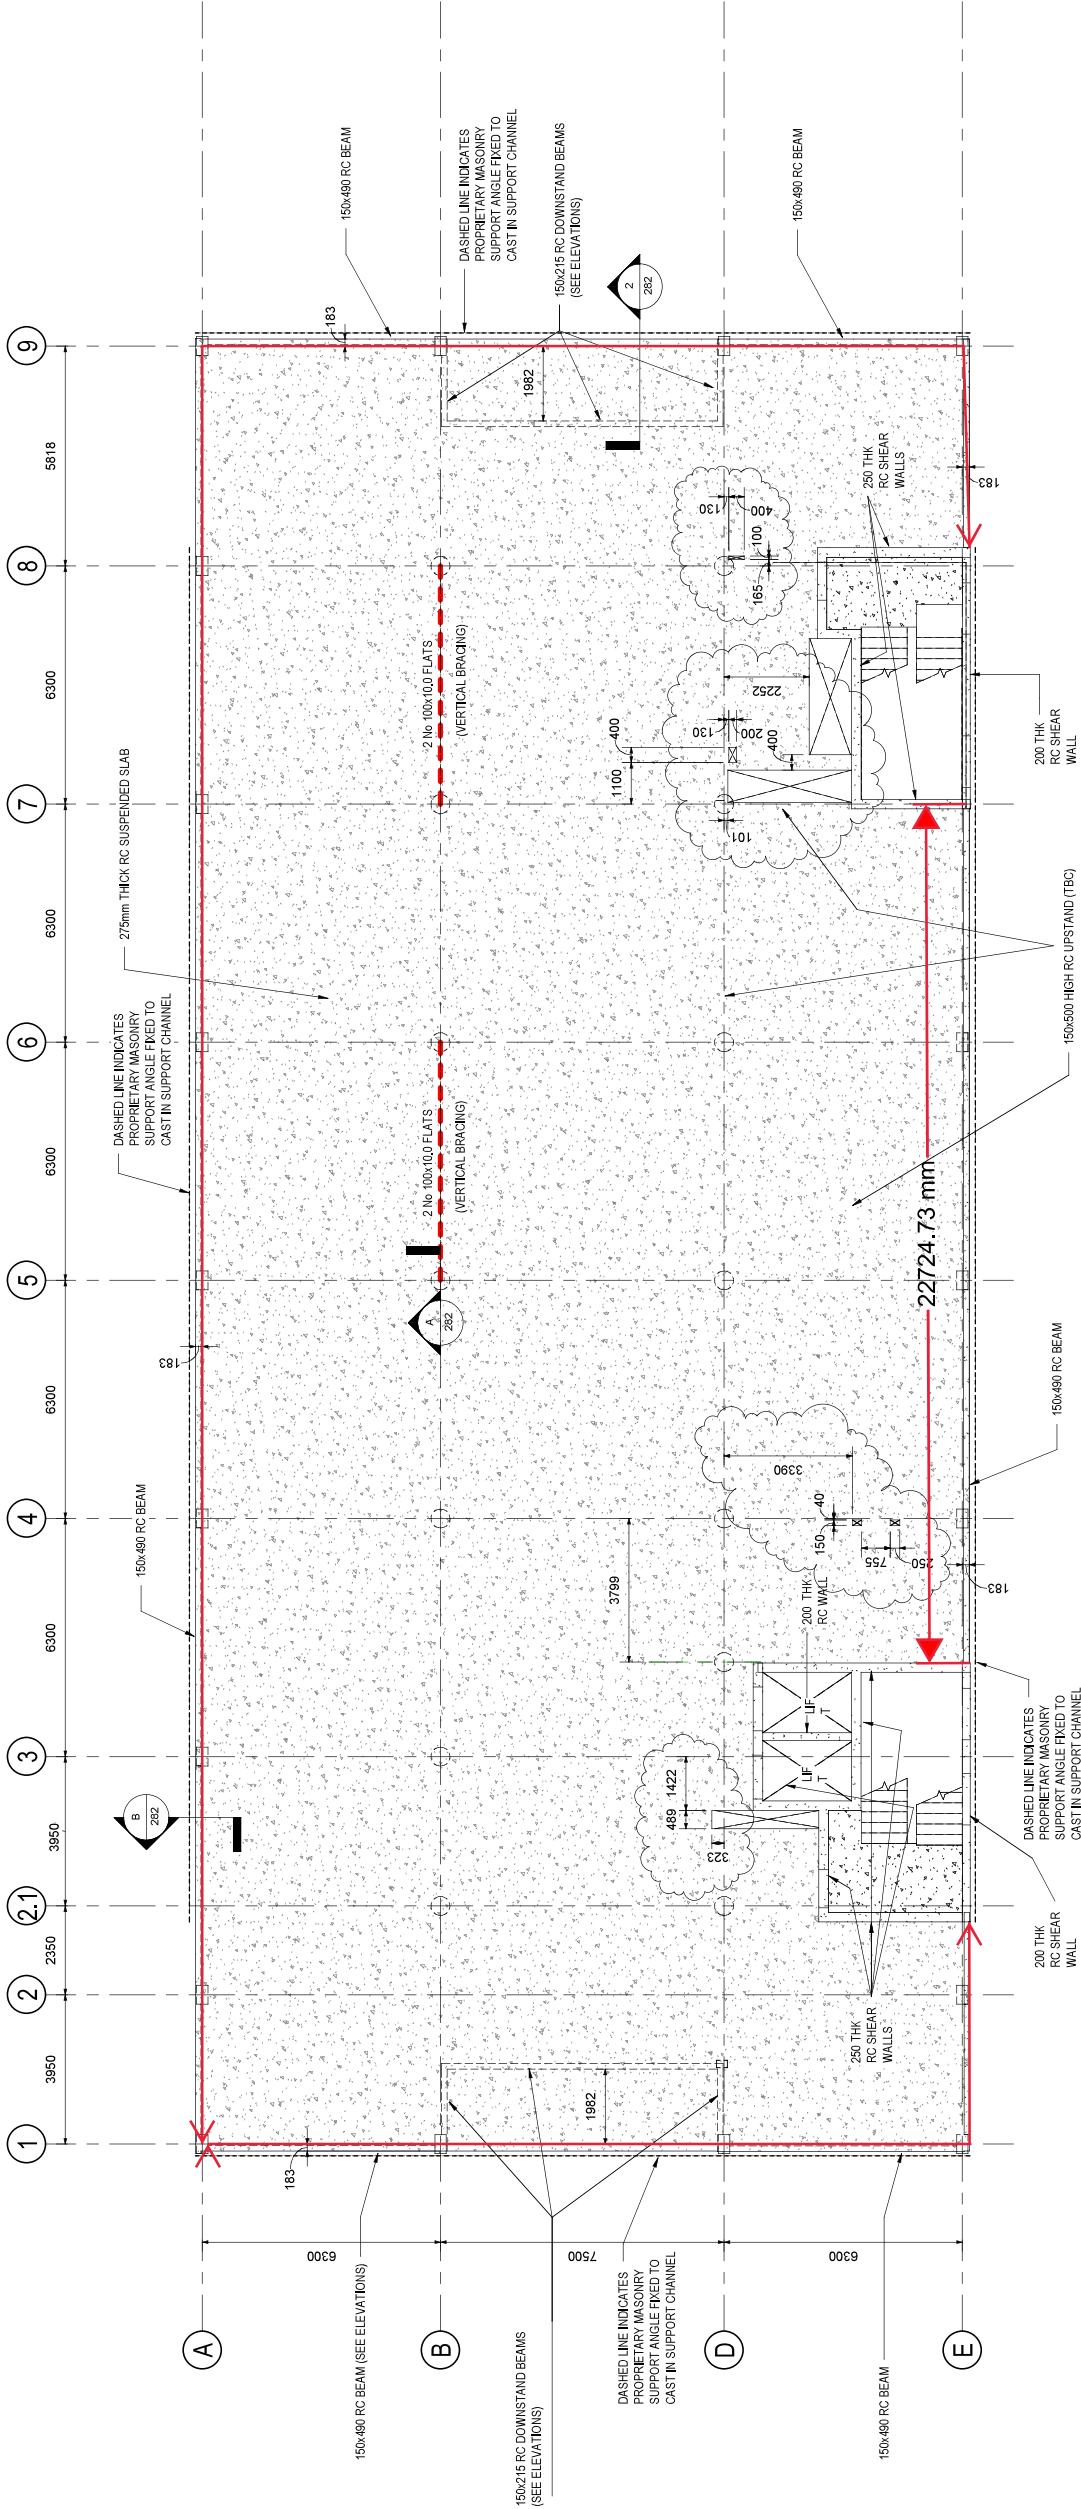

1 : 100

FOR SETTING-OUT OF RWPS & SVP'S THROUGH SLAB REFER TO ARCHITECT'S DRAWINGS.

5

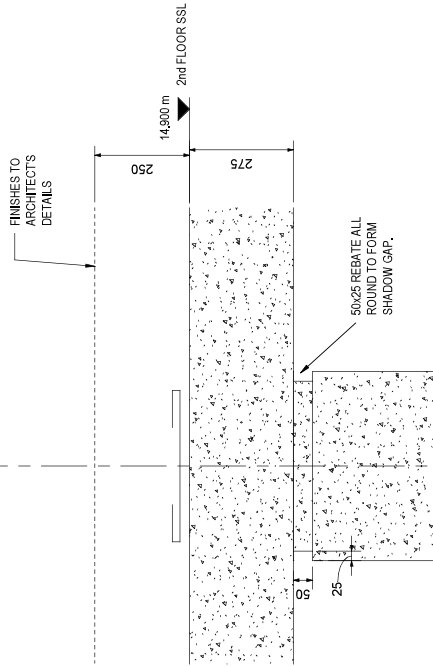


Typical Column Shadow Gap Detail u/s Second Floor

1 : 10

(SECTION A)

(TO BE PROVIDED TO ALL 450 DIA RC COLUMNS)

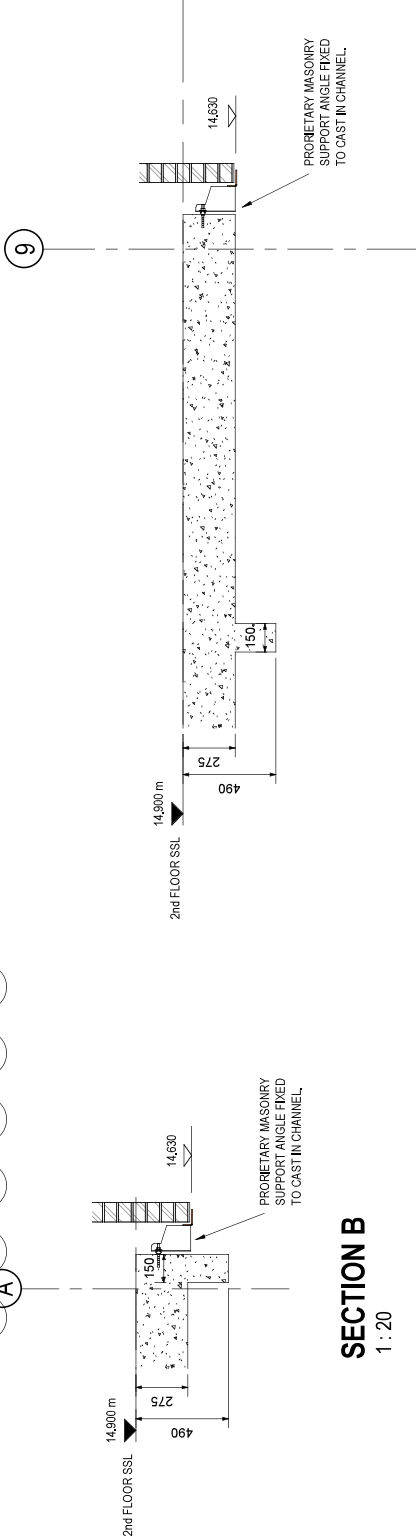

SECTION B

1 : 20

SECTION C

1 : 20

T4	19/01/17	SERVICE HOLE SETTING-OUT	SM	AW
		ADDED		
C3	12/01/17	SLAB EDGE ANGLED	SM	AW
		ADDED		
C4	19/01/16	CHANGING OF CAST DETAILS	SM	AW
		ADDED		
C1	04/10/16	CONSTRUCTION ISSUE	SM	AW
Rev	Date	Description	By	Apd

Project
UWTSD Library University of Wales
Trinity Saint David Swansea, SA1

Title
Library Building Second Floor Layout

Client
University of Wales Trinity Saint
David

Scale @ A1
As indicated

Project Ref	Drawing No	Rev
16109	282	C4

REVISION REFERENCE
P = Preliminary A = Approval T = Tender C = Construction



Alexander House, Exelabor Road,
Western Avenue, Cardiff, CF14 3AT
TEL: 02920 524 444 Email: Cardiff@jubb.co.uk