


GENERAL NOTES

PRECAST CONCRETE STAIRS TO MANUFACTURERS DESIGN & DETAILS. SETTING-OUT IN ACCORDANCE WITH ARCHITECT'S DRAWINGS.

LIFT SHAFT RISERS, DOORS AND OTHER SIGNIFICANT OPENING SIZES AND SETTING-OUT TO BE CONFIRMED BY ARCHITECT.

ALL CONCRETE TO BE GRADE C32/40 UNO.

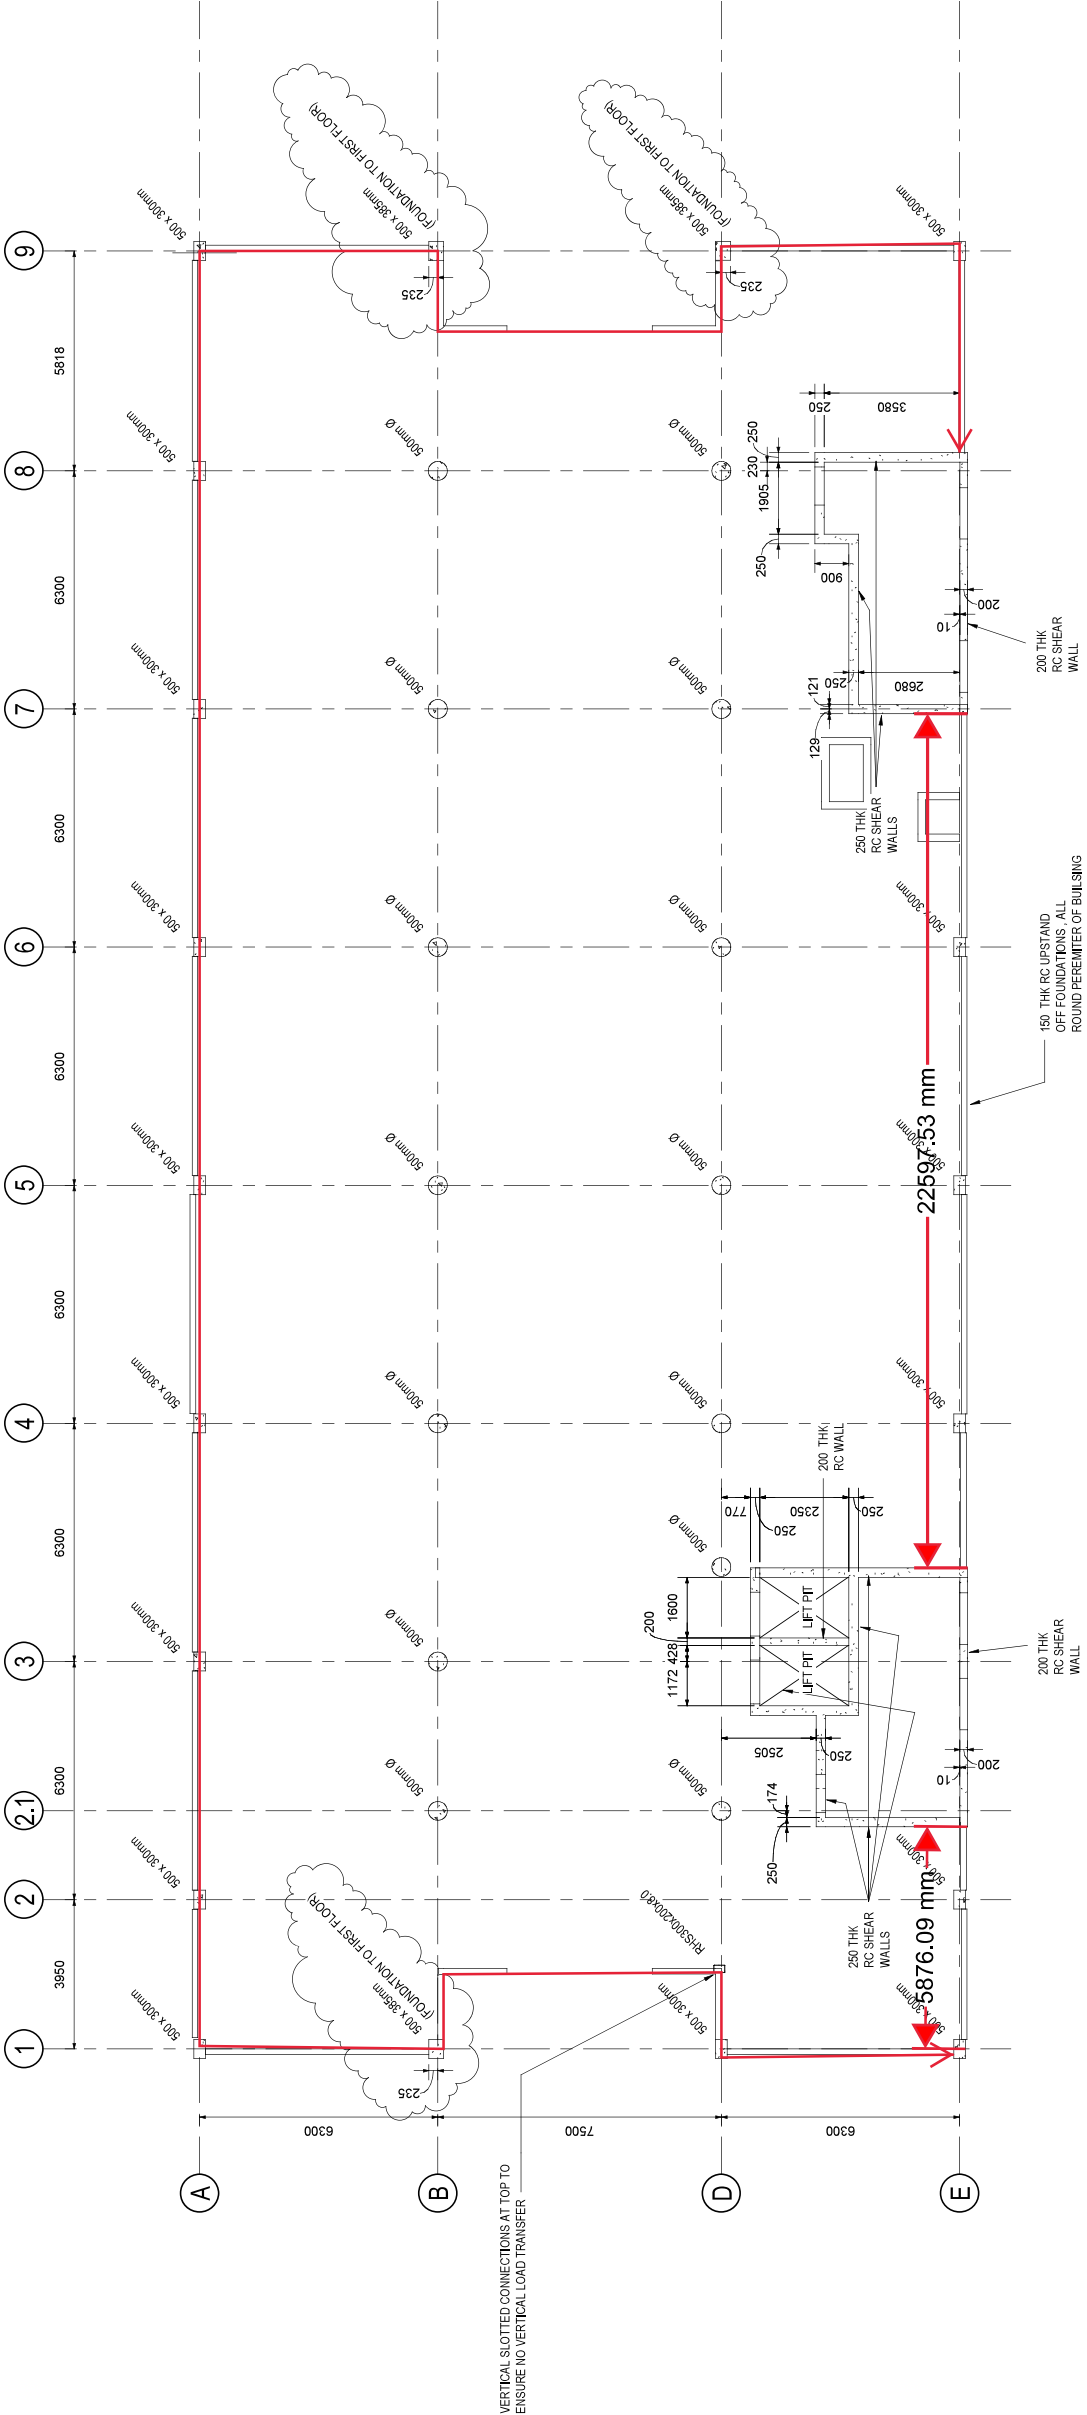

LIBRARY Building Column Layout
1 : 100

C3	15/01/17	SIZE OF COLUMN ON CL 18, 28 & 38 AMENDED	SM	AW
C2	15/11/16	CIRCULAR COLUMNS AMENDED TO 300 DIA TO ALLOW SHADOW OF COLUMNS TO BE SETTING-OUT ADDED	SM	AW
C1	04/10/16	CONSTRUCTION ISSUE	SM	AW
Rev	Date	Description	By	Apd

Project
UWTSD Library University of Wales
Trinity Saint David Swansea, SA1

Title
Library Building Column Layout

Client
University of Wales Trinity Saint David

Scale @ A1
1 : 100

Project Ref	Drawing No	Rev
16109	280	C3

REVISION REFERENCING
P = Preliminary A = Approval T = Tender C = Construction

Alexander House, Exeter Road,
Western Avenue, Cardiff, CF14 3AT
TEL: 02920 524 444 Email: Cardiff@jubb.co.uk