
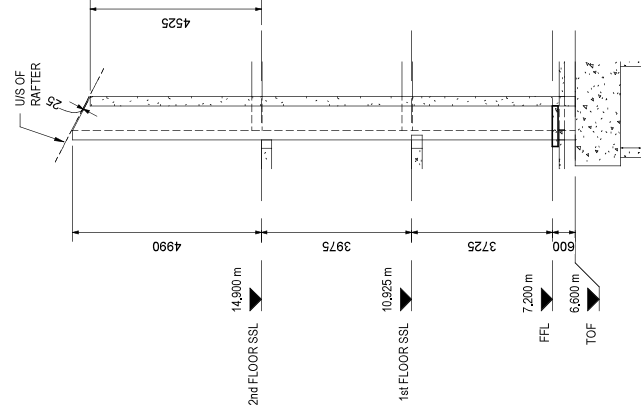
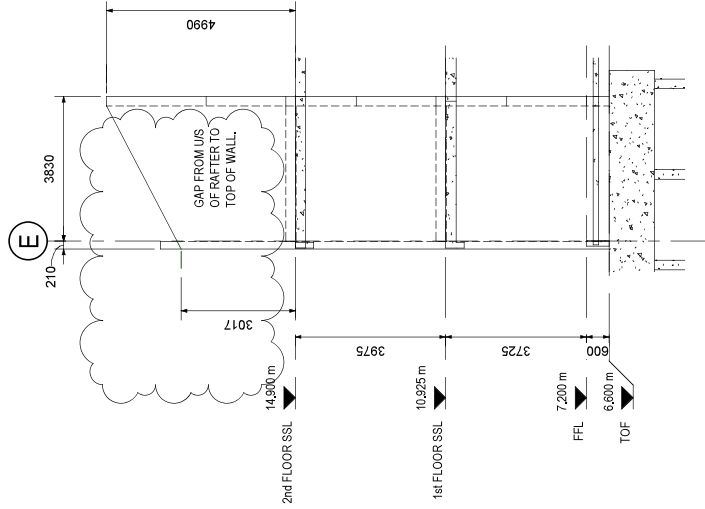
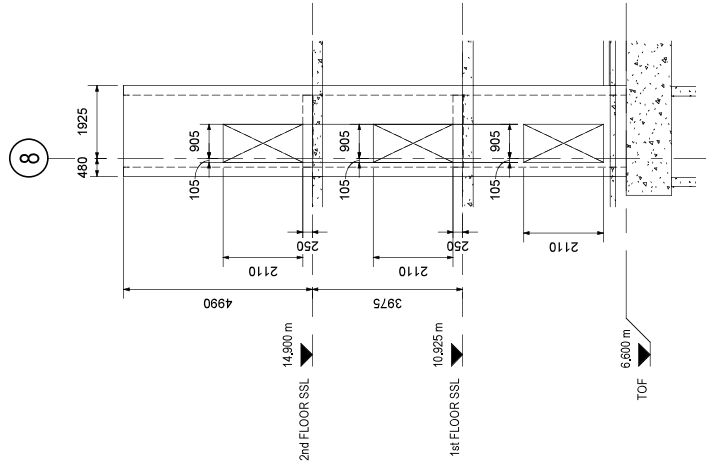
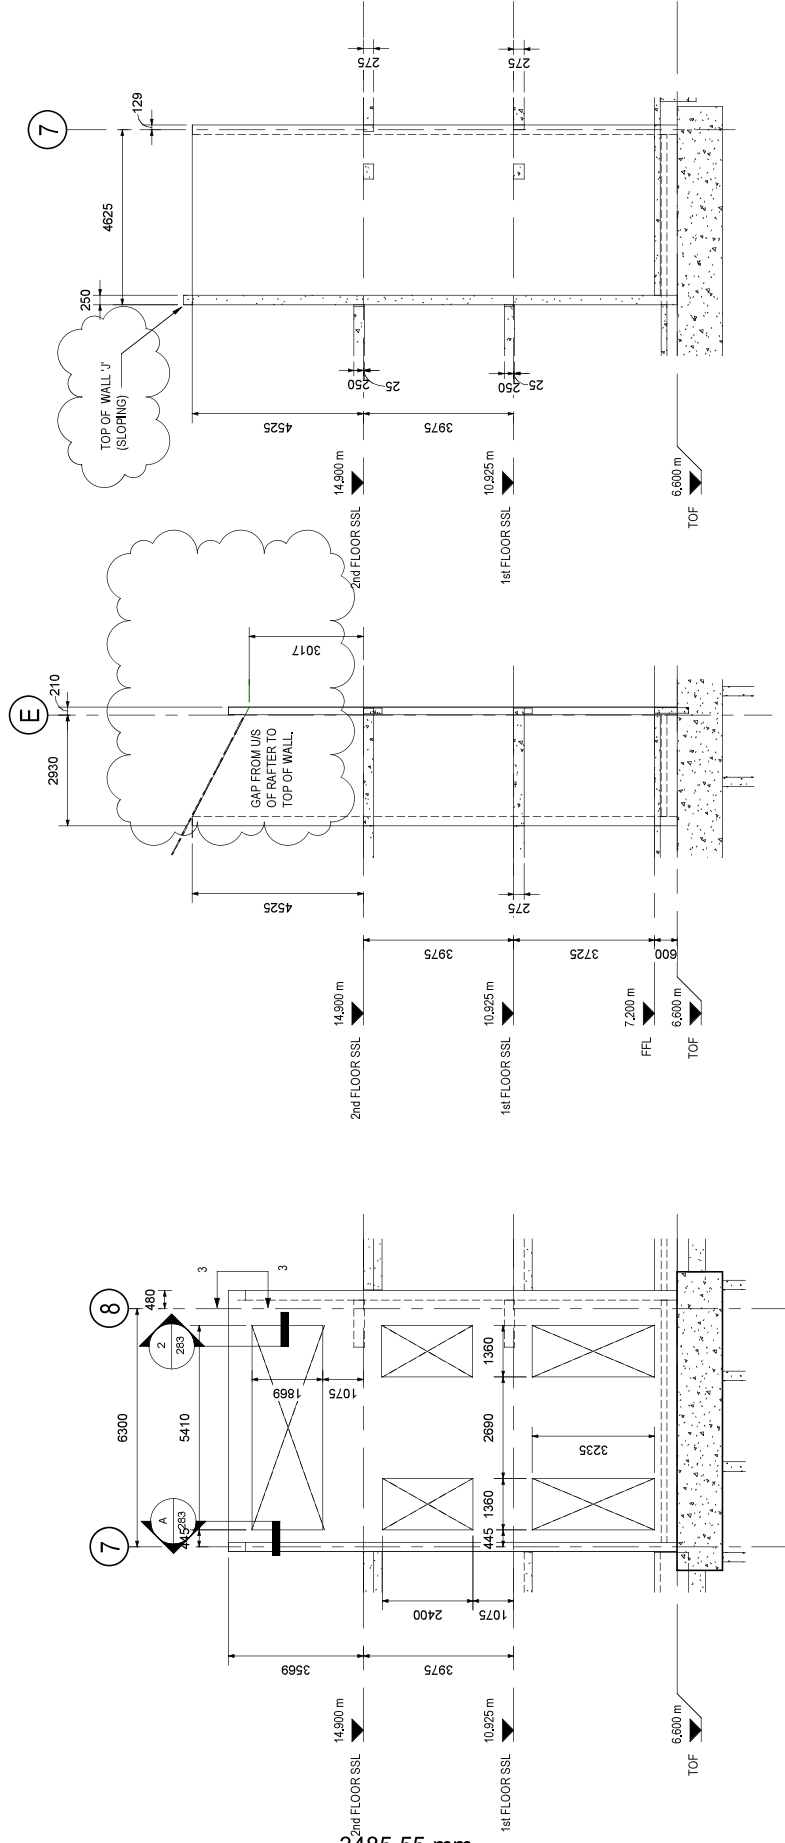


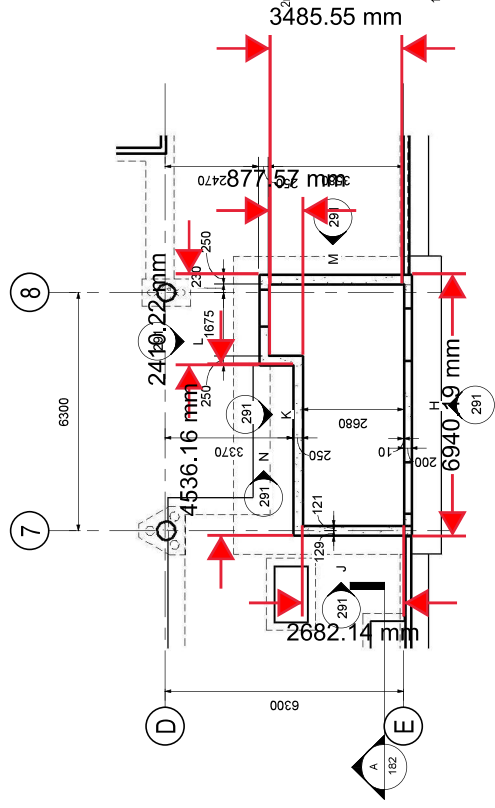

C2	27/03/17	DLMS ADDED	SM	AW
C1	16/12/16	DOOR & WINDOW SETTING-OUT AMENDED	SM	AW
Rev	Date	Description	By	Appd

Title
Library Building Shear Walls GA
Sheet 2

Client
University of Wales Trinity Saint
David

Scale @ A1
1:100

Project Ref	Drawing No	Rev
16109	291	C2

REVISION REFERENCING
P = Preliminary A = Approval T = Tender C = Construction

