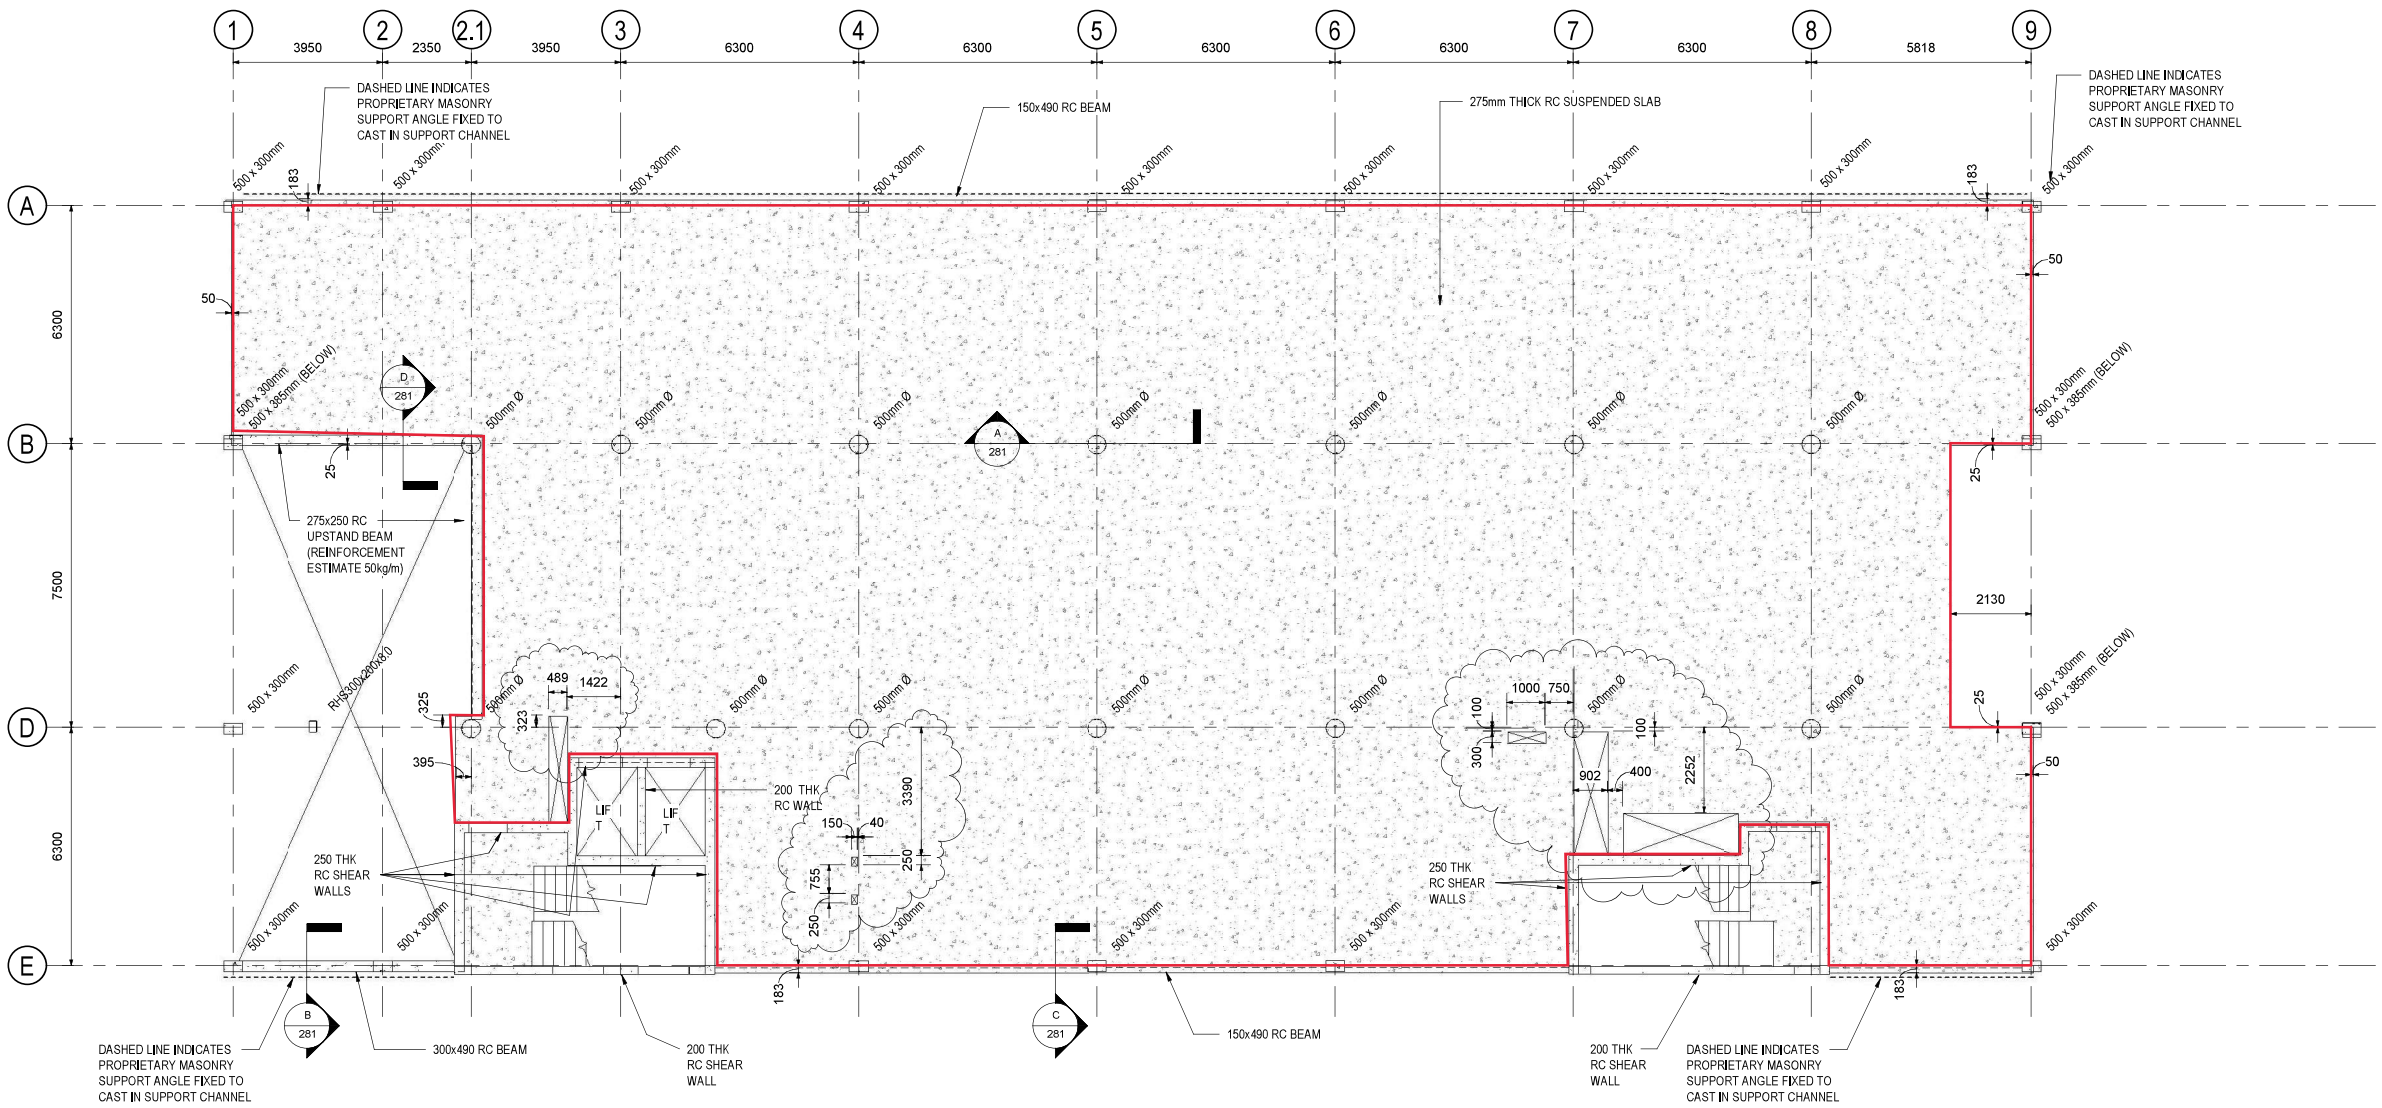

LIBRARY Building First Floor Layout

1 : 100

FOR SETTING-OUT OF RWP'S & SVP'S THROUGH SLAB REFER TO ARCHITECT'S DRAWINGS.

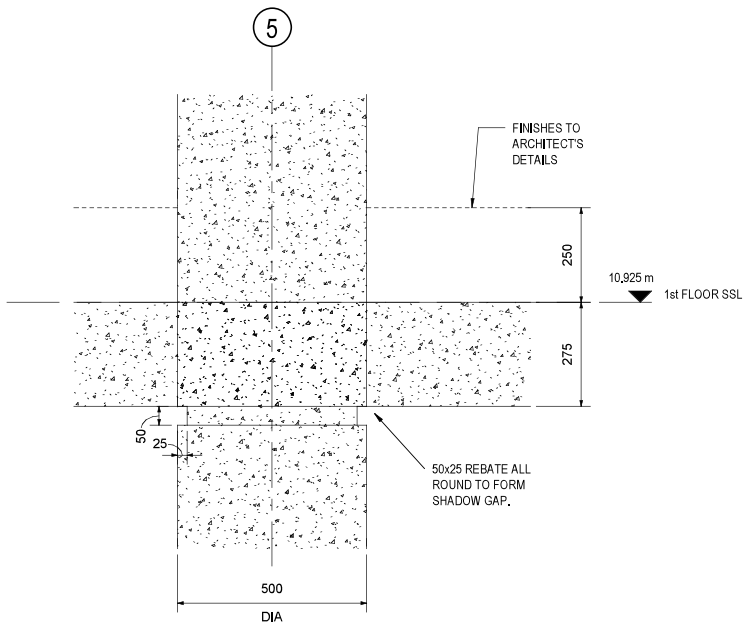

Typical Column Shadow Gap Detail

1 : 10 (SECTION A)

(TO BE PROVIDED TO ALL 500 DIA RC COLUMNS)

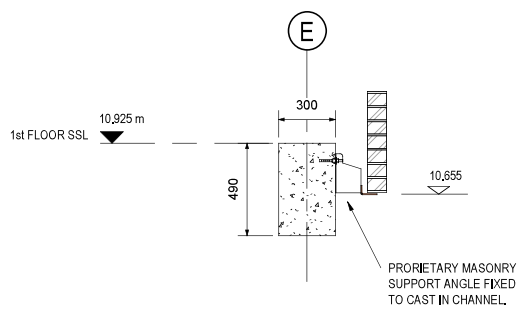

SECTION B

1 : 20

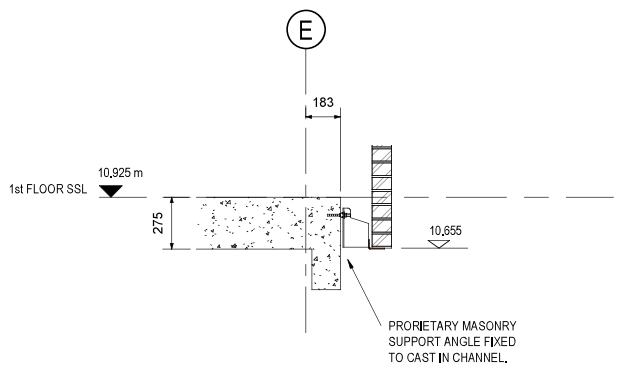

SECTION C

1 : 20

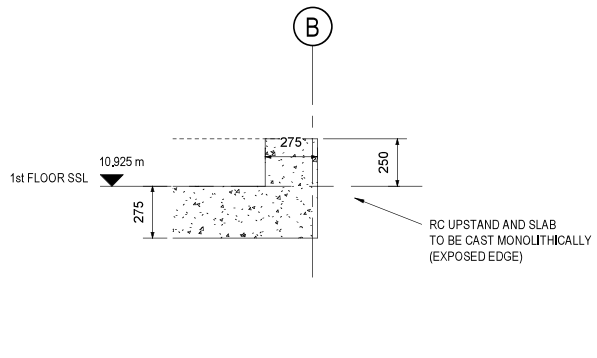

SECTION D

1 : 20

GENERAL NOTES

ALL CONCRETE TO BE GRADE C32/40 UNO

Rev	Date	Description	By	Apvd
c4	18/01/17	SERVICE HOLE SETTING-OUT ADDED	SM	AW
c3	12/01/17	SLAB EDGE AMENDED/ BEAM OMITTED ON GL1, D-E	SM	AW
c2	15/11/16	DRAWING UPDATED DETAILS ADDED	SM	AW
c1	04/10/16	CONSTRUCTION ISSUE	SM	AW

Project

UWTSD Library University of Wales Trinity Saint David Swansea, SA1

Title

Library Building First Floor Layout

Client

University of Wales Trinity Saint David

Scale @ A1

As indicated

Project Ref.	Drawing No.	Rev
16109	281	C4

REVISION REFERENCING
P = Preliminary A = Approval T = Tender C = Construction

Alexander House, Excelsior Road,
Western Avenue, Cardiff, CF14 3AT
TEL-02920 524 444 Email-Cardiff@Jubb.uk.com