

Responsibility is not accepted for errors made by others in reading from this drawing.
All construction information should be taken from signed dimensions only.



- Facing brickwork - Babcock Chester Red Blend - F10110C
- Aluminium rainscreen cladding for library - 4th & Lucy Architect
Unigrid, dark grey PFC, colour RAL 7016 - R60720A
- Aluminium window - Kameier AS61, dark grey PFC, colour
RAL 7016 - L10350
- Vertical aluminium curtain walling - Kameier A1100, dark grey
PFC, colour RAL 7016 - H11710
- Concrete precast lintel - Portland stone and washed, self colour
- PFC racking batten - L10070A
- Metal standing seam roof - H31120A
- PFC metal ventilation louvers
- PV solar panels
- PFC aluminium rooflight - H11110C
- Futura wall-mounted lighting
- Supply / return louvre
- Glass look aluminium panel with ceramic backing and bonded EPS
insulation, colour of ceramic backing to be aligned - H11110A
- Vertical cavity batten
- Horizontal cavity batten behind brickwork
- Reinforced brickwork, composite cladding, curtain walling or
aluminium rainscreen cladding with cavity row above and
weepholes at 450mm centres (brickwork only)
- Movement joint in brickwork
- Structural movement joint
- Unit required
- Back-point reinforcement - F20270A
- Brickwork structural support

FINAL CONSTRUCTION DRAWING
CONFORMING TO INFORMATION
CONTAINED HEREIN IS THE RESPONSIBILITY OF
THE CONTRACTOR

NO	REV	DATE	DESCRIPTION
A	C10	14/05/24	FINAL CONSTRUCTION
A	C11	26/07/27	Window type amended to fixed glazing unit
A	C12	28/06/27	PFC cladding and early batten added
A	C13	13/09/27	Brickwork support coordinated with access information
A	C14	30/09/27	Specification references added to legend
S	P1	24/02/18	Stage 5 Issue - Drawing number amended to new format
S	P2	01/06/18	Stage 6 Issue - Drawing number amended to new format
S	P3	27/06/18	Final Issue - Drawing number amended to new format
S	P4	13/05/16	Building Regulation Application Issue
S	P5	28/04/16	Technical specification Issue
S	P6	14/05/16	Technical specification Issue


CLIENT	STATUS	REV	DATE	DESCRIPTION
University of Wales Trinity Saint David	REVIEWED BY			
	CHECKED BY			
	AMW			
	ORIGINATOR NO			
	70266.02			

CONSTANT
STRIDE TREGLOWN

UWTSO Library
University of Wales Trinity Saint David
Swansea
SA1

DRAWING TITLE
Technical Elevations Sheet 2

SUBMITTAL STATUS	SCALE
A : FINAL CONSTRUCTION	As indicated @ A1
PROJECT / DRAWING / SHEET / LEVEL / TYPE / ROLE / DISCIPLINE / NUMBER	REVISION
UWTSO-STL-04-ZR-0A-ZZZZ-21002	C119

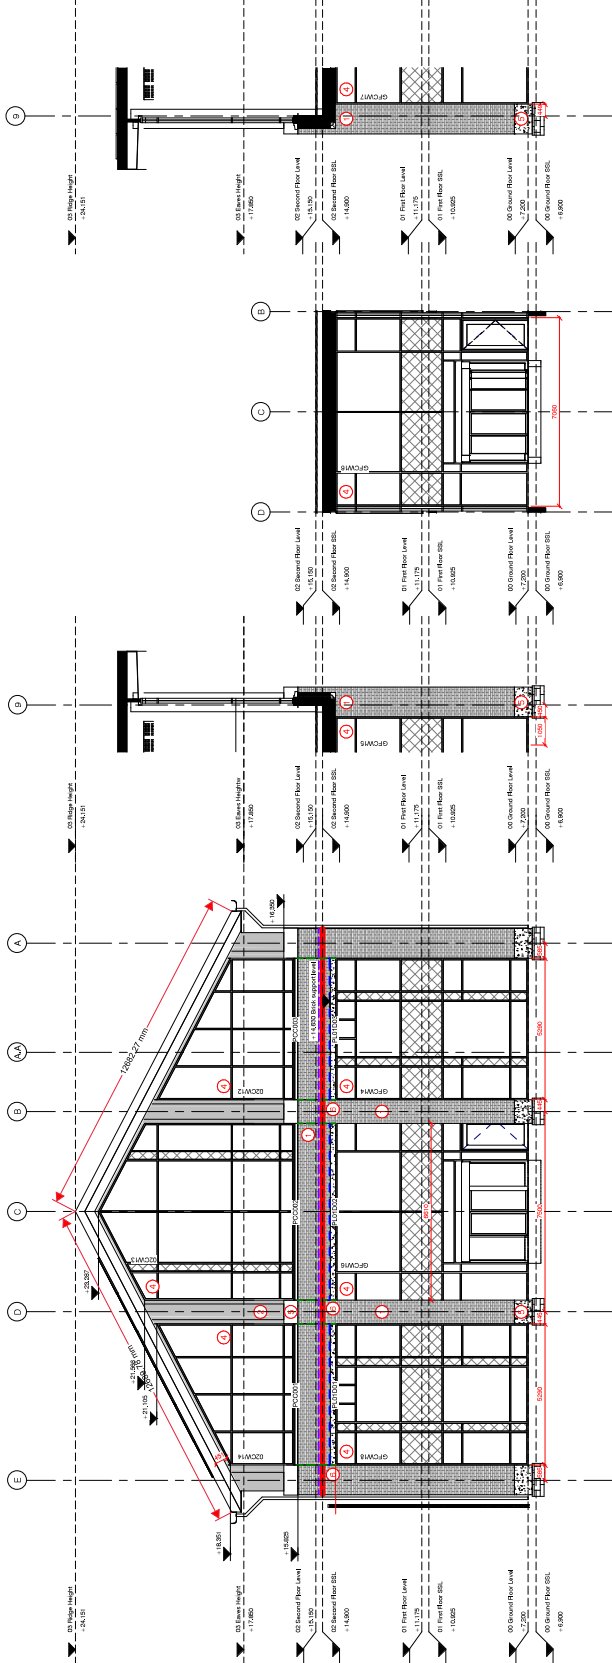

1 External Elevation 6
1:100

2 External Elevation 7
1:100

3 External Elevation 8
1:100

4 External Elevation 9
1:100



5 External Elevation 10
1:100