


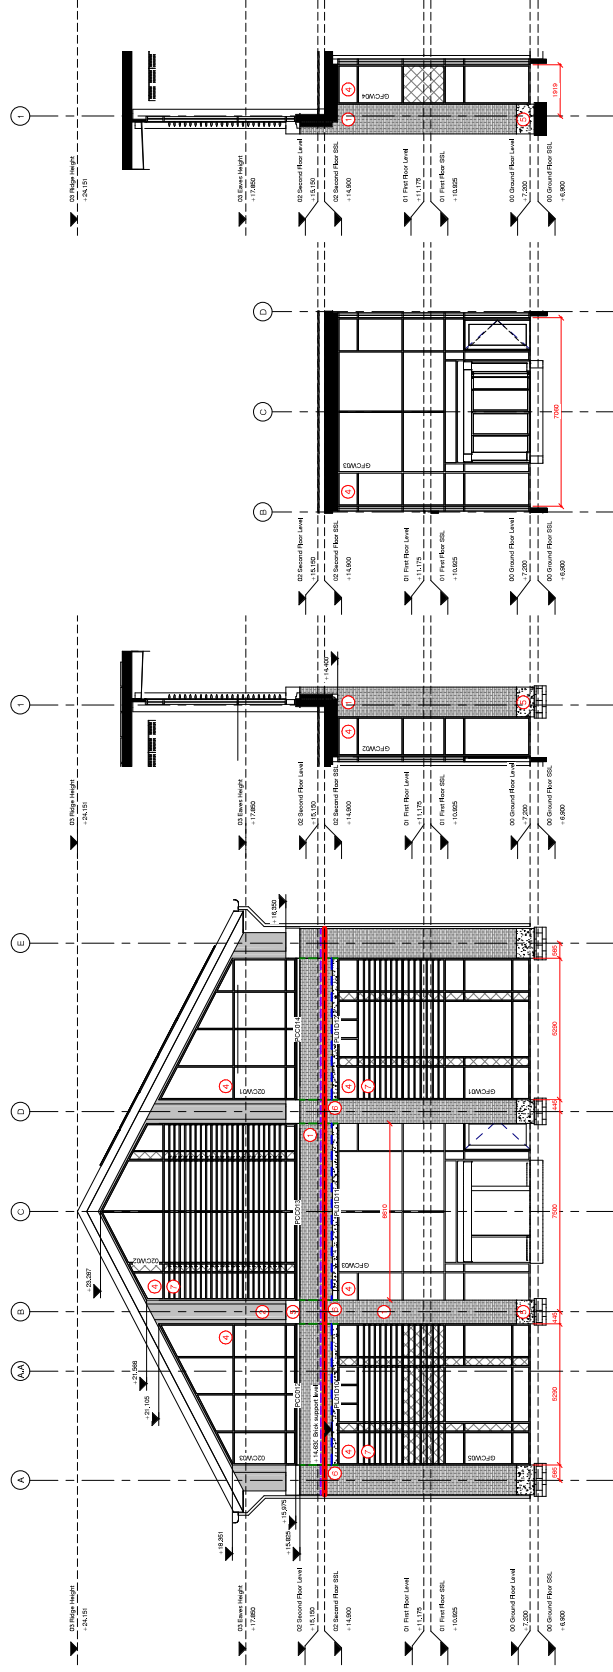

① External Elevation 1
1:100

② External Elevation 2
1:100

3 External Elevation 3
1:100

④ External Elevation 4
1:100

FINAL CONSTRUCTION DRAWING
CONFORMING TO INFORMATION
PROVIDED TO THE ARCHITECT BY
THE CONTRACTOR

STATUS	REV	DATE	DESCRIPTION
A	C139		1/30/07/12 FINAL CONSTRUCTION
A	C31		Window type 1 recommended to hide ceiling void
A	C29		2/30/07/12 RCC oil referenced and altered barrier added
A	C30		2/30/07/12 Window type 2 recommended to hide ceiling void
A	C32		2/30/07/12 Set window changes to different barrier added
A	C21		2/30/07/12 Window sections omitted
A	C35		2/30/07/12 Window sections omitted with room information. Section information added to legend
A	C14		2/30/07/12 Plant room layout window and door removed. Movement plate
P31			2/30/07/12 Stage 3 finish. Drawing number intended to be new format.
P10			2/30/07/12 Stage 4 finish
P11			2/30/07/12 Stage 5 finish
P3			2/30/07/12 Building Regulation Application
P4.7			2/30/07/12 Technical elevation first issue

CLIENT
University of Wales Trinity Saint David

ORIGINATOR NO
70266 02


CONSULTANT
STRIDE TREGLOWN
www.stride-treglow.com © Stride Treglow 2016

PROJECT
UWTSD Library
University of Wales Trinity Saint David
Swansea
SA1

DRAWING TITLE

Technical Elevations Sheet 1

SUITABILITY STATUS A : FINAL CONSTRUCTION	SCALE As indicated @ A1
PROJECT ORIGINATOR ZONE LEVEL TYPE ROLE CLASSIFICATION NUMBER UWTSDD-5TL-04-ZZ-DR-A-ZZZZ-21D01	REVISION C119

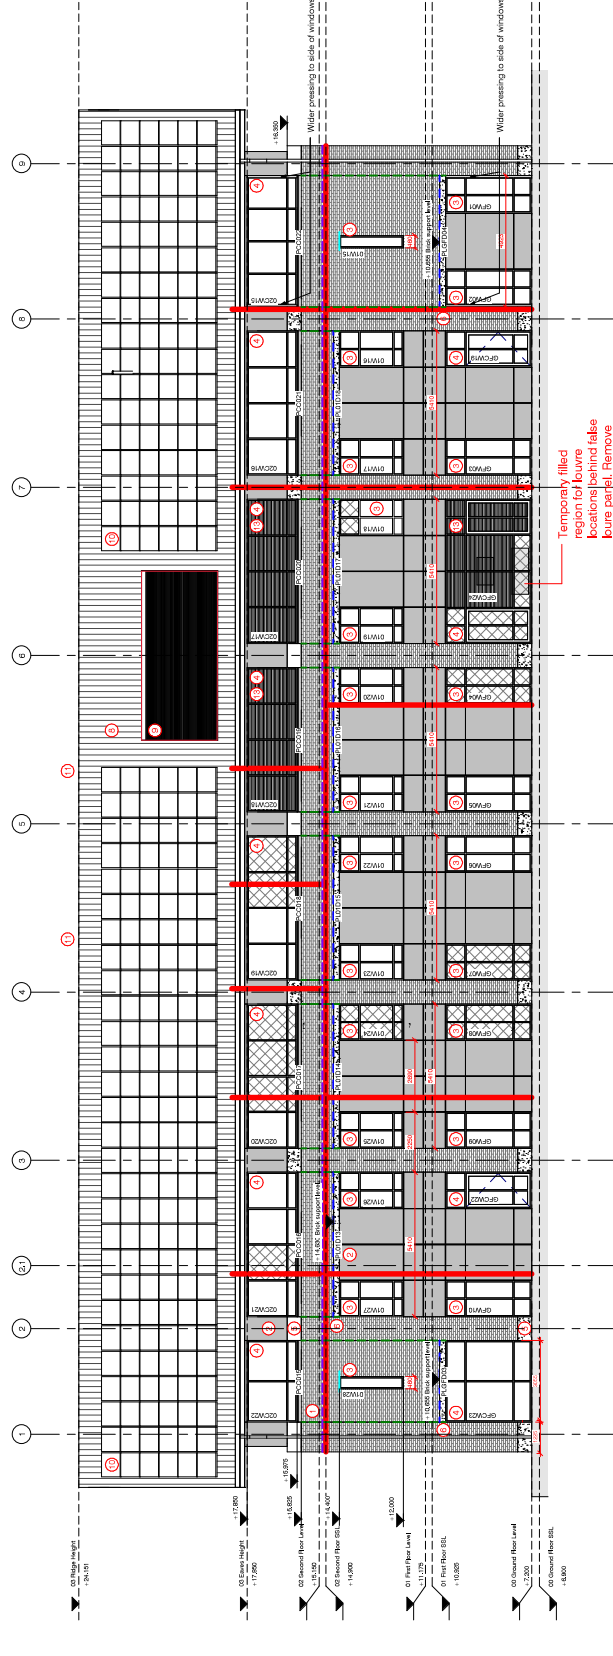

5 External Elevation 5
1:100

before issuing.