


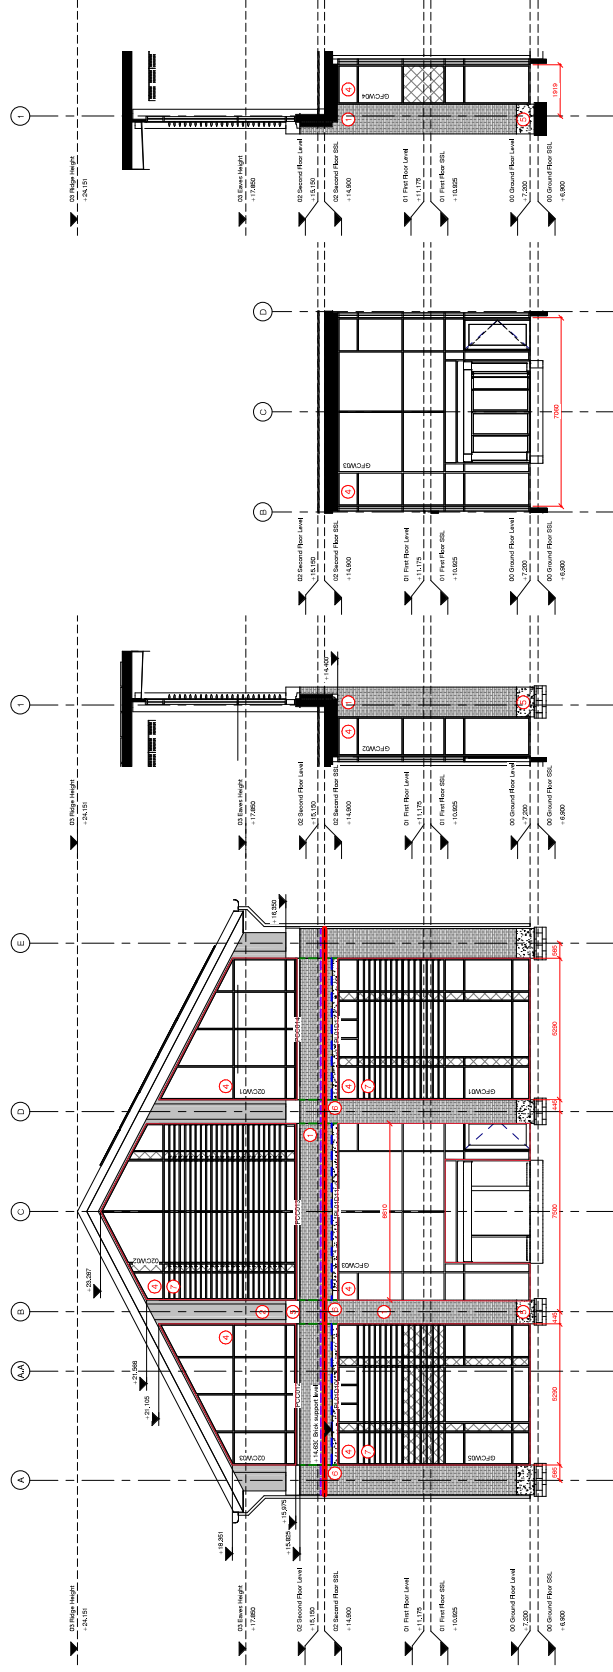

① External Elevation 1
1:100

② External Elevation 2
1:100

3 External Elevation 3
1:100

④ External Elevation 4
1:100

FINAL CONSTRUCTION DRAWING
CONFORMING TO INFORMATION
PROVIDED TO THE ARCHITECT BY
THE CONTRACTOR

	C19P	C19Q	C19R	C19MN	C19MO	C19MP	
1.5000734	FINAL CONSTRUCTION	

DATE	TIME	LOCATION	REVIEWED BY
CLIENT			MGL
University of Wales Trinity Saint David			

CHECKED BY _____
AMW

ORIGINATOR NO
70266_02

CONSULTANT
STRIDE TRECENCO

SIRIDE I KEGLOWN

PROJECT
UWTSD Library

University of Wales Trinity Saint David
Swansea

SA1


POSTAL MAIL

Technical Elevations Sheet 1

SUITABILITY STATUS	SCALE
A : FINAL CONSTRUCTION	As indicated @ A1

PROJECT	ORIGINATOR	ZONE	LEVEL	TYPE	ROLE	CLASSIFICATION	NUMBER	REVISION
---------	------------	------	-------	------	------	----------------	--------	----------

UWTSD-STL-04-ZZ-DR-A-ZZZZ-21D01	C119
---------------------------------	------

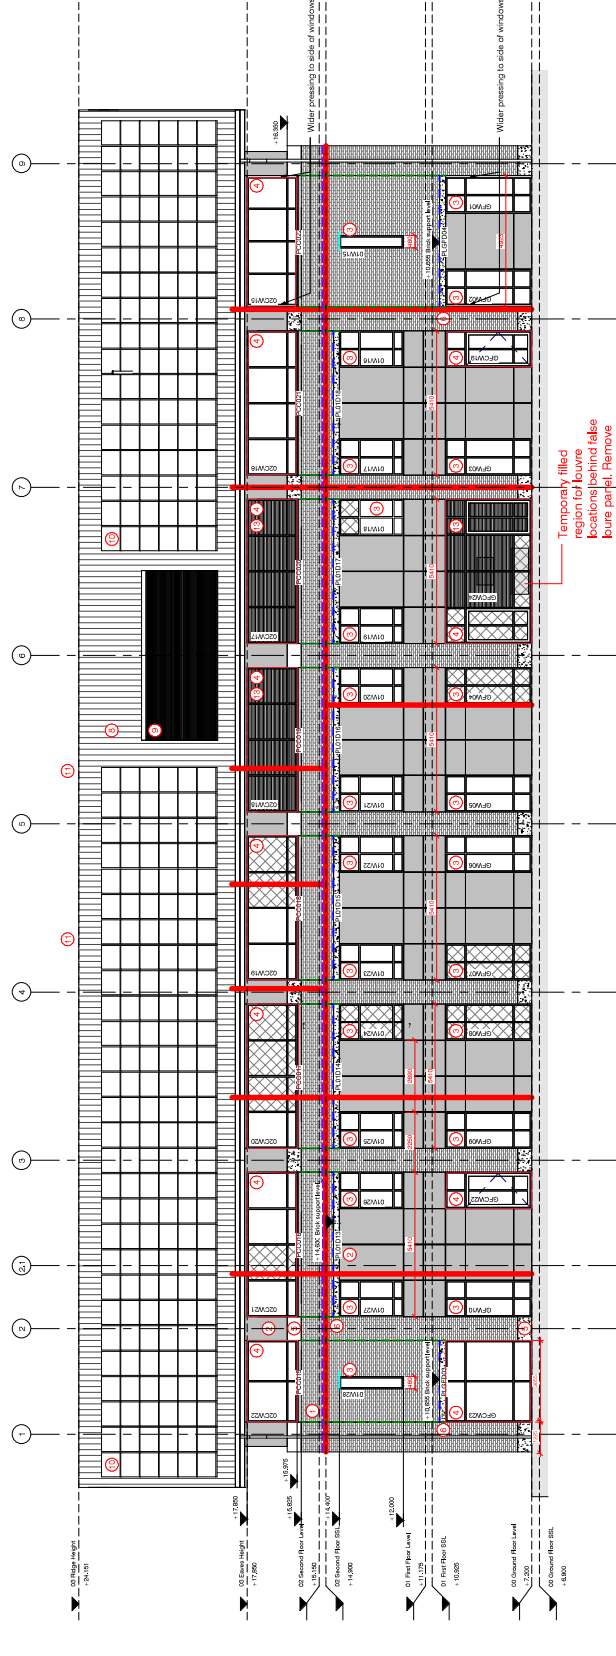

5 External Elevation 5
1 : 100

Technical

SUITABILITY STATUS
A : FINAL CONSTRUCTION

PROJECT	ORIGINATOR	ZONE	LEVEL	TYPE	ROLE
---------	------------	------	-------	------	------

UWTSD-STL-04-ZZ-DR-A-ZZZZ