


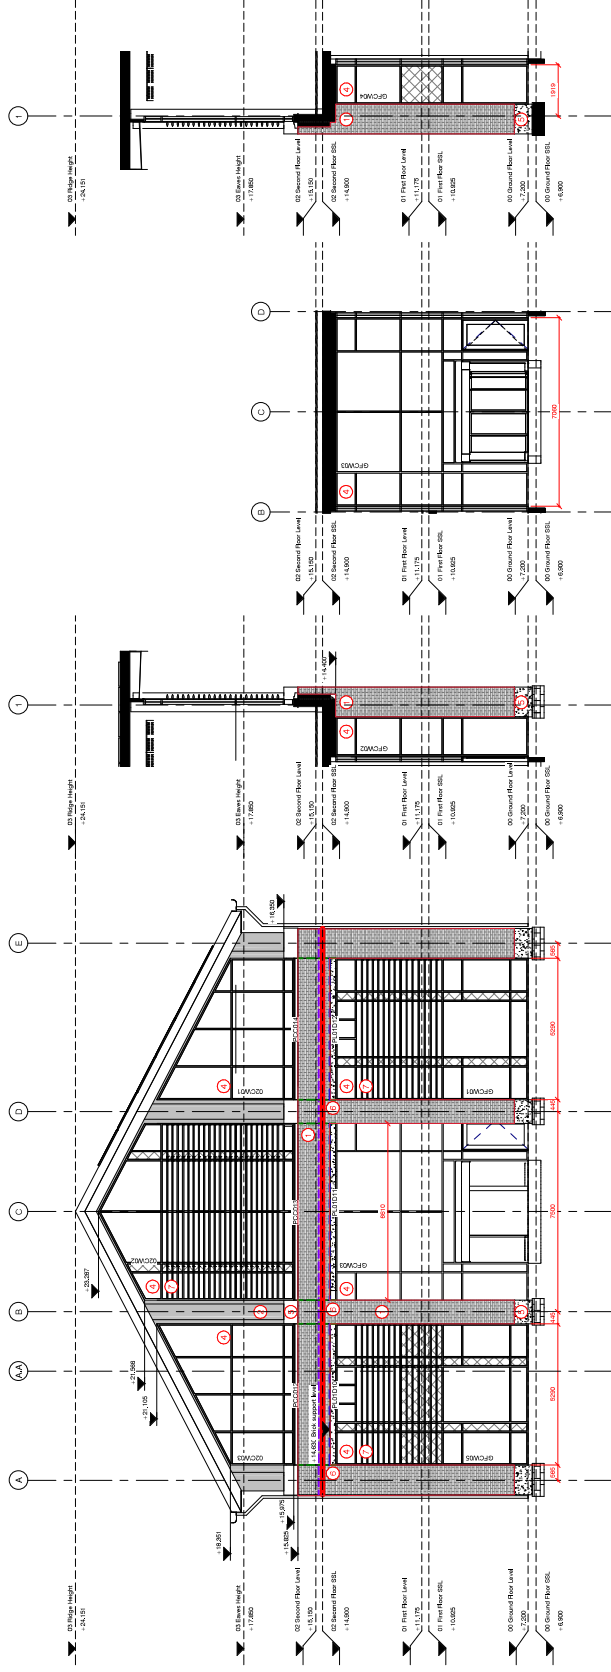

1 External Elevation 1
1:100

② External Elevation 2
1:100

3 External Elevation 3
1:100

④ External Elevation 4
1:100

FINAL CONSTRUCTION DRAWING
CONFORMING TO INFORMATION
PROVIDED TO THE ARCHITECT BY
THE CONTRACTOR

	C19P	C19Q	C19R	C19MN	C19MO	C19MP	
14/09/2014	FINAL CONSTRUCTION	


CLIENT	UNIVERSITY OF WALES TRINITY SAINT DAVID
REVISED BY	MGL
CHECKED BY	AMW
ORIGINATOR NO	70266 02

CONSULTANT
STRIDE TREGLOWN
www.stride-treglow.com © Stride Treglow (UK) Ltd 2016

PROJECT
UWTSD Library
University of Wales Trinity Saint David
Swansea
S/A1

DRAWING TITLE
Technical Elevations Sheet 1

SUITABILITY STATUS	A : FINAL CONSTRUCTION		SCALE	As indicated @ A1
PROJECT ORIGINATOR ZONE LEVEL TYPE ROLE CLASSIFICATION NUMBER	UWTSDD-STL-04-ZZ-DR-A-ZZZZ-21D01		REVISION	C119

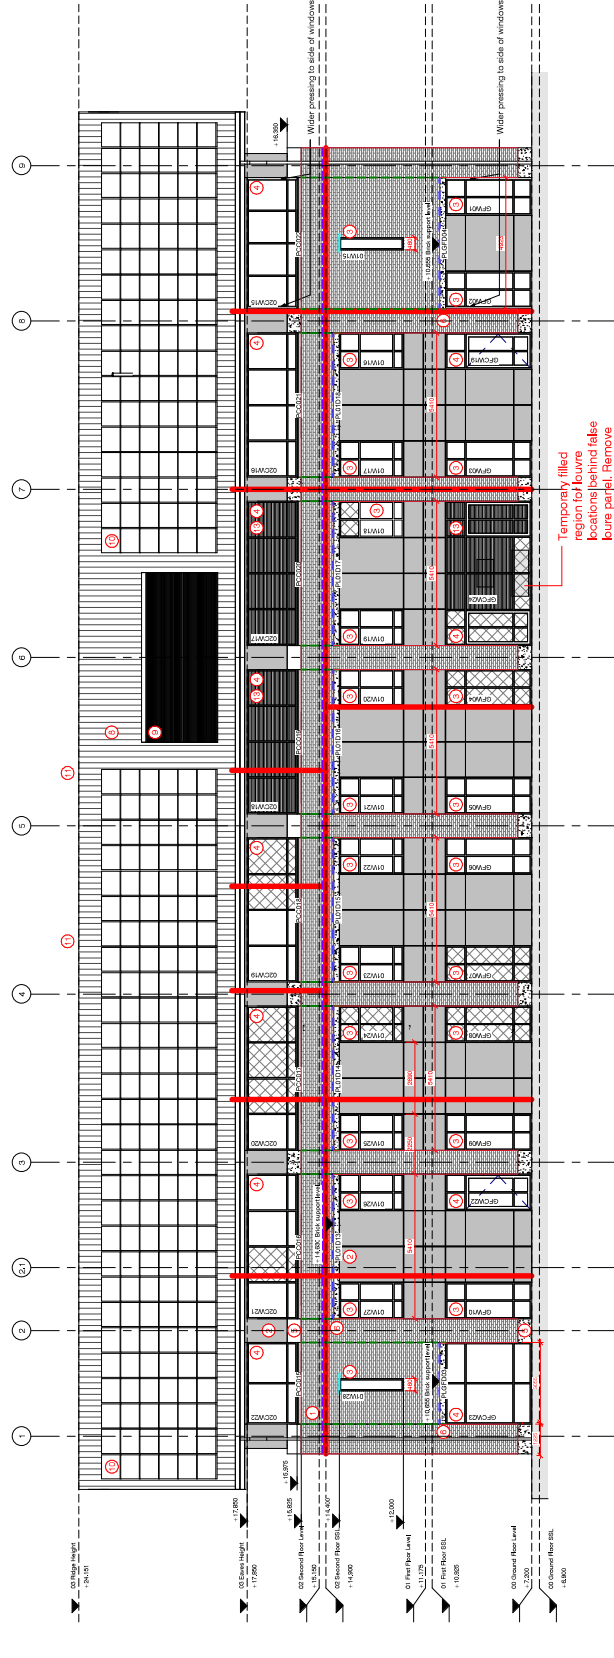

5 External Elevation 5
1:100

before issuing.