



-

FINAL CONSTRUCTION DRAWING
CONFORMING TO INFORMATION
PROVIDED TO THE ARCHITECT BY
THE CONTRACTOR

[illegible]

STATUS	REV	DATE	DESCRIPTION
AT			University of Wales Trinity Saint David

SOLVENT

STRIDE TREGLOWN

© 2006 The McGraw-Hill Companies

ICY

VTSD Library

University of Wales Trinity Saint David

vanse

TABLE 1

Second Floor Plan

COLLEGE FLOOR PLAN


ABILITY STATUS	5
----------------	---

As indicated @

ECT	ORIGINATOR	ZONE	LEVEL	TYPE	ROLE	CLASSIFICATION	NUMBER	REVIEW
-----	------------	------	-------	------	------	----------------	--------	--------

WTSD-STL-04-02-DR-A-ZZZZ-11D03	C1
--------------------------------	----

--	--

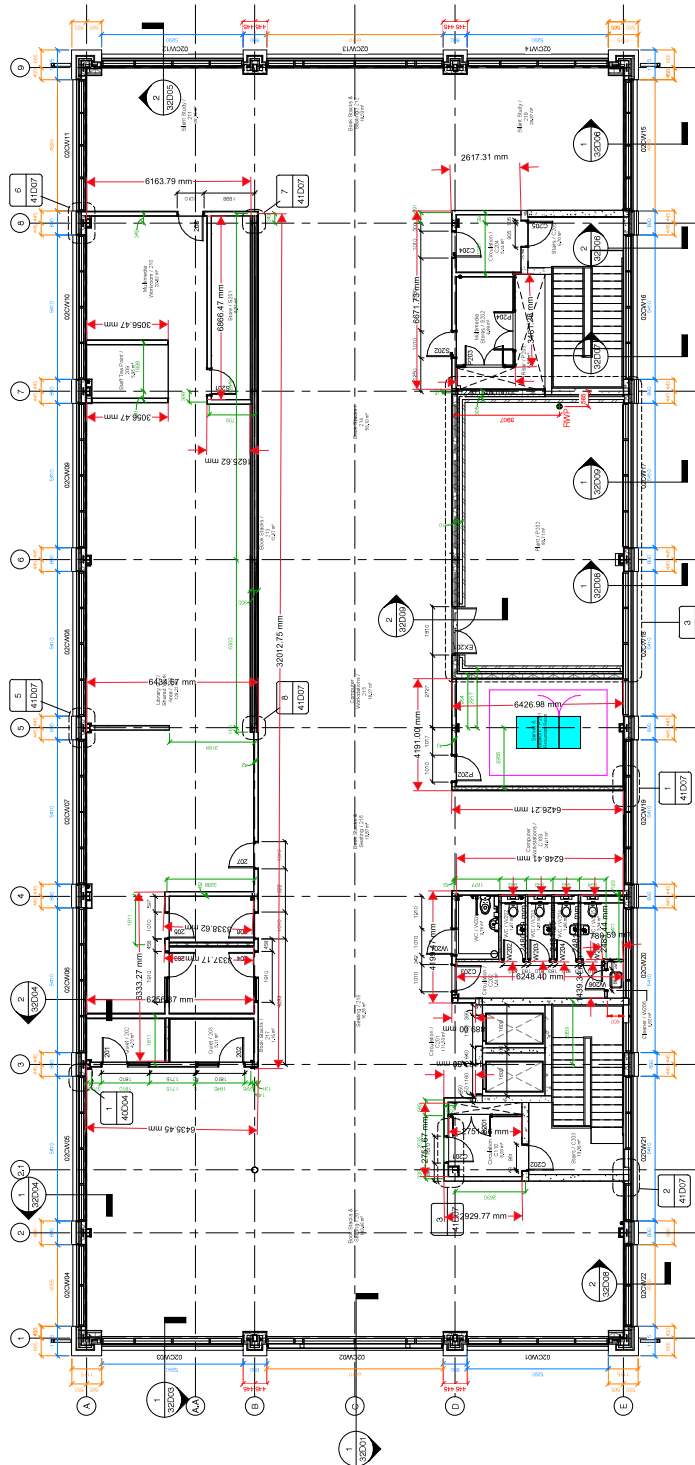

1 Second Floor Plan
1 : 100