

Internal critical dimensions

Internal partitions setting out to centre of wall

External wall setting out - to brick dimensions

External wall setting out - not to brick dimensions

Slab penetrations setting out to centre

Openings set out from grid lines

[illegible]


STATUS	REV	DATE	DESCRIPTION
INIT			University of Wales Trinity Saint David
			REVERSE M
			CHECKED AM
			ORIGINATOR 70266

CONSULTANT
STRIDE TREGLOWN

WTSD Library
University of Wales Trinity Saint David
wanslea
A1

DRAWING TITLE

STABILITY STATUS	As indicated @	5
A : FINAL CONSTRUCTION		
PROJECT ORIGINATOR ZONE LEVEL TYPE ROLE CLASSIFICATION NUMBER		
WTSD-STL-04-00-DR-A-ZZZZ-11D01		C1

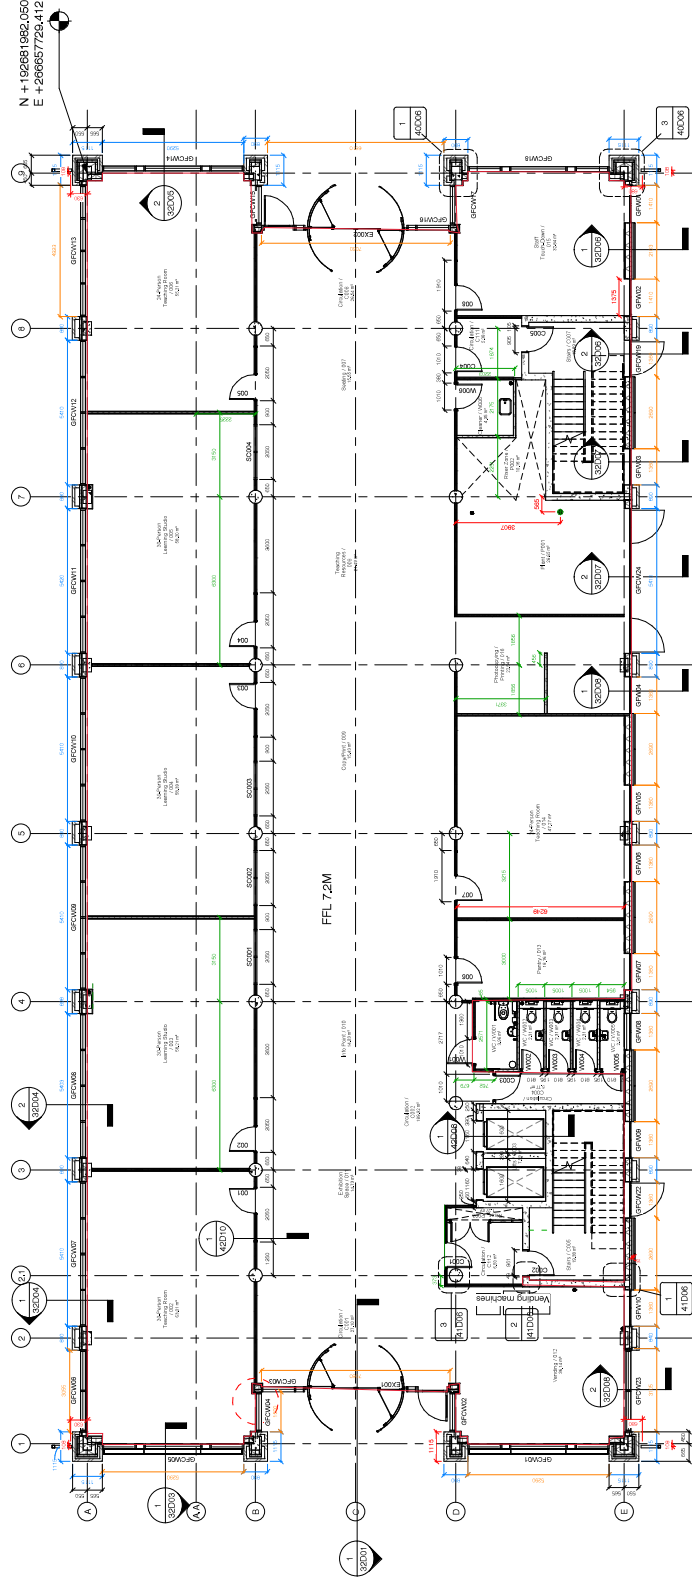

① Ground Floor Plan