



LIGHTS

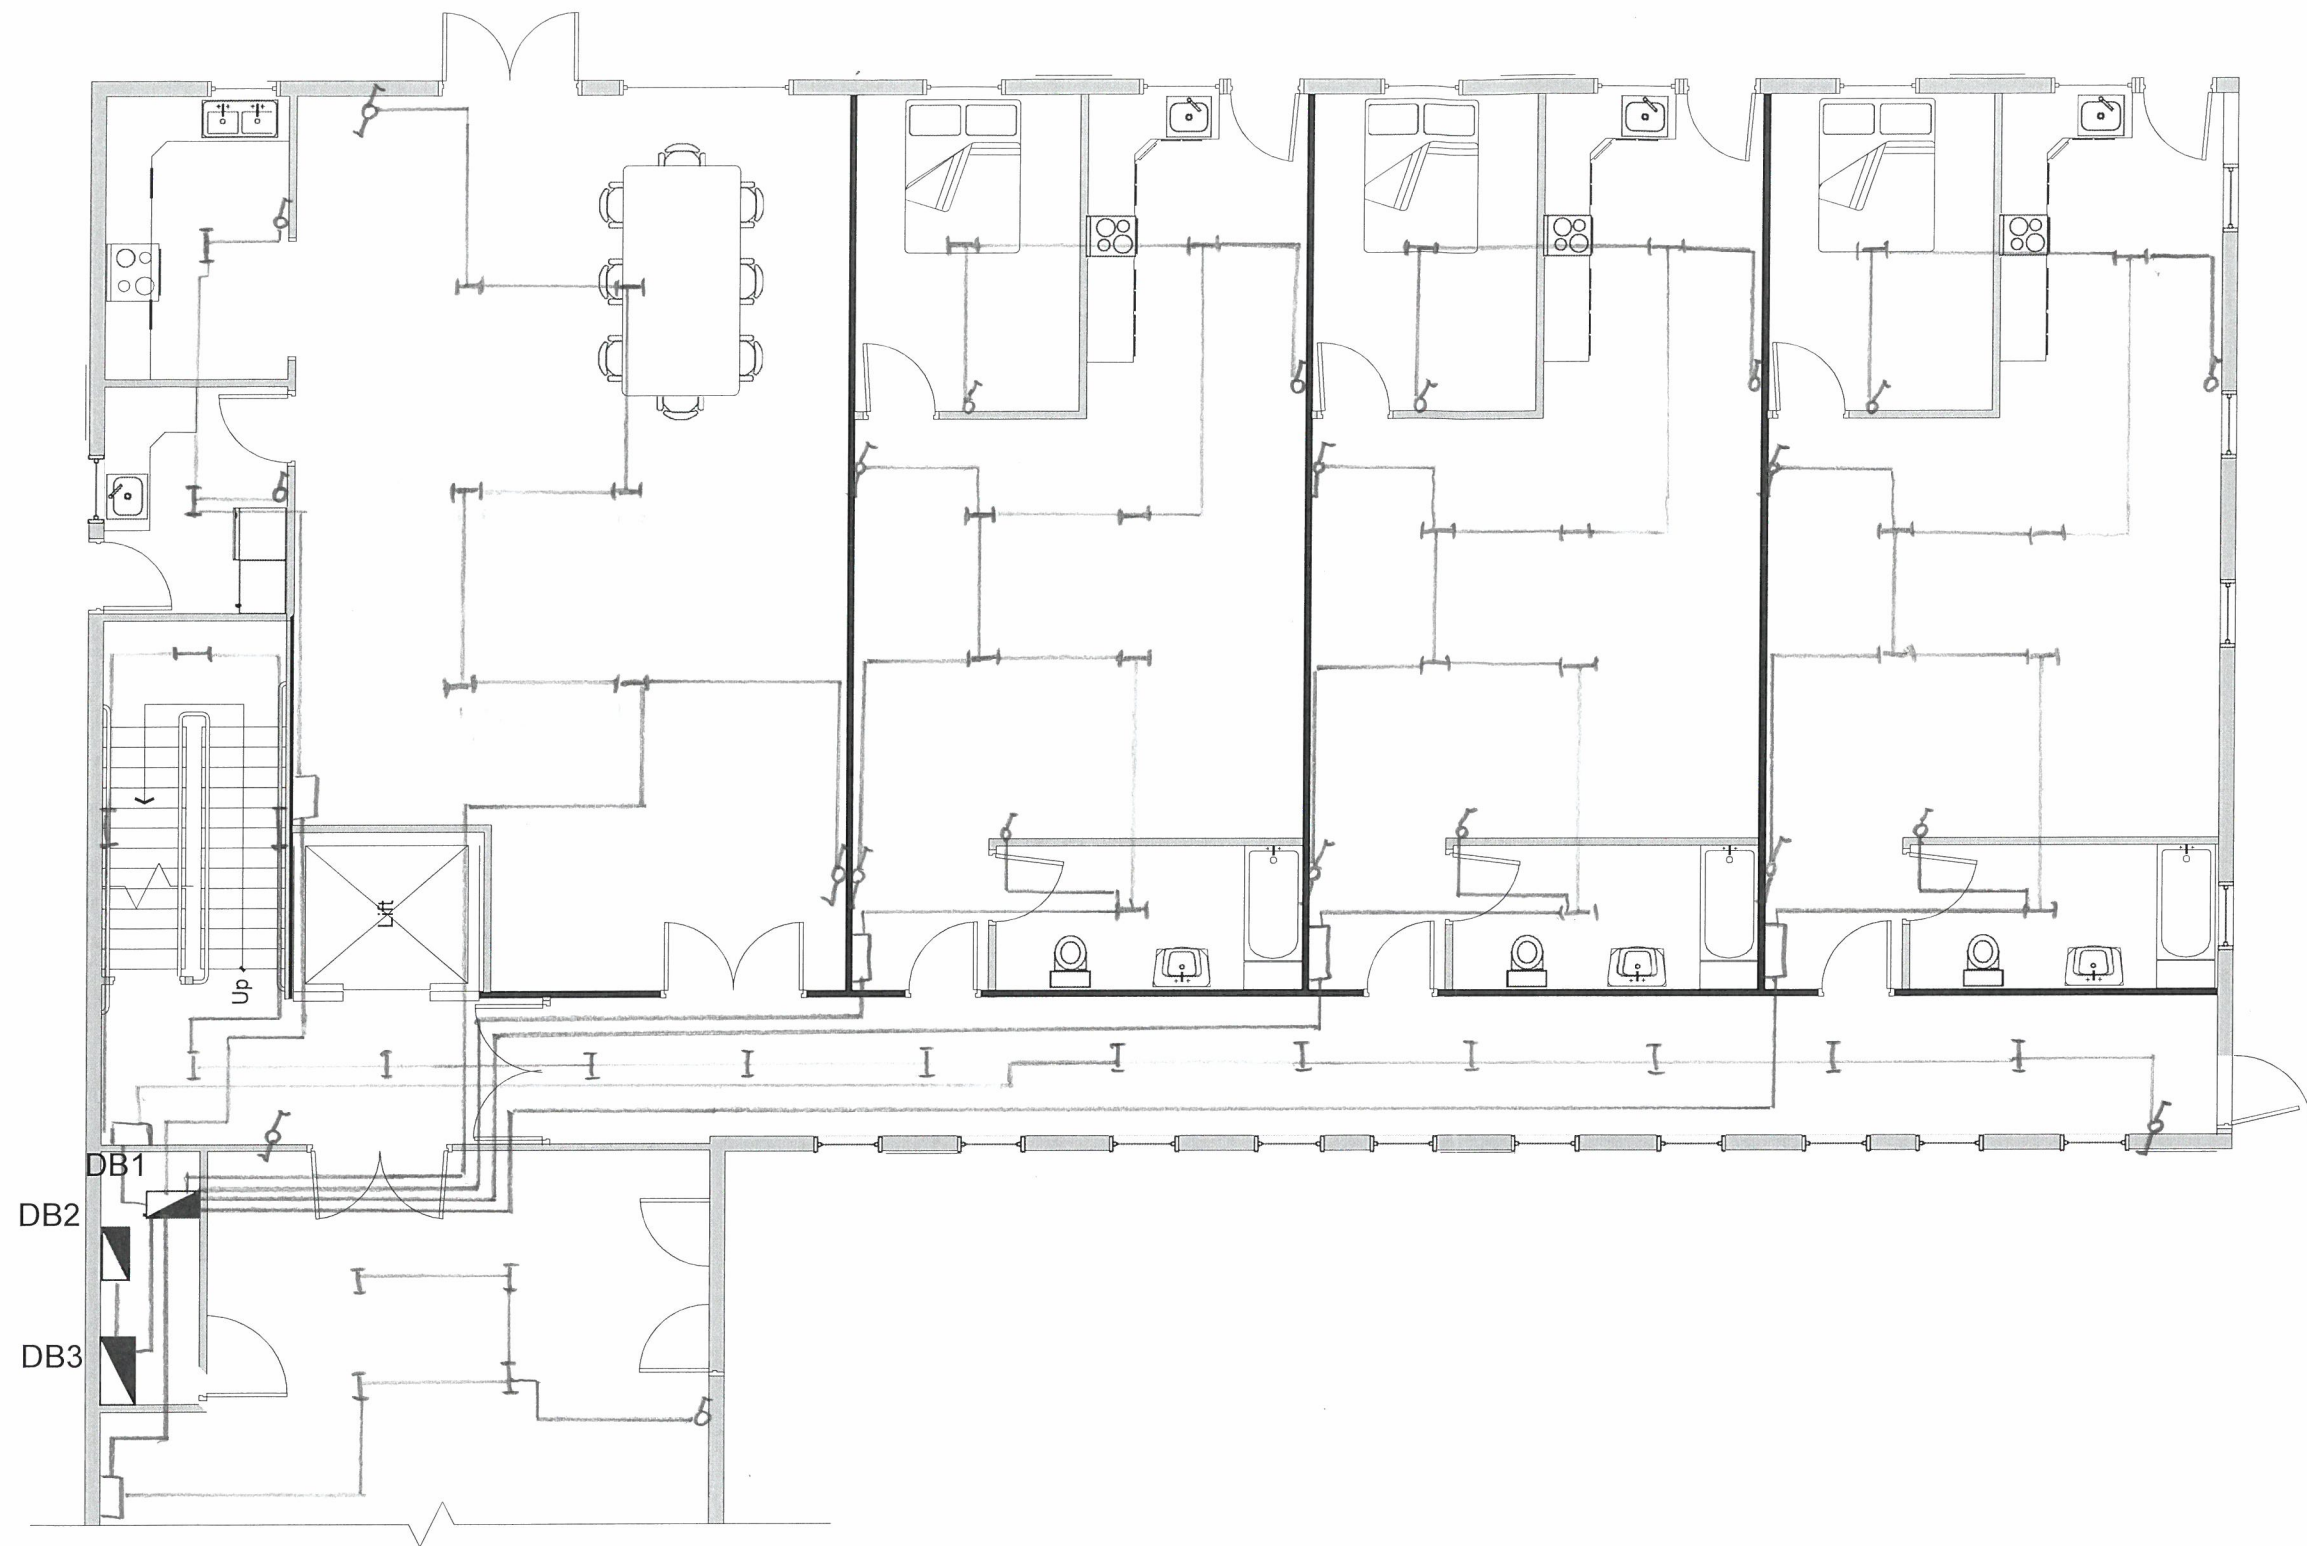


Sheltered accommodation Ground Floor
Scale 1:125

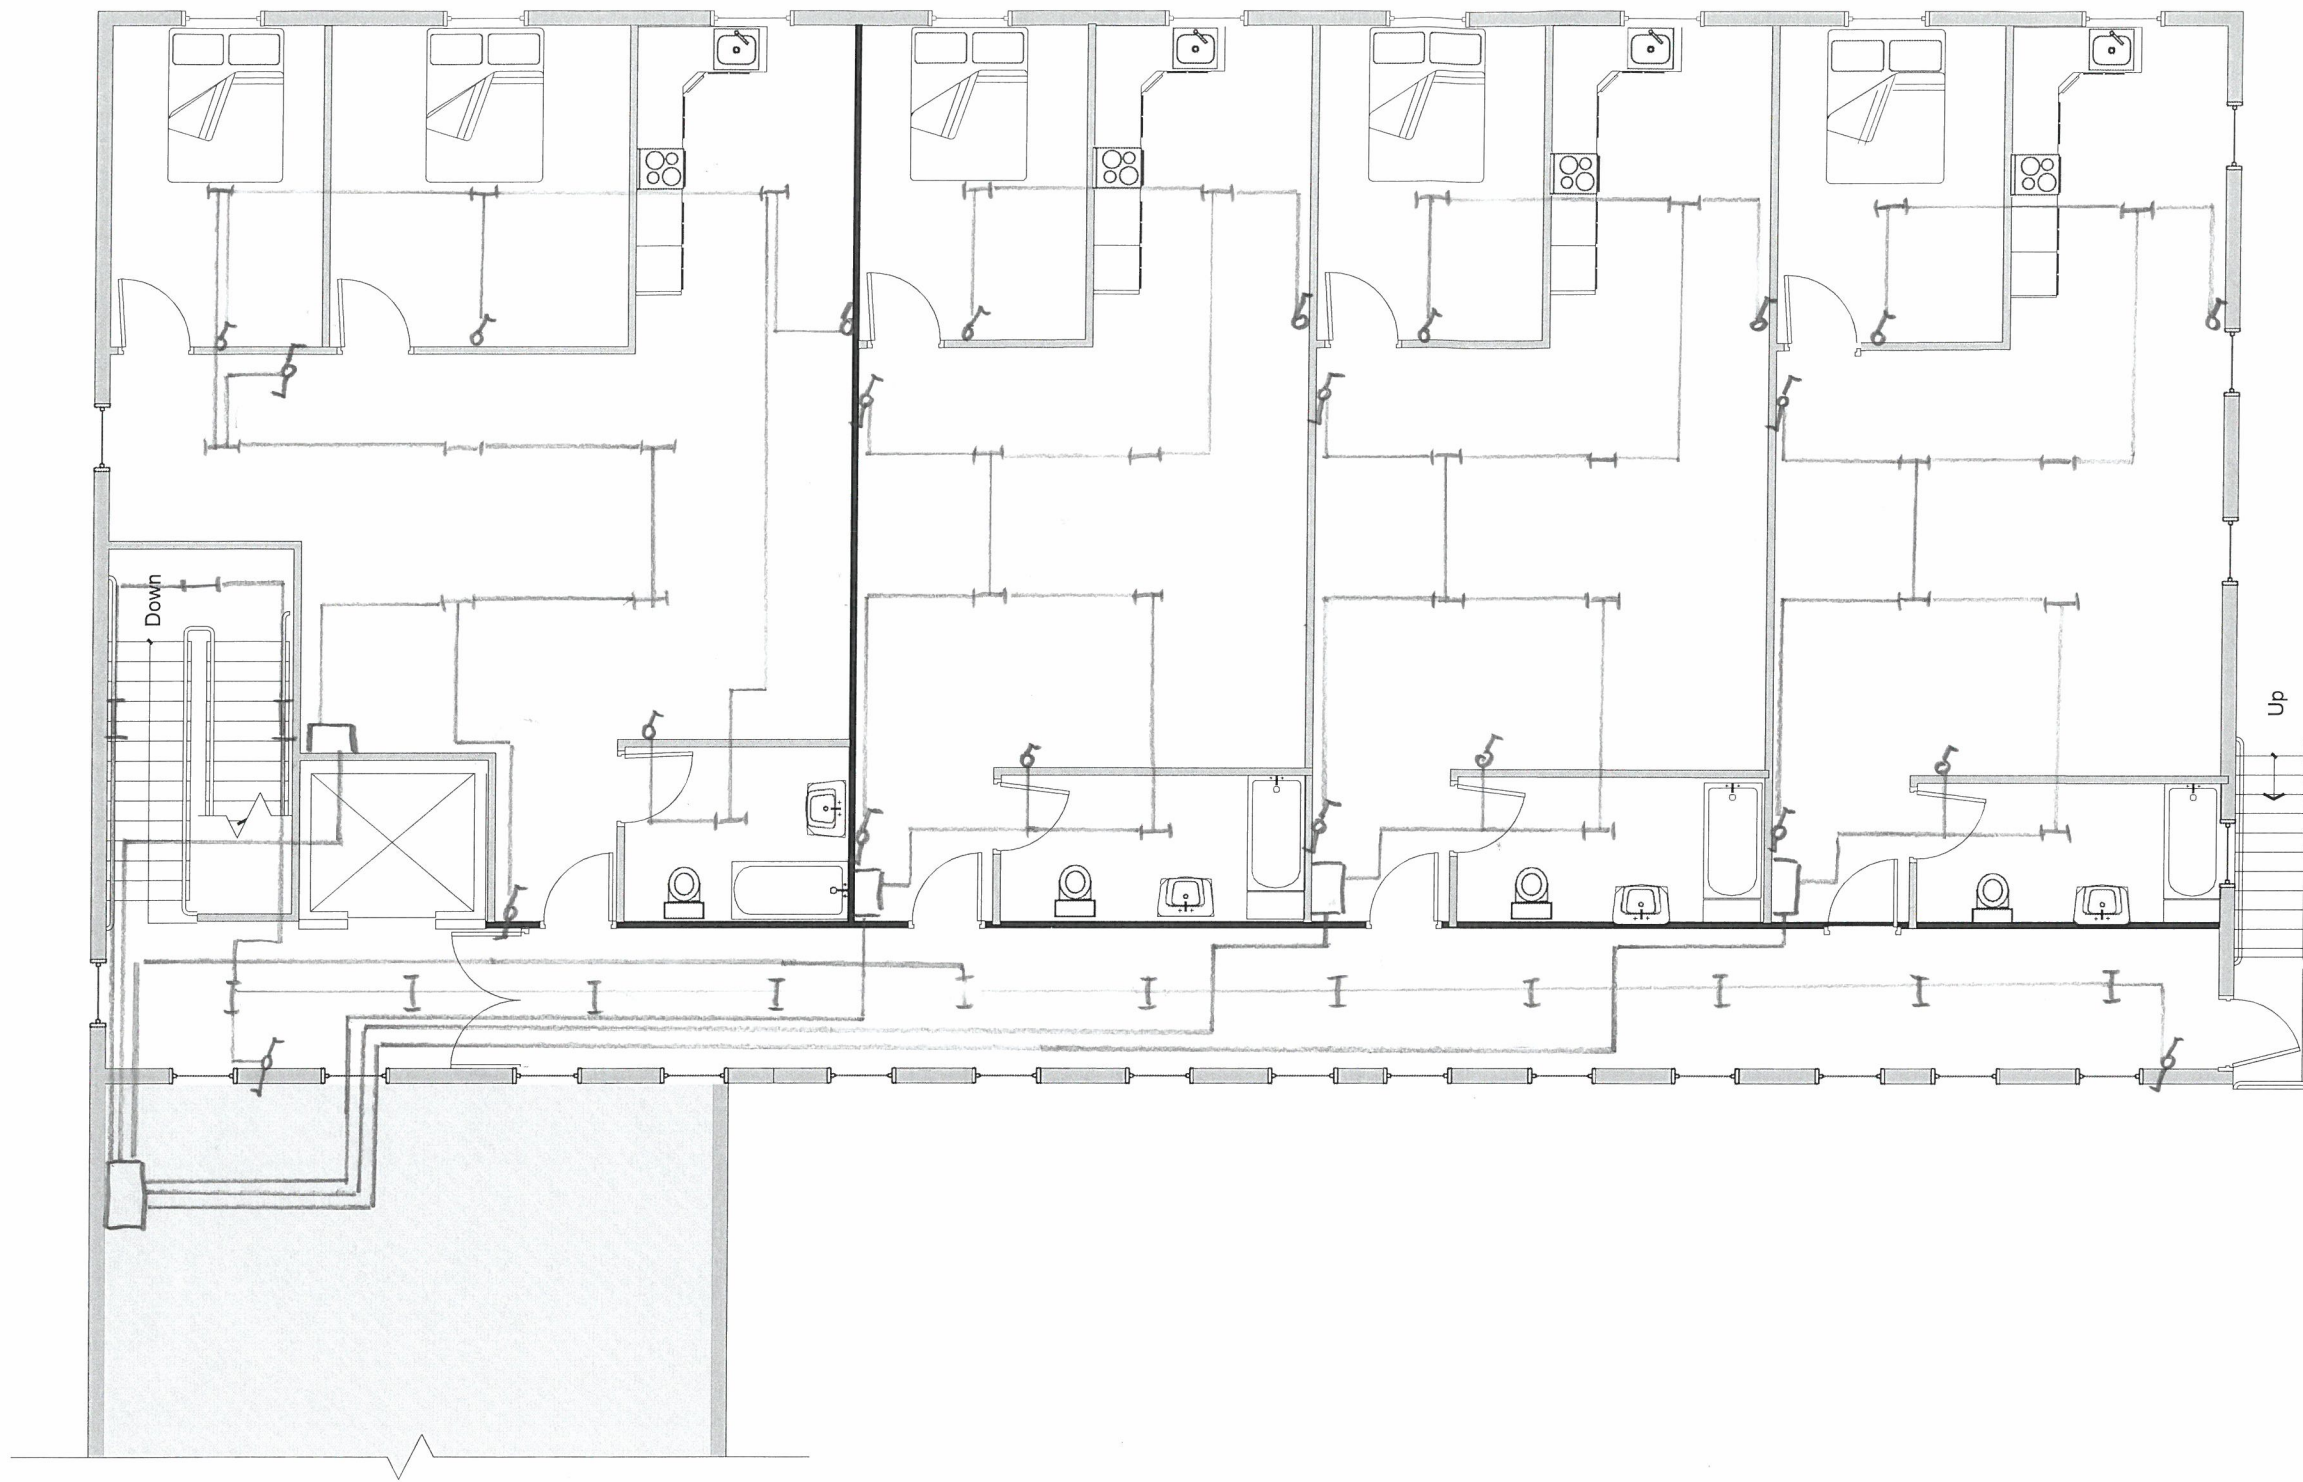

Sheltered accommodation First Floor
Scale 1:125


POWER

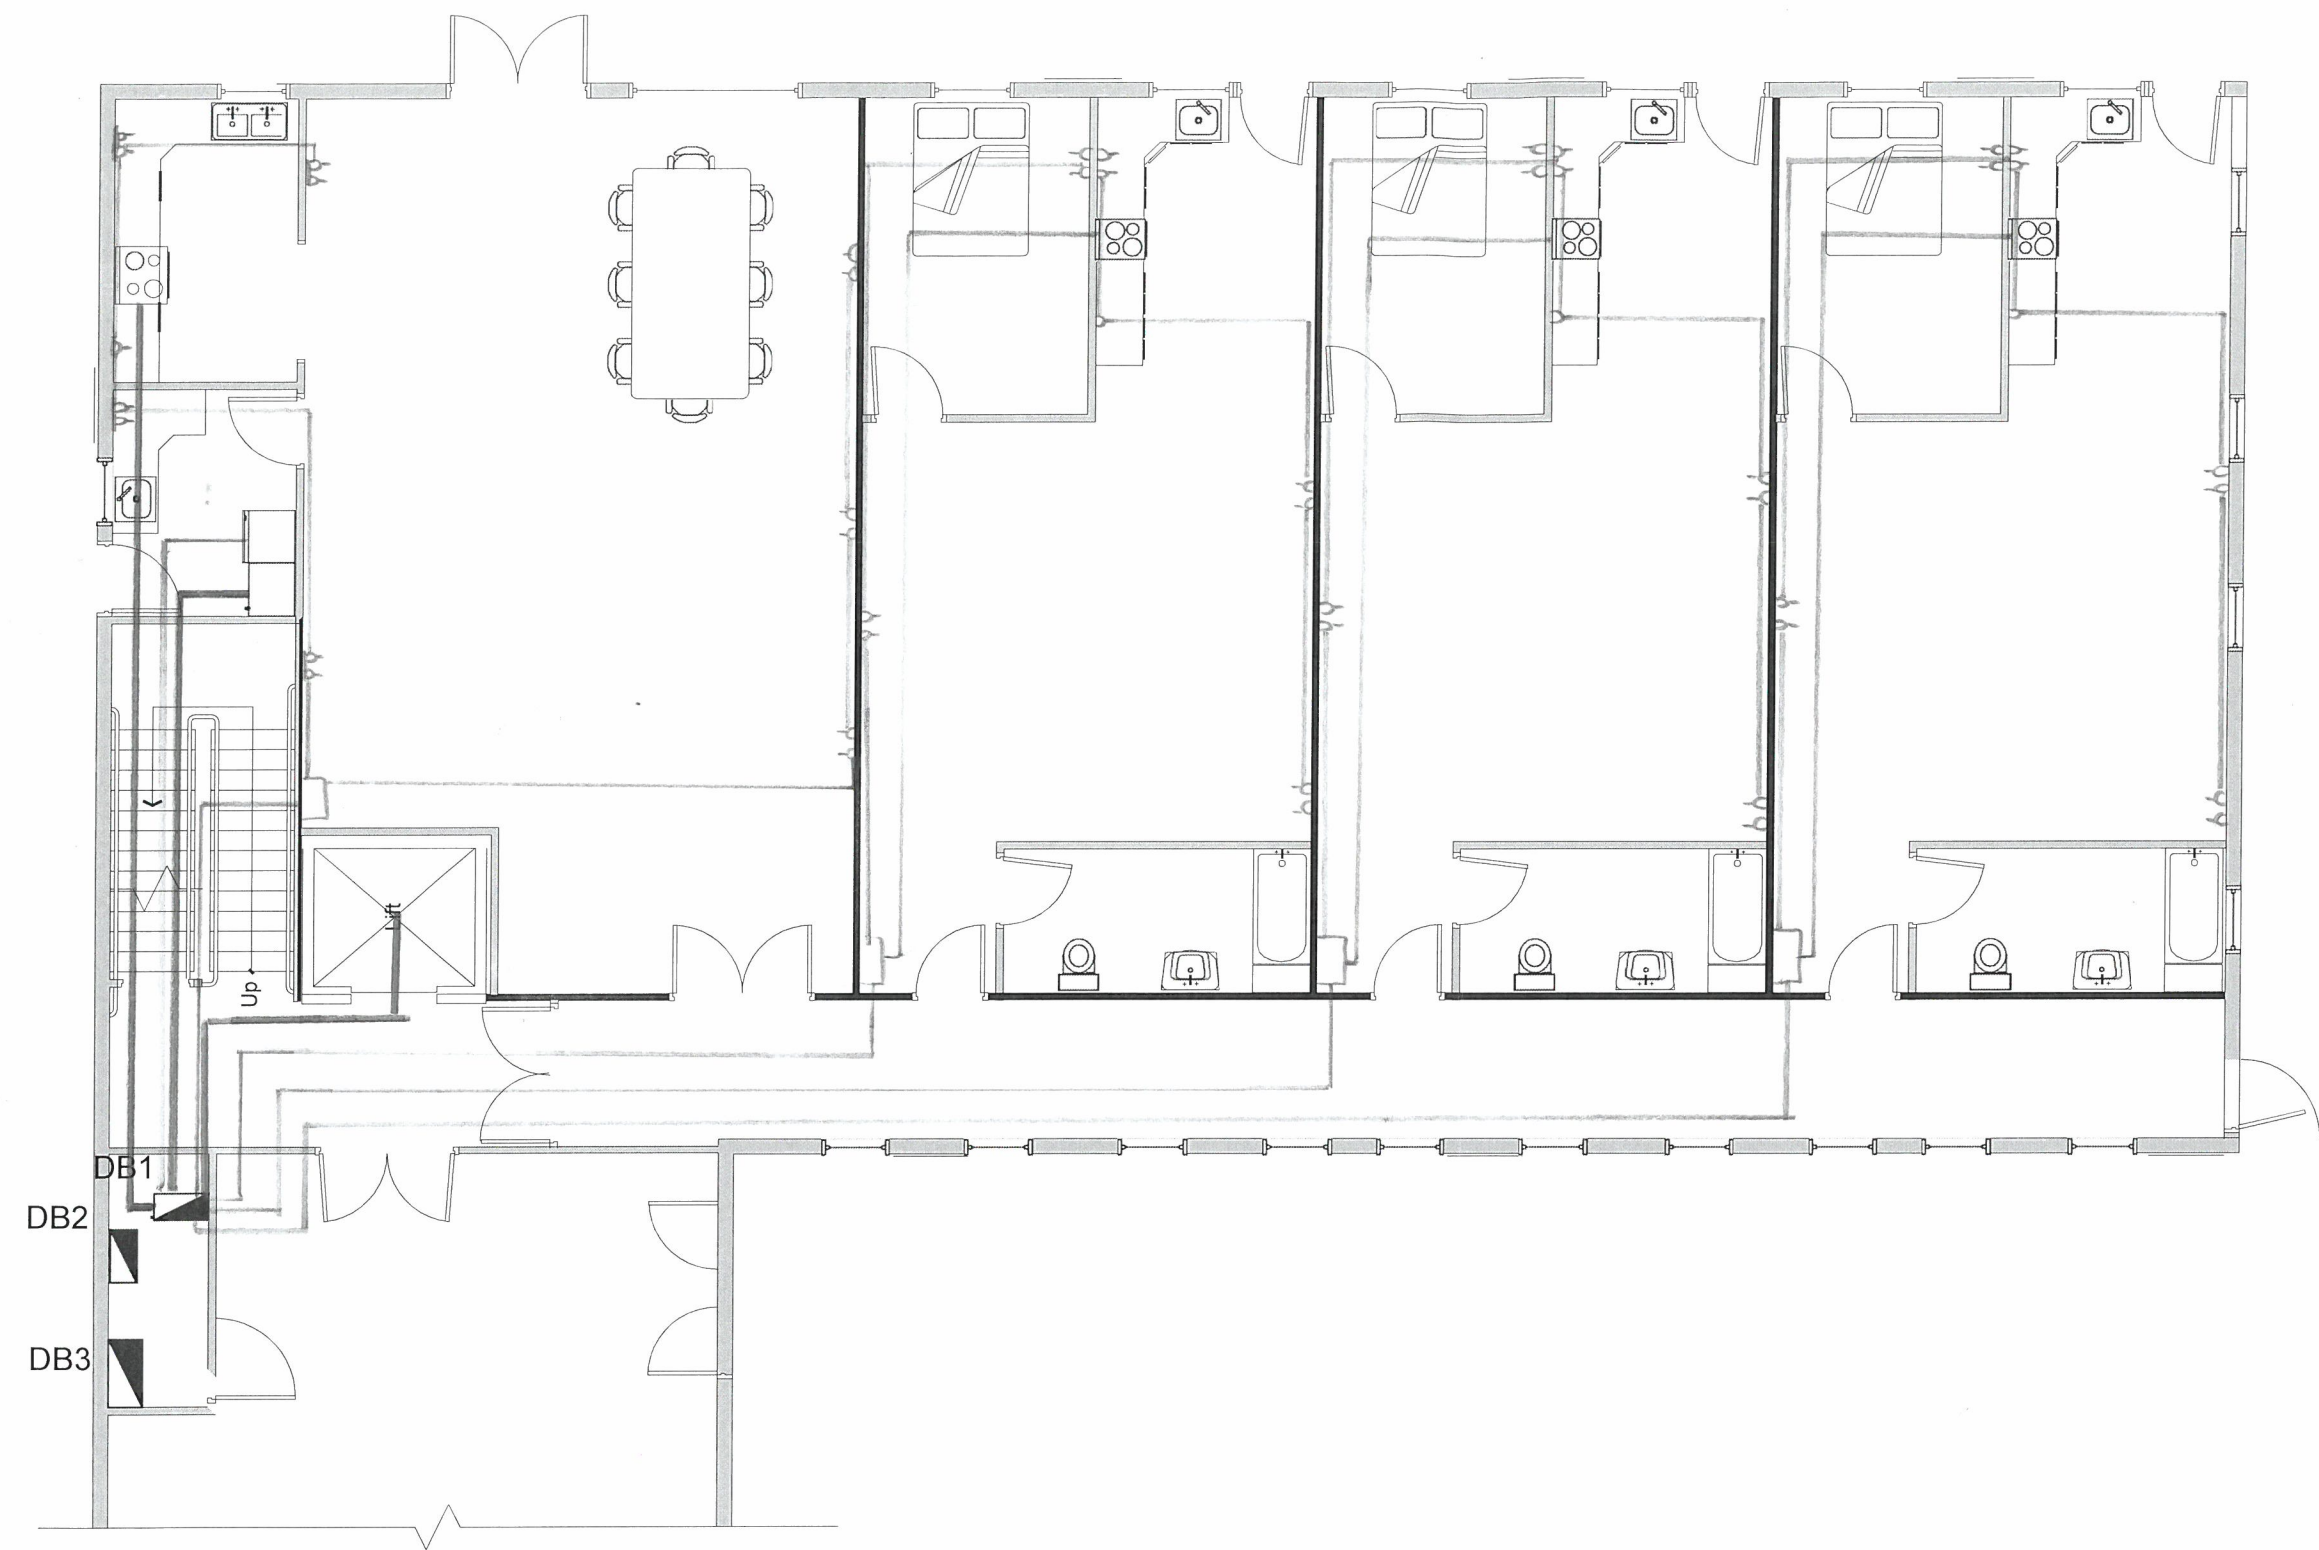

— = 3 Phase
- - = 1 Phase


Sheltered accommodation Ground Floor
Scale 1:125

POWER

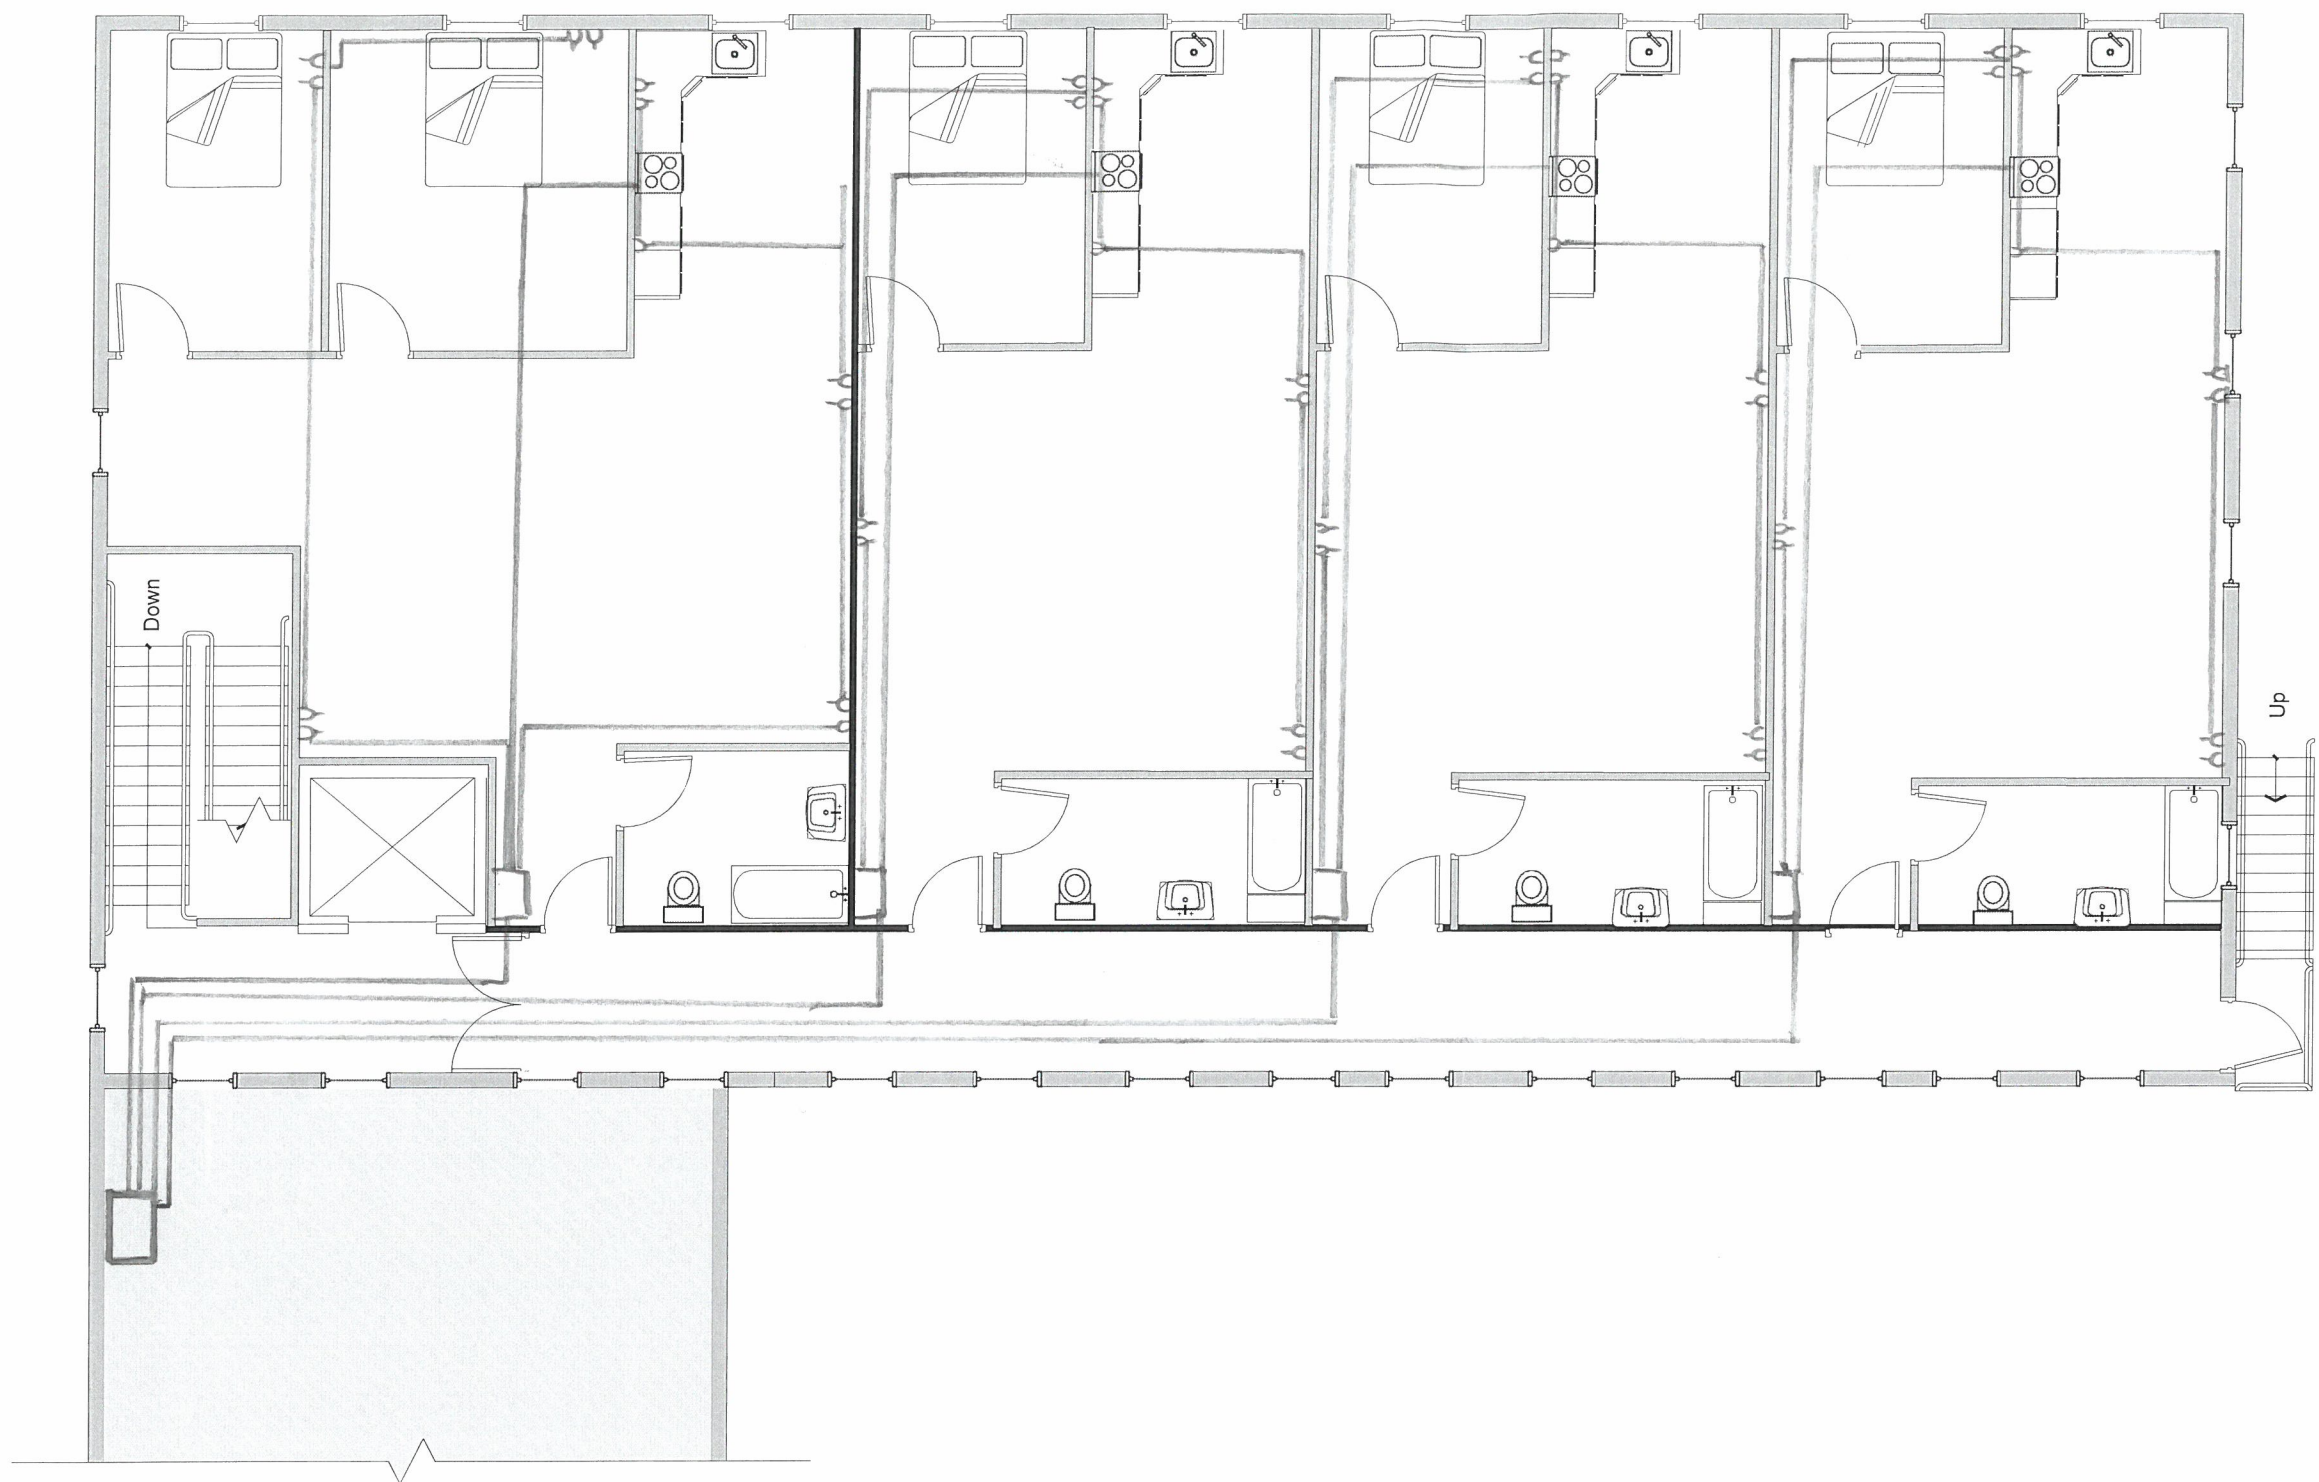

Sheltered accommodation First Floor
Scale 1:125


EMERGENCY
LIGHTING

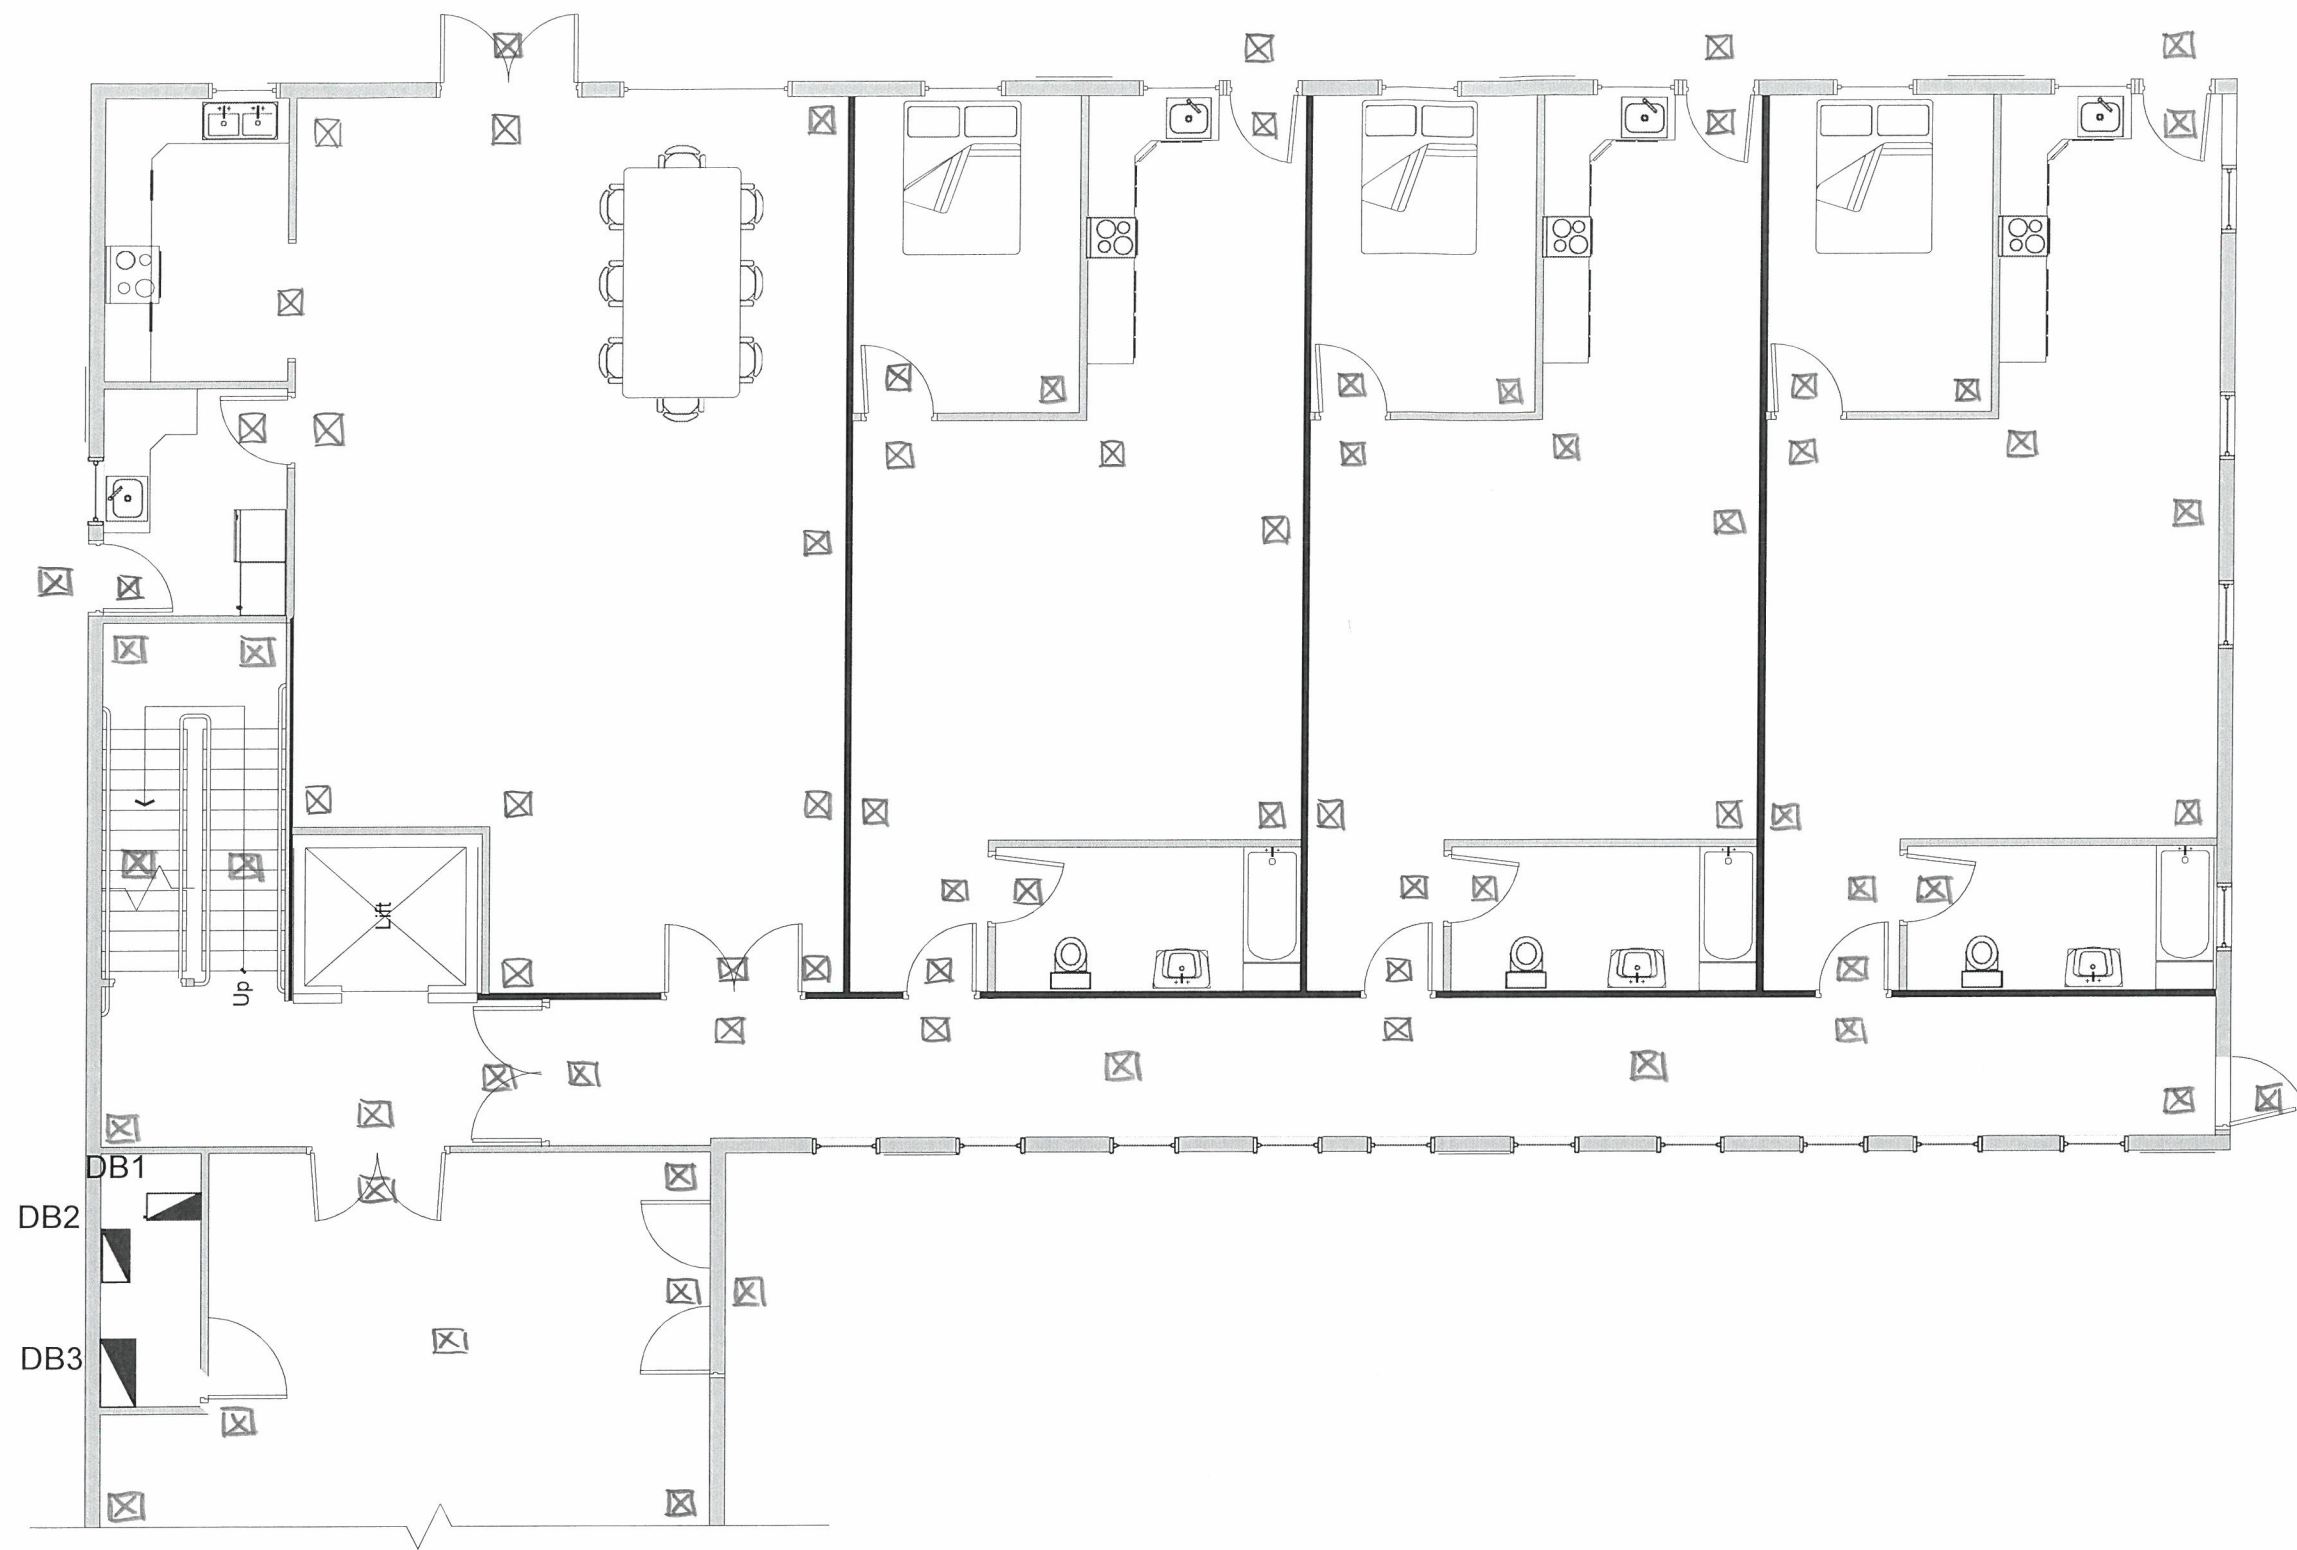

DB1
DB2
DB3

Sheltered accommodation Ground Floor
Scale 1:125

EMERGENCY
LIGHTING

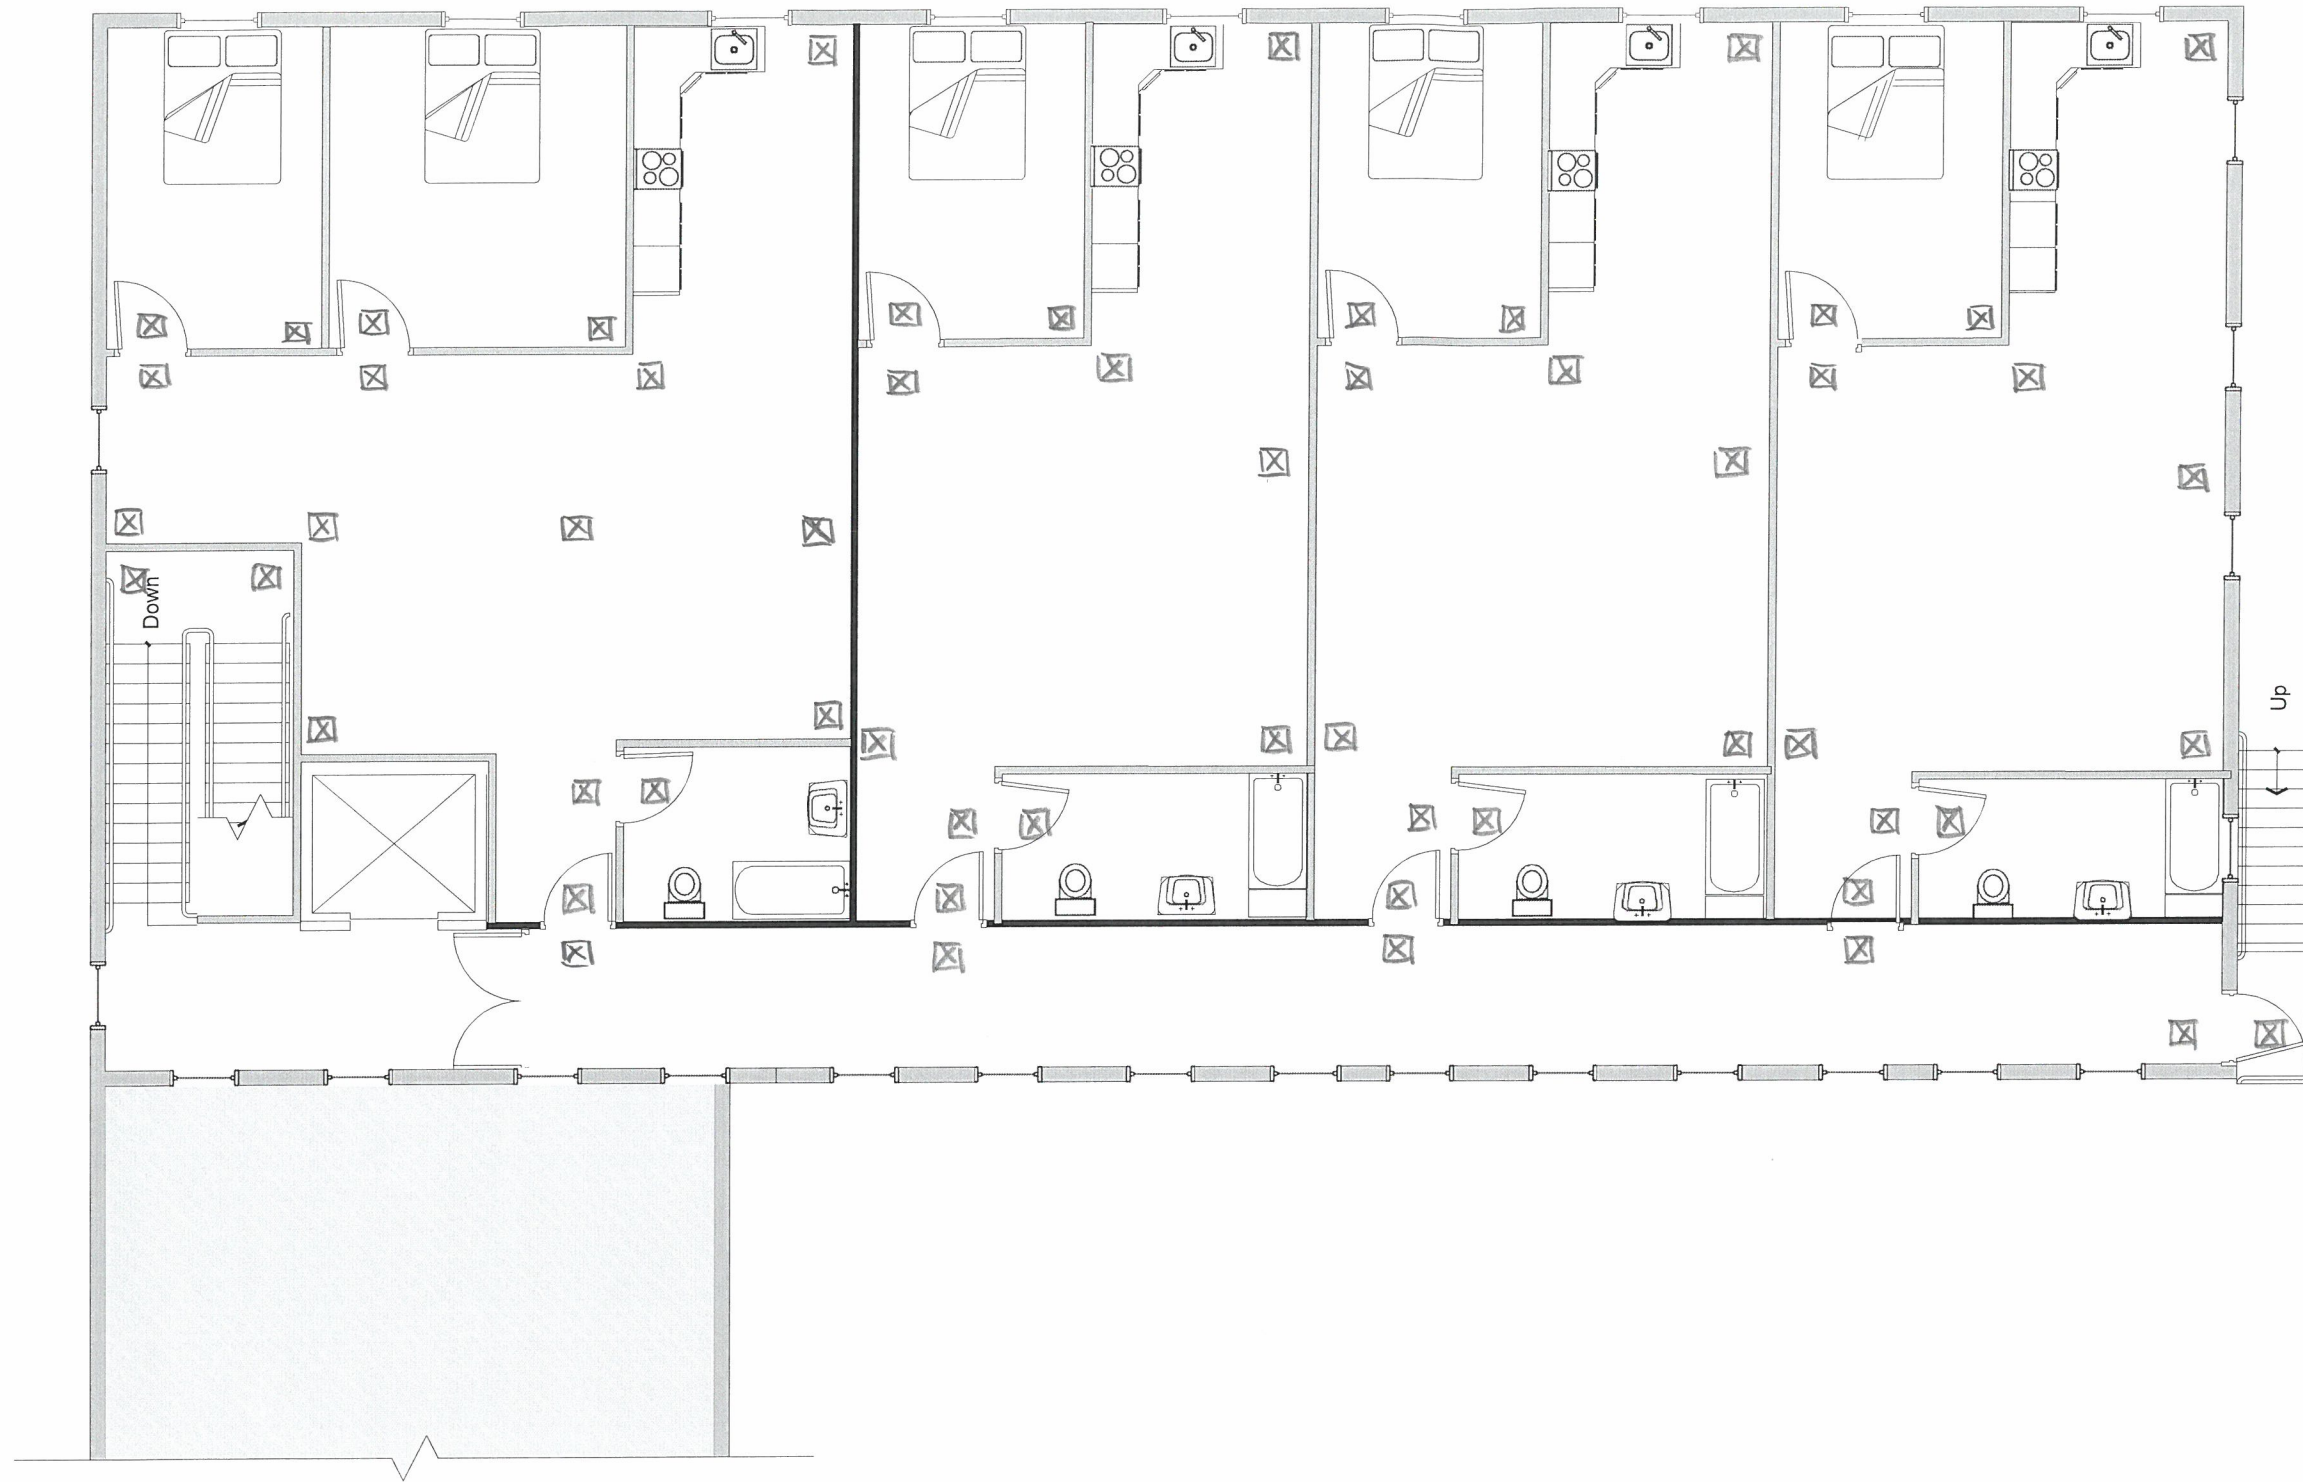

Sheltered accommodation First Floor
Scale 1:125