



SPRINGFIELD DESIGNS Ltd


LANGDON ROAD ACCESS
- OVERVIEW - SCALE 1:100

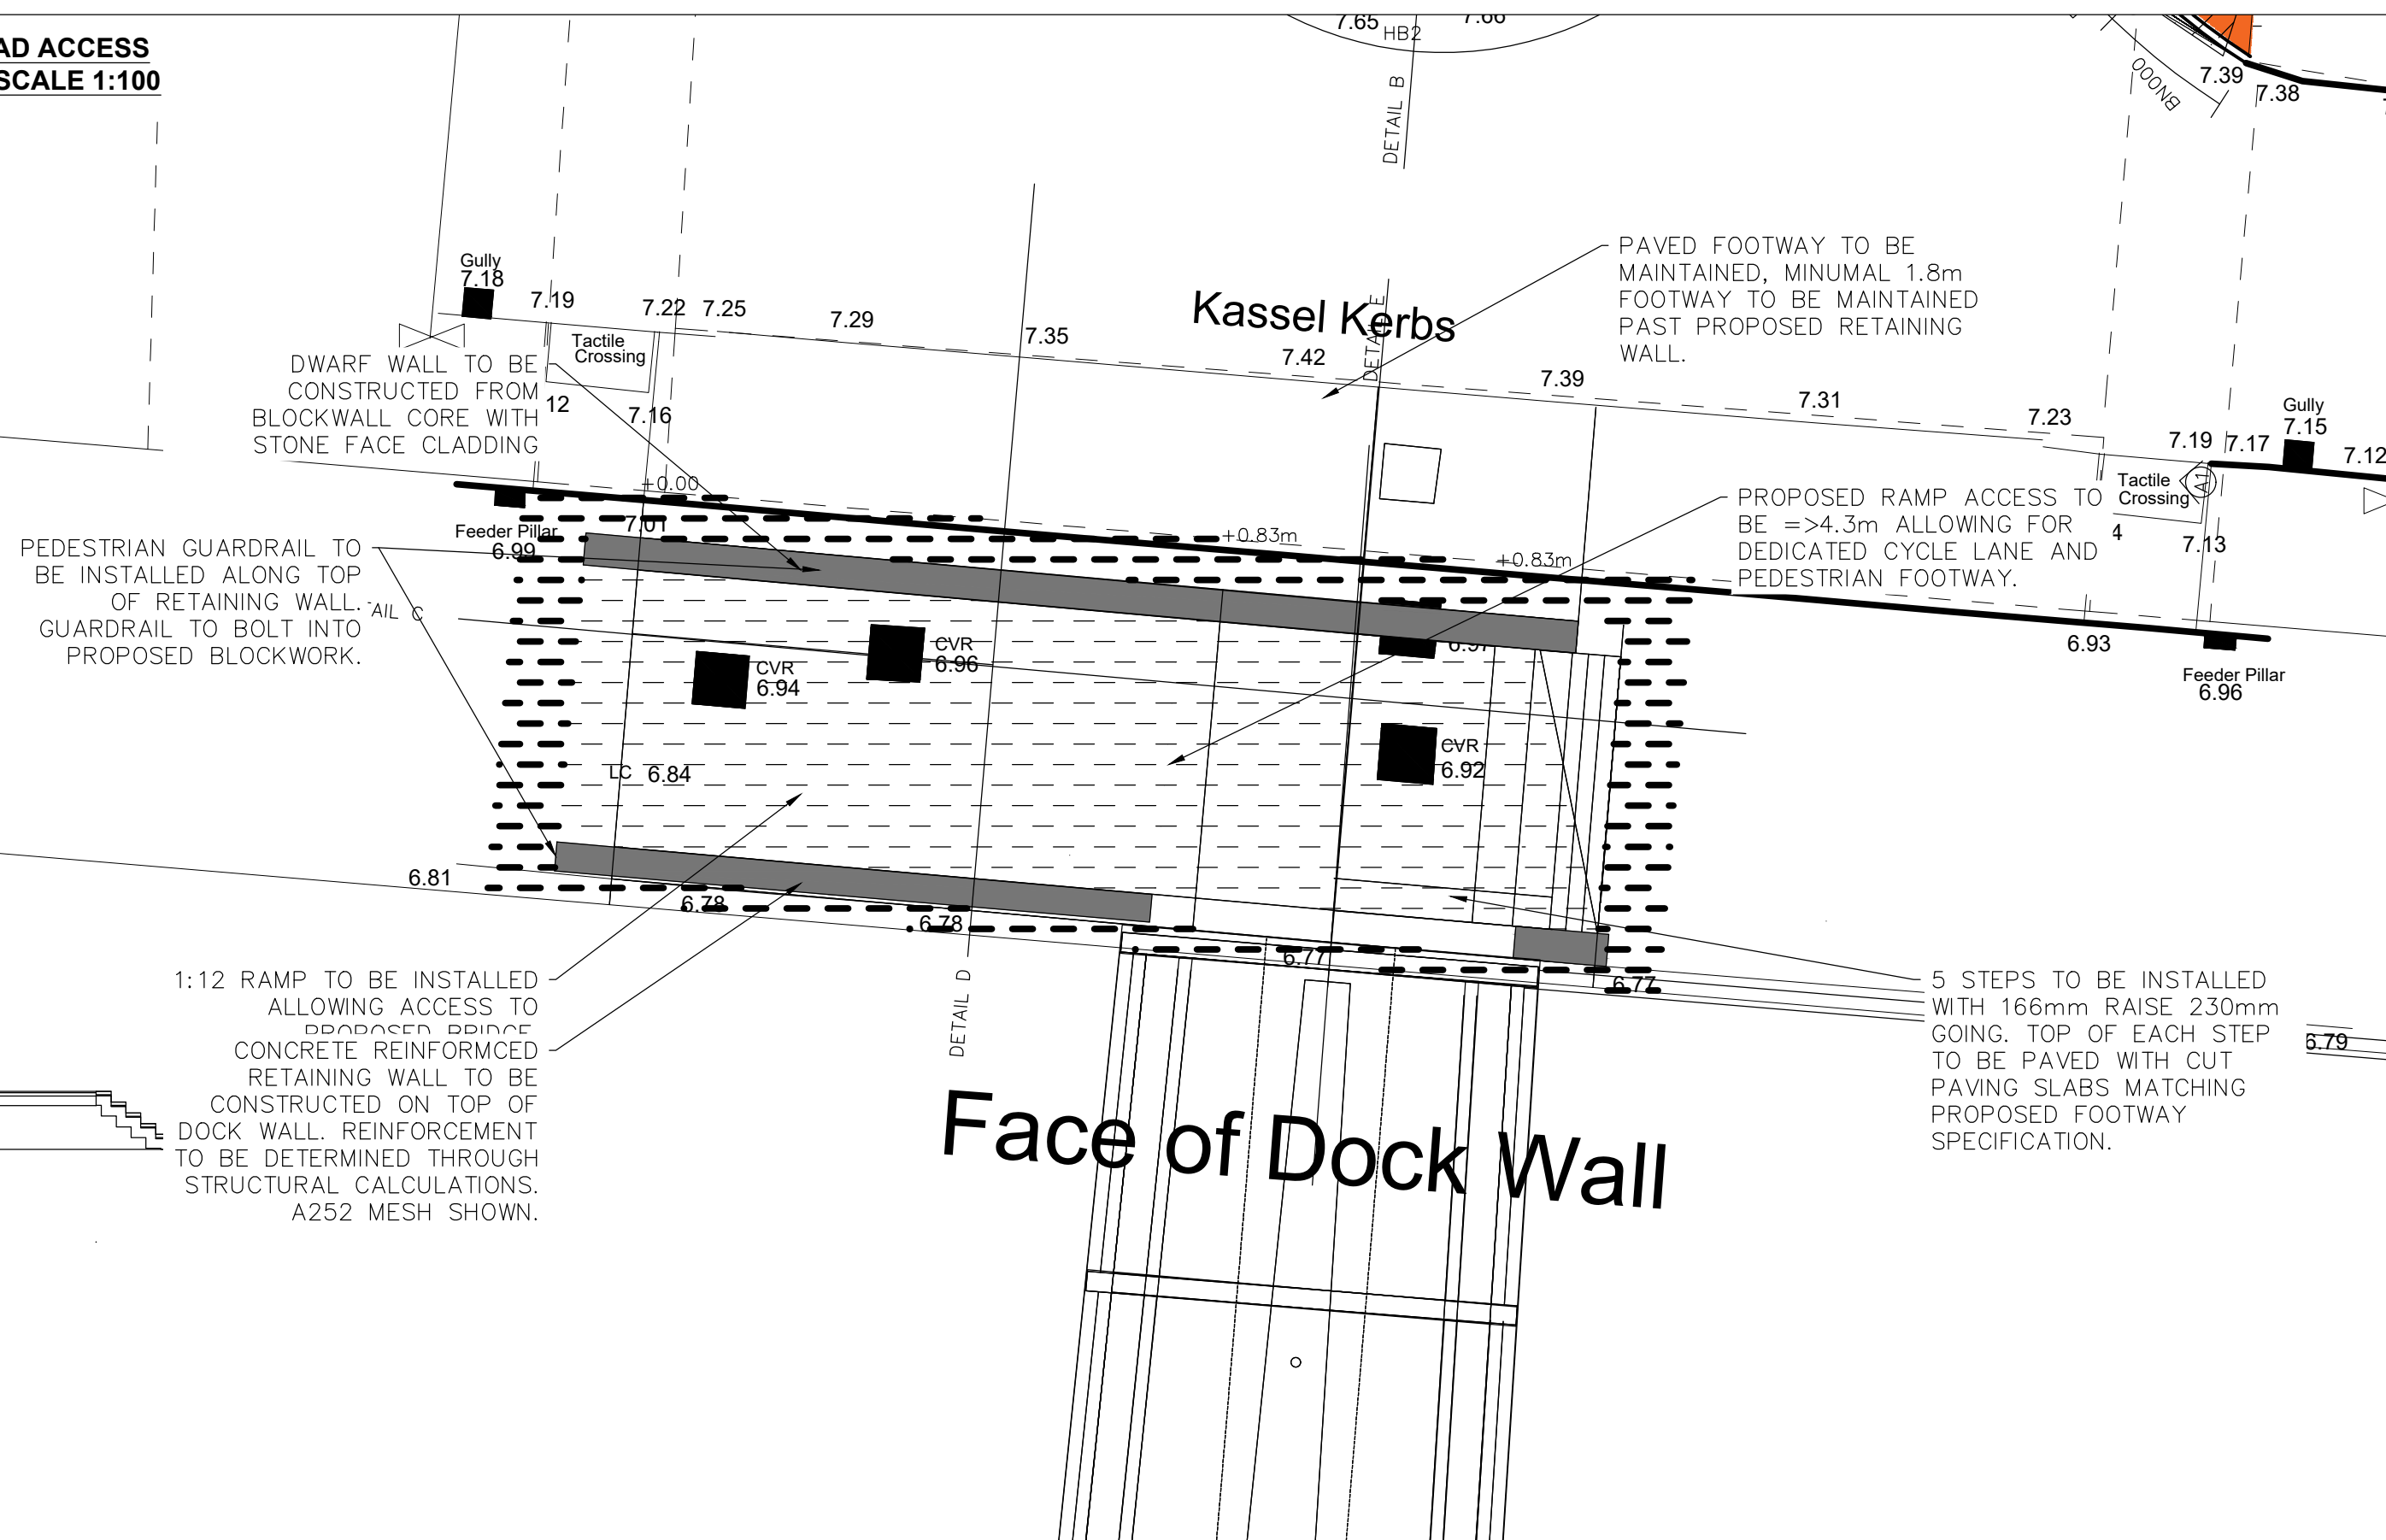


DETAIL C - SCALE 1:50

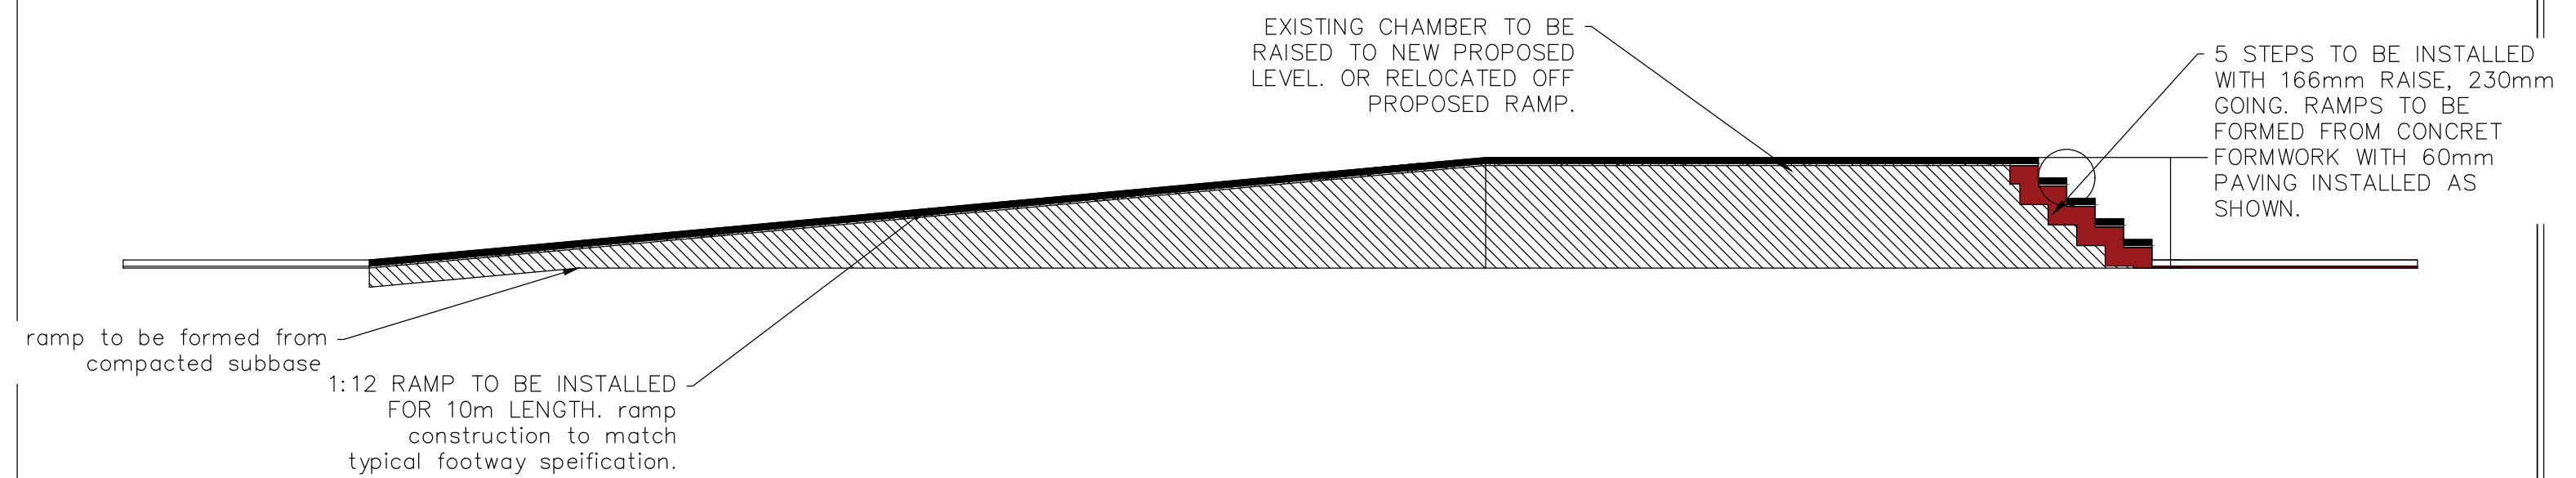



DETAIL D - SCALE 1:50

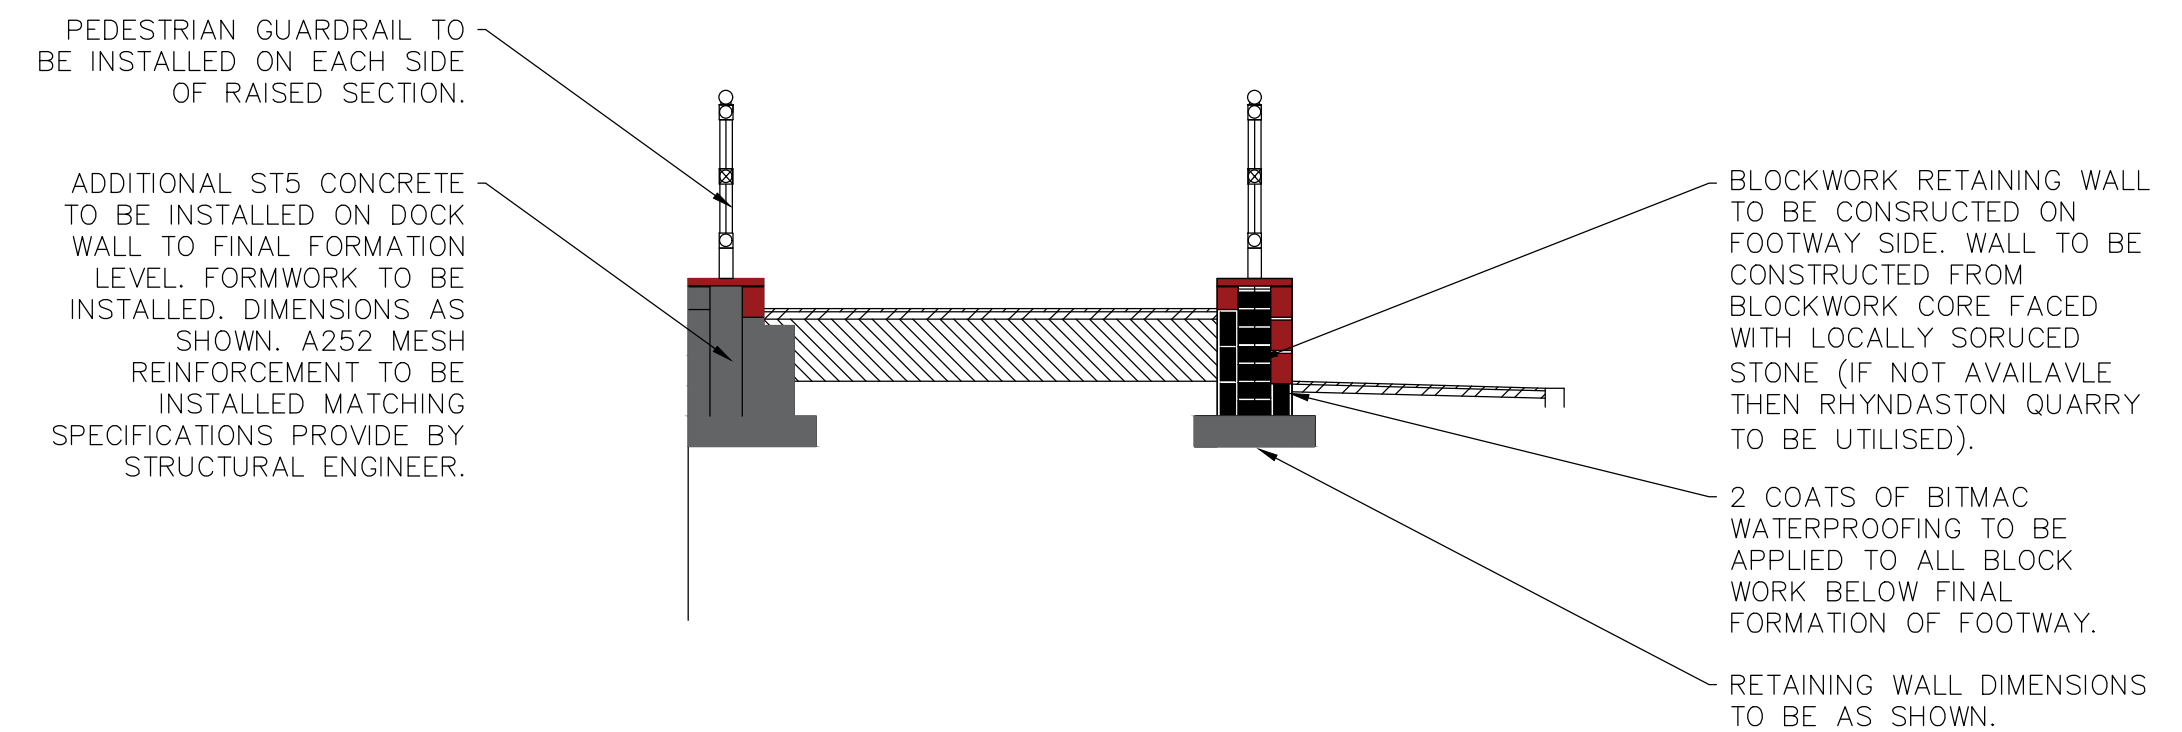

DETAIL C - SCALE 1:50

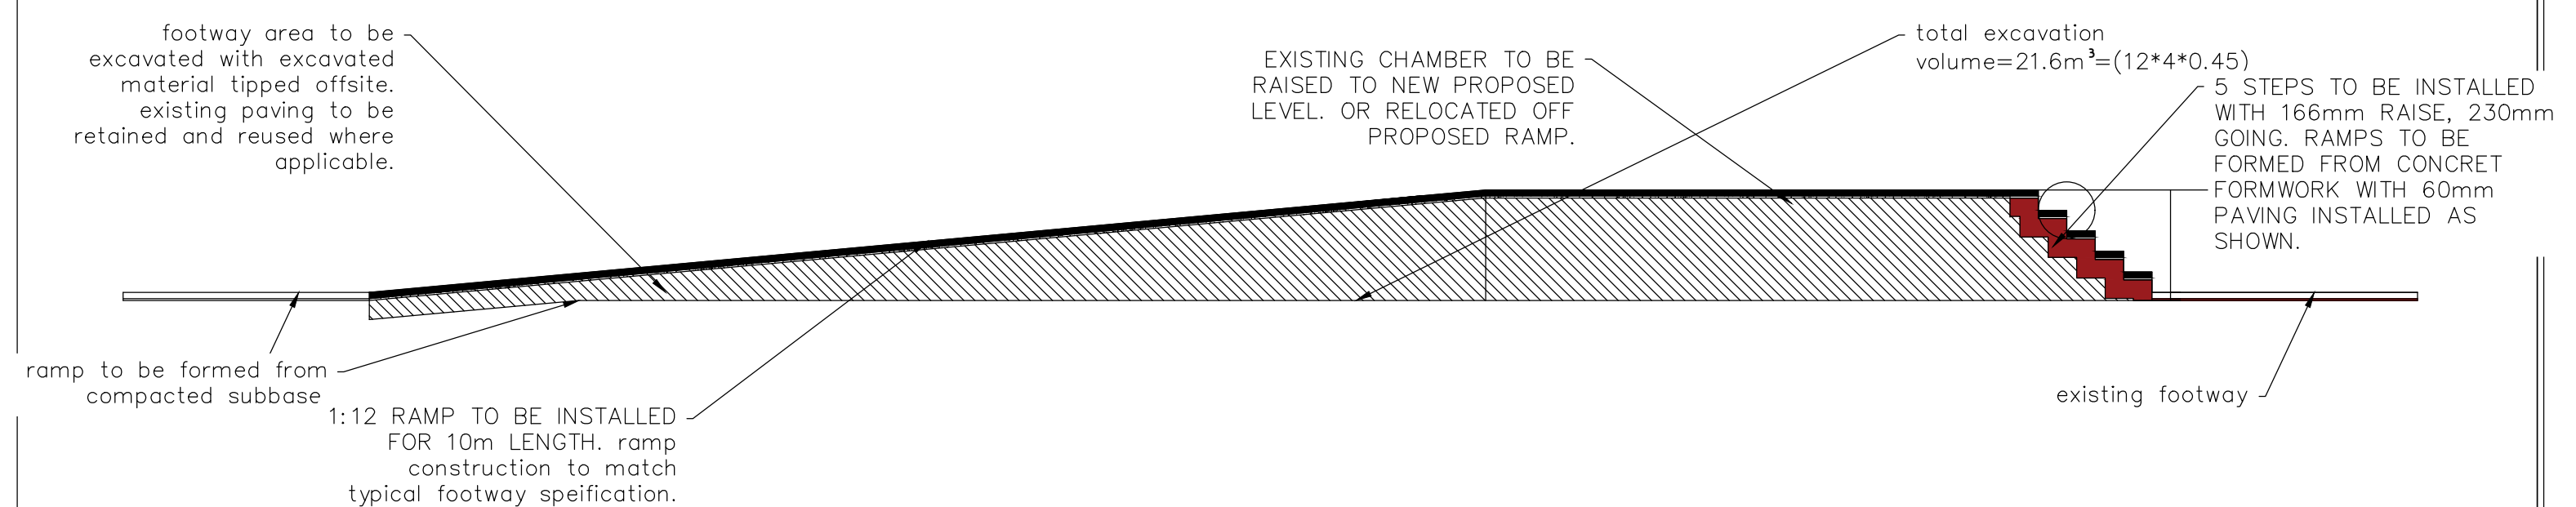

DETAIL D - SCALE 1:50

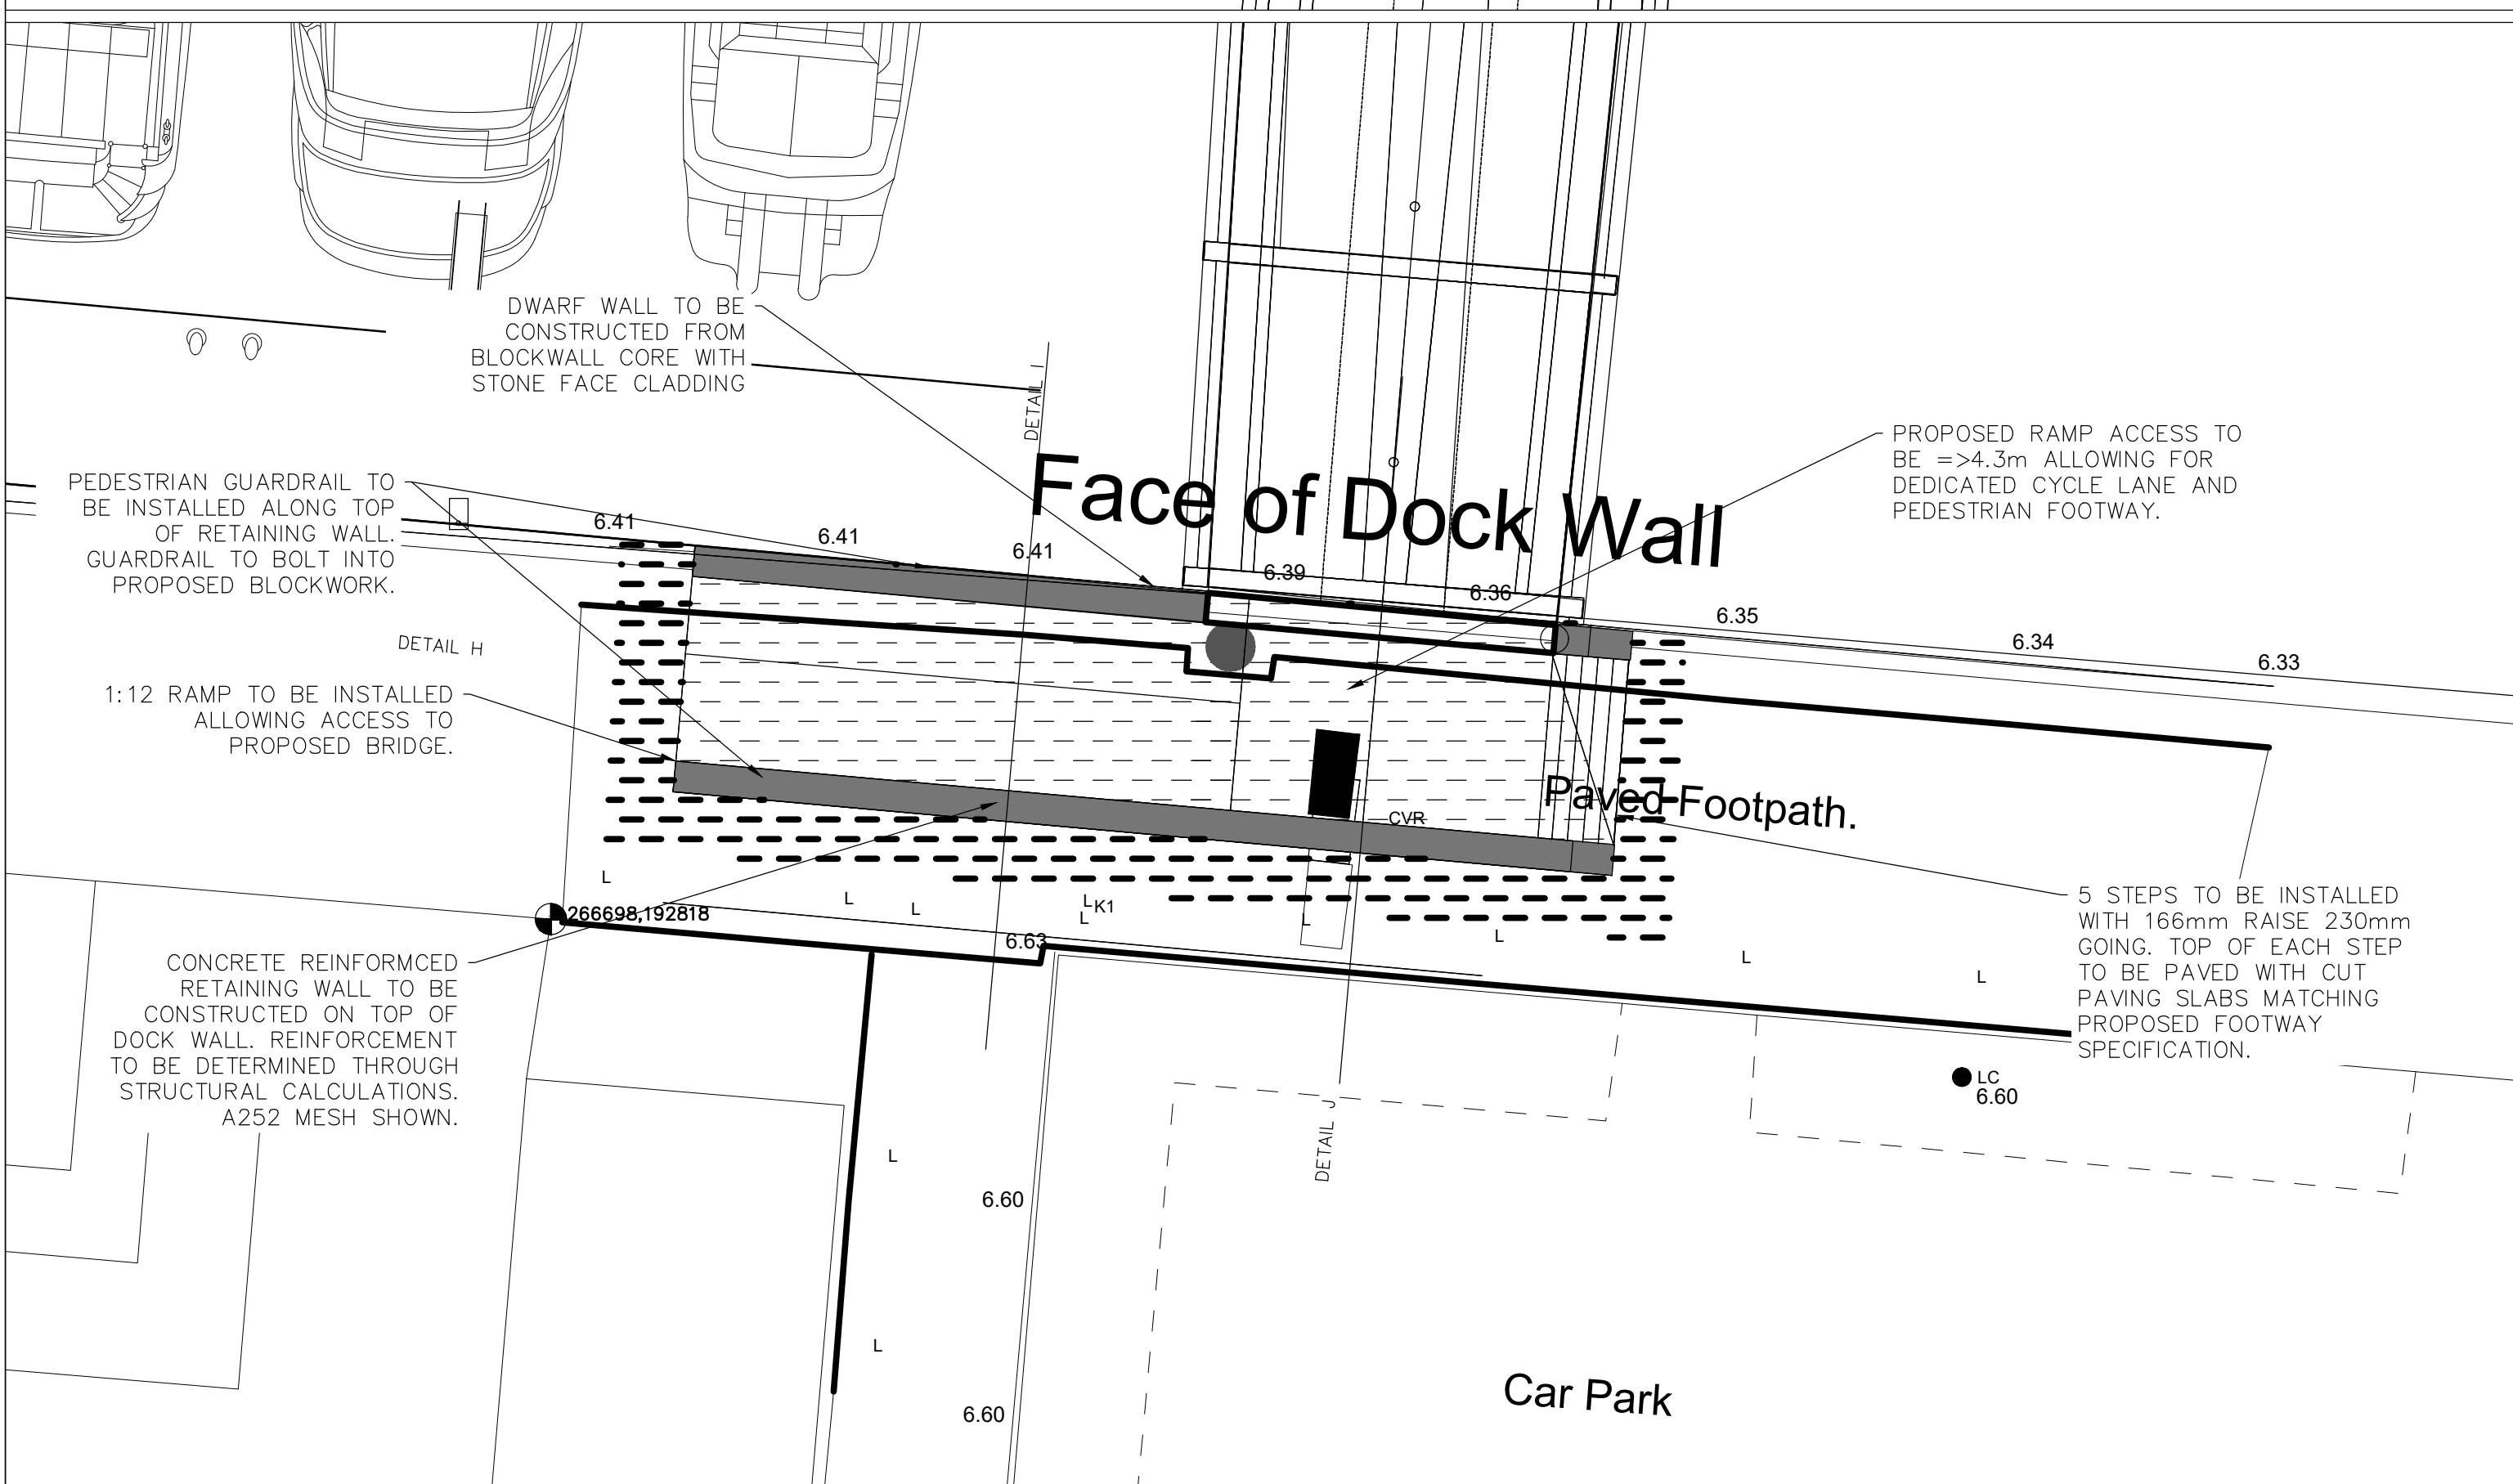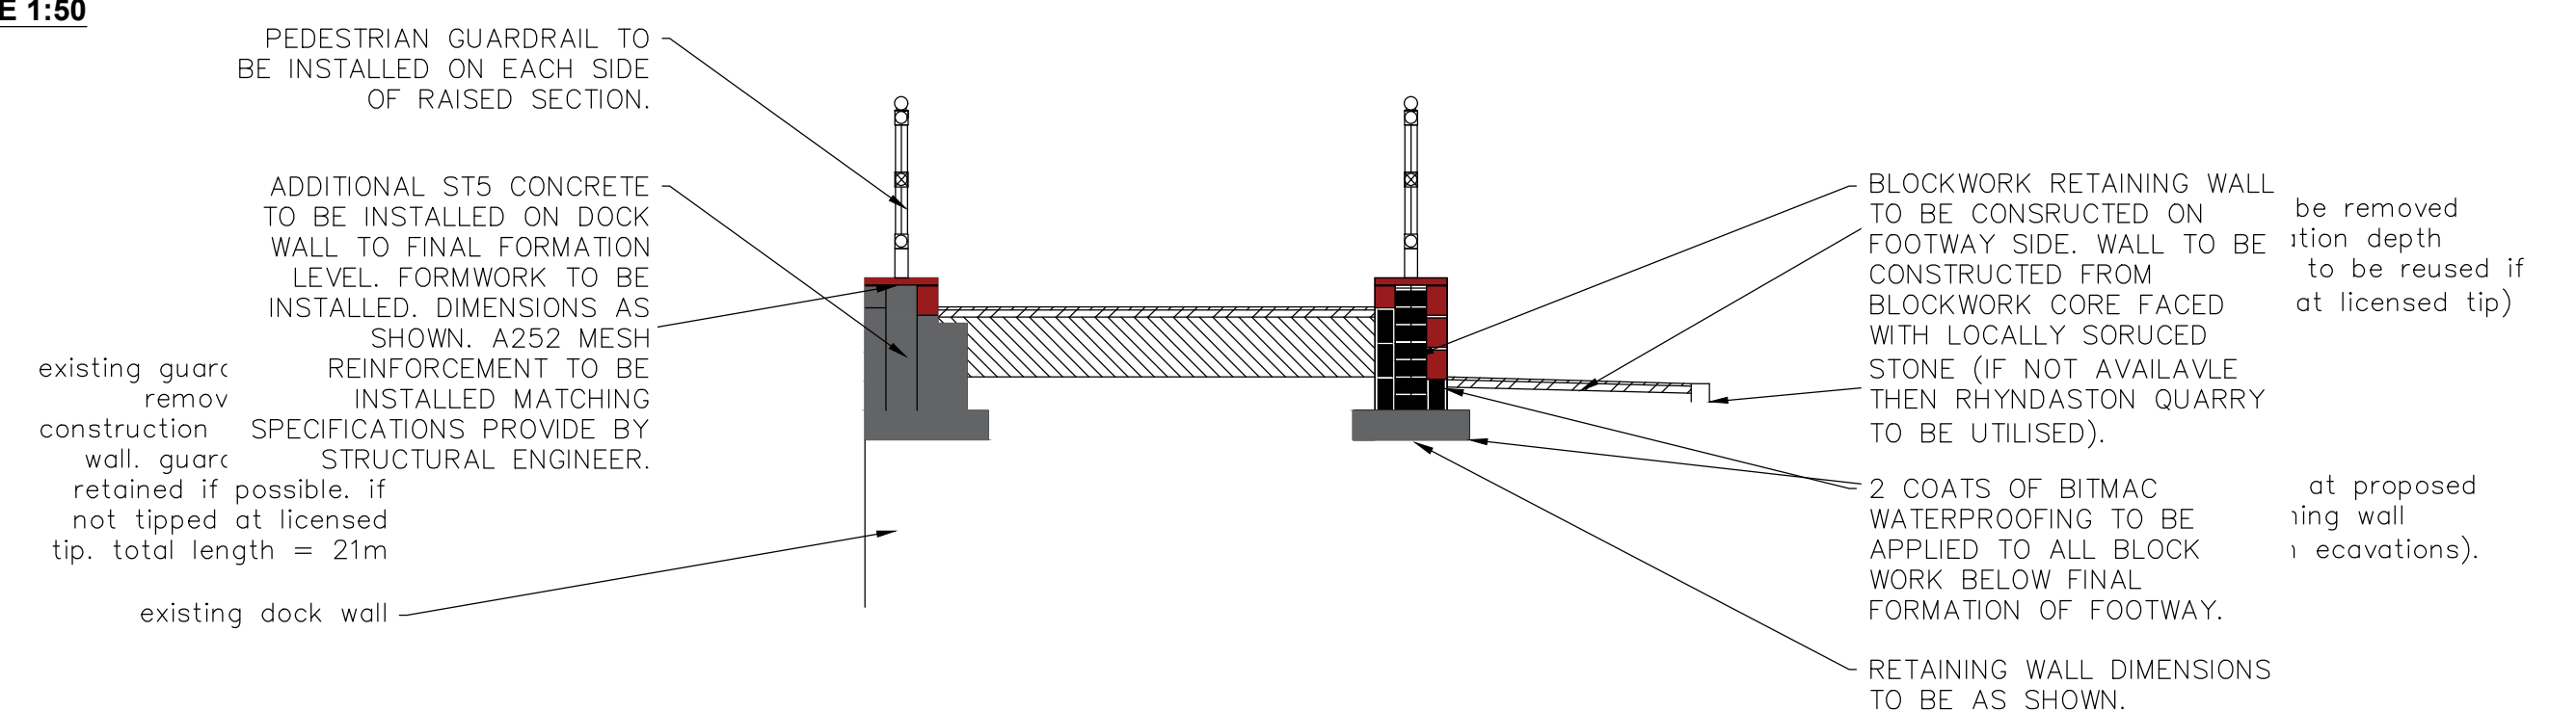

DRAWING TITLE				PROJECT TITLE										DRAWING No.			
PHASE 2 - PROPOSED RAMP ACCESS FOR PEDESTRIAN BRIDGE - REINSTATEMENT PLAN				ACBA6003 - SPRINGFIELD DESIGNS - PEDESTRIAN BRIDGE										PED1-SPR-DR-C-0009-S1			
CAD REF.				CAD													
DRAWN BY				PROJECT PHASE										REV.			
CHECKED				PHASE										DESCRIPTION			
SCALE				REV.										DATE			
5/23				BY										DATE			
x/xx				DATE										DATE			
SHOWN				DATE										DATE			