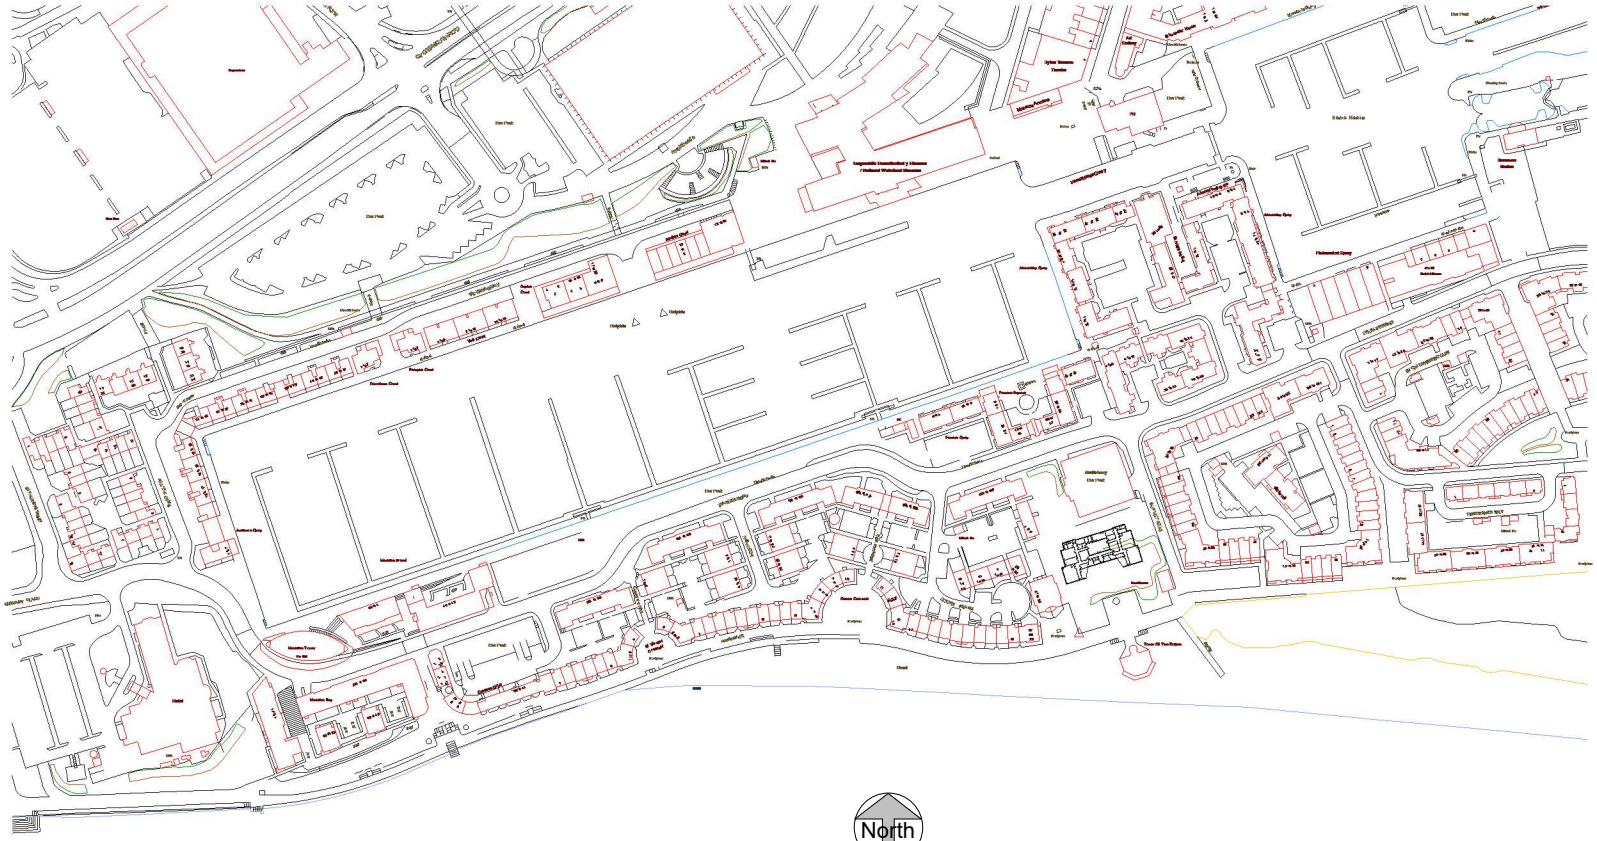


## 1 Site Location Plan

1 : 1250

| | | | | | | |
|---|---|---|---|---|---|---|
| Property Title<br>**Ysgol Bae Abertawe** | Detail<br>**Site Location Plan** | Property — Originator — (zone) Functional Breakdown** — (Level) Spatial Breakdown** — (Type) Form — Discipline — Number — Description — Status — Revision<br>**5010 — UWTSD — XX — XX — DR — A — 0001 — Site Location Plan — S1 —**<br>File Path: **C:\Users\davie\Documents\HND\BIM\Assignment 2\BIM Assignment.rvt** | scale **1 : 1250**<br>date **03/05/2022** | drawn **N.D**<br>checked **N.D** | Prifysgol Cymru Y Drindod Dewi Sant University of Wales Trinity Saint David<br>SA1 Campus<br>King's Road<br>Swansea<br>SA1 8AG | Prifysgol Cymru<br>Y Drindod Dewi Sant<br>University of Wales<br>Trinity Saint David | (S0) UNCONTROLLED<br>Not to be used as a reference document<br>Check Status Before Quoting | Rev/Date/By<br>Revison |