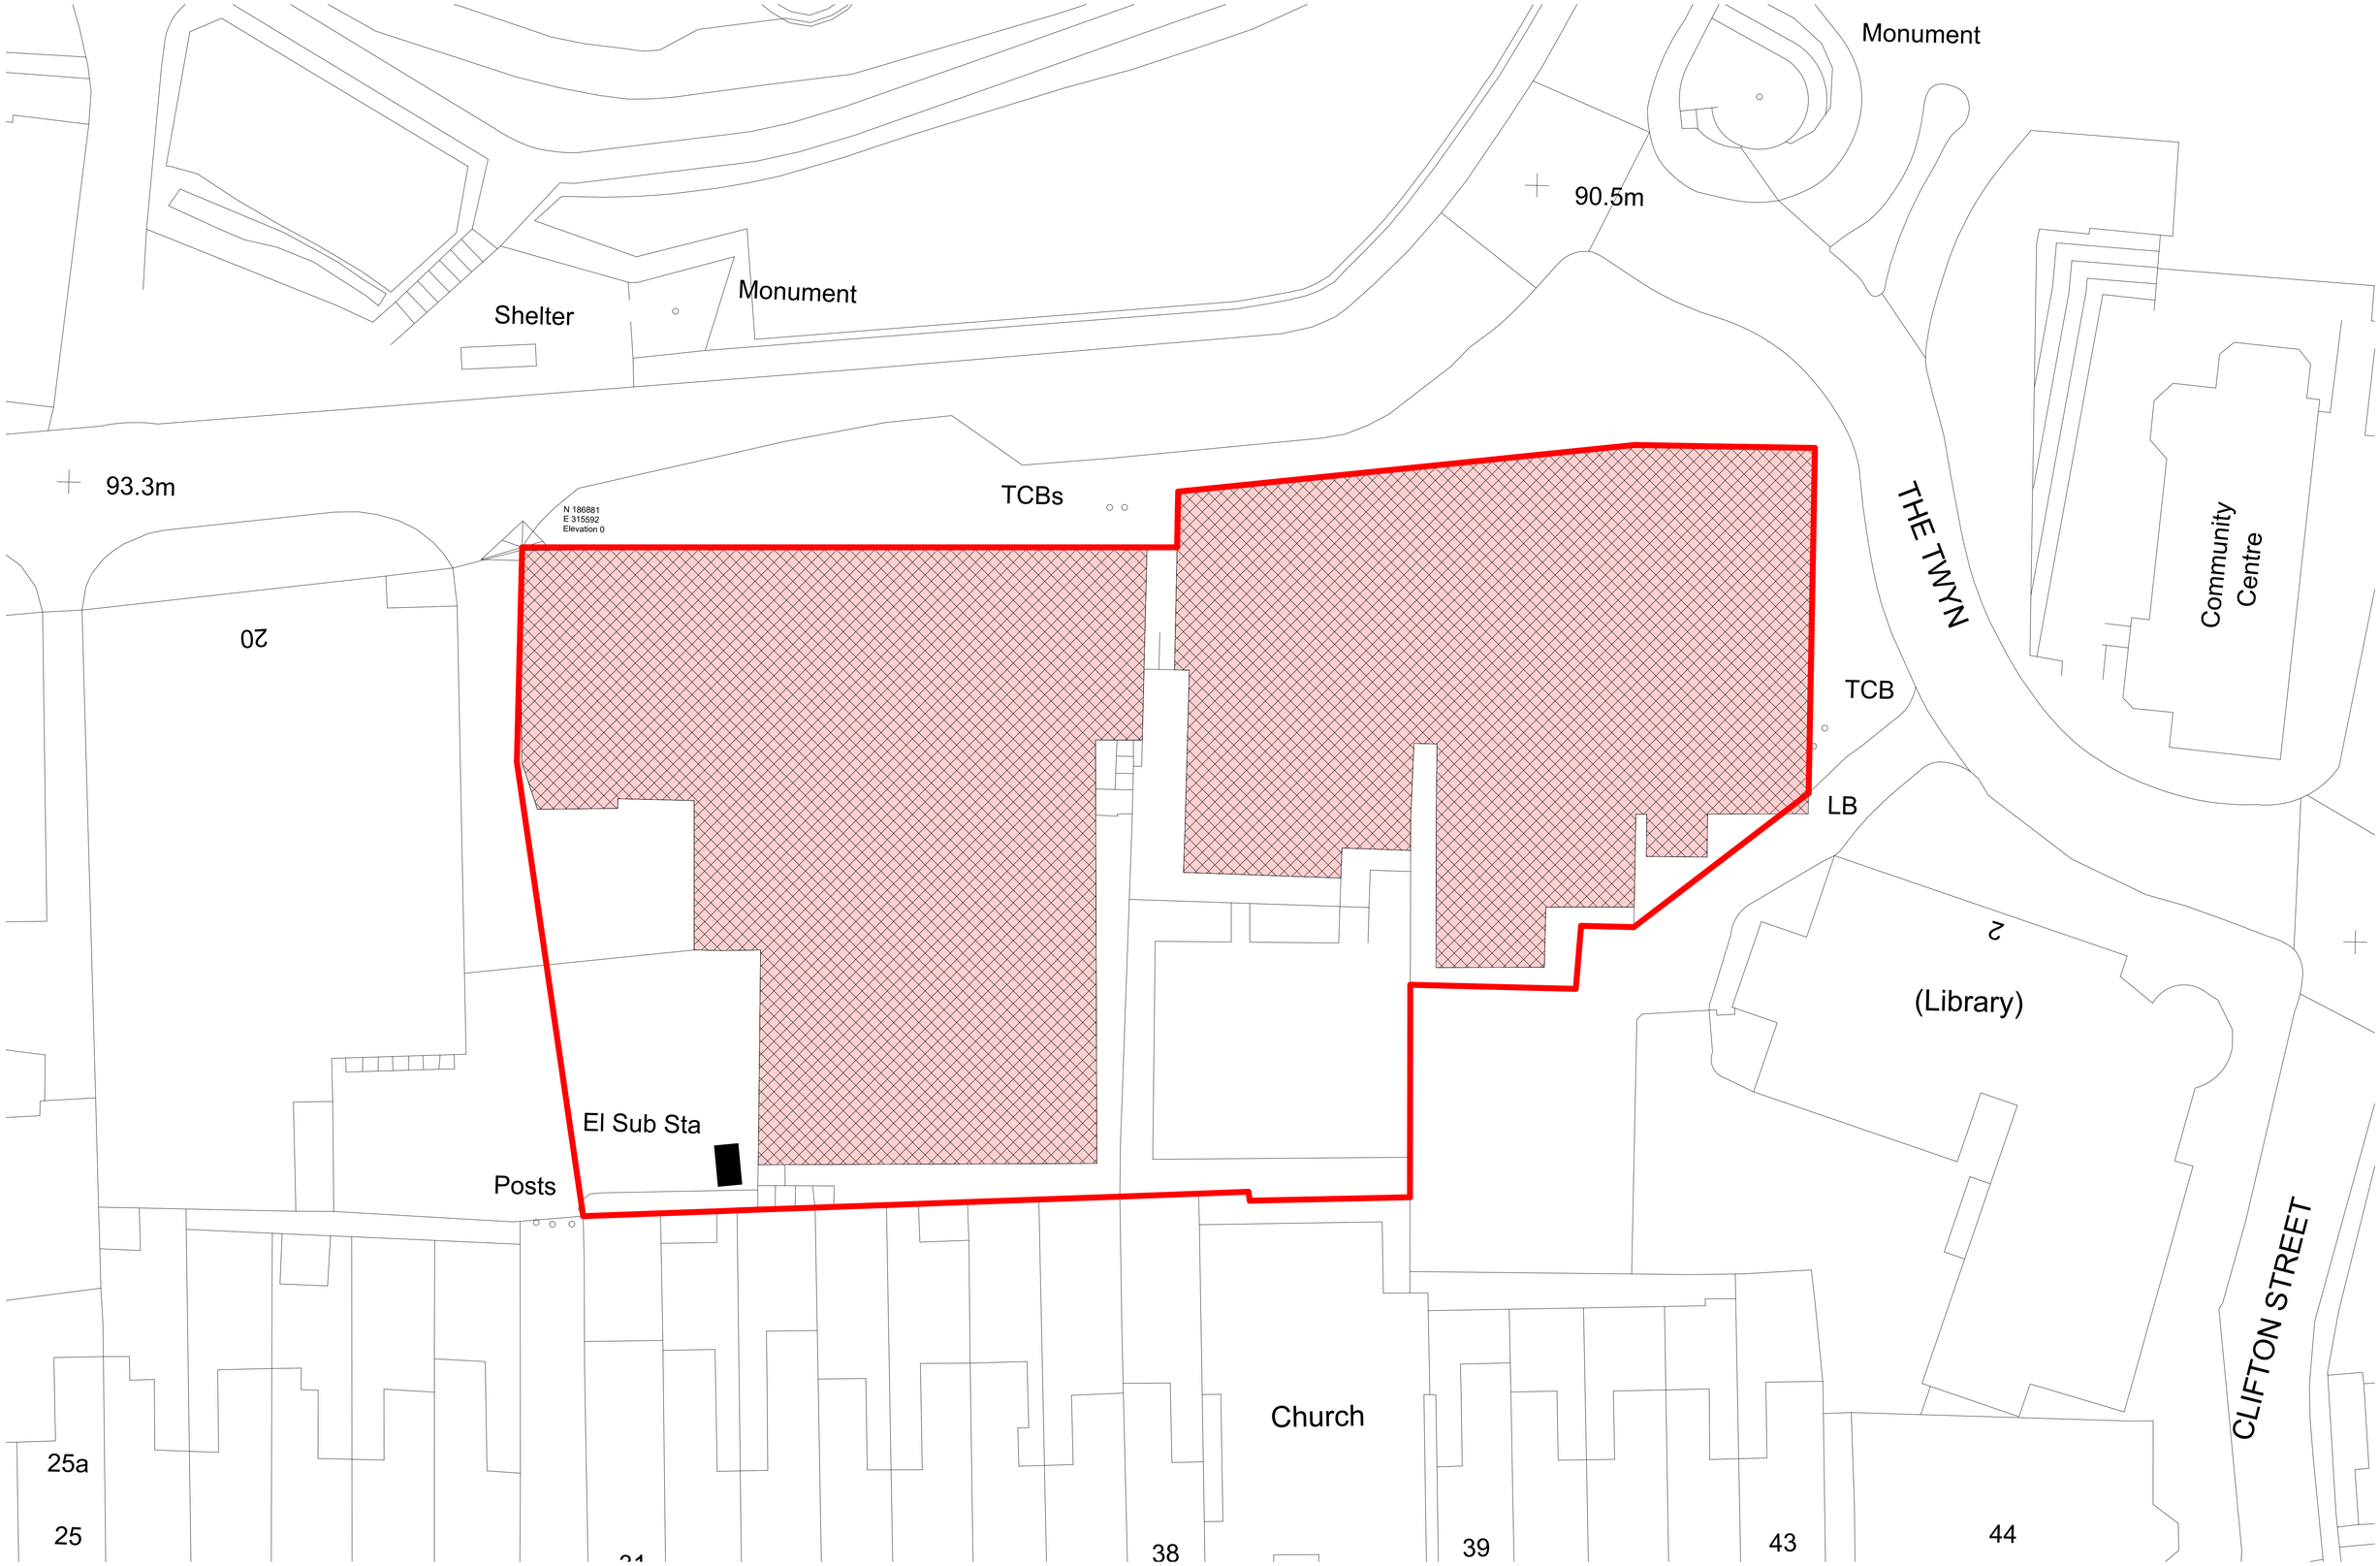

Property Title	Detail	Property	Originator	(zone) Functional Breakdown	(Level) Spatial Breakdown	(Type) Form	Discipline	Number	Description	Status	Revision	scale	drawn	
Project Name	**Existing Site Plan and Demolition**	Project Number	XX				Designer	A101	Existing Site Plan and Demolition	Project Status		1 : 200	KD	
		File Path: D:\Site File - Keaton.rvt										date 28/04/26	checked GT	Prifysgol Cymru Y Drindod Dewi Sant University of Wales Trinity Saint David SA1 Campus King's Road Swansea SA1 8HO

Prifysgol Cymru
Y Drindod Dewi Sant
University of Wales
Trinity Saint David

(S0) UNCONTROLLED
Not to be used as a reference document
Check Status Before Quoting

Rev/Date/By

Revison

1 Level 0
1 : 100

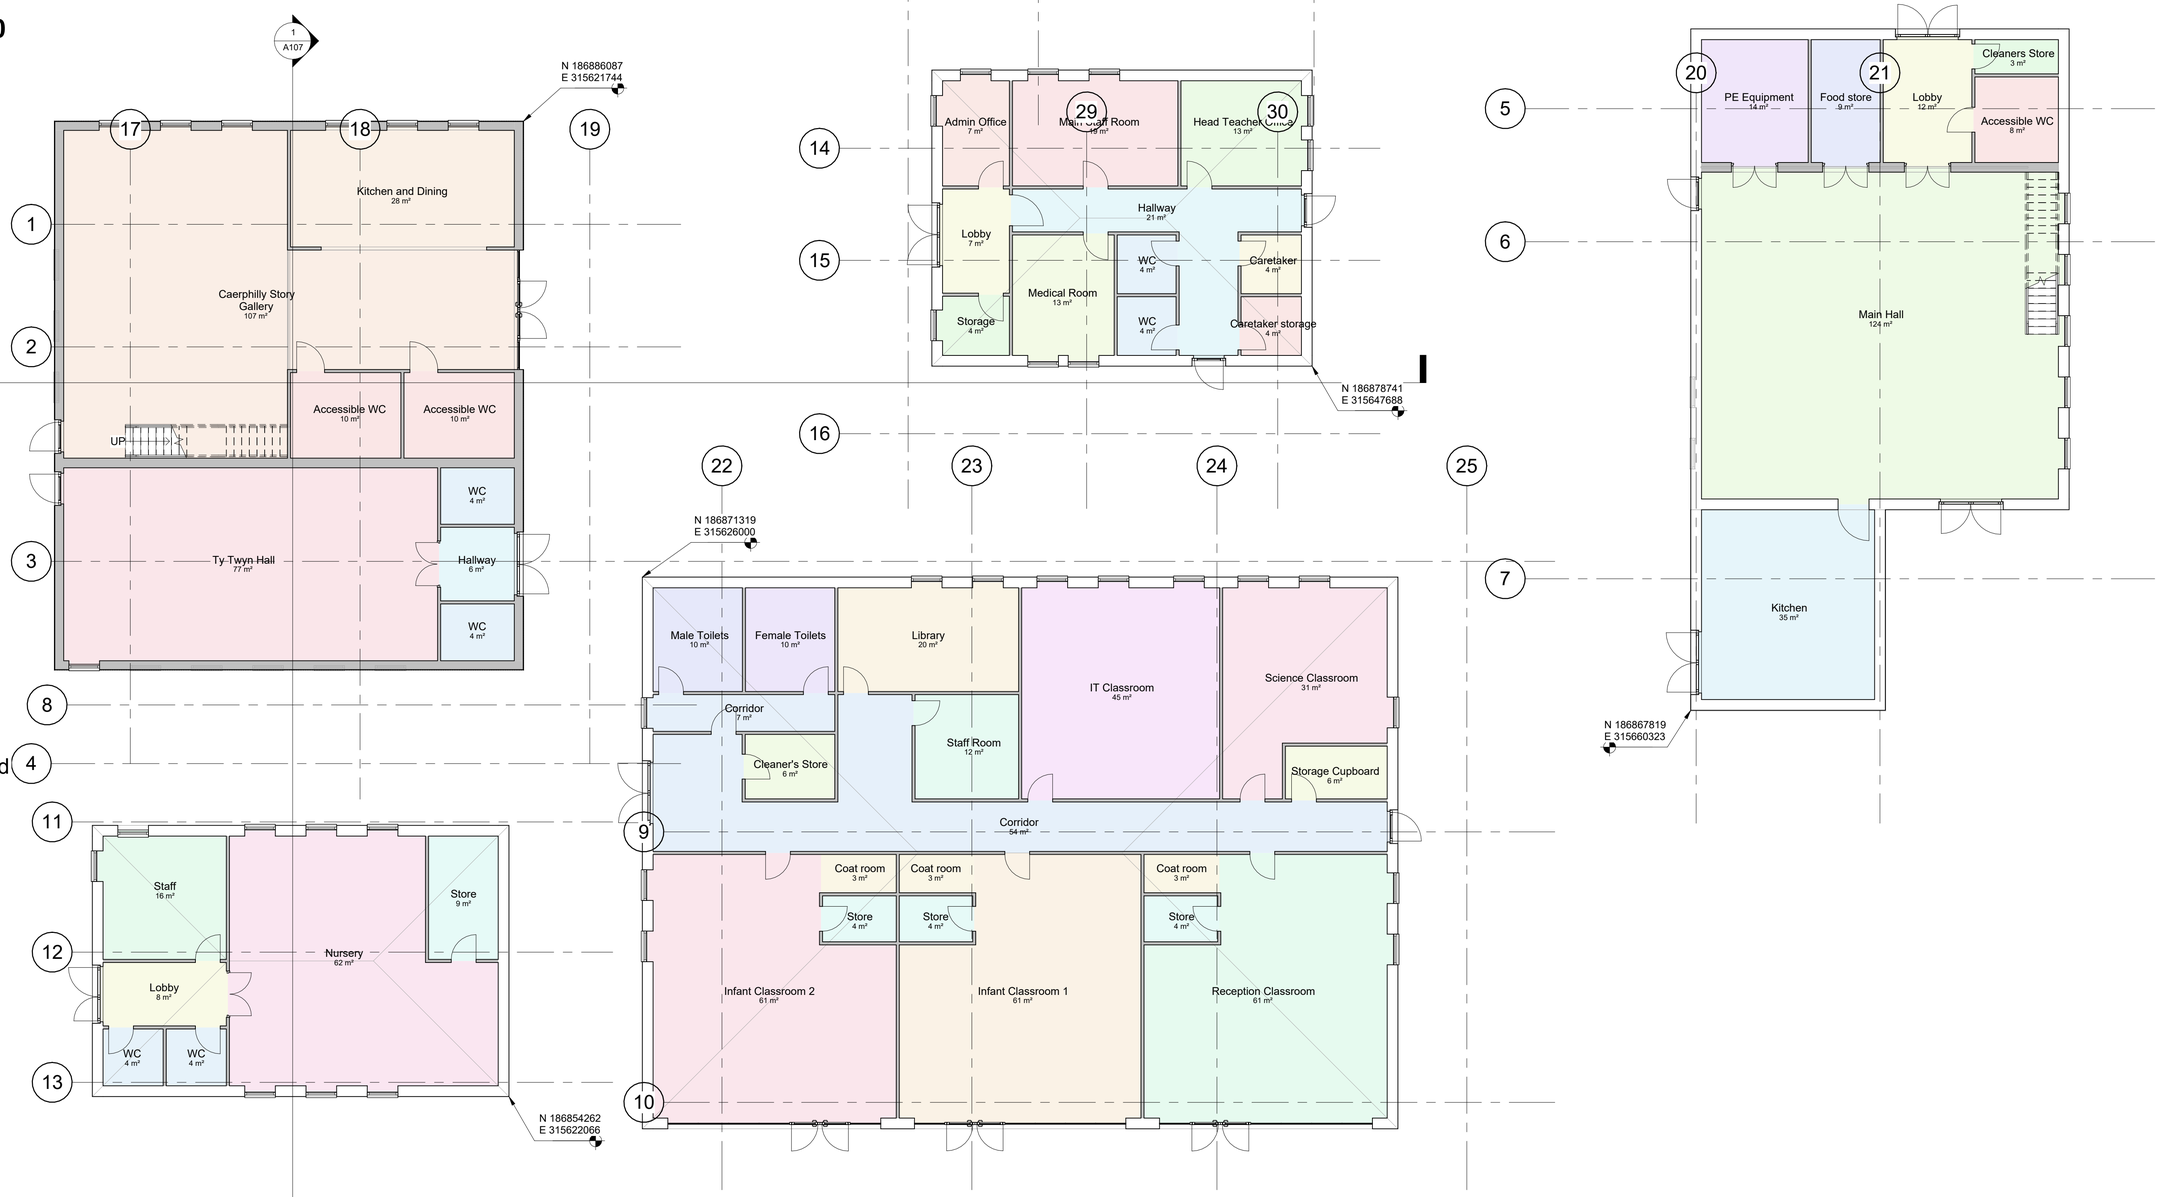

By Room Name Legend

- Accessible WC
- Admin Office
- Caerphilly Story Gallery
- Caretaker
- Caretaker storage
- Cleaner's Store
- Cleaners Store
- Coat room
- Corridor
- Female Toilets
- Food store
- Hallway
- Head Teacher Office
- Infant Classroom 1
- Infant Classroom 2
- IT Classroom
- Kitchen
- Kitchen and Dining
- Library
- Lobby
- Main Hall
- Main Staff Room
- Male Toilets
- Medical Room
- Nursery
- PE Equipment
- Reception Classroom
- Science Classroom
- Staff
- Staff Room
- Storage
- Storage Cupboard
- Store
- Ty Twyn Hall
- WC

Property Title	Detail	Property	Originator	(zone) Functional Breakdown	(Level) Spatial Breakdown	(Type) Form	Discipline	Number	Description	Status	Revision	scale	drawn	
Project Name	**Proposed GA Floor Plan**	**Project Number**	**XX**				**Designer**	**A104**	**Proposed GA Floor Plan**	**Project Status**		**1 : 100**	**KD**	
		File Path: **D:\Revit - Architecural\Model File - Keaton.rvt - Architectural.rvt**										date **28/04/2026**	checked **GT**	

Prifysgol Cymru Y Drindod Dewi Sant University of Wales Trinity Saint David

Prifysgol Cymru Y Drindod Dewi Sant
University of Wales Trinity Saint David

SA1 Campus
King's Road
Swansea
SA1 8HO

(S0) UNCONTROLLED
Not to be used as a reference document
Check Status Before Quoting

Rev/Date/By

Revison

1 Short Section
1 : 100

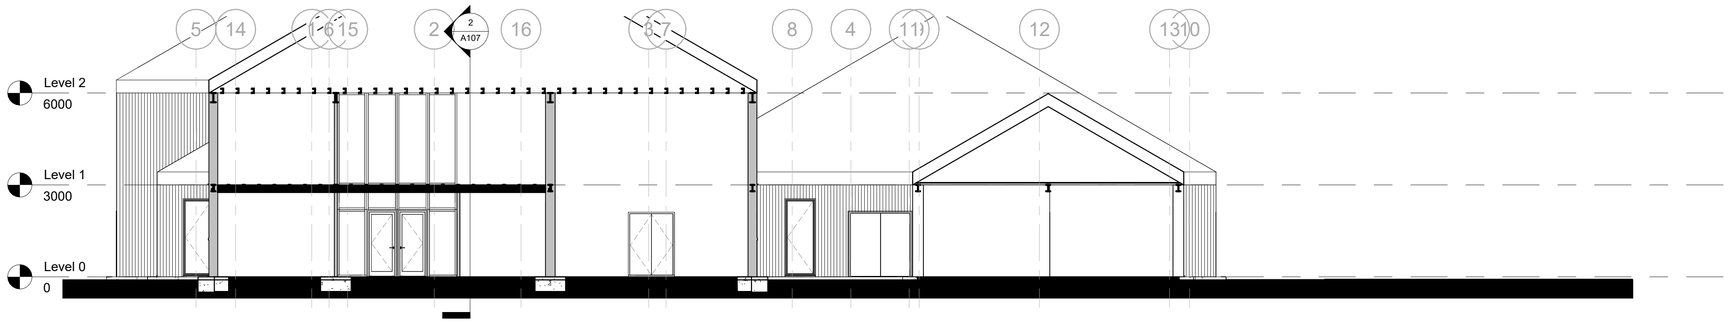

2 Long Section
1 : 100

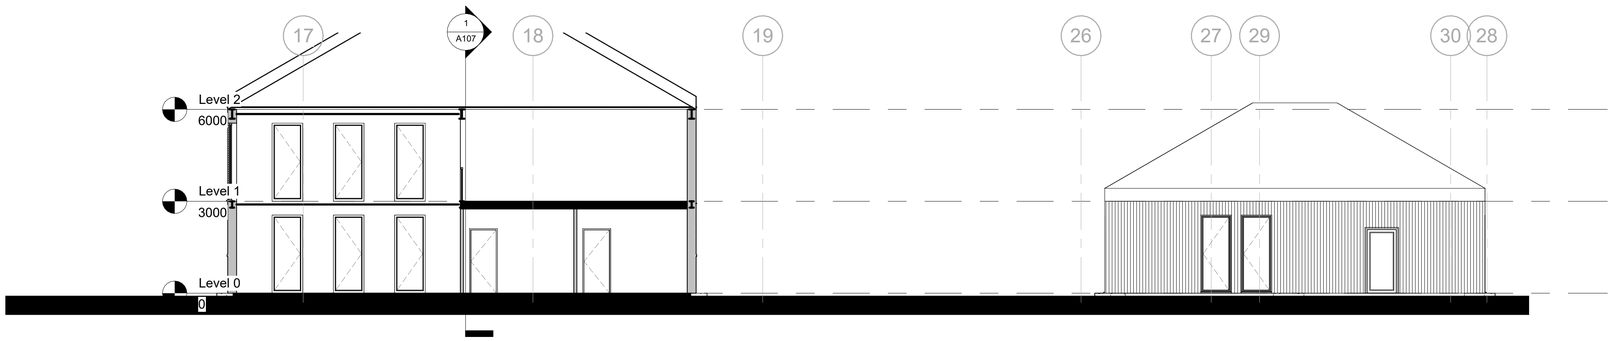

Property Title **Project Name**	Detail **Proposed Long and Short Sections**	Property	Originator	(zone) Functional Breakdown	(Level) Spatial Breakdown	(Type) Form	Discipline	Number	Description	Status	Revision	scale 1 : 100	drawn KD		Prifysgol Cymru Y Drindod Dewi Sant University of Wales Trinity Saint David	(S0) UNCONTROLLED Not to be used as a reference document Check Status Before Quoting
		Project Number		XX			Designer	A107	Proposed Long and Short Sections	Project Status		date 28/04/2026	checked GT	Prifysgol Cymru Y Drindod Dewi Sant University of Wales Trinity Saint David SA1 Campus King's Road Swansea SA1 8HO		Rev/Date/By Revison
		File Path: D:\Revit - Architecural\Model File - Keaton.rvt - Architectural.rvt														

North
1 : 100

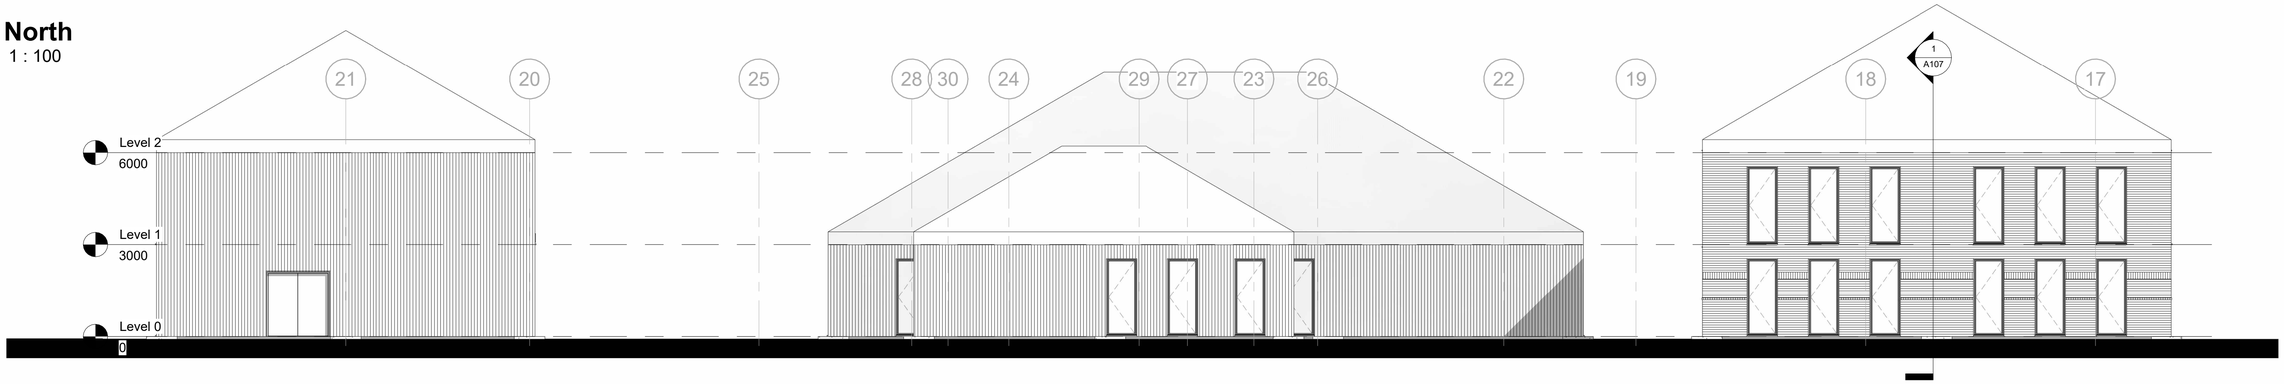

2 South
1 : 100

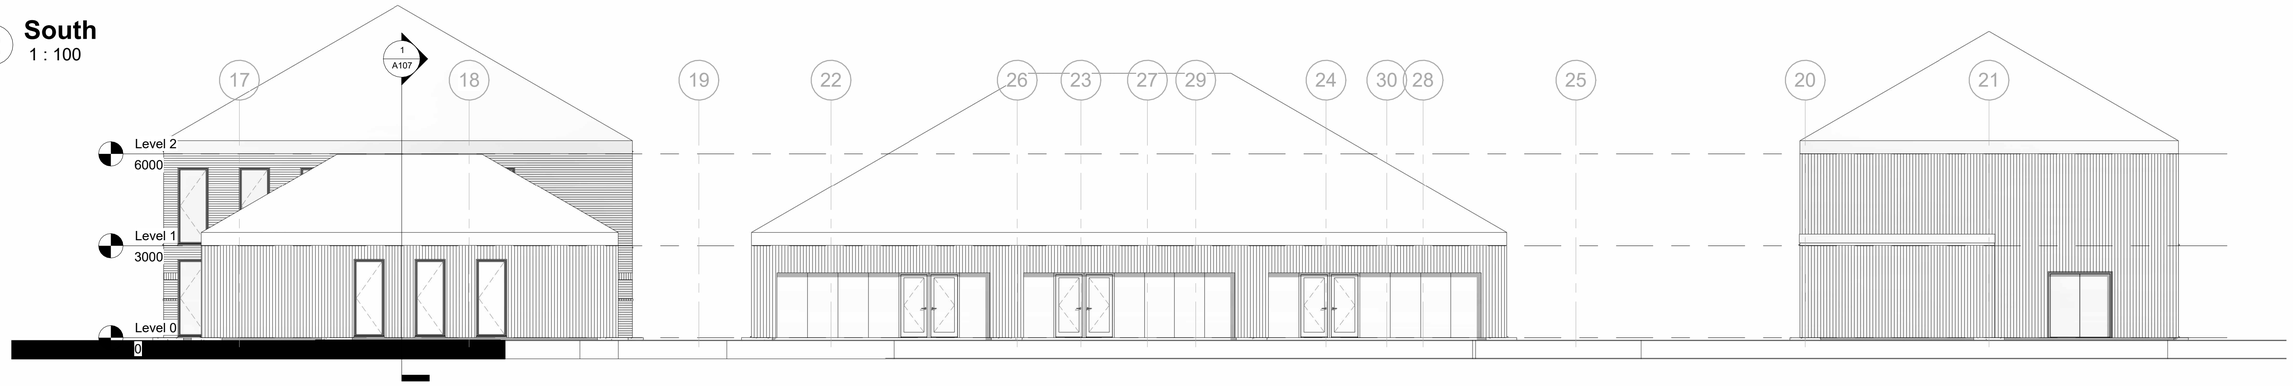

Property Title	Detail	Property	Originator	(zone) Functional Breakdown	(Level) Spatial Breakdown	(Type) Form	Discipline	Number	Description	Status	Revision	scale	drawn	
Project Name	**Proposed Principle Elevation 1**	**Project Number**	**XX**				**Designer**	**A105**	**Proposed Principle Elevation 1**	**Project Status**		**1 : 100**	**KD**	
		File Path: **D:\Revit - Architecural\Model File - Keaton.rvt - Architectural.rvt**										date **28/04/2026**	checked **GT**	

Prifysgol Cymru University of Wales Trinity Saint David

Prifysgol Cymru Y Drindod Dewi Sant University of Wales Trinity Saint David
SA1 Campus
King's Road
Swansea
SA1 8HO

(S0) UNCONTROLLED
Not to be used as a reference document
Check Status Before Quoting

Rev/Date/By

Revison

1 East
1 : 100

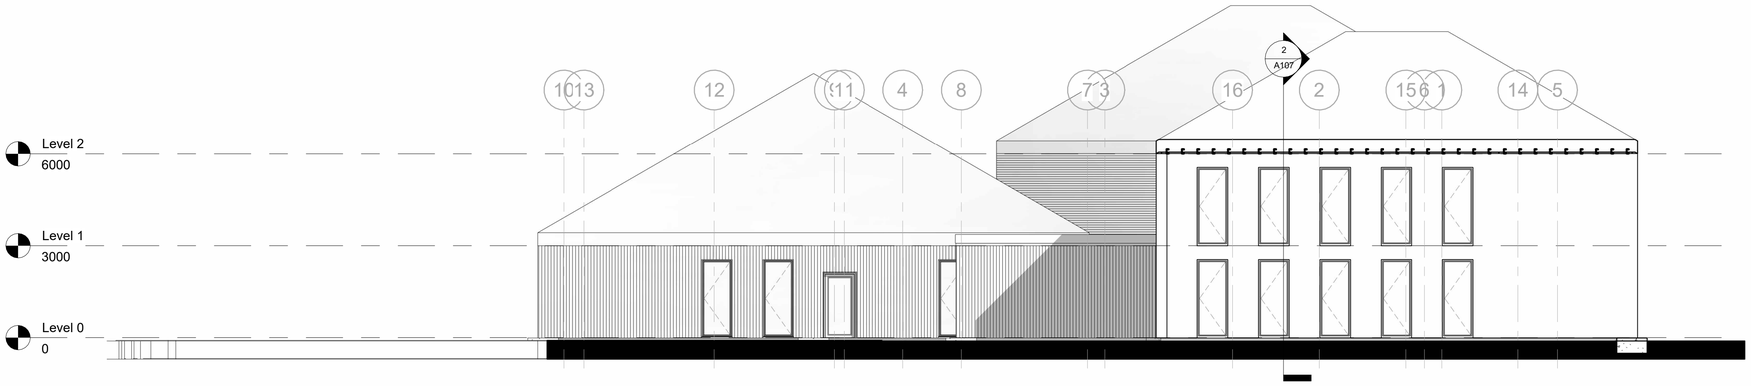

2 West
1 : 100

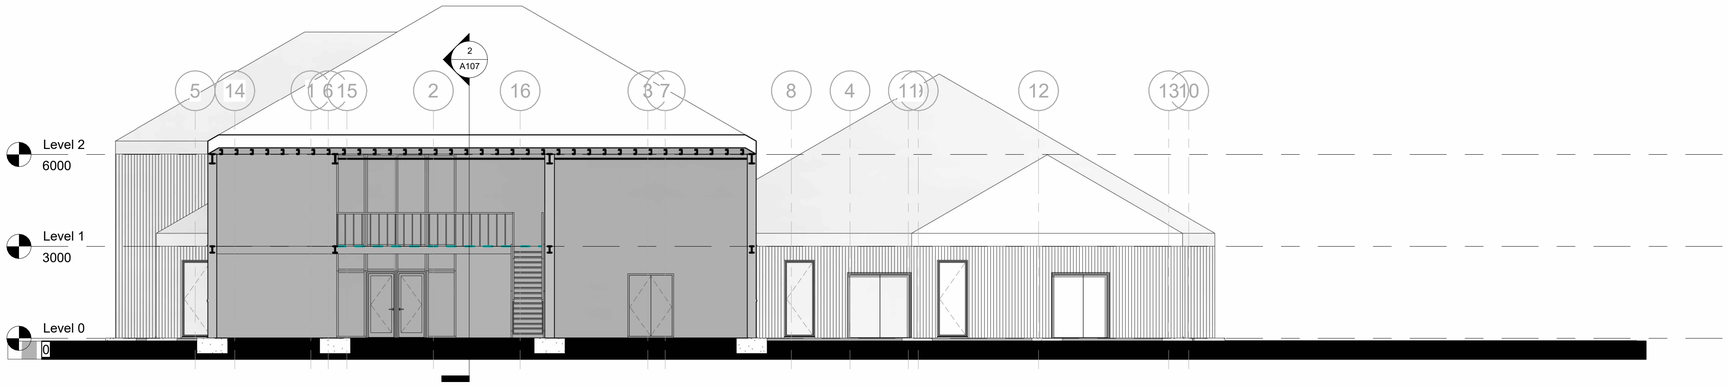

Property Title	Detail						
Project Name	**Proposed Principle Elevation 2**	Property — Originator — (zone) Functional Breakdown — (Level) Spatial Breakdown — (Type) Form — Discipline — Number — Description — Status — Revision	scale **1 : 100**	drawn **KD**			
		Project Number — **XX** — — **Designer A106** — Proposed Principle Elevation 2 — Project Status —	date **28/04/2026**	checked **GT**	Prifysgol Cymru Y Drindod Dewi Sant University of Wales Trinity Saint David SA1 Campus King's Road Swansea SA1 8HO	Prifysgol Cymru Y Drindod Dewi Sant University of Wales Trinity Saint David	(S0) UNCONTROLLED Not to be used as a reference document Check Status Before Quoting
		File Path: **D:\Revit - Architecural\Model File - Keaton.rvt - Architectural.rvt**					Rev/Date/By Revison

1 3D View 1

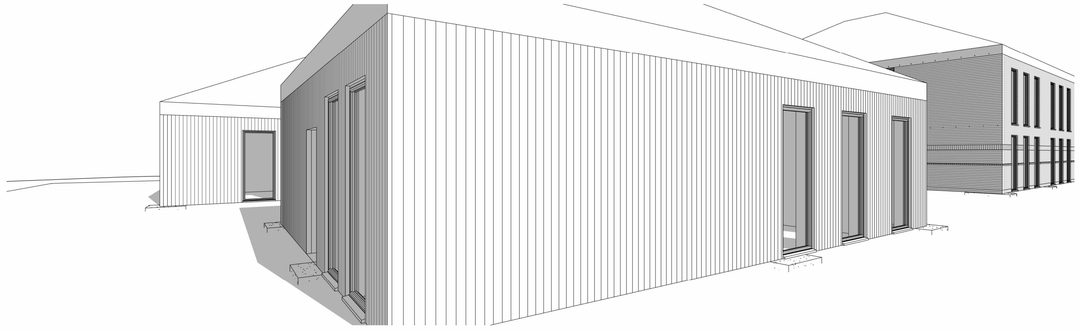

2 3D View 2

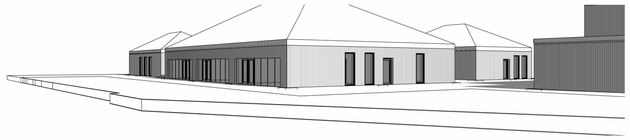

3 3D View 3

4 3D View 4

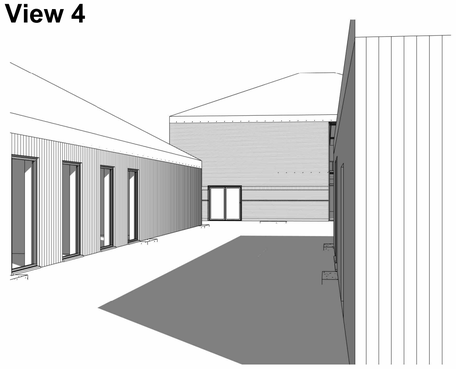

5 3D View 5

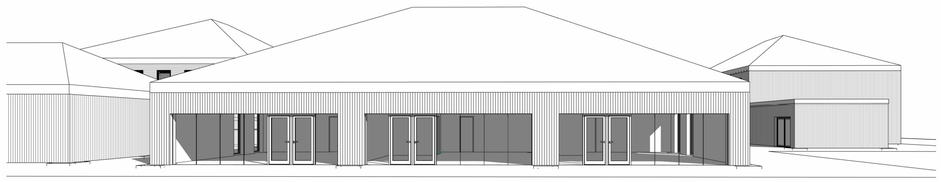

Property Title	Detail	Property	Originator	(zone) Functional Breakdown	(Level) Spatial Breakdown	(Type) Form	Discipline	Number	Description	Status	Revision	scale	drawn	
Project Name	**Proposed Visualisations**	**Project Number**	**XX**				**Designer**	**A108**	**Proposed Visualisations**	**Project Status**		date **28/04/2026**	checked **GT**	Prifysgol Cymru Y Drindod Dewi Sant University of Wales Trinity Saint David SA1 Campus King's Road Swansea SA1 8HO

File Path: **D:\Revit - Architecural\Model File - Keaton.rvt - Architectural.rvt**

Prifysgol Cymru
Y Drindod Dewi Sant
University of Wales
Trinity Saint David

(S0) UNCONTROLLED
Not to be used as a reference document
Check Status Before Quoting

Rev/Date/By

Revison

1 3D View 1 - Structural

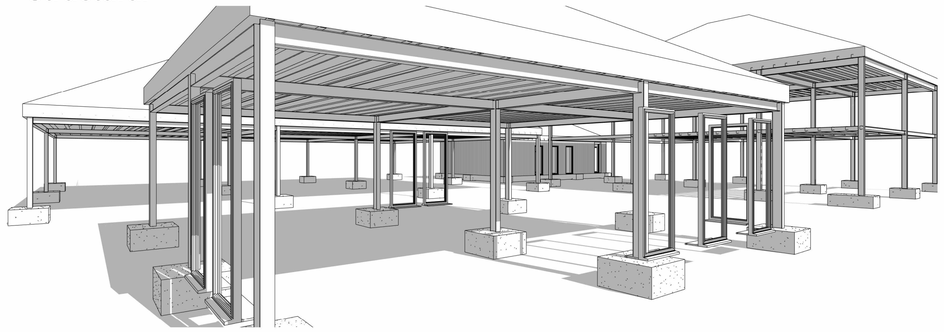

2 3D View 2 - Structural

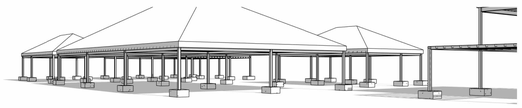

3 3D View 3 - Structural

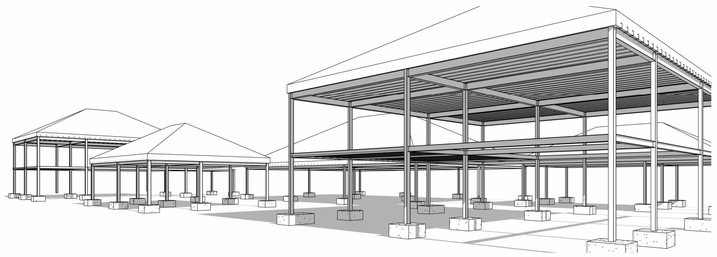

5 3D View 5 - Structural

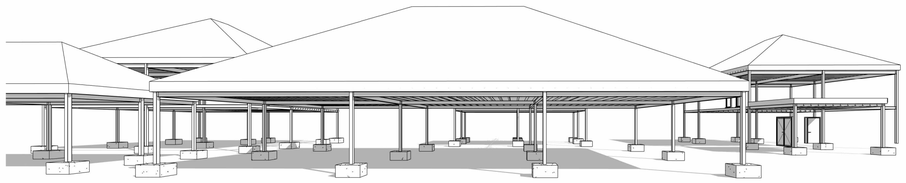

4 3D View 4 - Structural

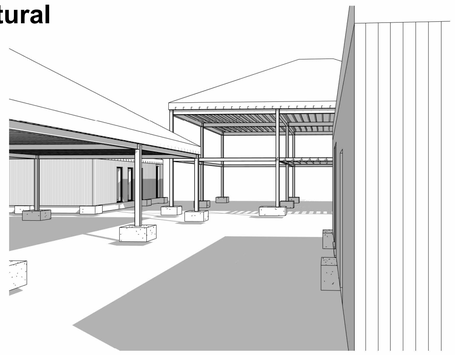

Property Title	Detail	Property	Originator	(zone) Functional Breakdown	(Level) Spatial Breakdown	(Type) Form	Discipline	Number	Description	Status	Revision	scale	drawn	
Project Name	**Structural Visualisation**	**Project Number**	**XX**				**Designer**	**A112**	**Structural Visualisation**	**Project Status**			**KD**	
		File Path: **D:\Revit - Architecural\Model File - Keaton.rvt - Architectural.rvt**										date **28/04/2026**	checked **GT**	Prifysgol Cymru Y Drindod Dewi Sant University of Wales Trinity Saint David SA1 Campus King's Road Swansea SA1 8HO

Prifysgol Cymru
Y Drindod Dewi Sant
University of Wales
Trinity Saint David

(S0) UNCONTROLLED
Not to be used as a reference document
Check Status Before Quoting

Rev/Date/By

Revison

1 Level 0
1 : 100

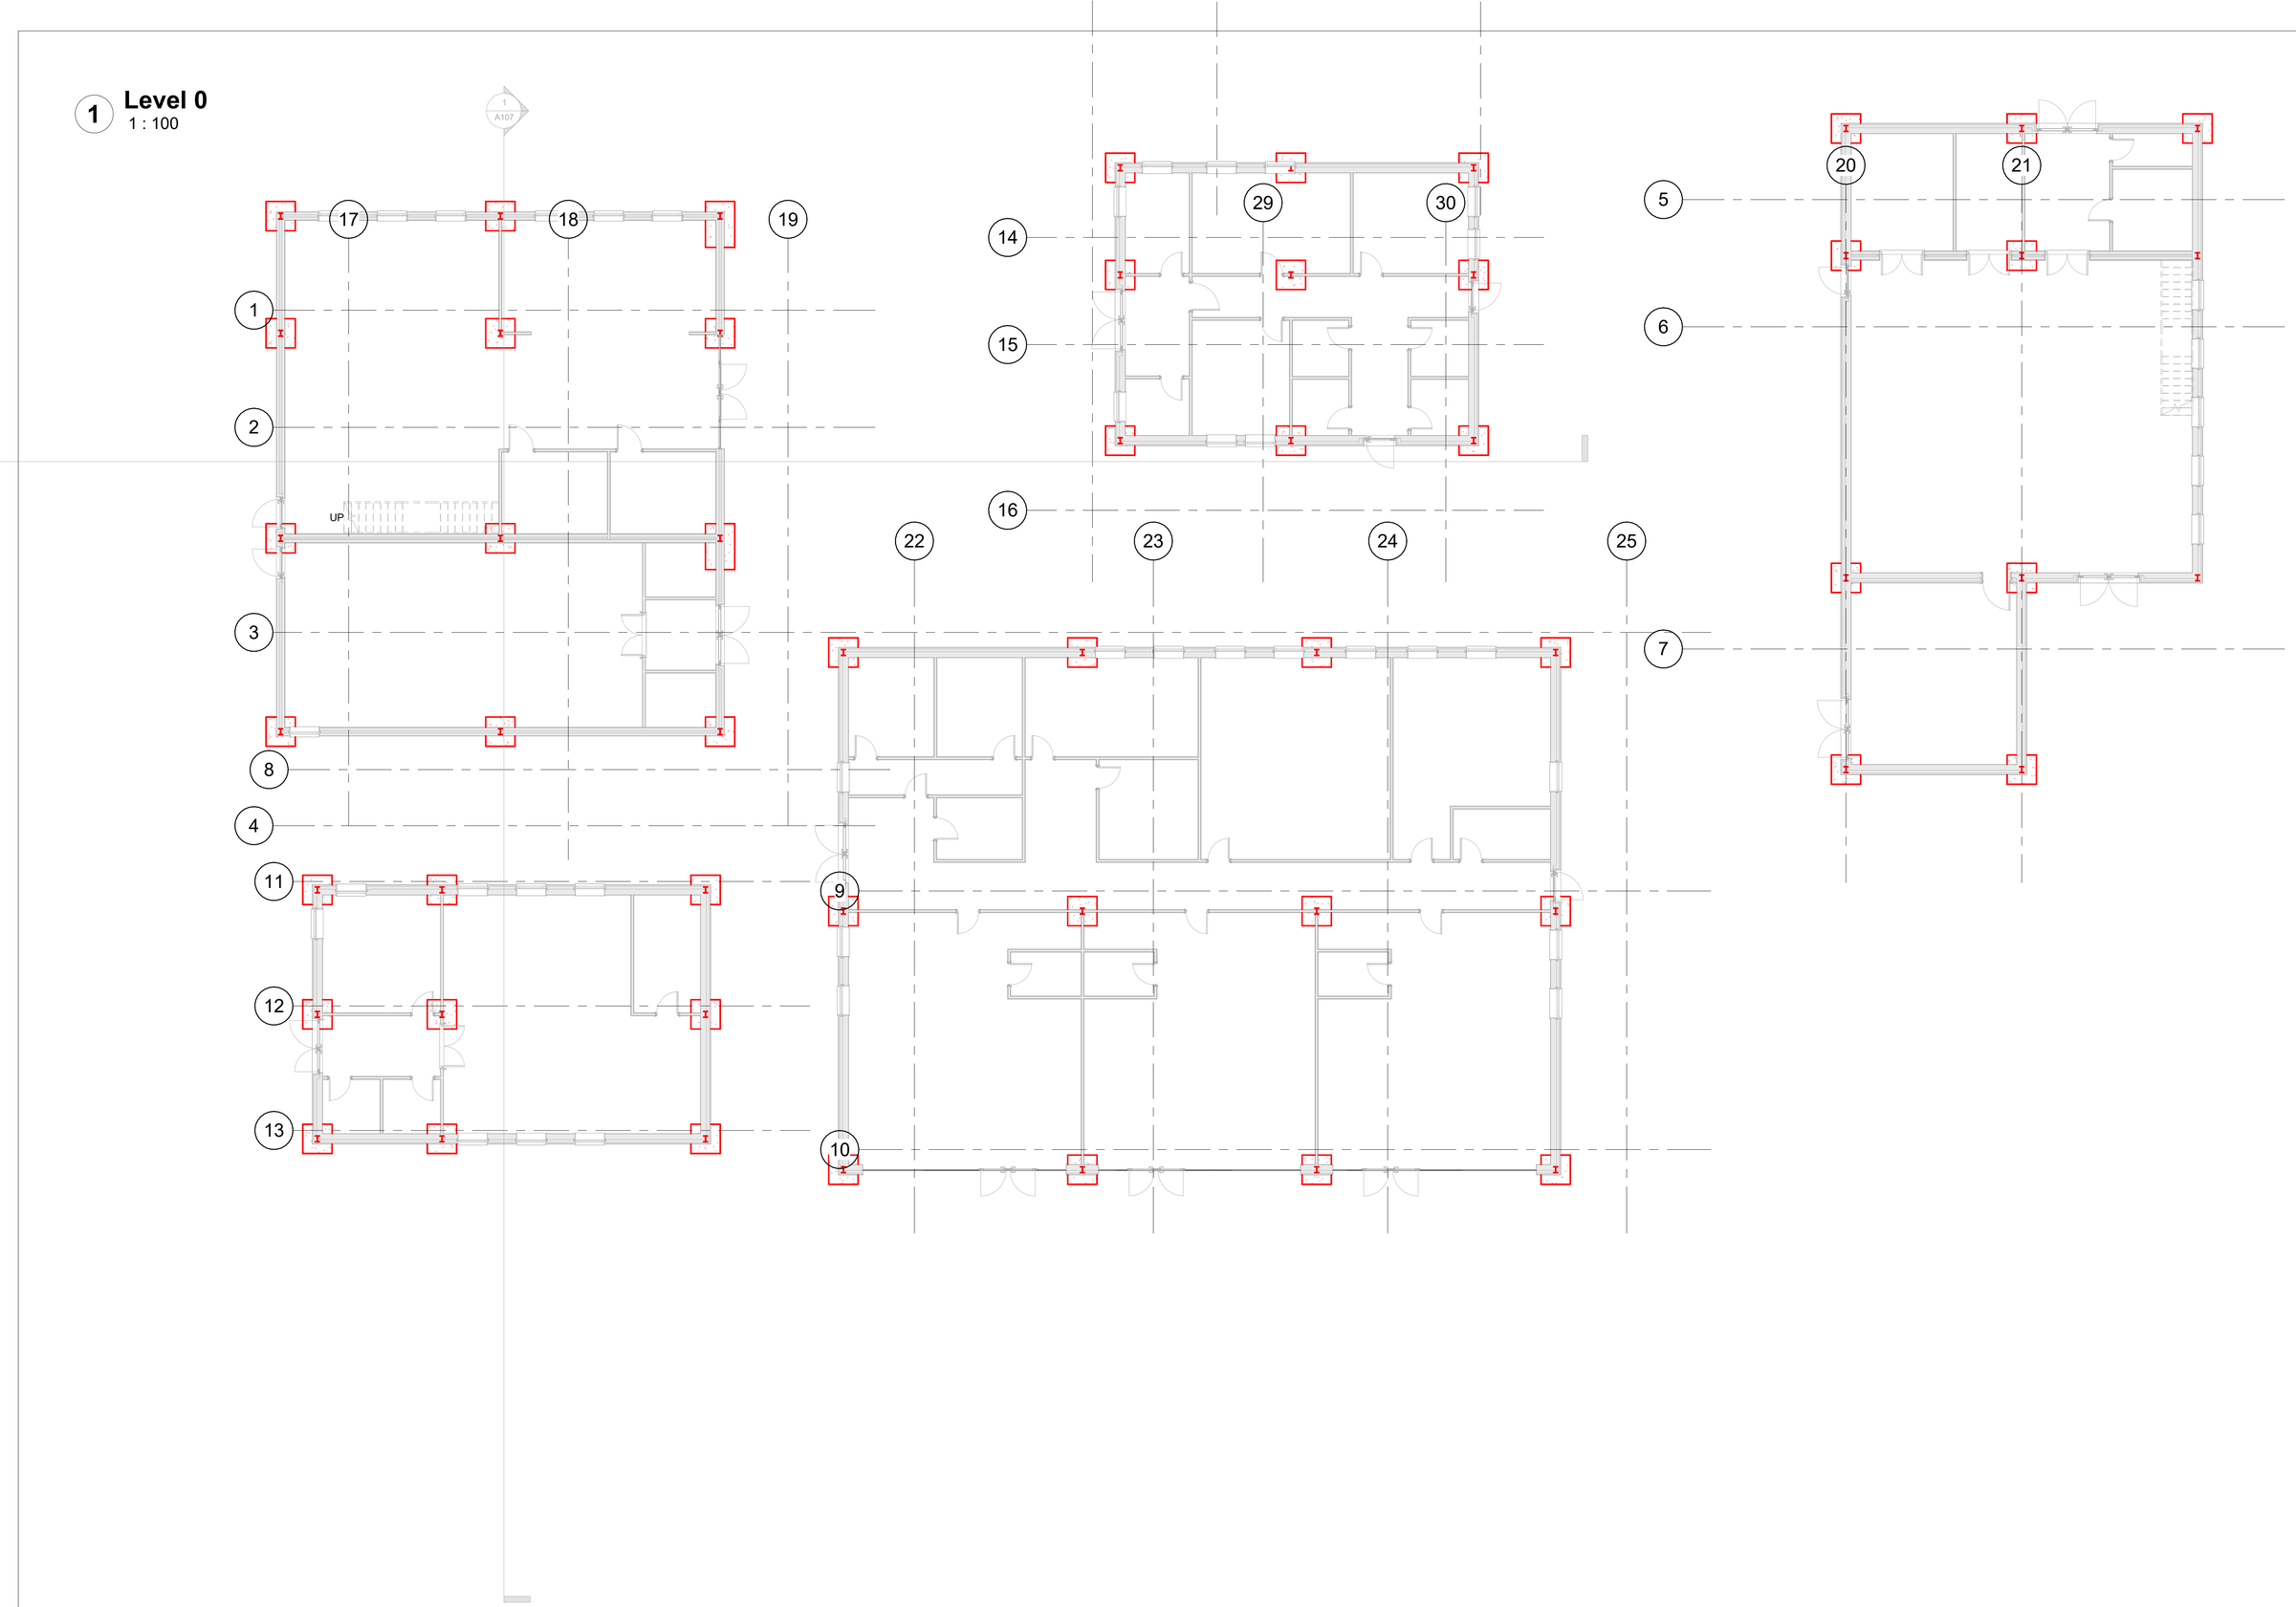

Property Title	Detail	Property	Originator	(zone) Functional Breakdown	(Level) Spatial Breakdown	(Type) Form	Discipline	Number	Description	Status	Revision	scale	drawn			
Project Name	**Foundations Plan**	**Project Number**		**XX**			**Designer**	**A109**	**Foundations Plan**	**Project Status**		**1 : 100**	**Author**			
												date	checked			
												04/18/26	**Checker**			

File Path: **D:\Revit - Structural\Model File - Keaton.rvt - Structural.rvt**

Prifysgol Cymru
Y Drindod Dewi Sant
University of Wales
Trinity Saint David

Prifysgol Cymru Y Drindod Dewi Sant
University of Wales Trinity Saint David

SA1 Campus
King's Road
Swansea
SA1 8HO

(S0) UNCONTROLLED
Not to be used as a reference document
Check Status Before Quoting

Rev/Date/By

Revison

1 Level 1
1 : 100

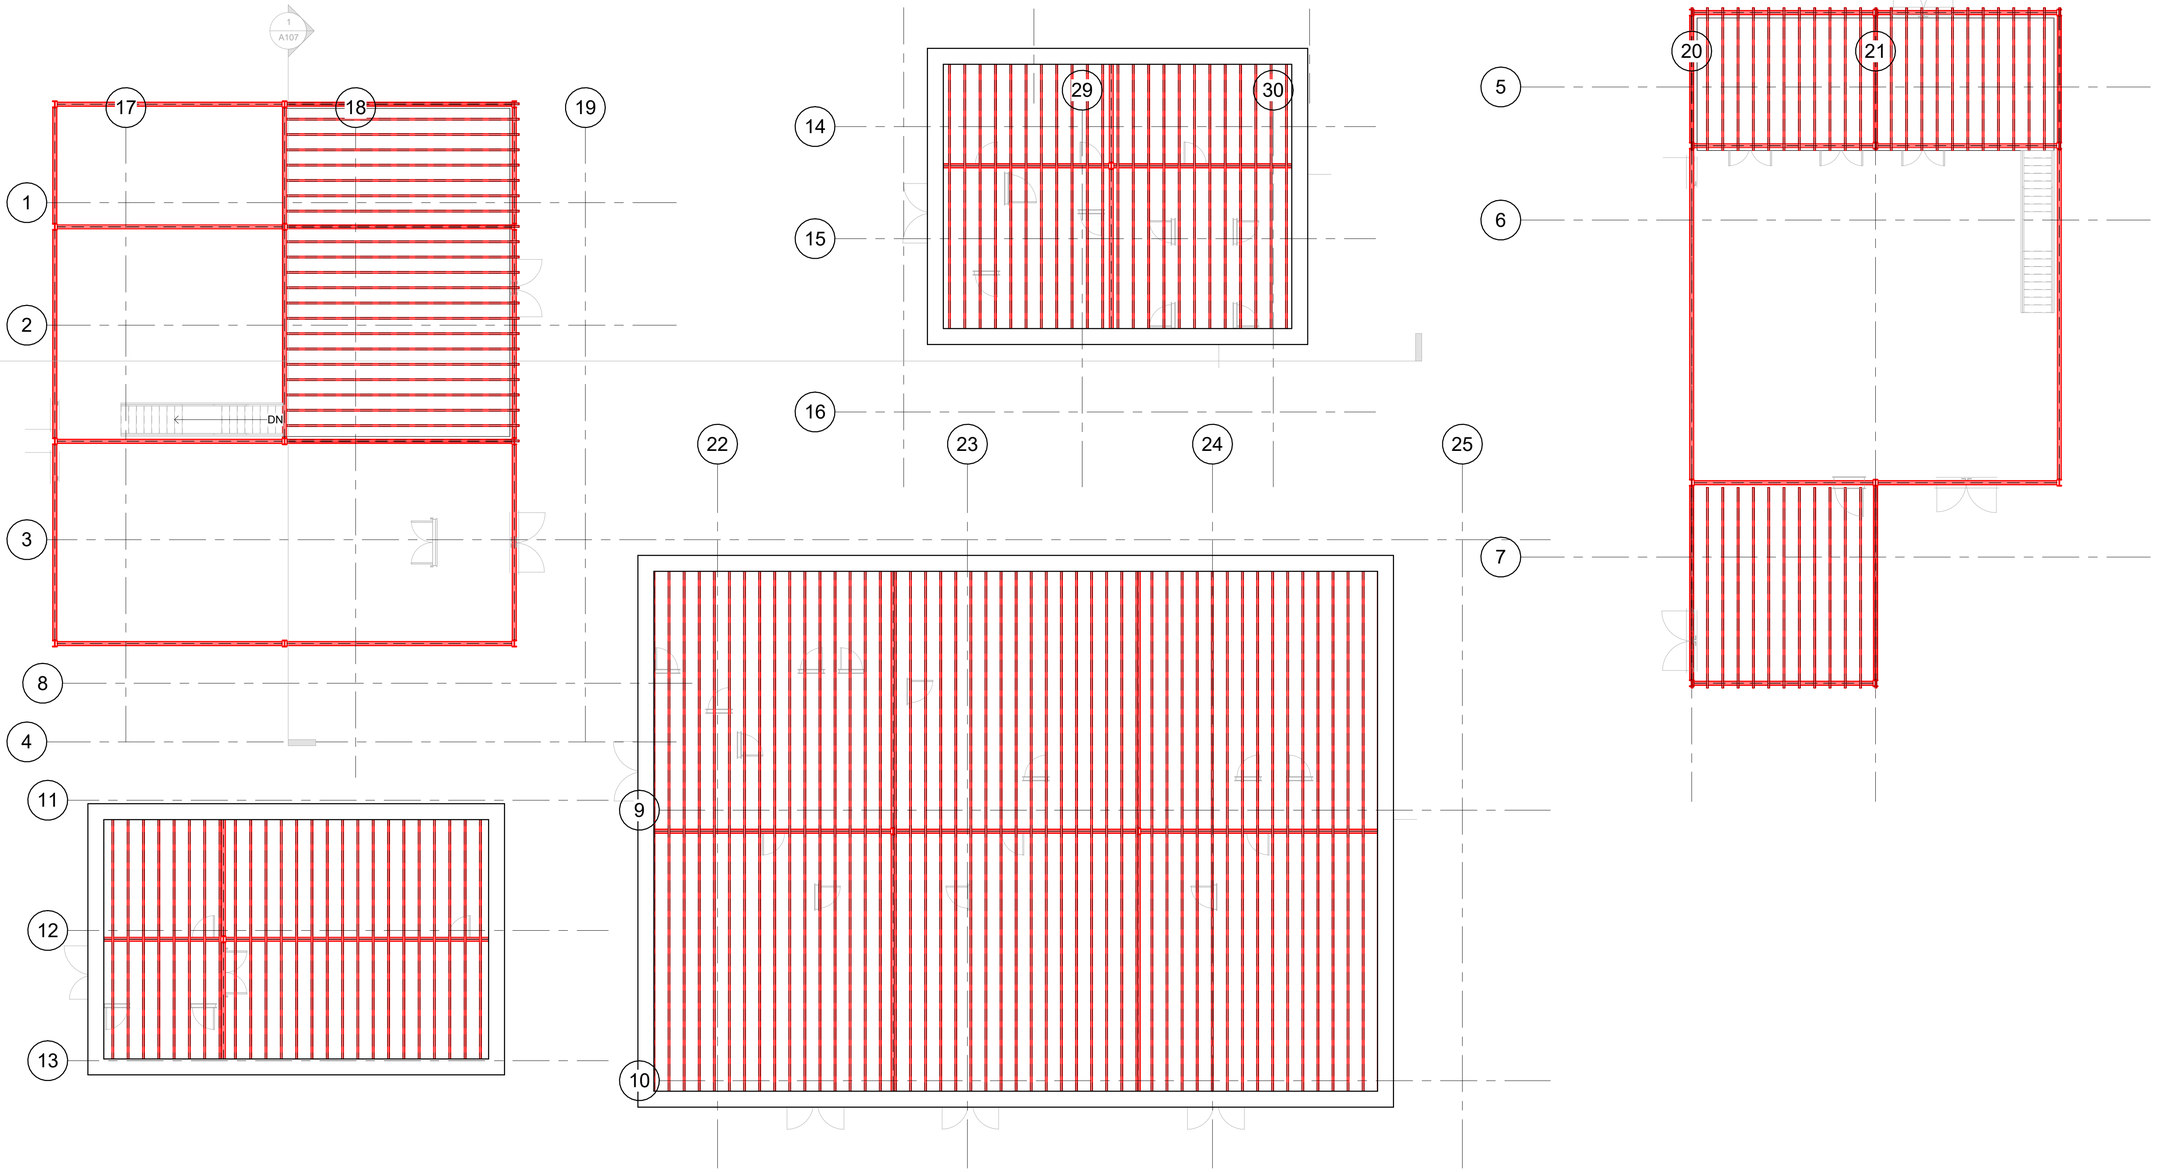

Property Title	Detail	Property	Originator	(zone) Functional Breakdown	(Level) Spatial Breakdown	(Type) Form	Discipline	Number	Description	Status	Revision	scale	drawn	
Project Name	**Primary Structure Plan 1**	Project Number	XX				Designer	A110	Primary Structure Plan 1	Project Status		1 : 100	Author	
		File Path: D:\Revit - Structural\Model File - Keaton.rvt - Structural.rvt										date 04/18/26	checked Checker	

Prifysgol Cymru University of Wales Trinity Saint David

Prifysgol Cymru Y Drindod Dewi Sant University of Wales Trinity Saint David
SA1 Campus
King's Road
Swansea
SA1 8HO

(S0) UNCONTROLLED
Not to be used as a reference document
Check Status Before Quoting

Rev/Date/By

Revison

1 Level 2
1 : 100

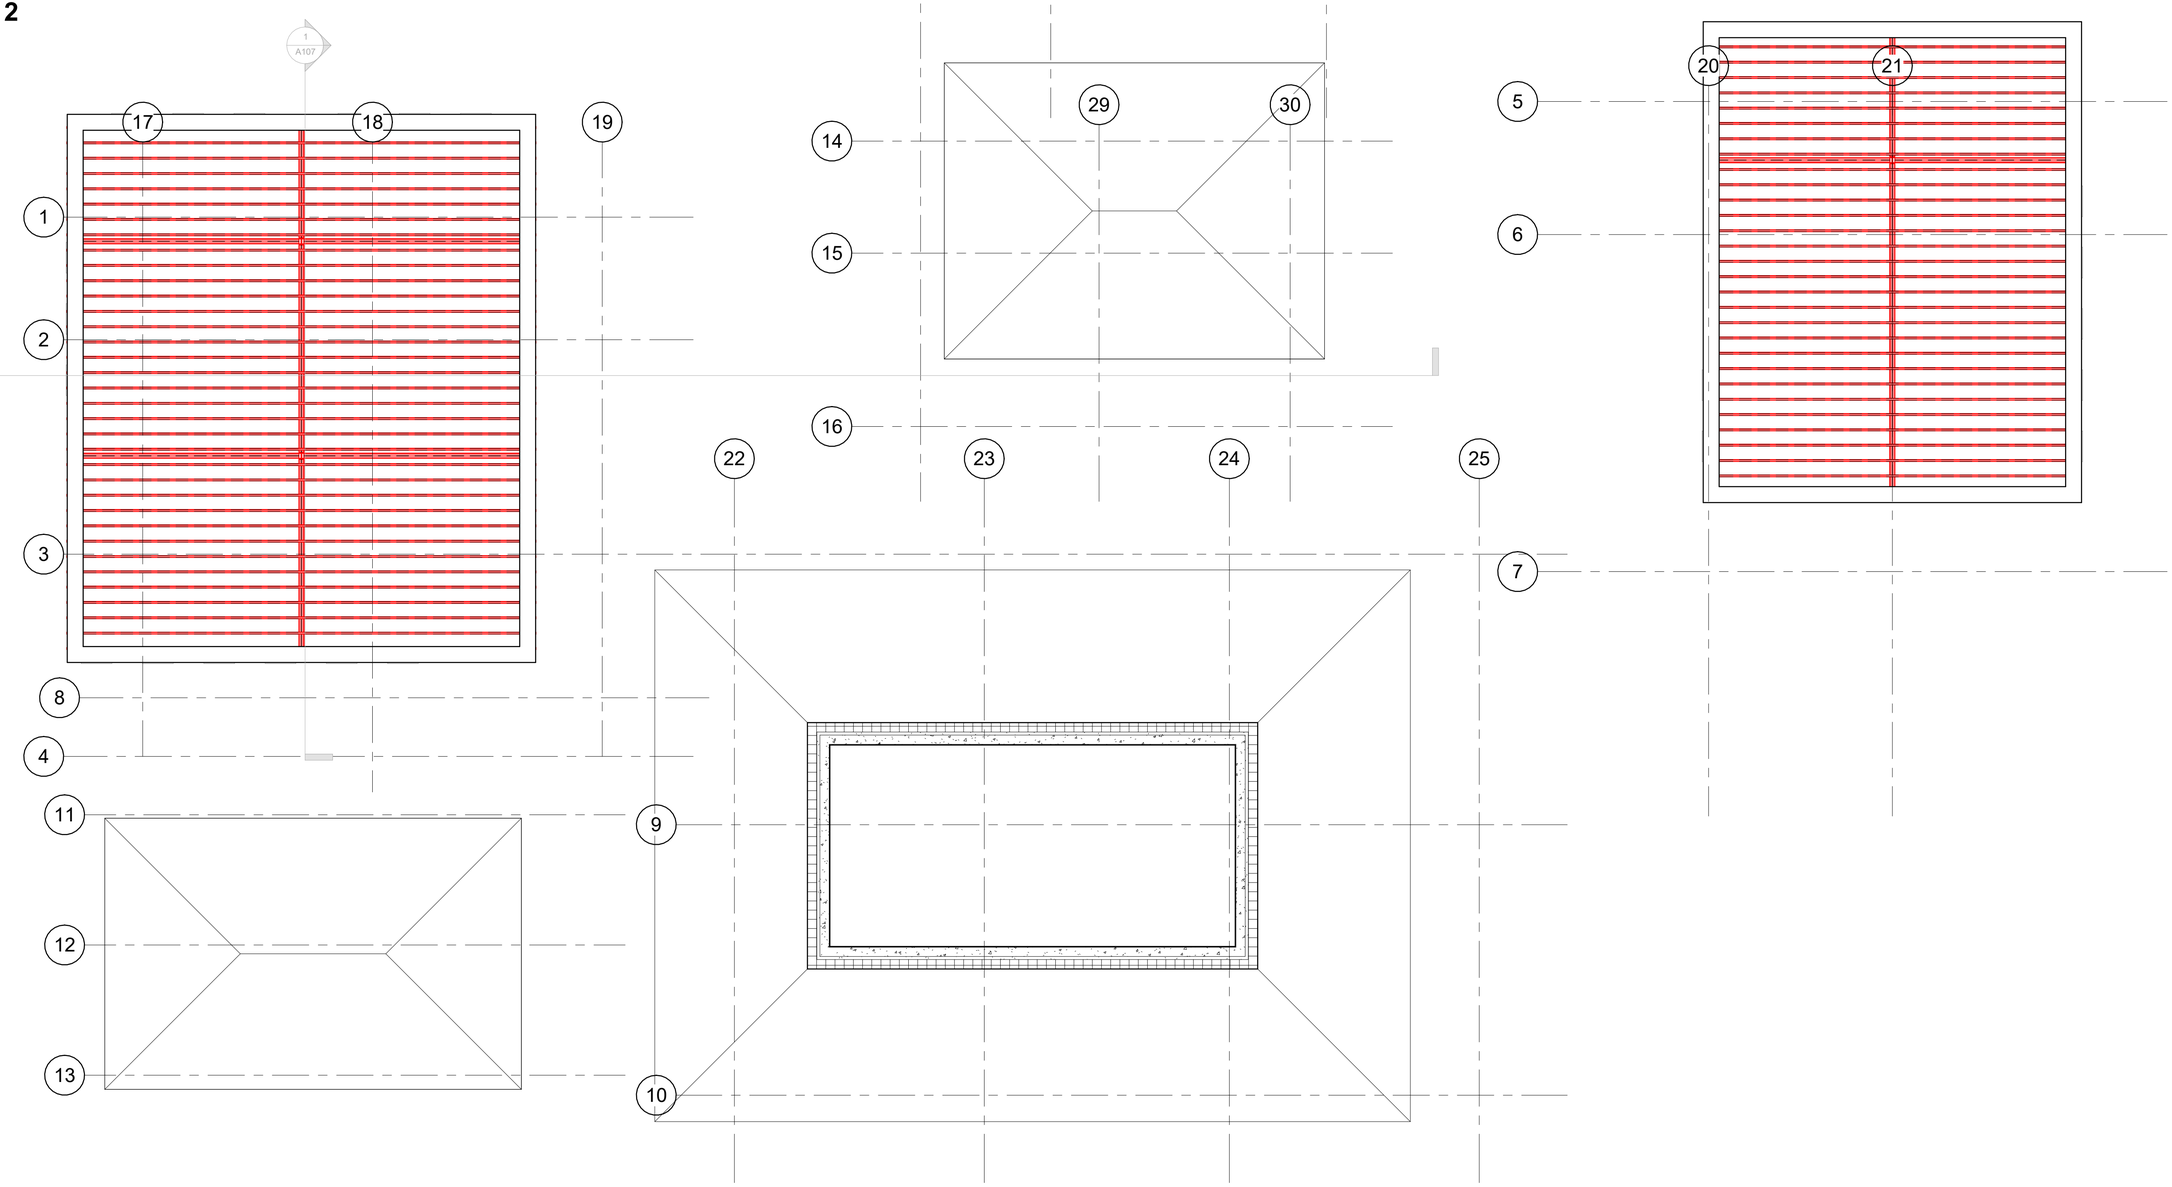

Property Title	Detail	Property	Originator	(zone) Functional Breakdown	(Level) Spatial Breakdown	(Type) Form	Discipline	Number	Description	Status	Revision	scale	drawn	
Project Name	**Primary Structure Plan 2**	**Project Number**		**XX**			**Designer**	**A111**	**Primary Structure Plan 2**	**Project Status**		**1 : 100**	**Author**	
		File Path: **D:\Revit - Structural\Model File - Keaton.rvt - Structural.rvt**										date **04/18/26**	checked **Checker**	Prifysgol Cymru Y Drindod Dewi Sant University of Wales Trinity Saint David SA1 Campus King's Road Swansea SA1 8HO

Prifysgol Cymru
Y Drindod Dewi Sant
University of Wales
Trinity Saint David

(S0) UNCONTROLLED
Not to be used as a reference document
Check Status Before Quoting

Rev/Date/By

Revison

1 3D View 1 - Structural

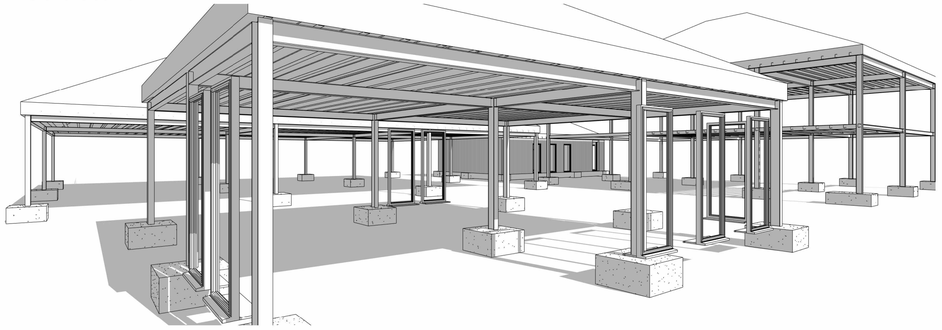

2 3D View 2 - Structural

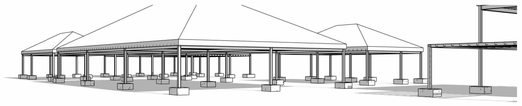

3 3D View 3 - Structural

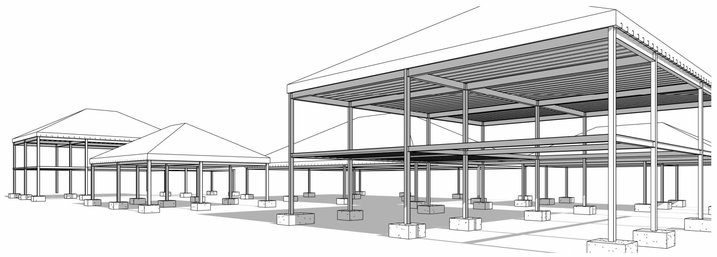

5 3D View 5 - Structural

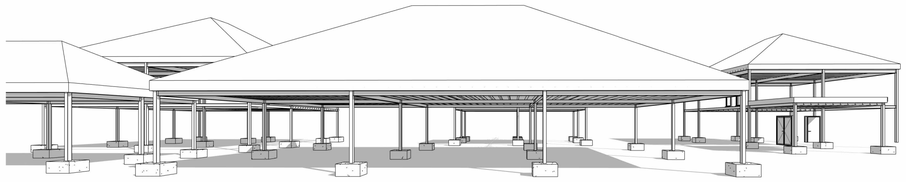

4 3D View 4 - Structural

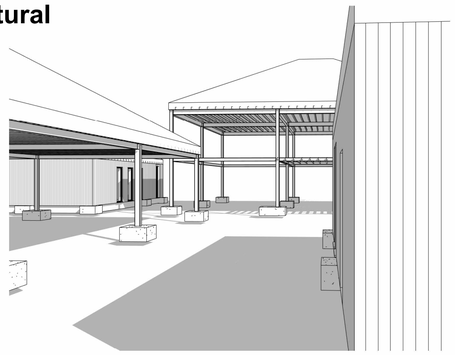

Property Title	Detail	Property	Originator	(zone) Functional Breakdown	(Level) Spatial Breakdown	(Type) Form	Discipline	Number	Description	Status	Revision	scale	drawn	
Project Name	**Structural Visualisation**	**Project Number**		**XX**			**Designer**	**A112**	**Structural Visualisation**	**Project Status**			**Author**	
		File Path: **D:\Revit - Structural\Model File - Keaton.rvt - Structural.rvt**										date **04/18/26**	checked **Checker**	Prifysgol Cymru Y Drindod Dewi Sant University of Wales Trinity Saint David SA1 Campus King's Road Swansea SA1 8HO

Prifysgol Cymru
Y Drindod Dewi Sant
University of Wales
Trinity Saint David

(S0) UNCONTROLLED
Not to be used as a reference document
Check Status Before Quoting

Rev/Date/By

Revison