
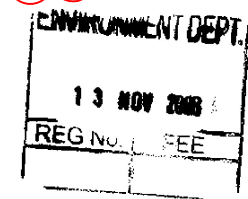


2003/22/2

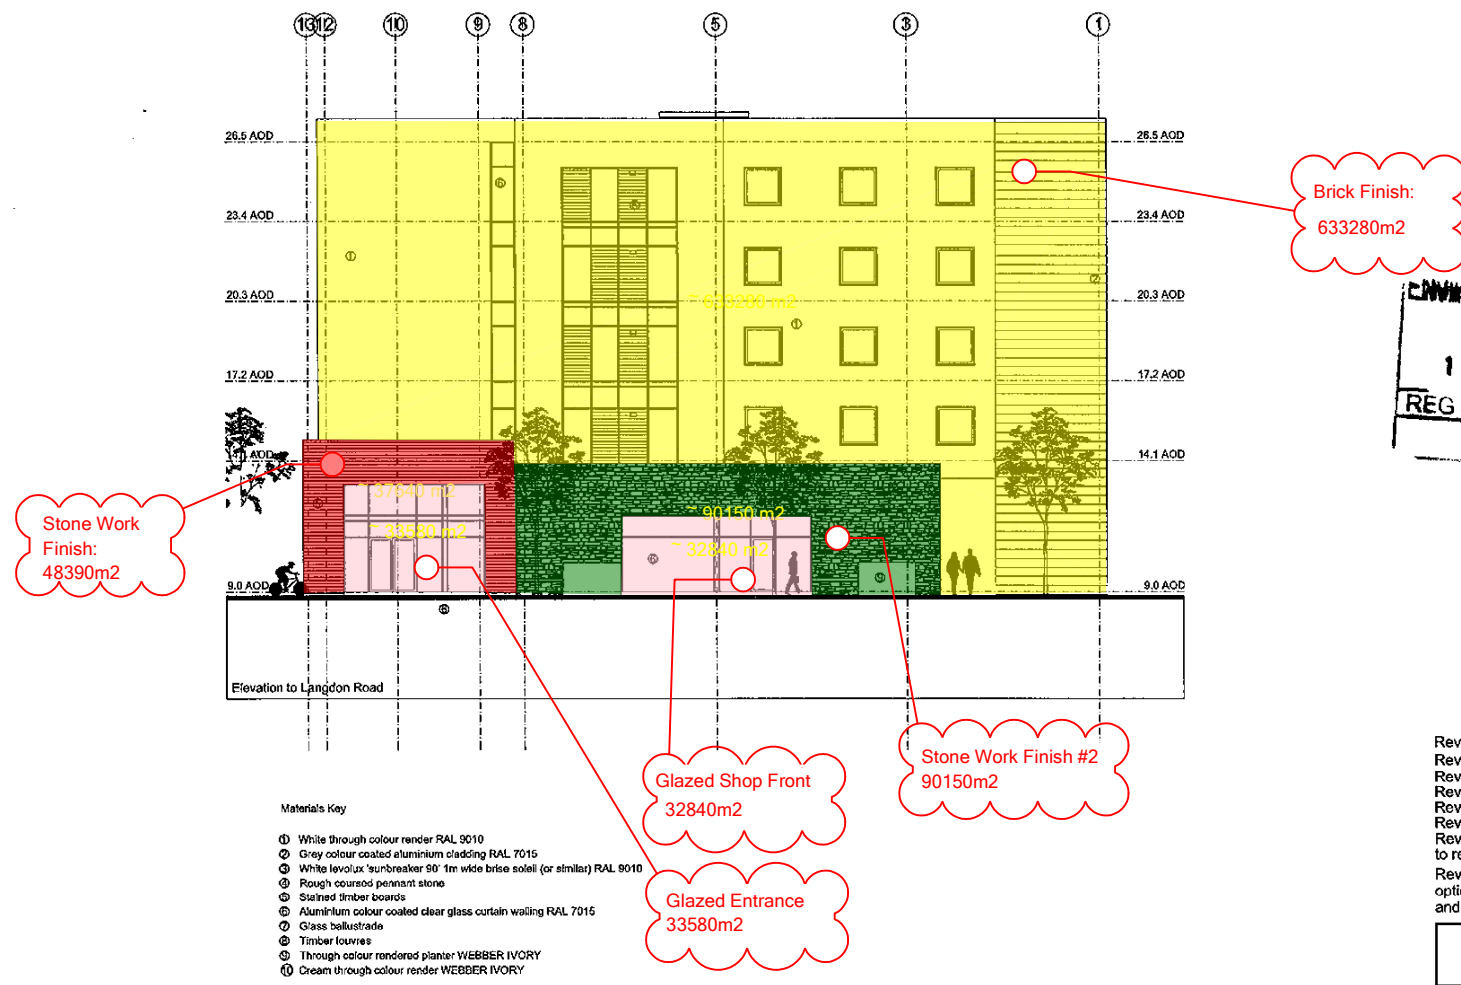

Rev H 24.09.08 - Floor Levels Adjusted.
 Rev G 18.08.08 - Signage omitted.
 Rev F 06.08.08 - Signage, doors, materials amended.
 Rev E 28.07.08 - Vents added to elevations
 Rev D 18.07.08 - Signage zones added
 Rev C 10.07.08 - General amendments
 Rev B 13.06.08 - elevational treatment amended to reflect internal changes
 Rev A 12.05.08 - Plan changes reflected. Signage options added. Materials amended. Ground line and levels amended

CWA C. W. ARCHITECTS Groveview House, 8 Park Drive, Cardiff CF1 3SN Tel: 029 20 223123 Fax: 029 20 380367		
Project Title		
Mixed Use Development - SA1		
Drawing Title		
Site A14A - Elevation to Landon Road		
Drawing Number	Scale	Drawn by
SP136 - P11	1:200 @ A3	oa
Rev	H	Date
		April 2008