



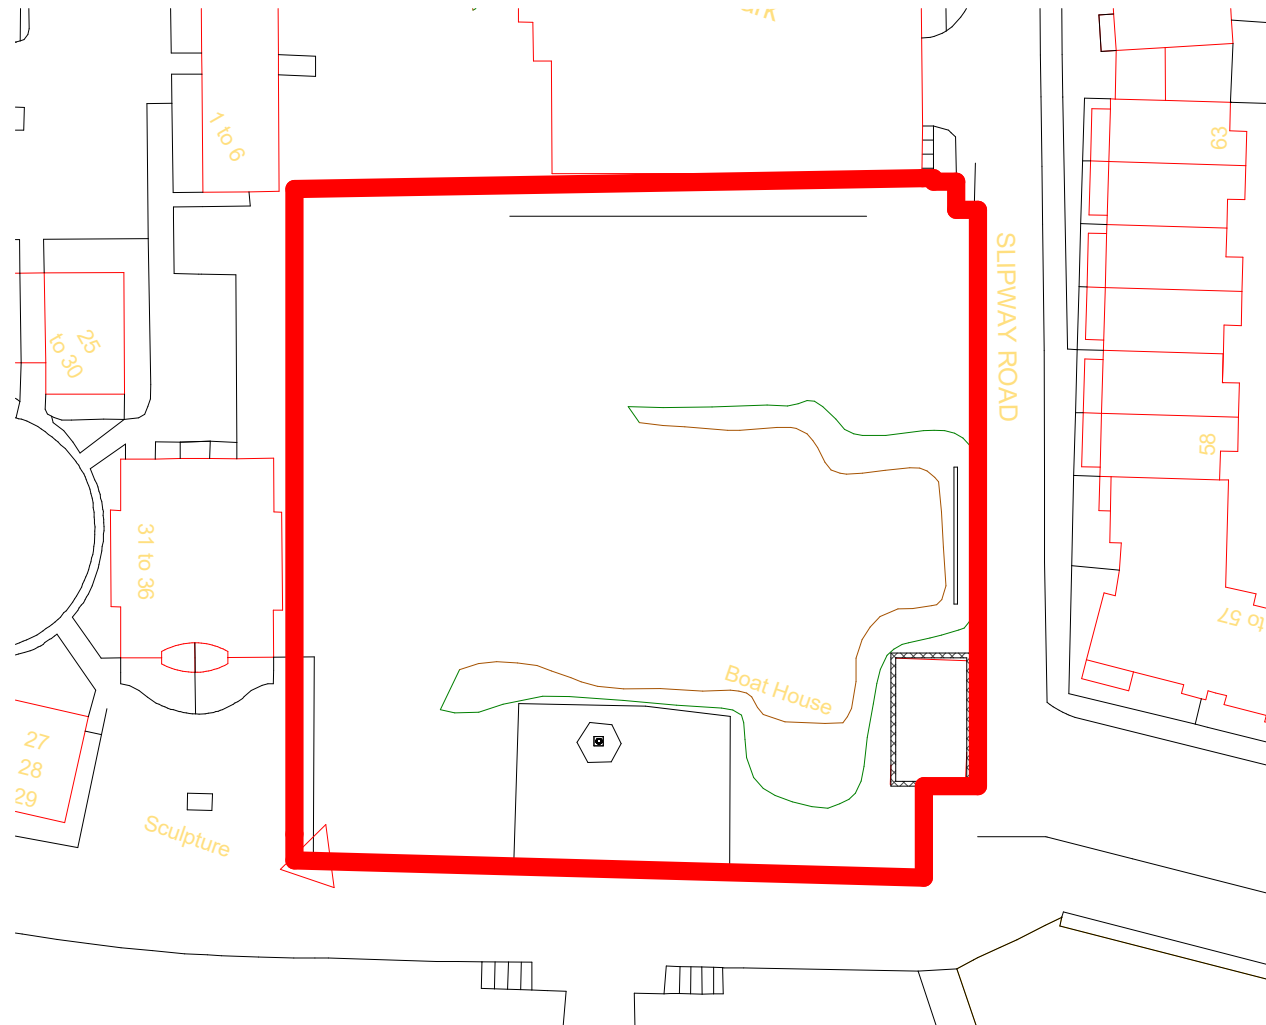


1 Site Location Plan
1 : 200

Property Title Ysgol Bae Abertawe	Detail Site Location Plan	Property — Originator — Zone — Level — Type — Role — Number — Description — Suitability — Revision							scale 1 : 200	drawn Tobias Adamson	 Prifysgol Cymru Y Drindod Dewi Sant University of Wales Trinity Saint David	(S0) UNCONTROLLED Not to be used as a reference document Check Status Before Quoting	Revision
		5010 — TAC — V1 — ZZ — M3 — A — 0001 — Site Location Plan — D2 —							date 21/06/2021	checked John Thomas Capital Services S21 100			
		File Path: C:\Users\Toby\Desktop\5010 YSGOL BAE ABERTAWE - BIM PROJECT.rvt											

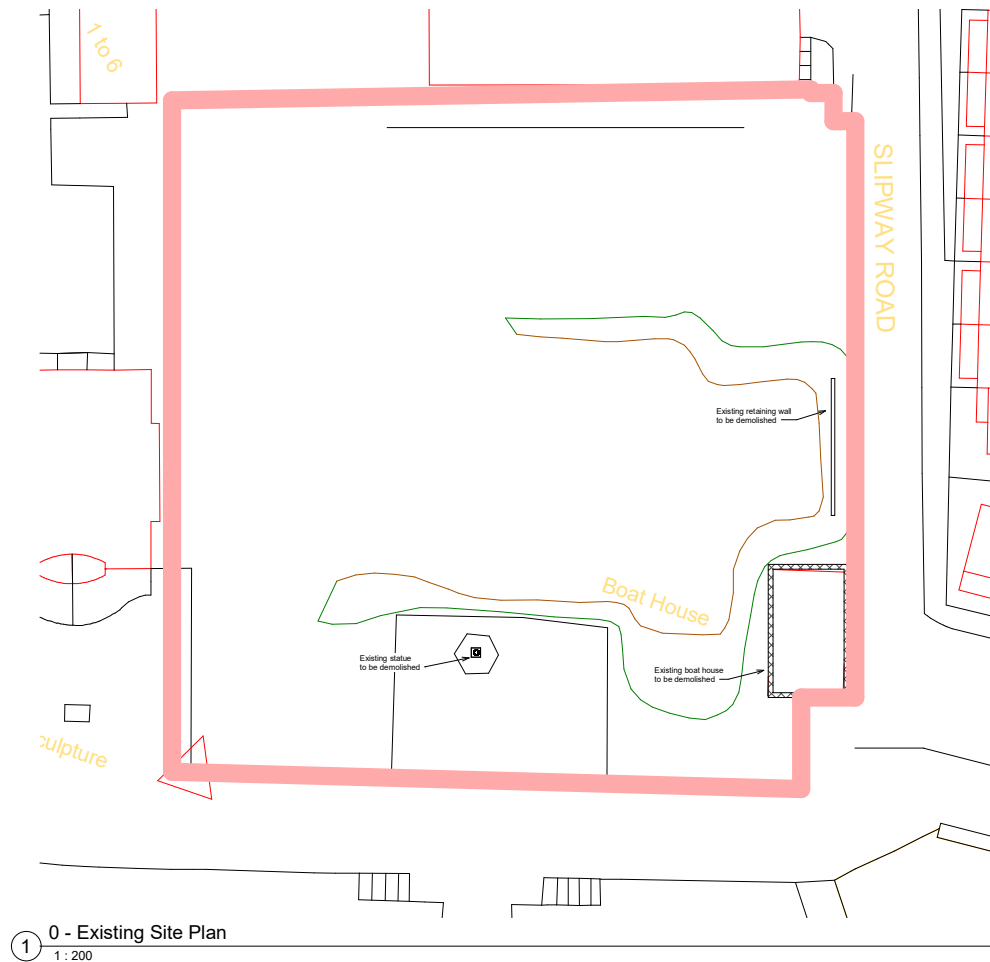

Property Title Ysgol Bae Abertawe	Detail Existing Site Plan	Property __ Originator __ Zone __ Level __ Type __ Role __ Number __ Description __ Subtitle __ Revision __ 5010 __ TAC __ V1 __ ZZ __ M3 __ A __ 0002 __ Existing Site Plan __ D2 __ File Path: C:\Users\Toby\Desktop\5010 YSGOL BAE ABERTAW - BIM PROJECT.rvt	scale 1 : 200 date 05/21/21	drawn Tobias Adamson checked Huwag Cymru Y Ddiolch Dewi Sant University of Wales Trinity Saint David John Thomas Contract Architect BS20 Surveyor	 Prifysgol Cymru Y Drindod Dewi Sant University of Wales Trinity Saint David	(S0) UNCONTROLLED Not to be used as a reference document Check Status Before Quoting	User/Client Reason
---	-------------------------------------	---	--	--	--	---	---------------------------

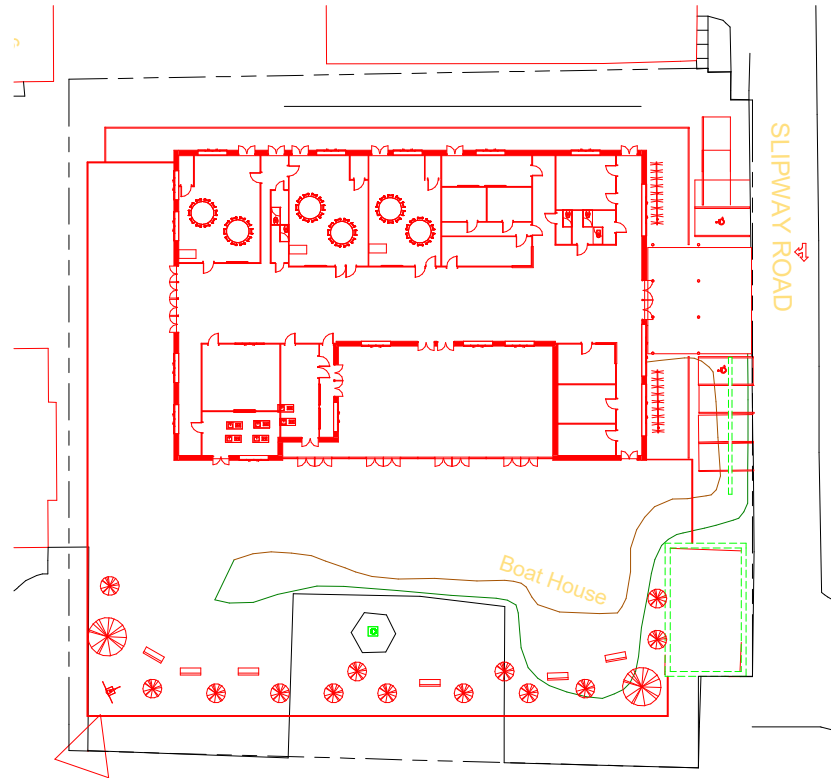

1 0 - Works Plan
1 : 200

Property Title Ysgol Bae Abertawe	Detail Works Plan	Property — Originator — Zone — Level — Type — Role — Number — Description — Suitability — Revision						scale 1 : 200	drawn Tobias Adamson	 Prifysgol Cymru Y Drindod Dewi Sant University of Wales Trinity Saint David	(S0) UNCONTROLLED Not to be used as a reference document Check Status Before Quoting	Revision
		5010 — TAC — V1 — ZZ — M3 — A — 0003 — Works Plan — D2 —							checked John Thomas			
		File Path: C:\Users\Toby\Desktop\5010 YSGOL BAE ABERTAWE - BIM PROJECT.rvt						date 06/21/21	date 06/21/21			




Room Legend

- Cloakroom
- Copier
- Food/Science
- General Office
- ICT Suite
- Infant Classroom 1
- Infant Classroom 2
- Kitchen
- Main Hall
- Non-teacher storage
- Other pupils toilets
- PE Store
- Reception Classroom
- Reception Toilets
- SENco group room
- Servery
- Sick Bay
- Staff Room
- Staff Toilets


Property Title Ysgol Bae Abertawe	Detail Proposed Floor Plan	Property — Originator — Zone — Level — Type — Role — Number — Description — Suitability — Revision							scale 1 : 100	drawn Tobias Adamson	 Prifysgol Cymru Y Drindod Dewi Sant University of Wales Trinity Saint David	(S0) UNCONTROLLED Not to be used as a reference document Check Status Before Quoting	Rev/Issued Reason
		5010 — TAC — V1 — ZZ — M3 — A — 0004 — Proposed Floor Plan — D2 —							date 09/19/21	checked John Thomas			
		File Path: C:\Users\Toby\Desktop\5010 YSGOL BAE ABERTAWE - BIM PROJECT.rvt											




① East
1 : 200

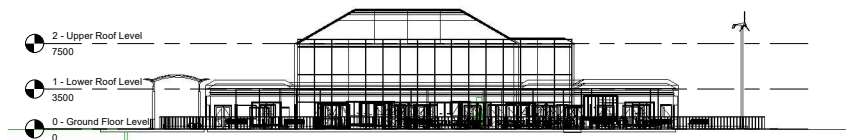

③ North
1 : 200

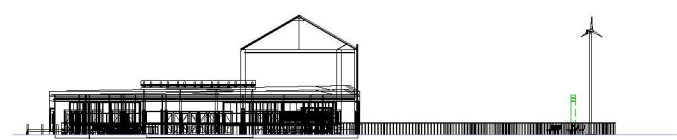


② West
1 : 200

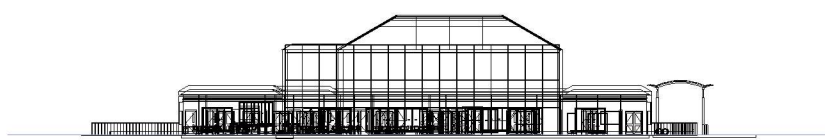


④ South
1 : 200

Property Title Ysgol Bae Abertawe	Detail Proposed Principal Elevations	Property — Originator — Zone — Level — Type — Role — Number — Description — Suitability — Revision																scale 1 : 200	drawn Tobias Adamson	 Prifysgol Cymru Y Drindod Dewi Sant University of Wales Trinity Saint David	(S0) UNCONTROLLED Not to be used as a reference document Check Status Before Quoting	Rev/Quantity Revision
		5010 — TAC — V1 — ZZ — M3 — A — 0005 — Proposed Principal Elevations — D2 —																date	checked Prifysgol Cymru Y Drindod Dewi Sant University of Wales Trinity Saint David			
		File Path: C:\Users\Toby\Desktop\5010 YSGOL BAE ABERTAWE - BIM PROJECT.rvt																09/21/21	John Thomas Cymru Trinity Saint David			

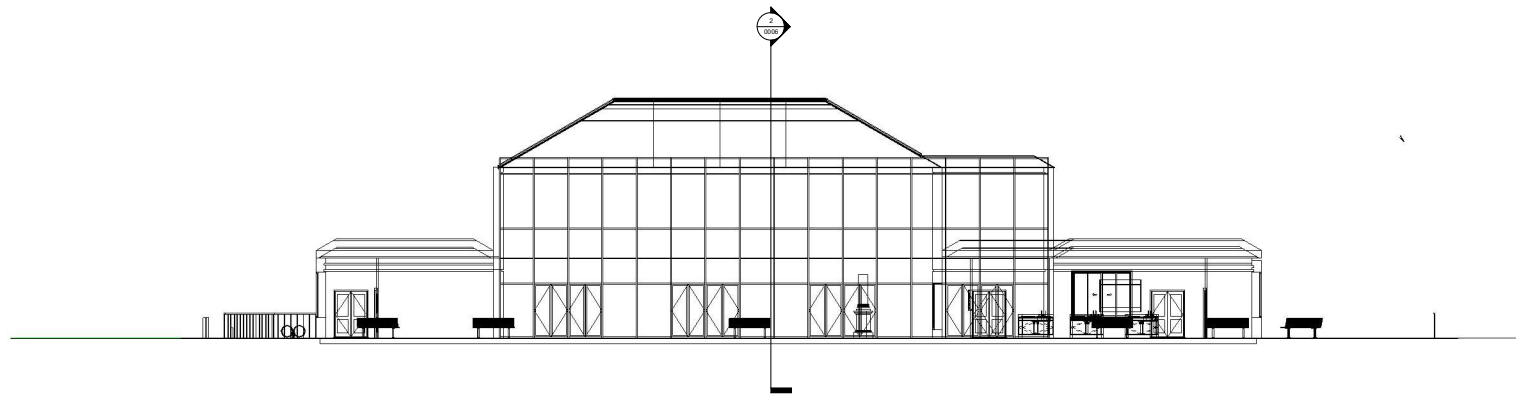


① Long Section
1 : 100

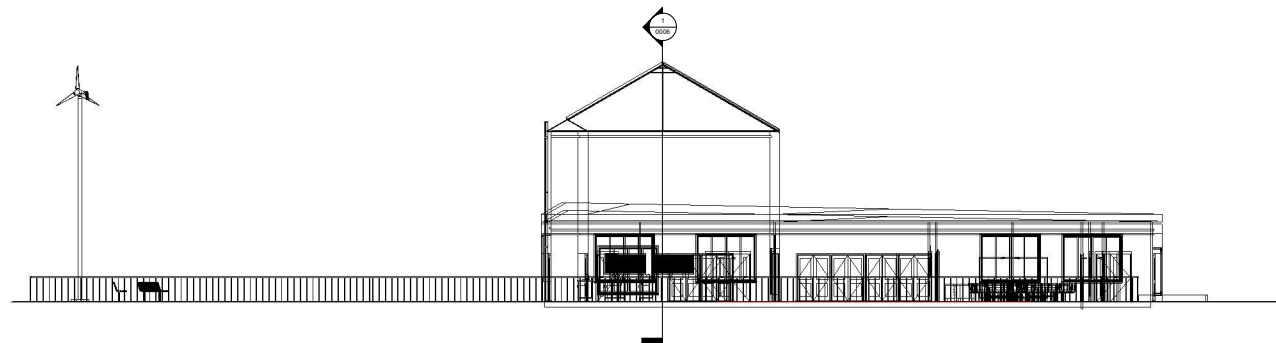

② Short Section
1 : 100

Property Title Ysgol Bae Abertawe	Detail Proposed Long & Short Section	Property __ Originator __ Zone __ Level __ Type __ Role __ Number __ Description __ Suitability __ Revision										scale 1 : 100	drawn Tobias Adamson	 Prifysgol Cymru Y Drindod Dewi Sant University of Wales Trinity Saint David	(S0) UNCONTROLLED Not to be used as a reference document Check Status Before Quoting	Status Revision
		5010 __ TAC __ V1 __ ZZ __ M3 __ A __ 0006 __ Proposed Long & Short Section __ D2 __										date 09/21/21	checked John Thomas			
		File Path: C:\Users\Toby\Desktop\5010 YSGOL BAE ABERTAWE - BIM PROJECT.rvt														

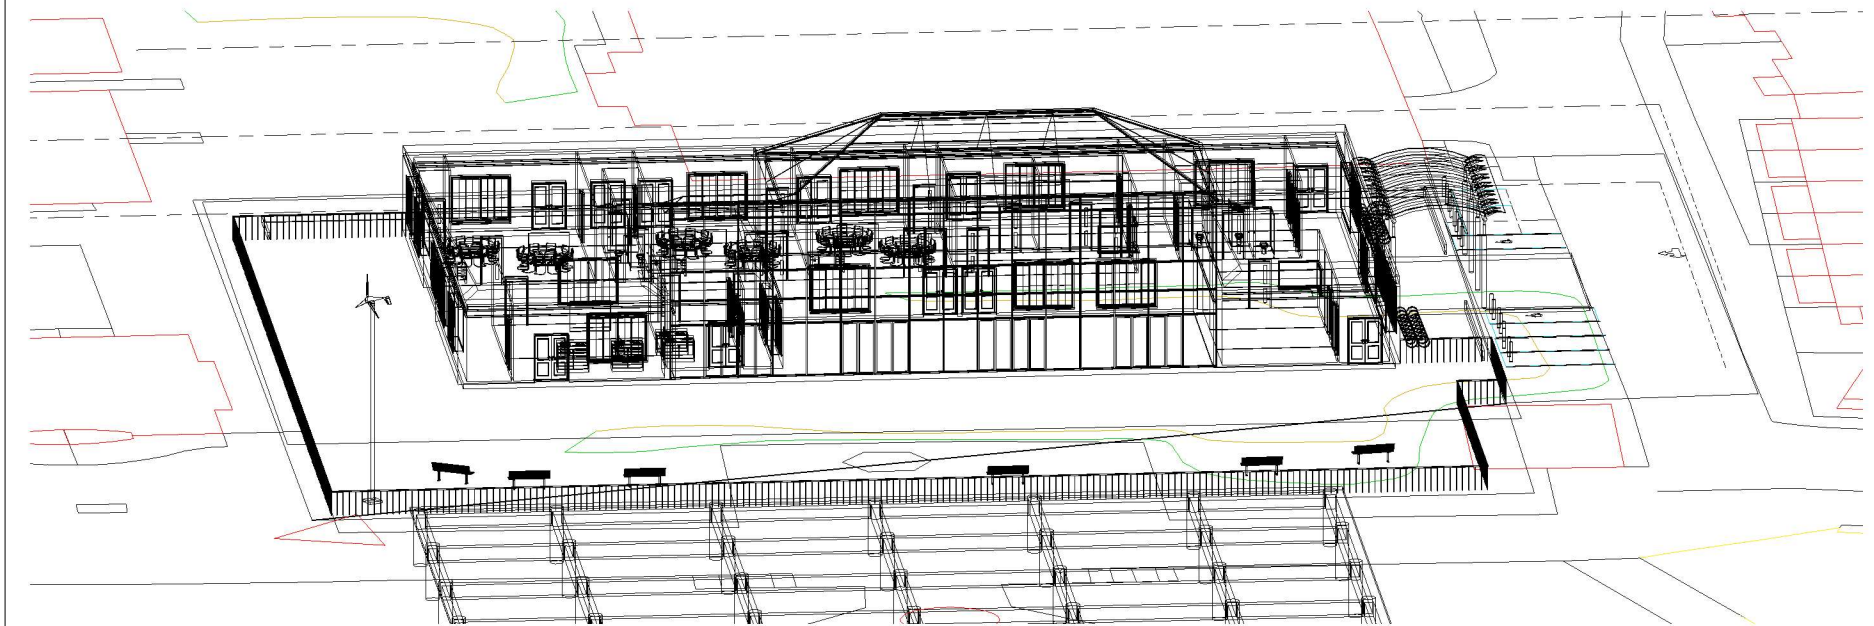

1 3D Site Visualisation

Property Title Ysgol Bae Abertawe	Detail Proposed Visualisation	Property — Originator — Zone — Level — Type — Role — Number — Description — Suitability — Revision								scale	Drawn Tobias Adamson		 Prifysgol Cymru Y Drindod Dewi Sant University of Wales Trinity Saint David	(S0) UNCONTROLLED Not to be used as a reference document Check Status Before Quoting	Revision
		5010 — TAC — V1 — ZZ — M3 — A — 0008 — Proposed Visualisation — D2 —								date	checked Prifysgol Cymru Y Drindod Dewi Sant University of Wales Trinity Saint David				
		File Path: C:\Users\Toby\Desktop\5010 YSGOL BAE ABERTAWE - BIM PROJECT.rvt								05/19/21	John Thomas Contract Manager 01632 840000 J.T.H@tsd.ac.uk				