




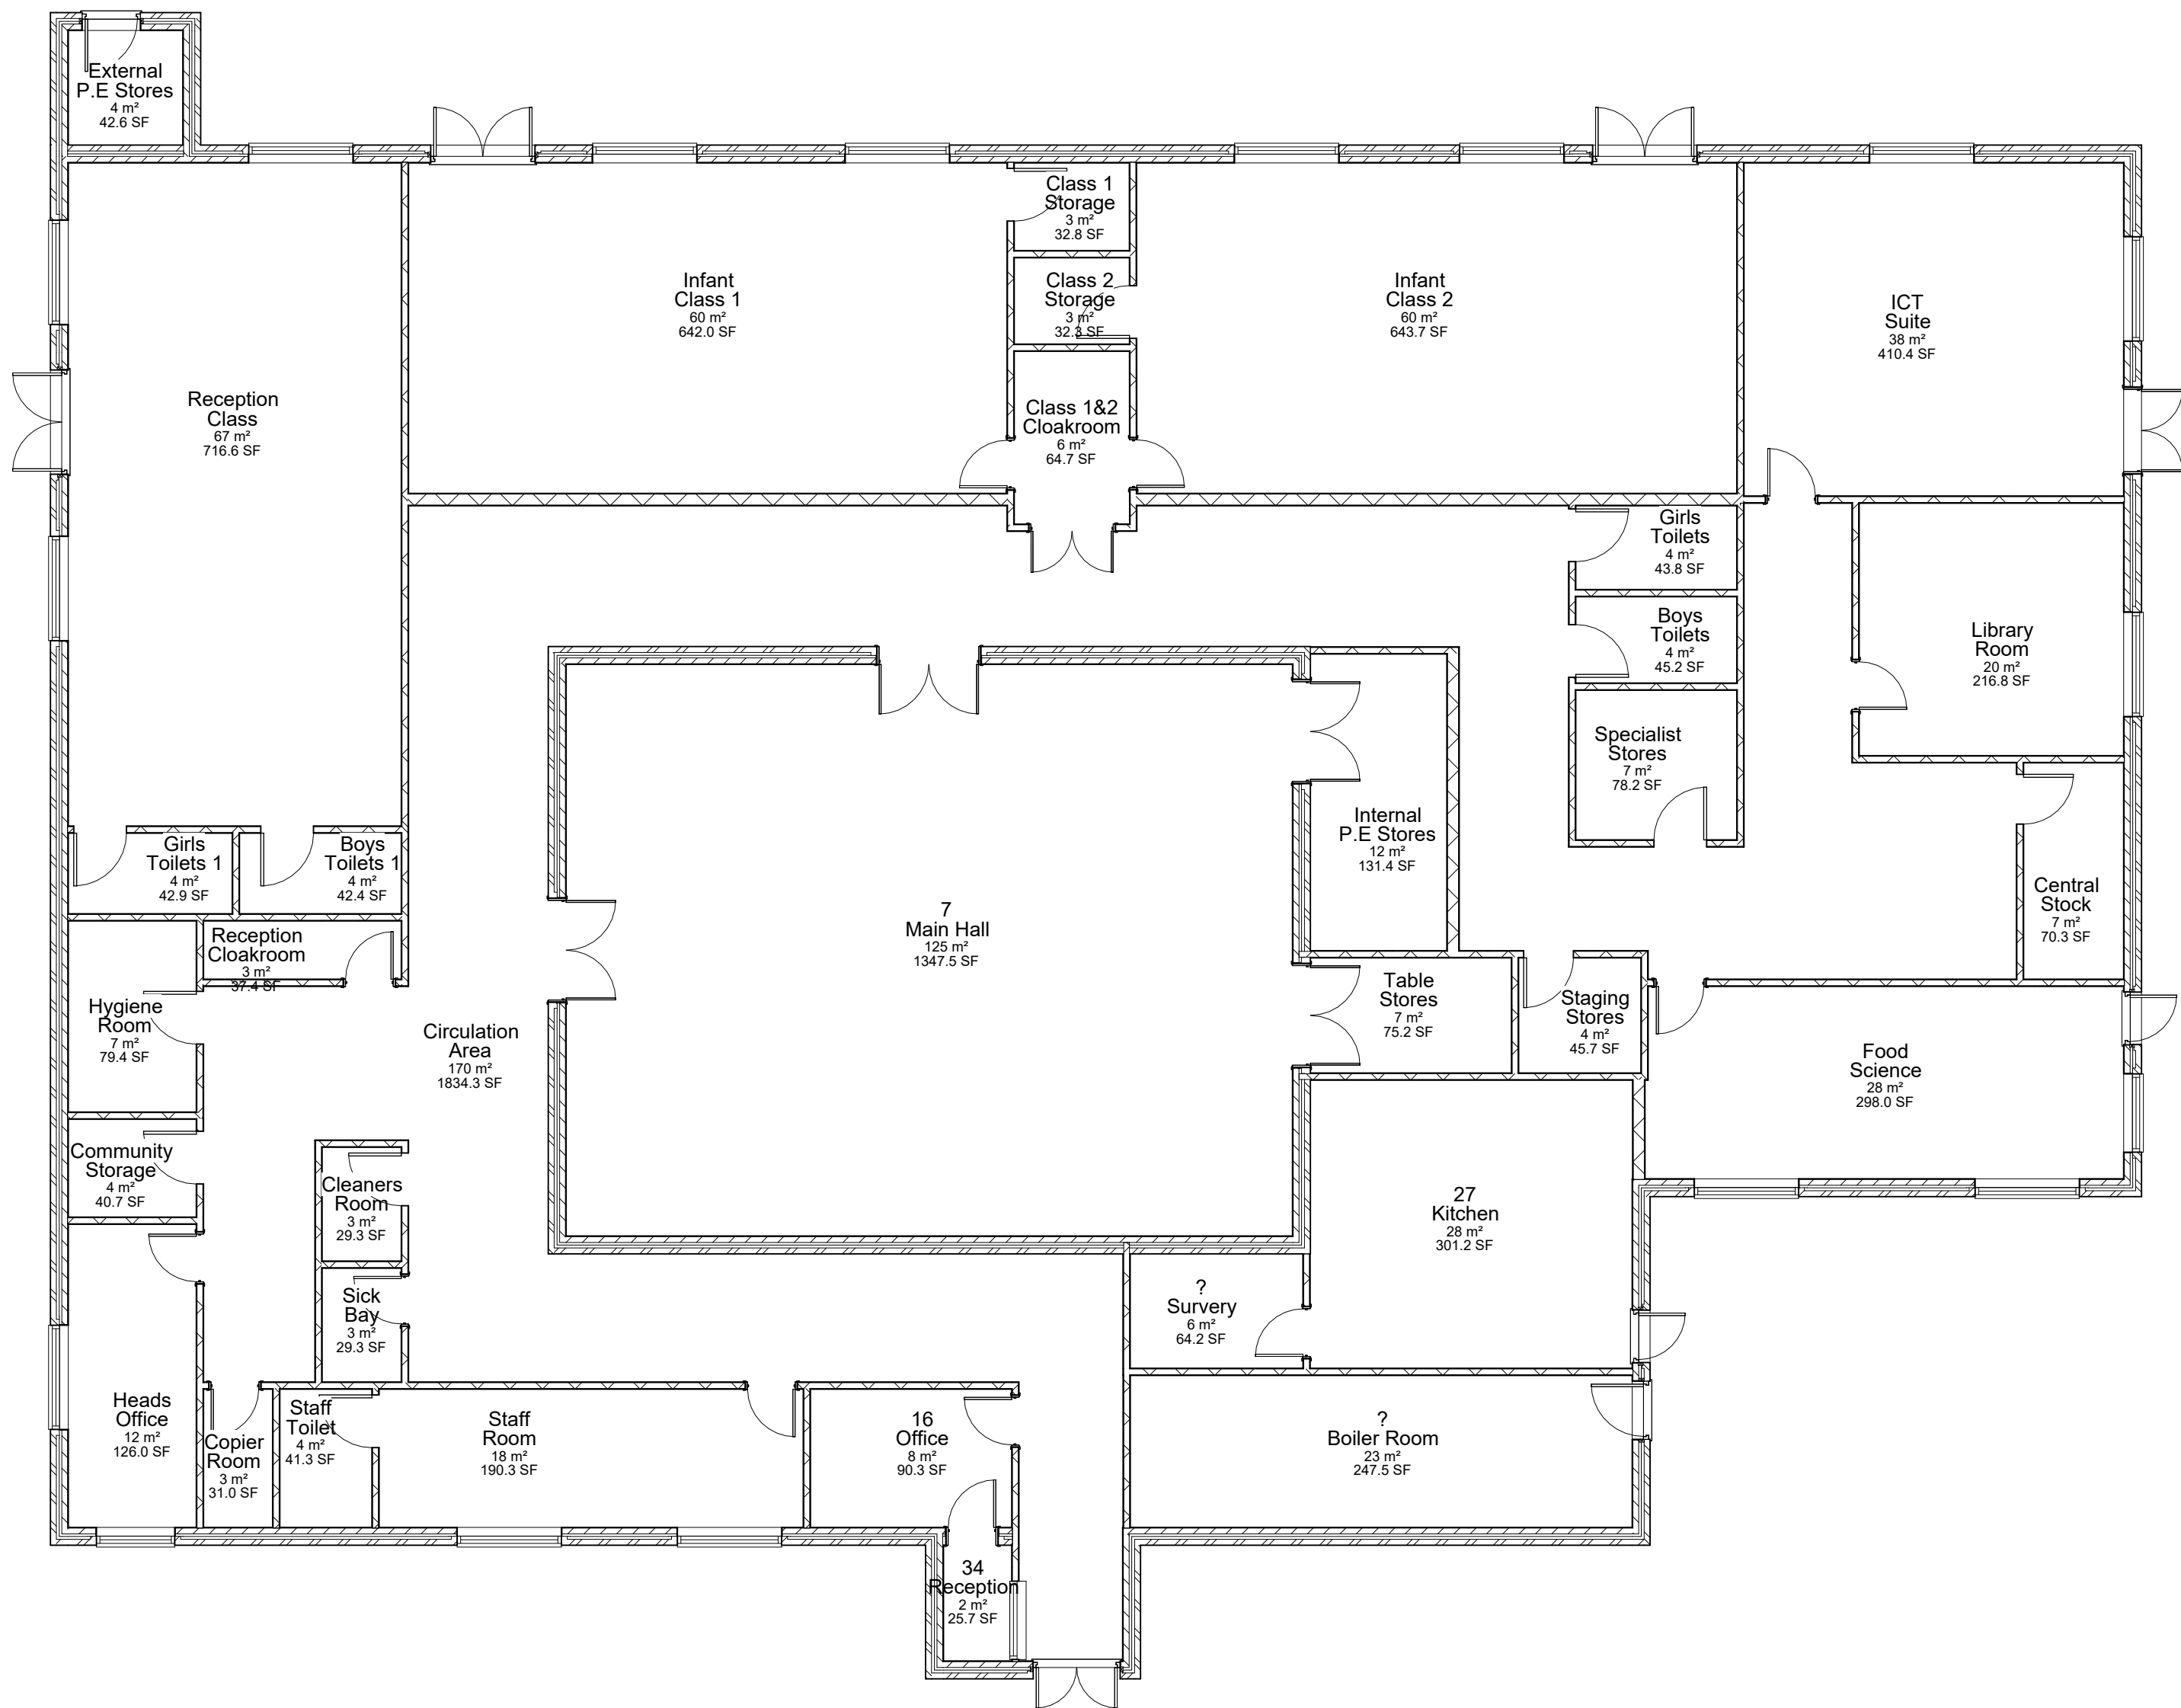

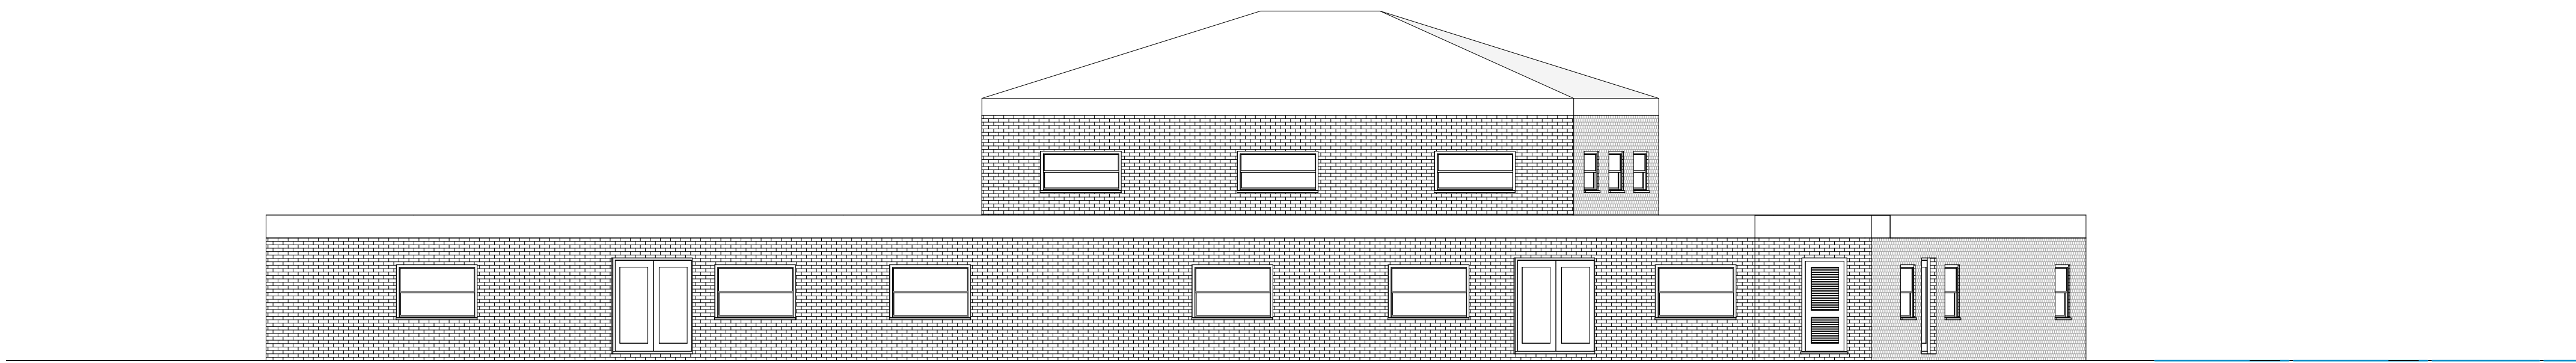


1 North
1 : 100

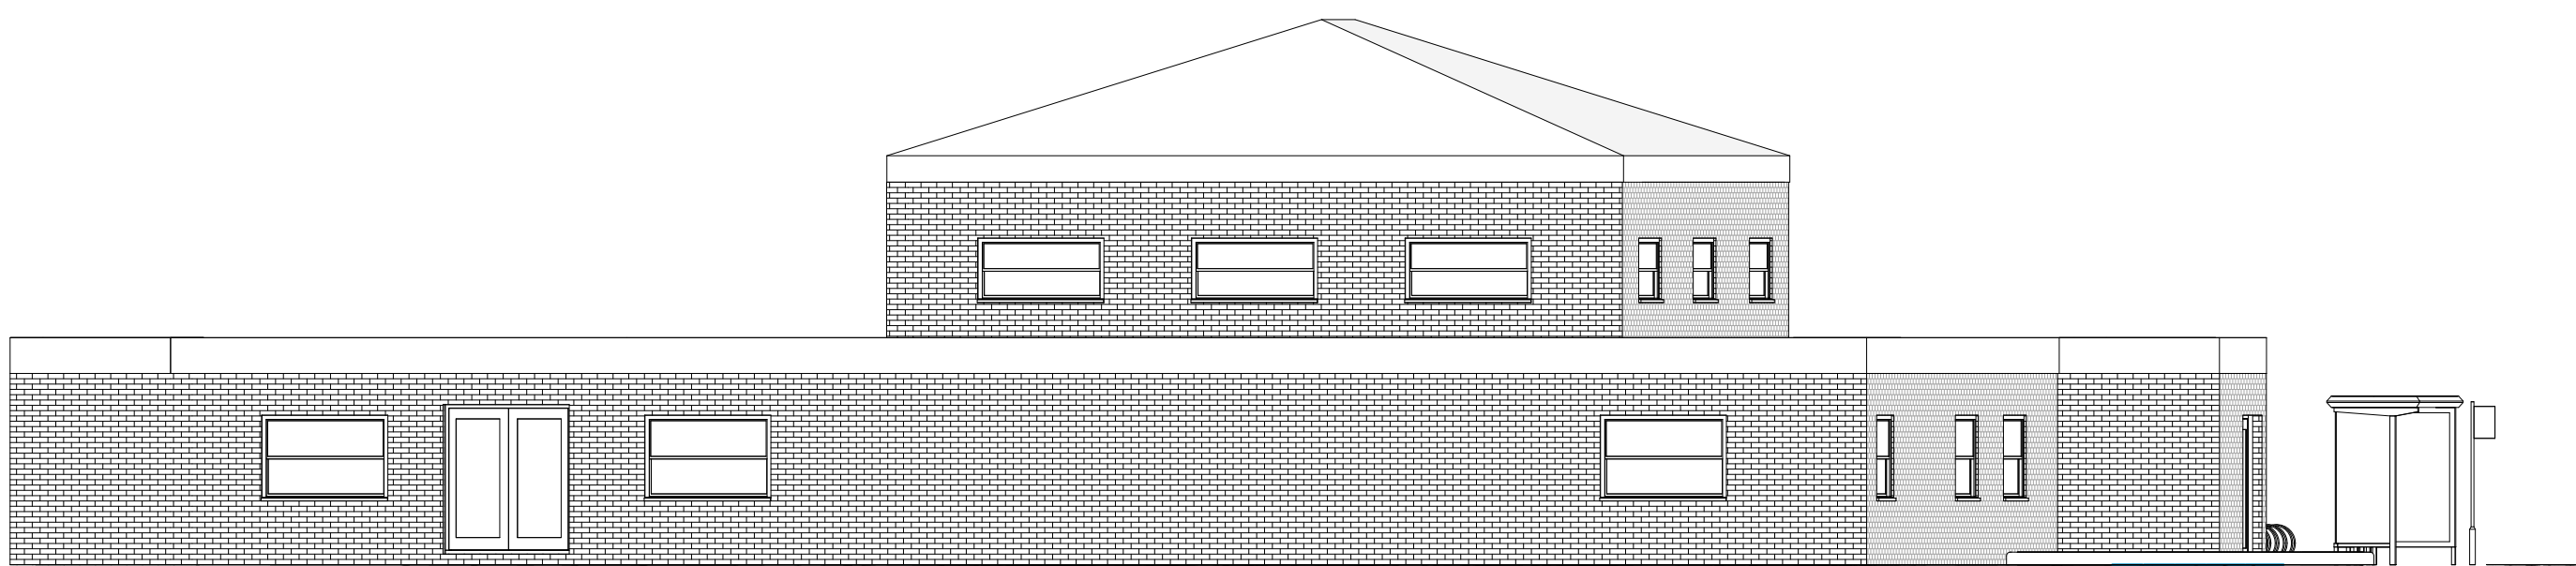

2 West
1 : 100



1 3D

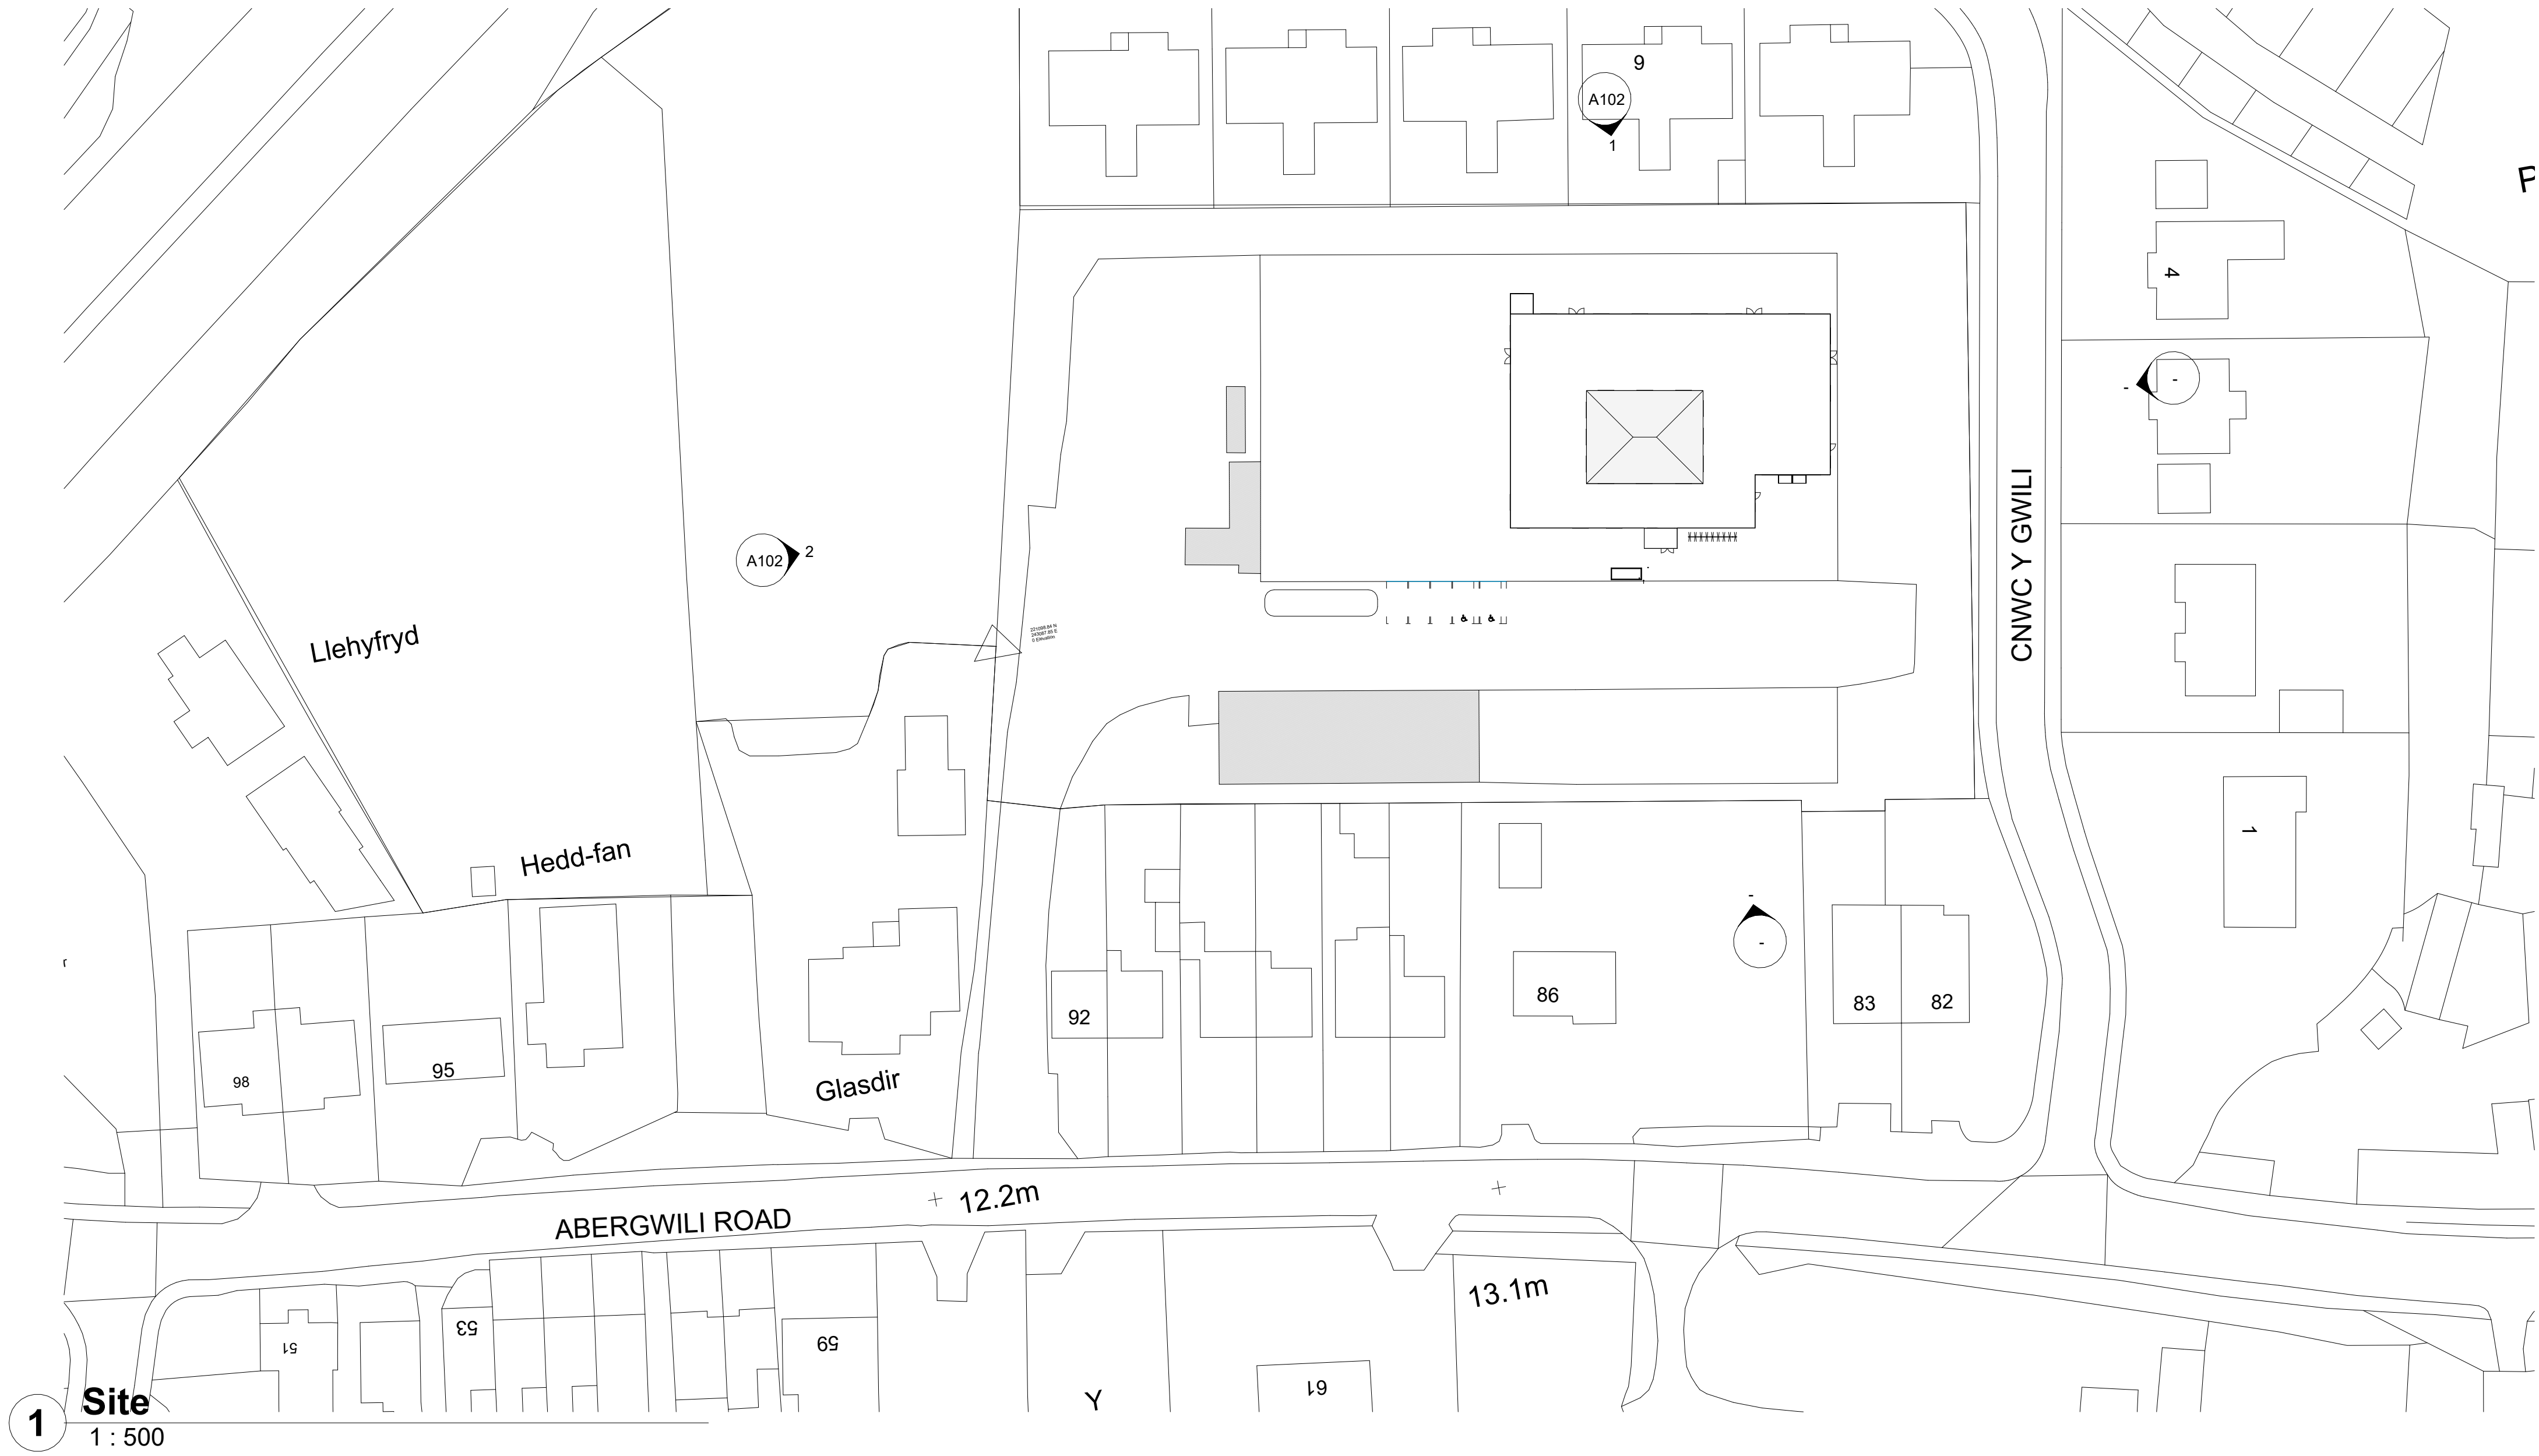

Project Name: Glangwilli School

UPRN Code: 5010

Originator Code: Uwtsd

Discipline : PM

Drawn By: TMW

Checked By: TMW

Date: 05/05/23

Project Status: S0

D:\ACBA 5010 Revit Subs\Tomos Williams\Glangwilli School Architectural\Tomos Williams.rvt

