



Sports Facility Ground/1st Floor (Plan)

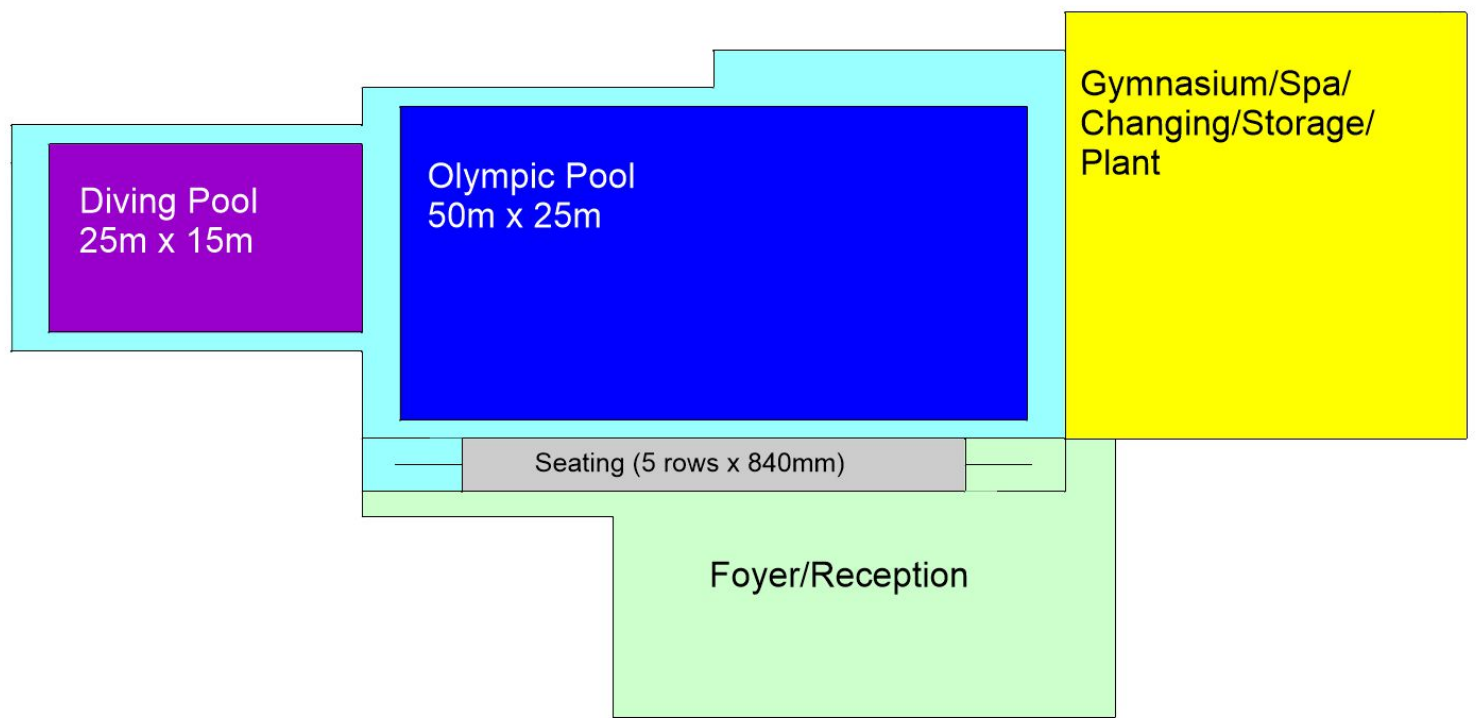

0 10 20 metres

Scale 1:500


Elevation (South)

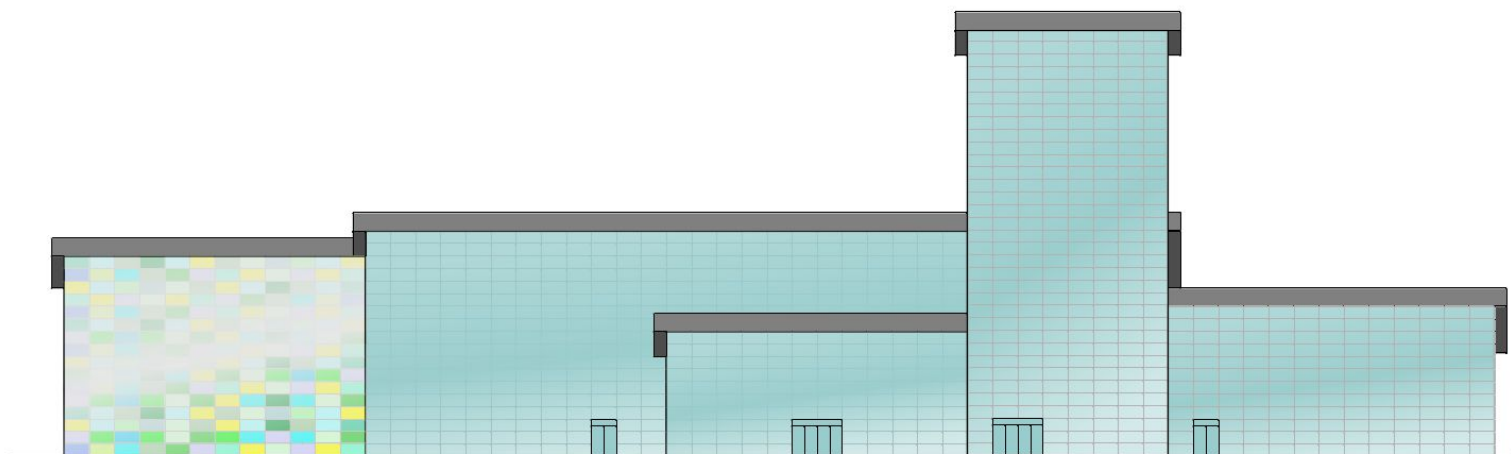


0 10 20 metres

Scale 1:500

Elevation (West)

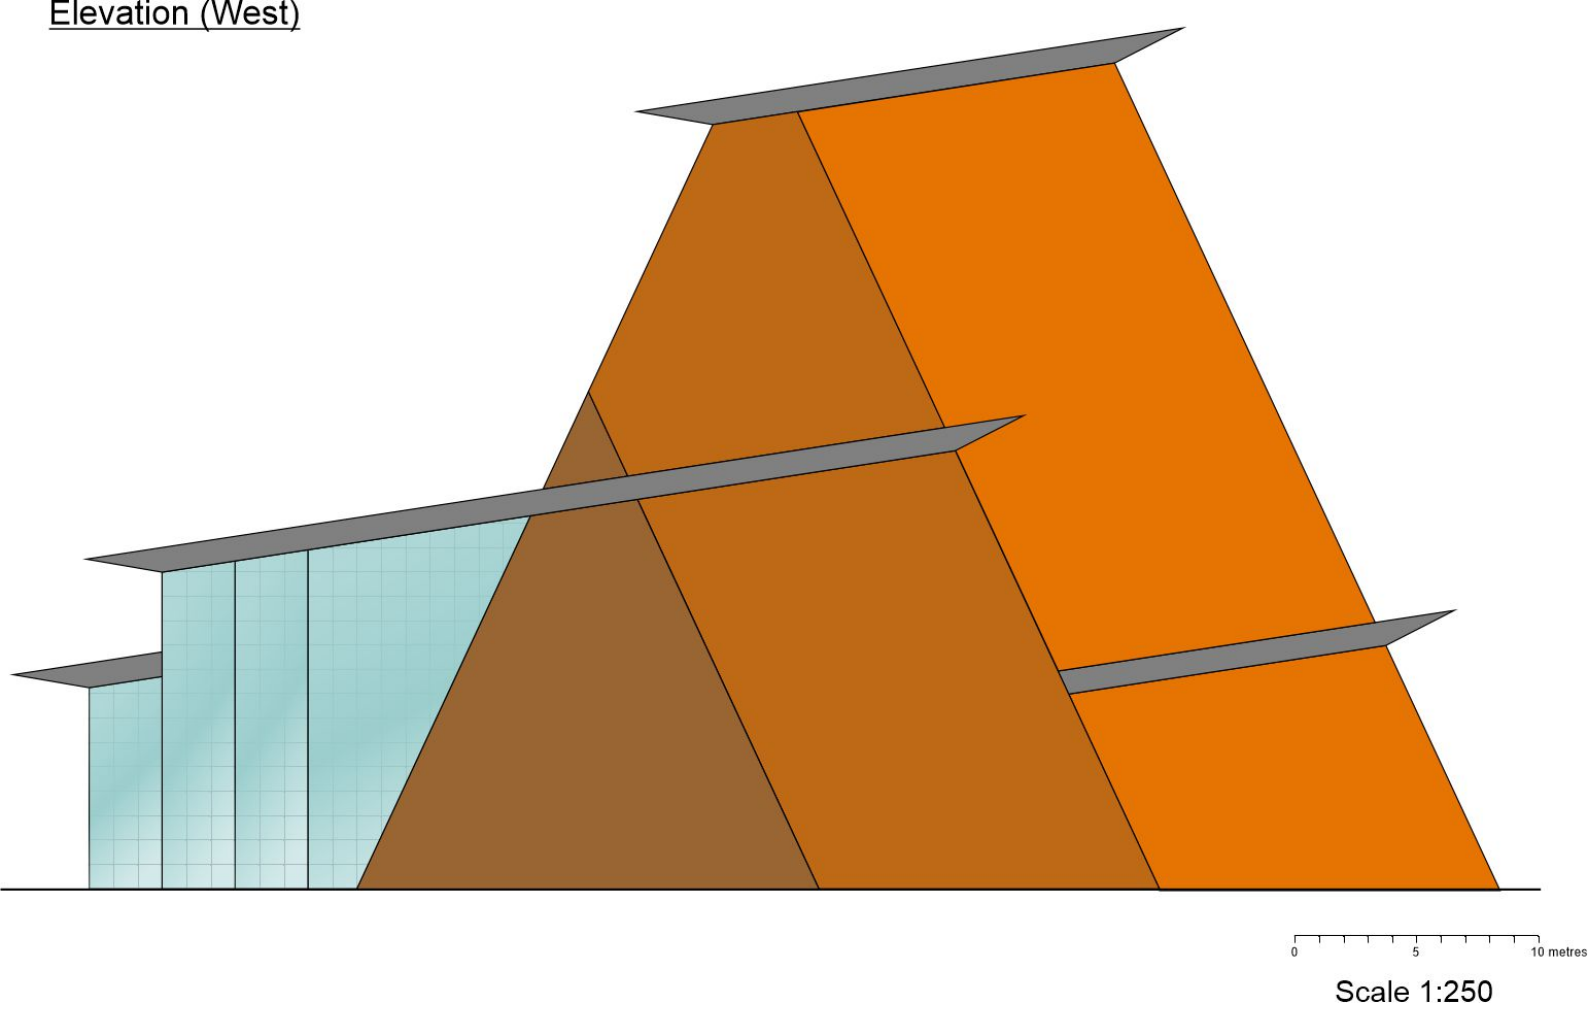


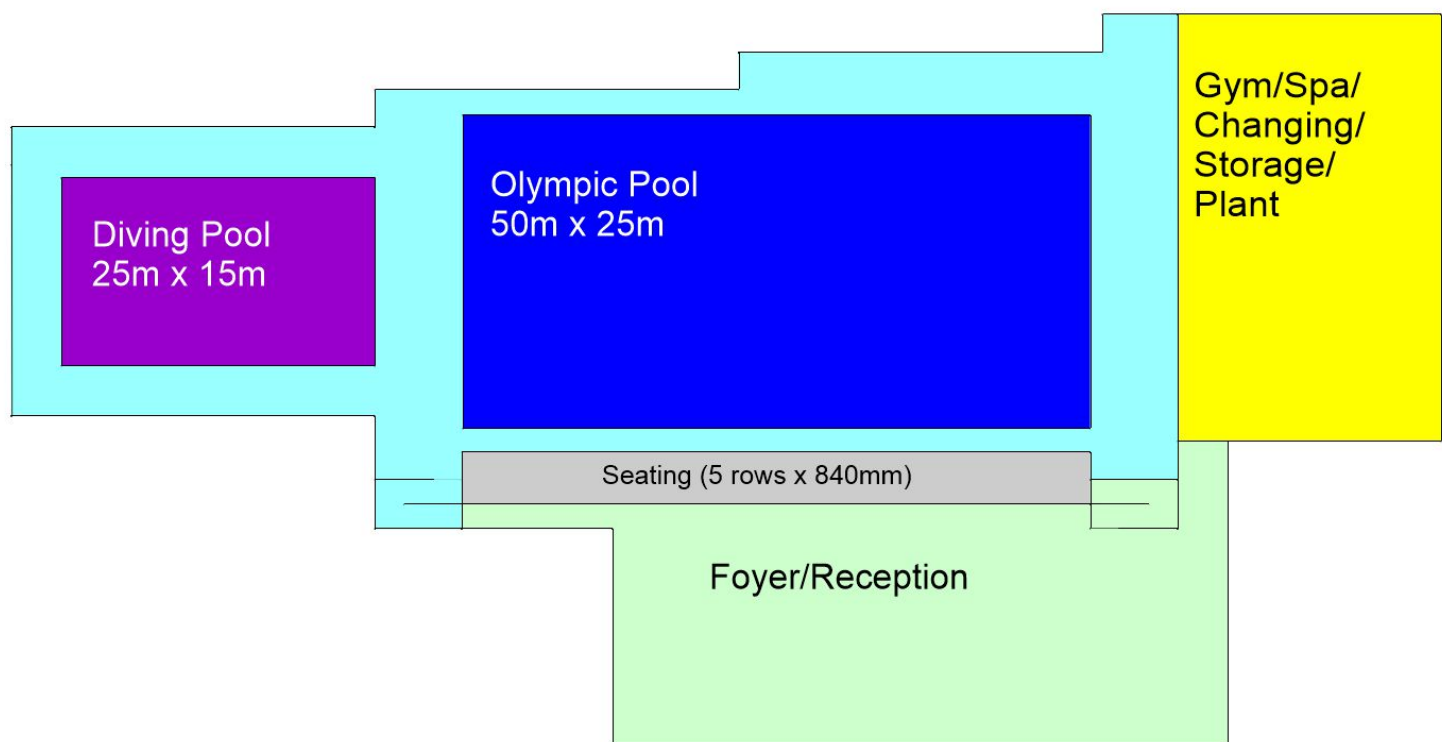

0 10 20 metres

Scale 1:500


Sports Facility Ground/1st Floor (Plan)

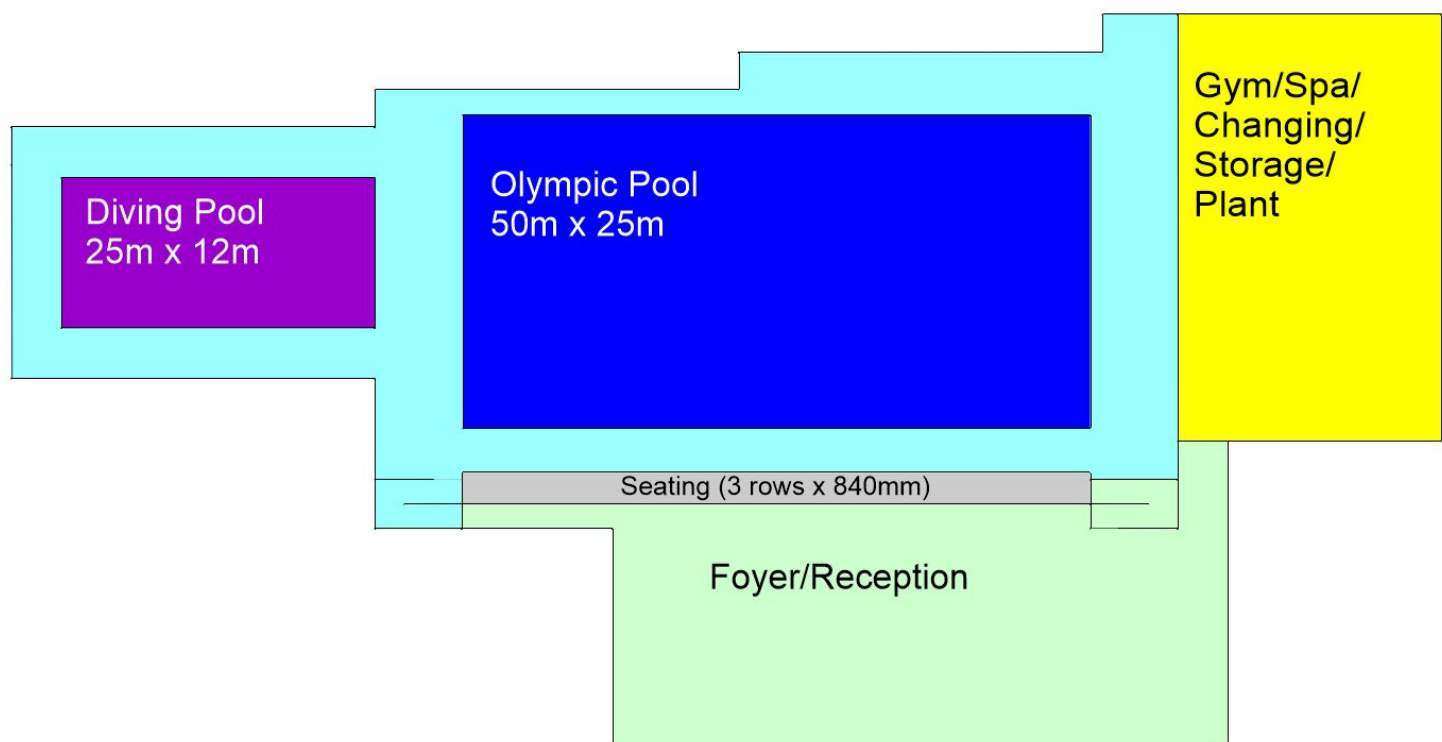

0 10 20 metres

Scale 1:500


Sports Facility Ground/1st Floor (Plan)

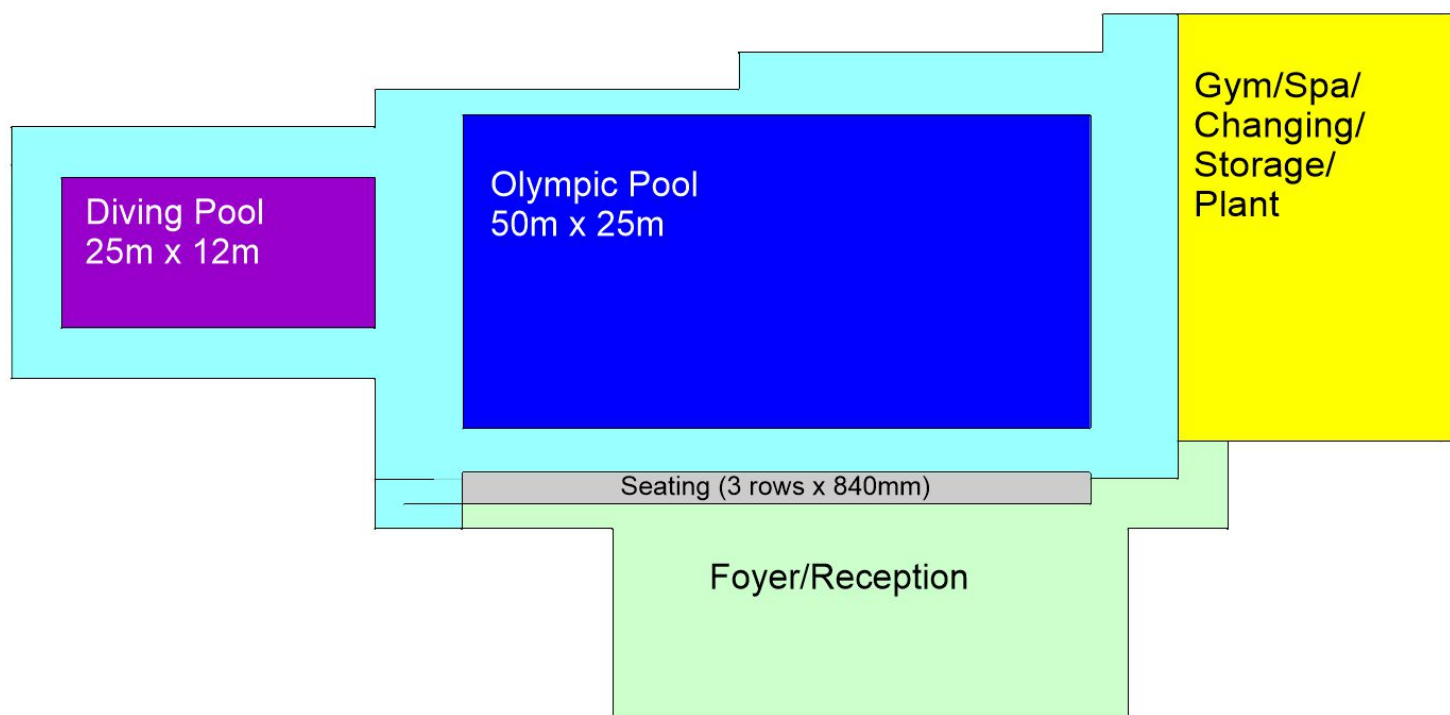


0 10 20 metres

Scale 1:500

Sports Facility Ground Floor (Plan)

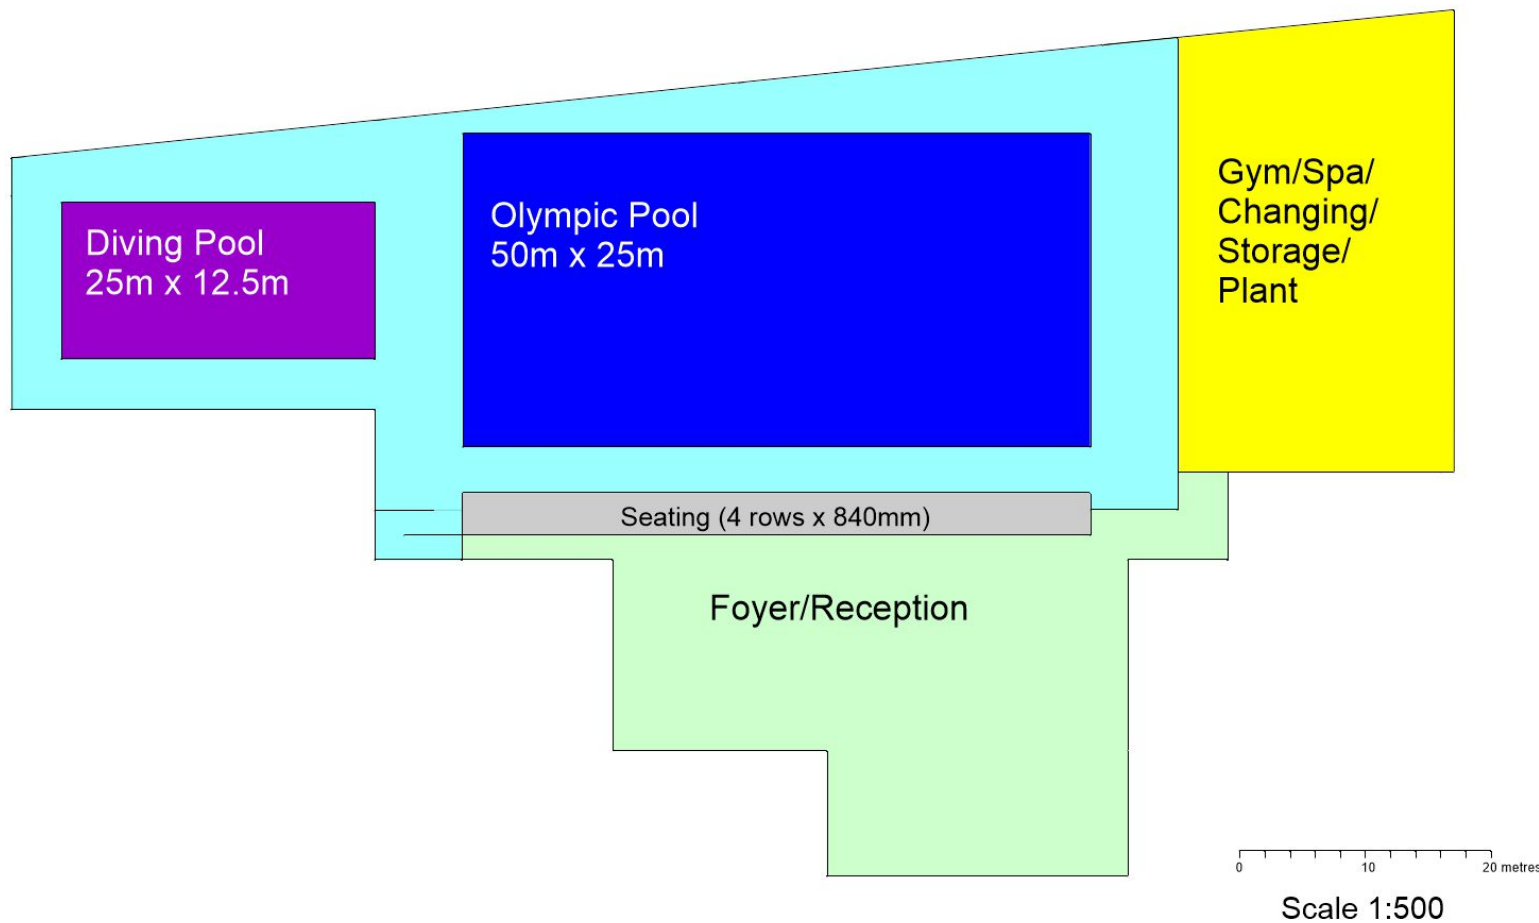


Sports Facility Ground Floor (Plan)

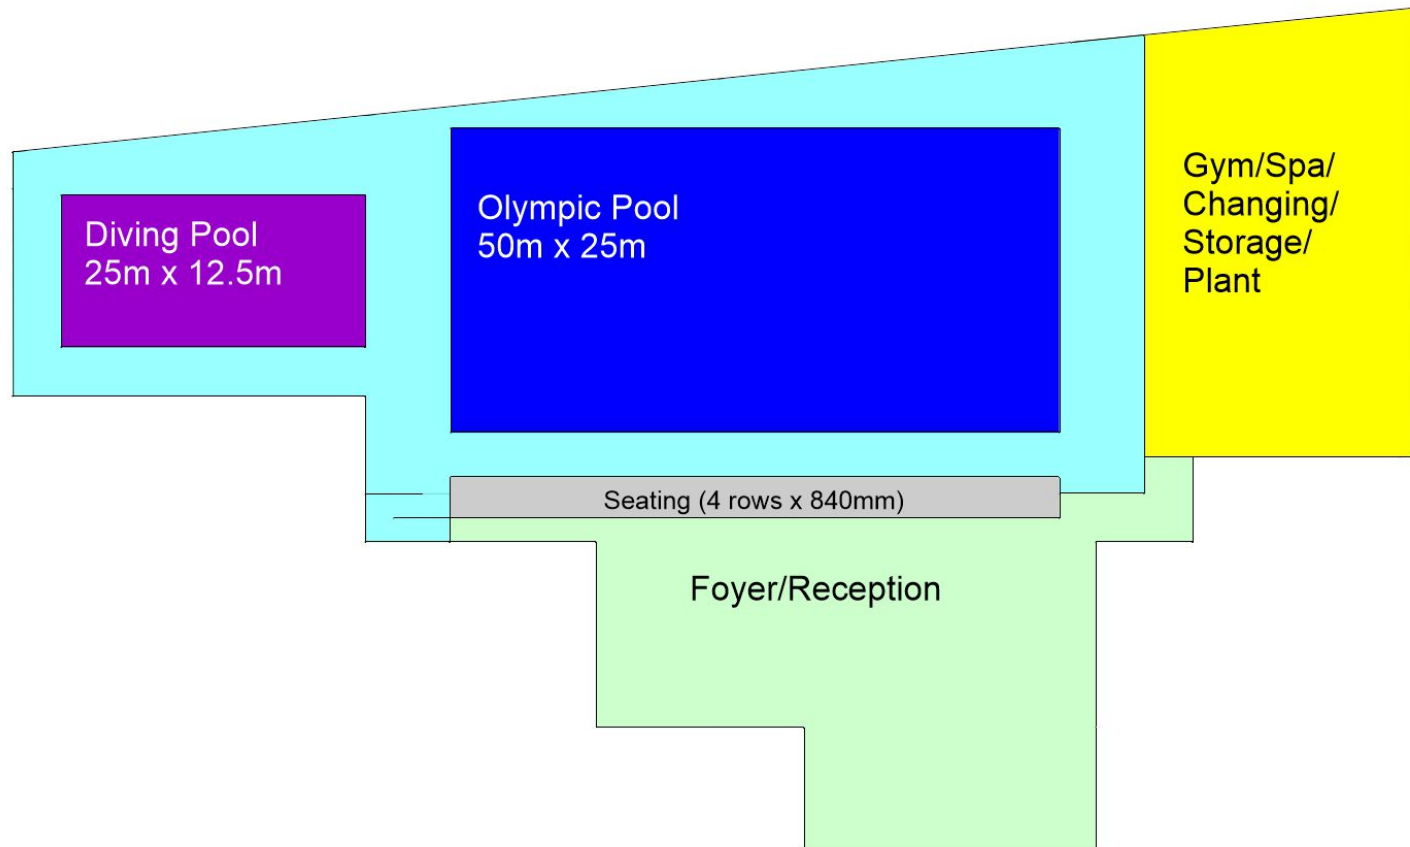

0 10 20 metres


Scale 1:500

Elevation (West)

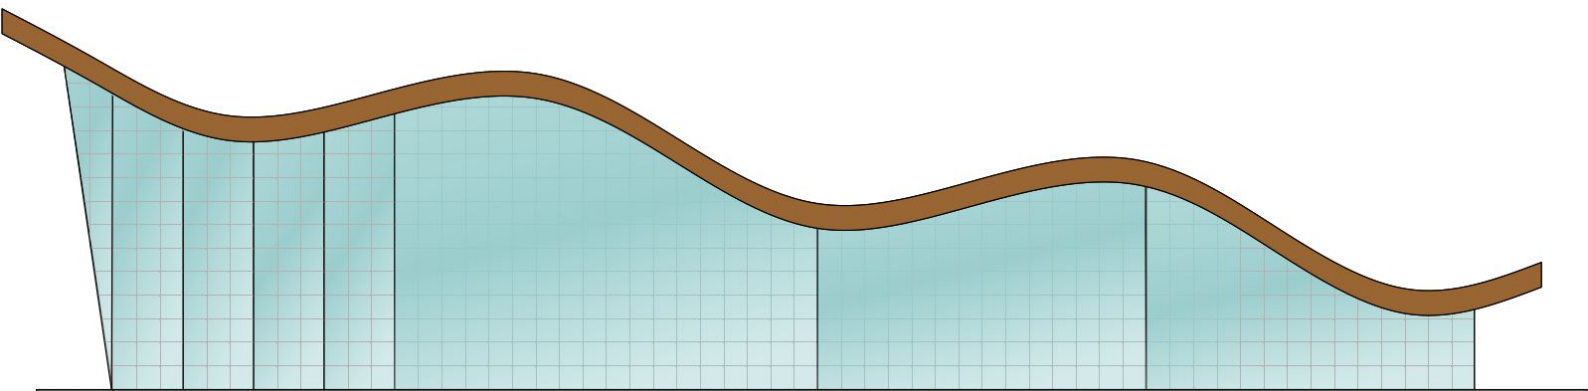


0 5 10 metres


Scale 1:250

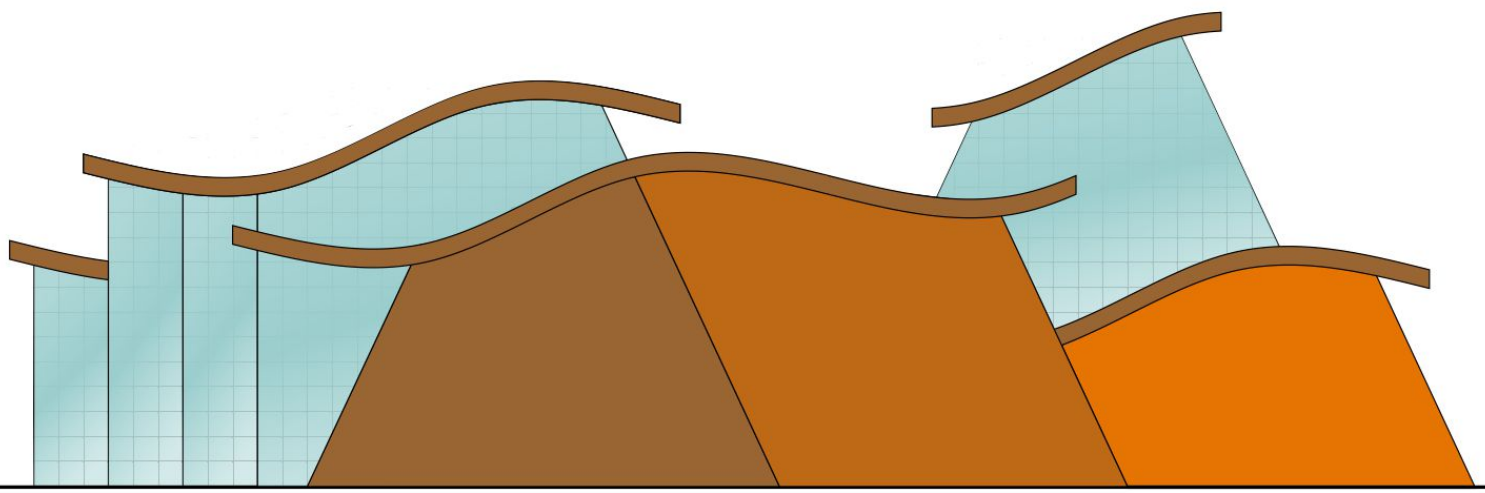

0 5 10 metres

Scale 1:250

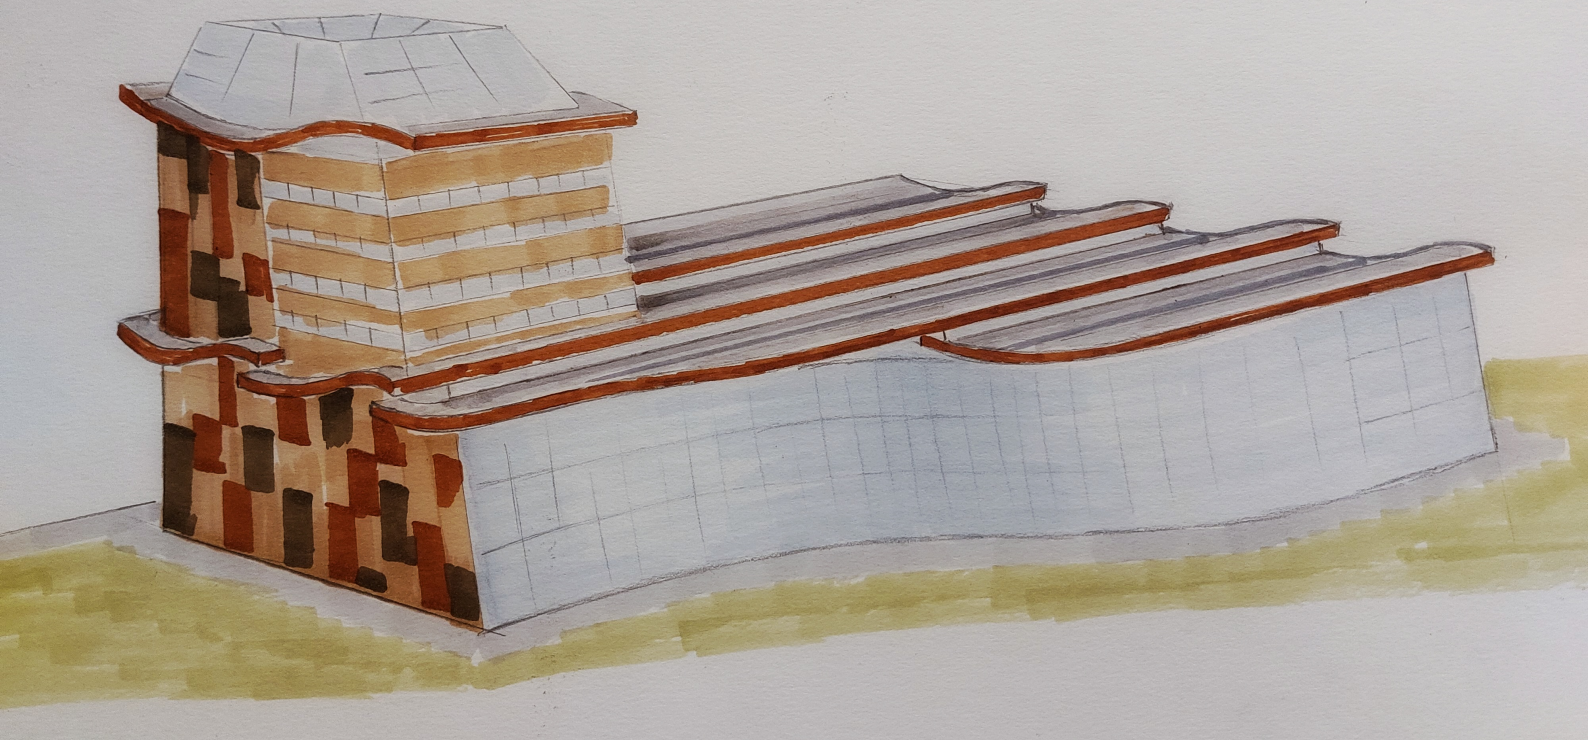

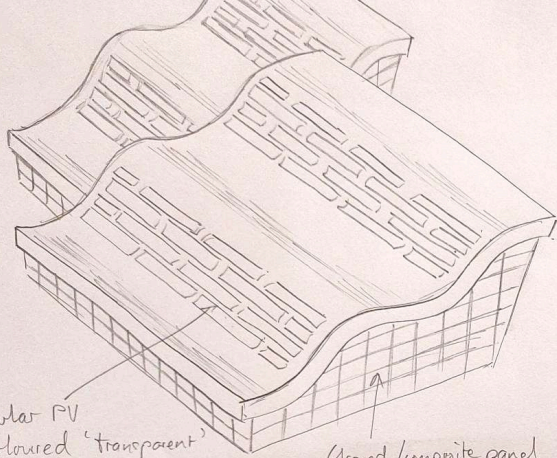

Solar PV
coloured 'transparent'
glass panels.
Optimum pitch of roof.

Glazed/composite panel
curtain wall facade.

