SPRINGFIELD DESIGNS Ltd

LOCATION PLAN - SCALE 1:1000
aaa

LOCATION PLAN - SCALE 1:1000

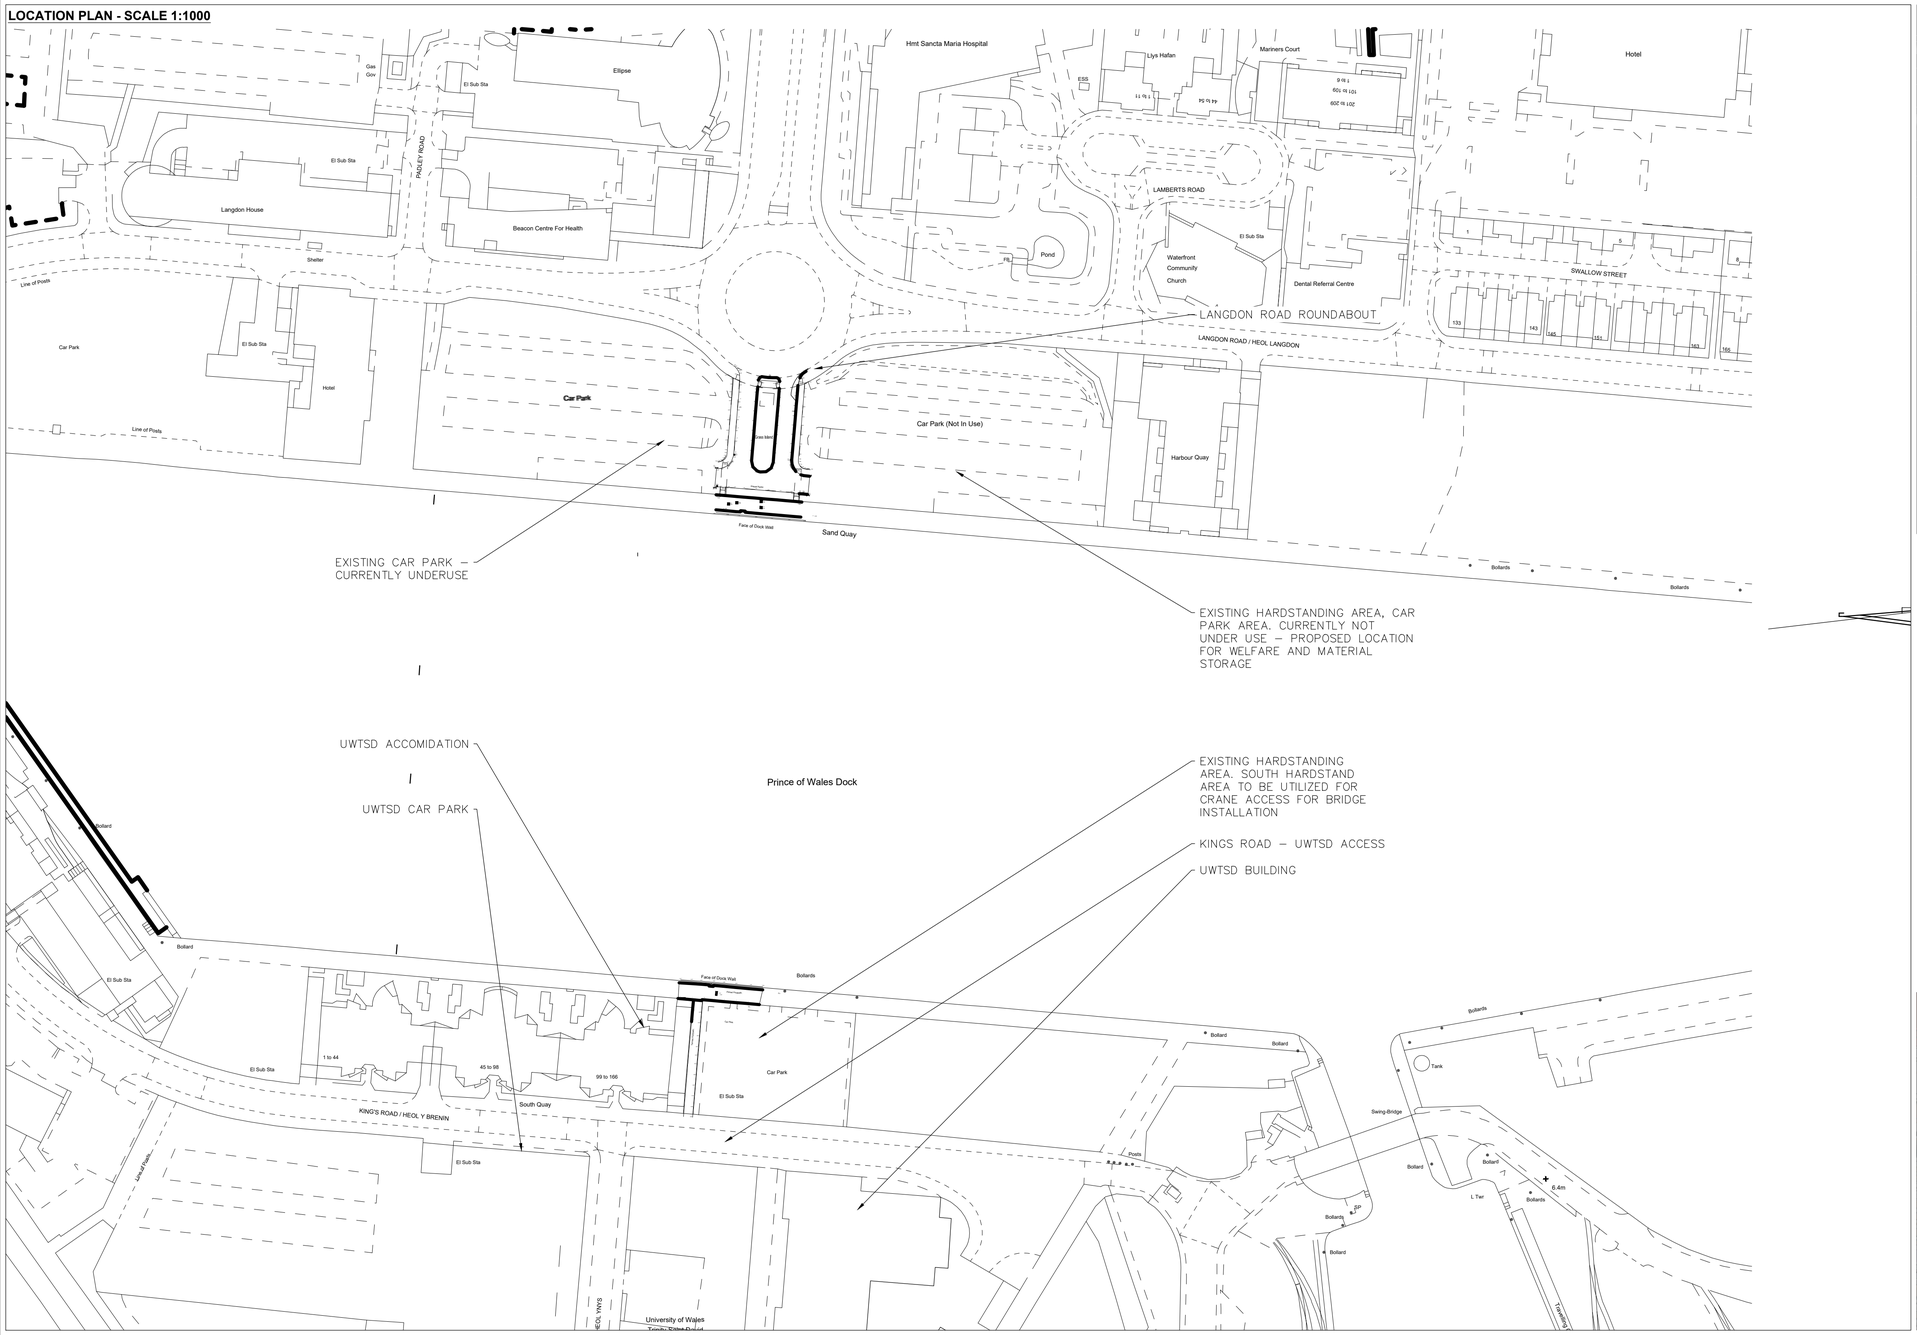

PROPOSED WELARE LOCATION - SCALE 1:1250

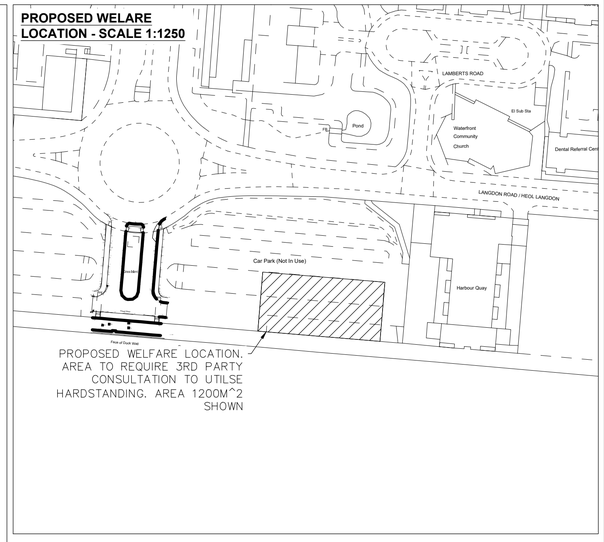

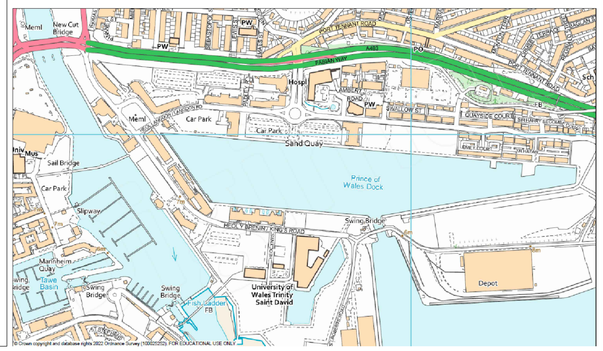

DRAWING TITLE			
LOCATION PLAN AND PROPOSED WELFARE LOCATION			
DRAWN BY	RM	05/23	SCALE
CHECKED	XXX	X/XX	SHOWN

PROJECT TITLE	
ACBA6003 - SPRINGFIELD DESIGNS - PEDESTRIAN BRIDGE	
CAD REF. CAD	
PROJECT PHASE PHASE	REV.

DRAWING No.
PED1-SPR-DR-C-0001-S1

REV.	DESCRIPTION	BY	DATE