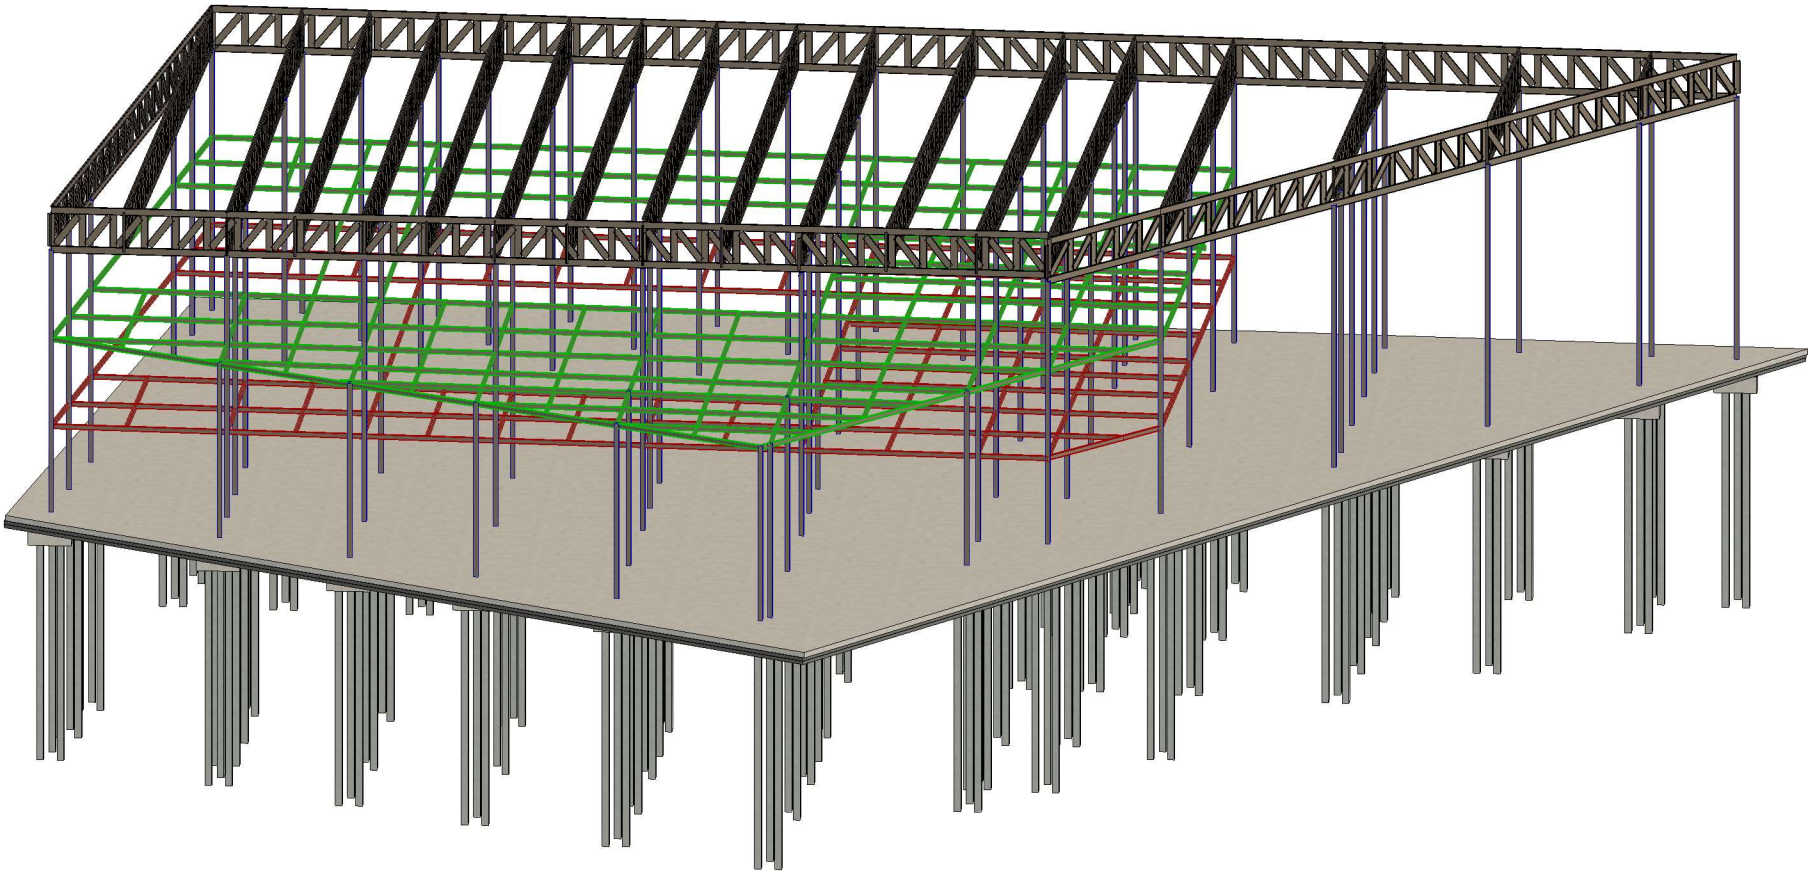

1 {3D}

Property Title	Detail	Property / Originator / (zone) Functional Breakdown** / (Level) Spatial Breakdown* / (Type) Form / Discipline / Number / Description / Status / Revision	scale	drawn		(S0) UNCONTROLLED Not to be used as a reference document Check Status Before Quoting	Rev/Date/By Revison
Theatr Triawd	**3D**	**6003 — S0 — XX — ZZ — — C — S04 — 3D — WIP —**	date **04/30/24**	**L. Browne** checked **Checker**	OMEGA CONSTRUCTION Ltd. Prifysgol Cymru Y Drindod Dewi Sant University of Wales Trinity Saint David SA1 Campus King's Road Swansea SA1 8AG		
		File Path: **C:\Users\Dell\OneDrive - University of Wales Trinity Saint David\BIM_OMEGACONSTRUCTION_WIP STRUCT.rvt**					