

Project Name: Ysgol Glangwili

UPRN Code: 5010

Originator Code: SR

Discipline : Designer

Drawn By: SR

Checked By: GT

Date: 02.05.23

Project Status: PLANNING

ACBA 5010
BIM : LEVEL 5




1 SITE EXISTING
1 : 500



3 SITE DEMO
1 : 1000

Room Legend


- Chair Store
- Cleaner
- Cloakroom
- Corn Store
- Corridor
- D&T
- External Store
- Heads Room
- ICT
- Infant Class
- Kitchen & Severy
- Library
- Main Hall
- Nurse
- Office
- Other Toilets
- PE Store
- Reception
- Reception Class
- Reception Toilet
- Small Groups
- Staff Room
- Stage Store
- Stock
- Store

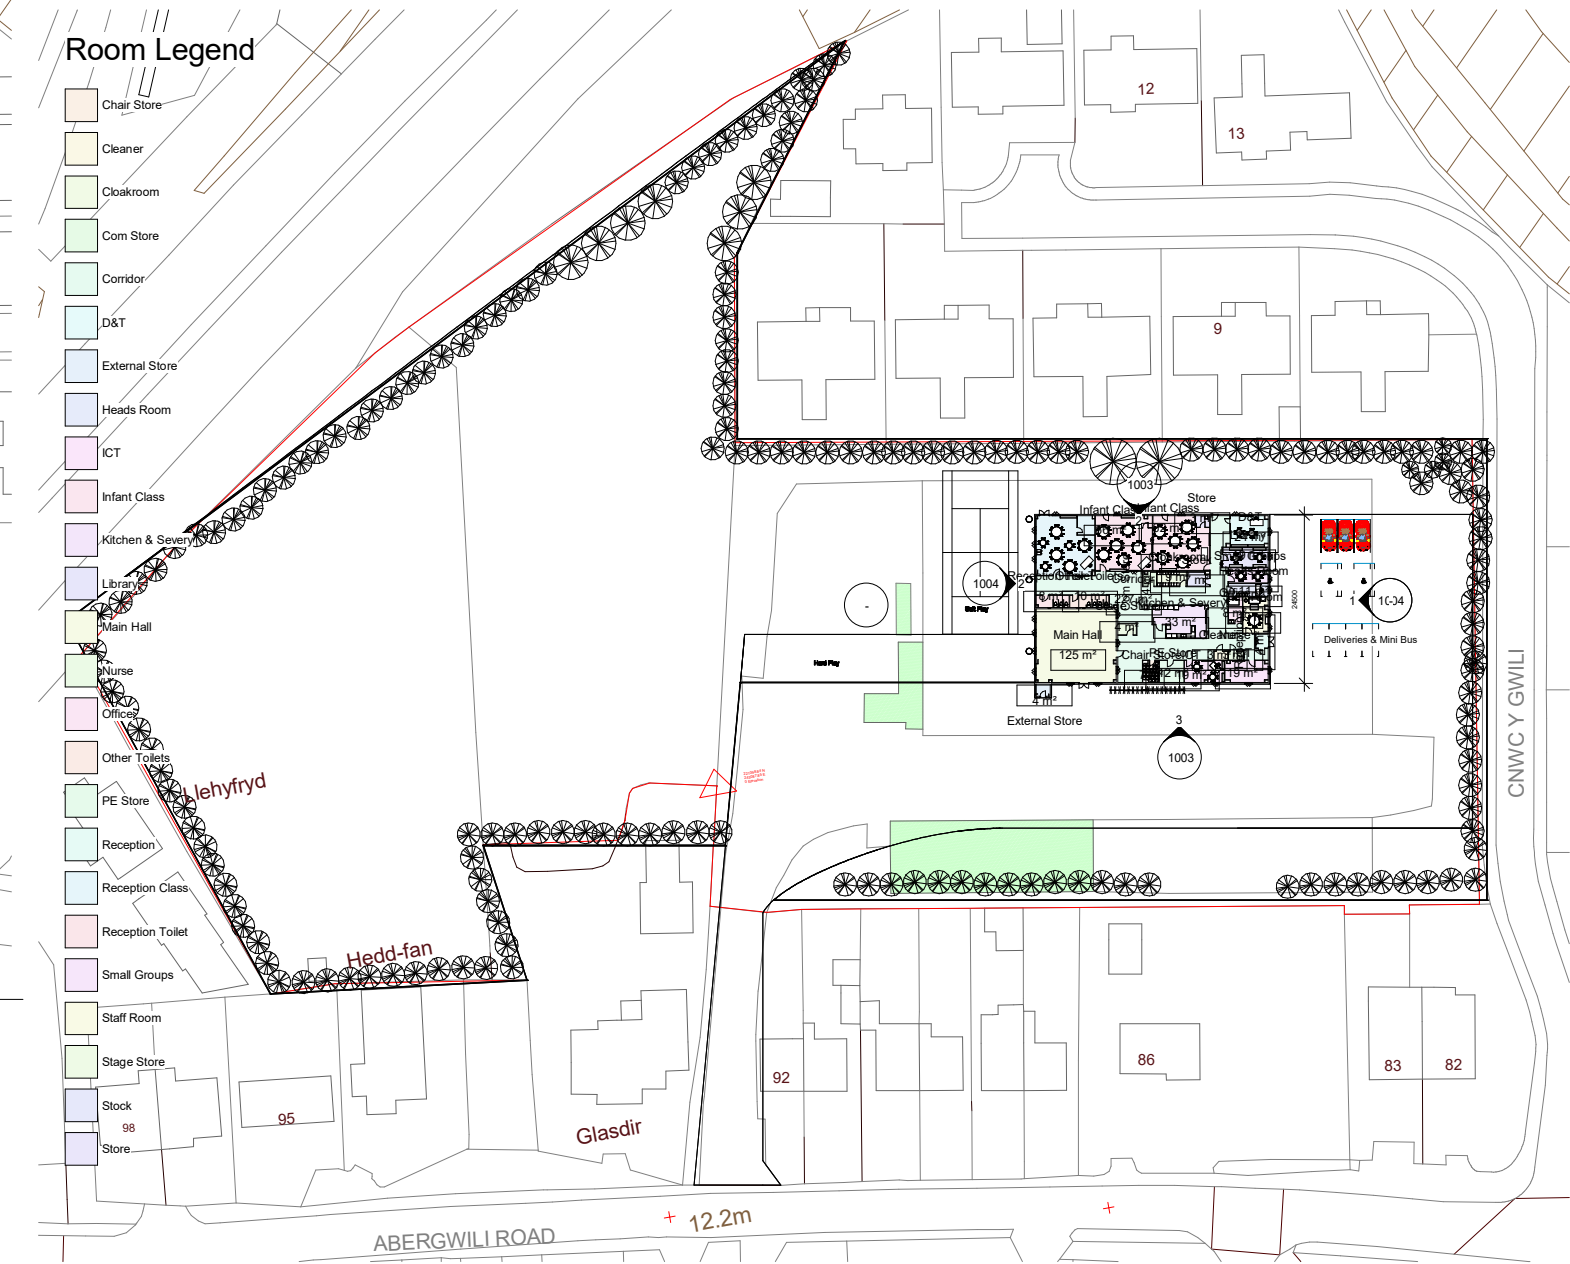

2 SITE PROP
1 : 500





2 North
1 : 50

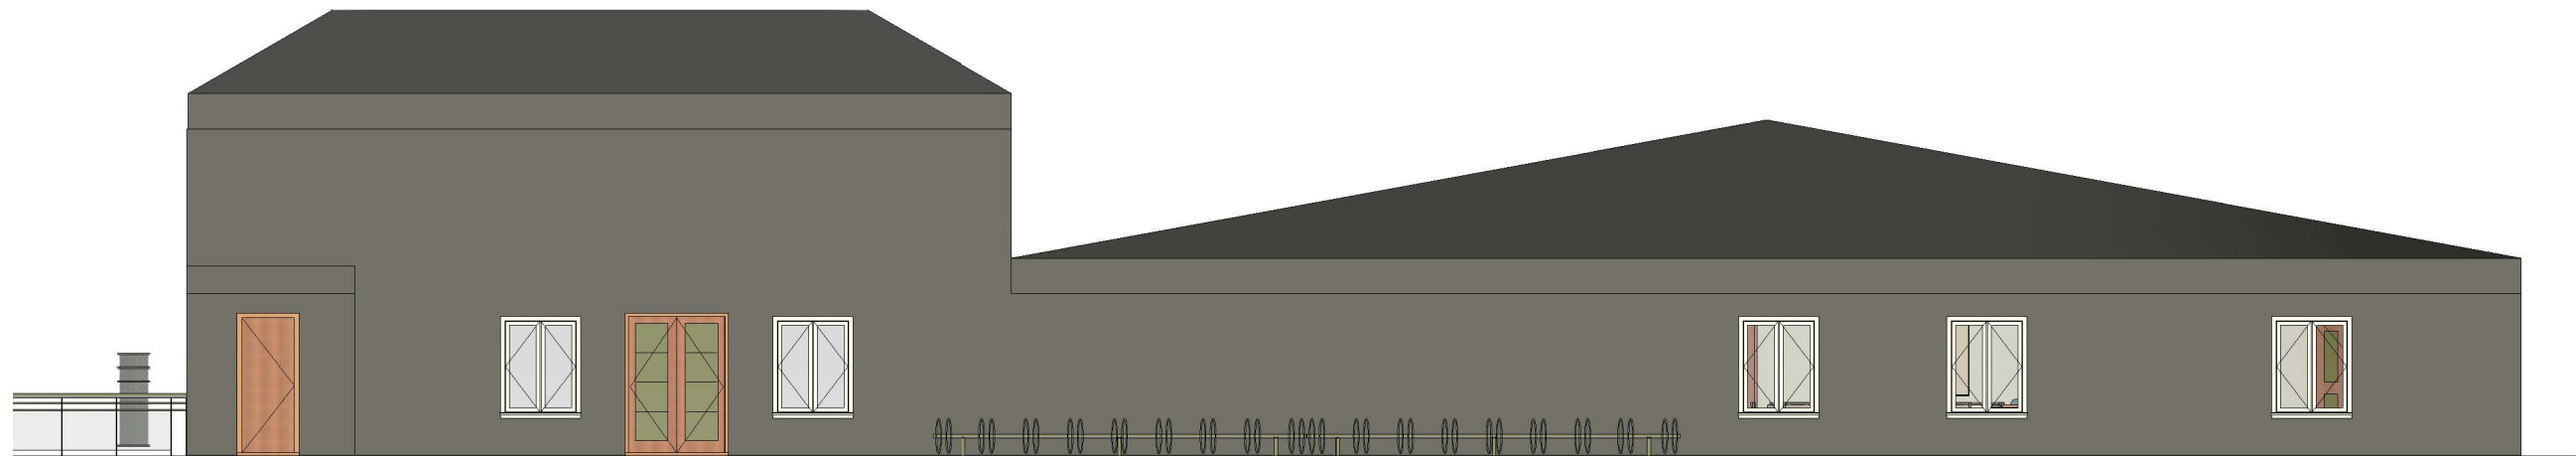


3 South
1 : 50

Property Title Ysgol Glangwili	Detail Elevations (North & South)	Property — Originator — (zone) Functional Breakdown — (Level) Spatial Breakdown — (Type) Form — Discipline — Number — Description — Status — Revision	scale 1 : 50	drawn SR	 Prifysgol Cymru Y Drindod Dewi Sant University of Wales Trinity Saint David	(S0) UNCONTROLLED Not to be used as a reference document Check Status Before Quoting	Rev/Date/By Revision
		5010 — SR — XX — ZZ — D — Z — 1003 — Elevations (North & South) — PLANNING —	date 05/02/23	checked GT			
		File Path: D:\Apprenticeship\H.N.C\Digital Technologies & BIM\Year 3\5010-UWTS-D-XX-ZZ-11-ARCHMOD-S5.rvt					

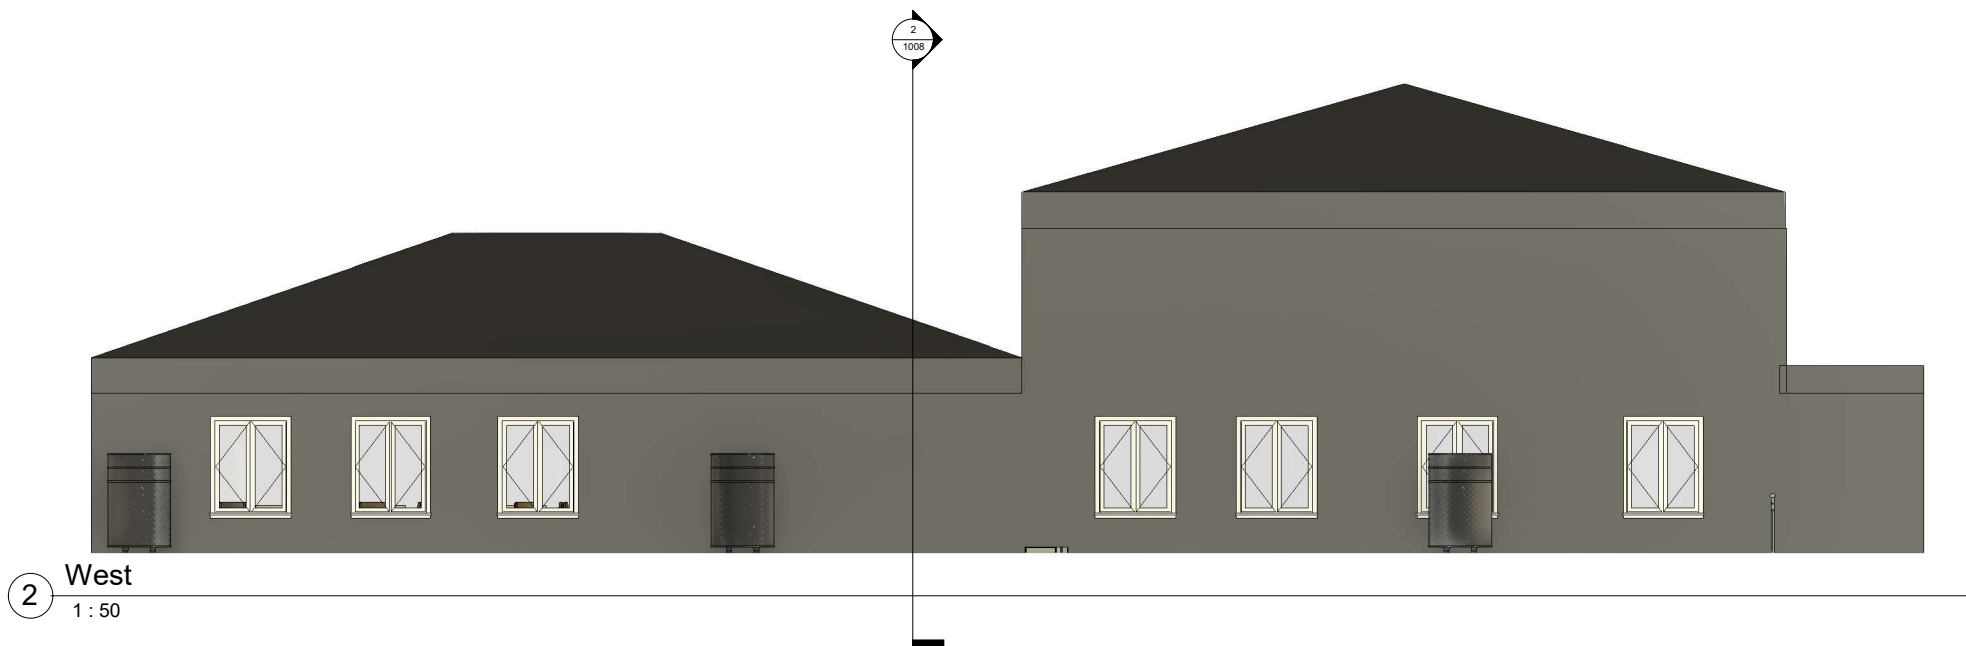

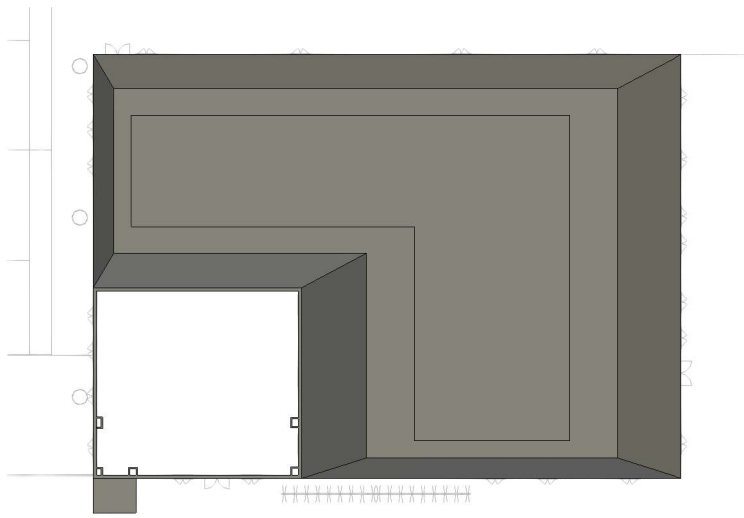

1 Ceiling
1 : 200

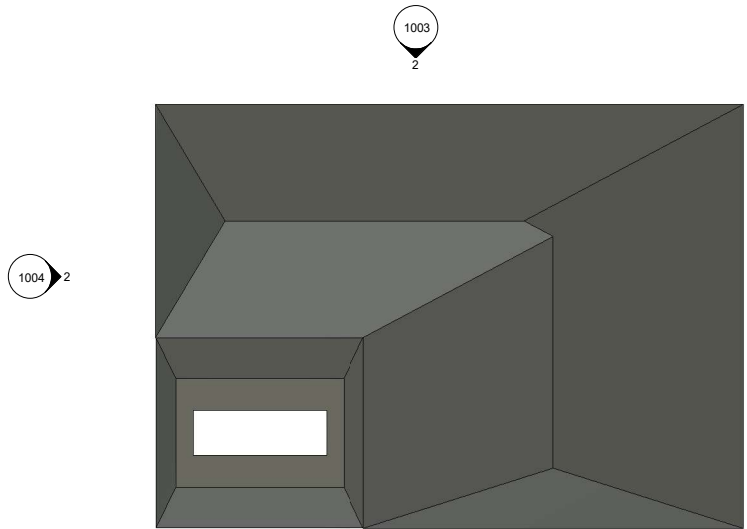

2 Eaves
1 : 200



1 Classroom



2 Kitchen Servery 1



3 Kitchen Servery 2

Property Title Ysgol Glangwili	Detail Proposed Visualisations	Property — Originator — (zone) Functional Breakdown — (Level) Spatial Breakdown — (Type) Form — Discipline — Number — Description — Status — Revision										scale	drawn SR	 Prifysgol Cymru Y Drindod Dewi Sant University of Wales Trinity Saint David	(S0) UNCONTROLLED Not to be used as a reference document Check Status Before Quoting	Rev/Date/By Revision
		5010 — SR — XX — ZZ — D — Z — 1006 — Proposed — PLANNING — Visualisations										date	checked GT			
		File Path: D:\Apprenticeship\H.N.C\Digital Technologies & BIM\Year 3\5010-UWTS-D-XX-ZZ-D-A-1001-ARCHMOD-S5.rvt										05/02/23				



1 D&T



4 I.C.T



2 Library

Wall moved for visualisation purposes.



3 Toilet



5 Staff Room

Property Title Ysgol Glangwili	Detail Proposed Visualisations	Property <u>Originator</u> <u>(zone)</u> <u>(Level)</u> <u>(Type)</u> <u>Discipline</u> <u>Number</u> <u>Description</u> <u>Status</u> <u>Revision</u> Functional Breakdown Spatial Breakdown Form										scale NOT TO SCALE	drawn SR	 Prifysgol Cymru Y Drindod Dewi Sant University of Wales Trinity Saint David	(S0) UNCONTROLLED Not to be used as a reference document Check Status Before Quoting	Rev/Date/By Revision
		5010 — SR — XX — ZZ — D — Z — 1007 — Proposed Visualisations — PLANNING— 01										date checked	GT			
		File Path: D:\Apprenticeship\H.N.C\Digital Technologies & BIM\Year 3\5010-UWTS-D-XX-ZZ-D-A-1001-ARCHMOD-S5.rvt										05/02/23	Prifysgol Cymru Y Drindod Dewi Sant University of Wales Trinity Saint David SAT Campus Rinck Road Swansea SA1 8ND			




1 Long Section
1 : 50



2 Short Section
1 : 50

Property Title Ysgol Glangwili	Detail Section	Property — Originator — (zone) Functional Breakdown — (Level) Spatial Breakdown — (Type) Form — Discipline — Number — Description — Status — Revision										scale 1 : 50	drawn SR	Prifysgol Cymru Y Drindod Dewi Sant University of Wales Trinity Saint David	(S0) UNCONTROLLED Not to be used as a reference document Check Status Before Quoting	Rev/Date/By Revision
		5010 — SR — XX — ZZ — D — Z — 1008 — Section — PLANNING —										date 05/02/23	checked GT			
		File Path: D:\Apprenticeship\H.N.C\Digital Technologies & BIM\Year 3\5010-UWTS-D-XX-ZZ-D-A-1001-ARCHMOD-S5.rvt														

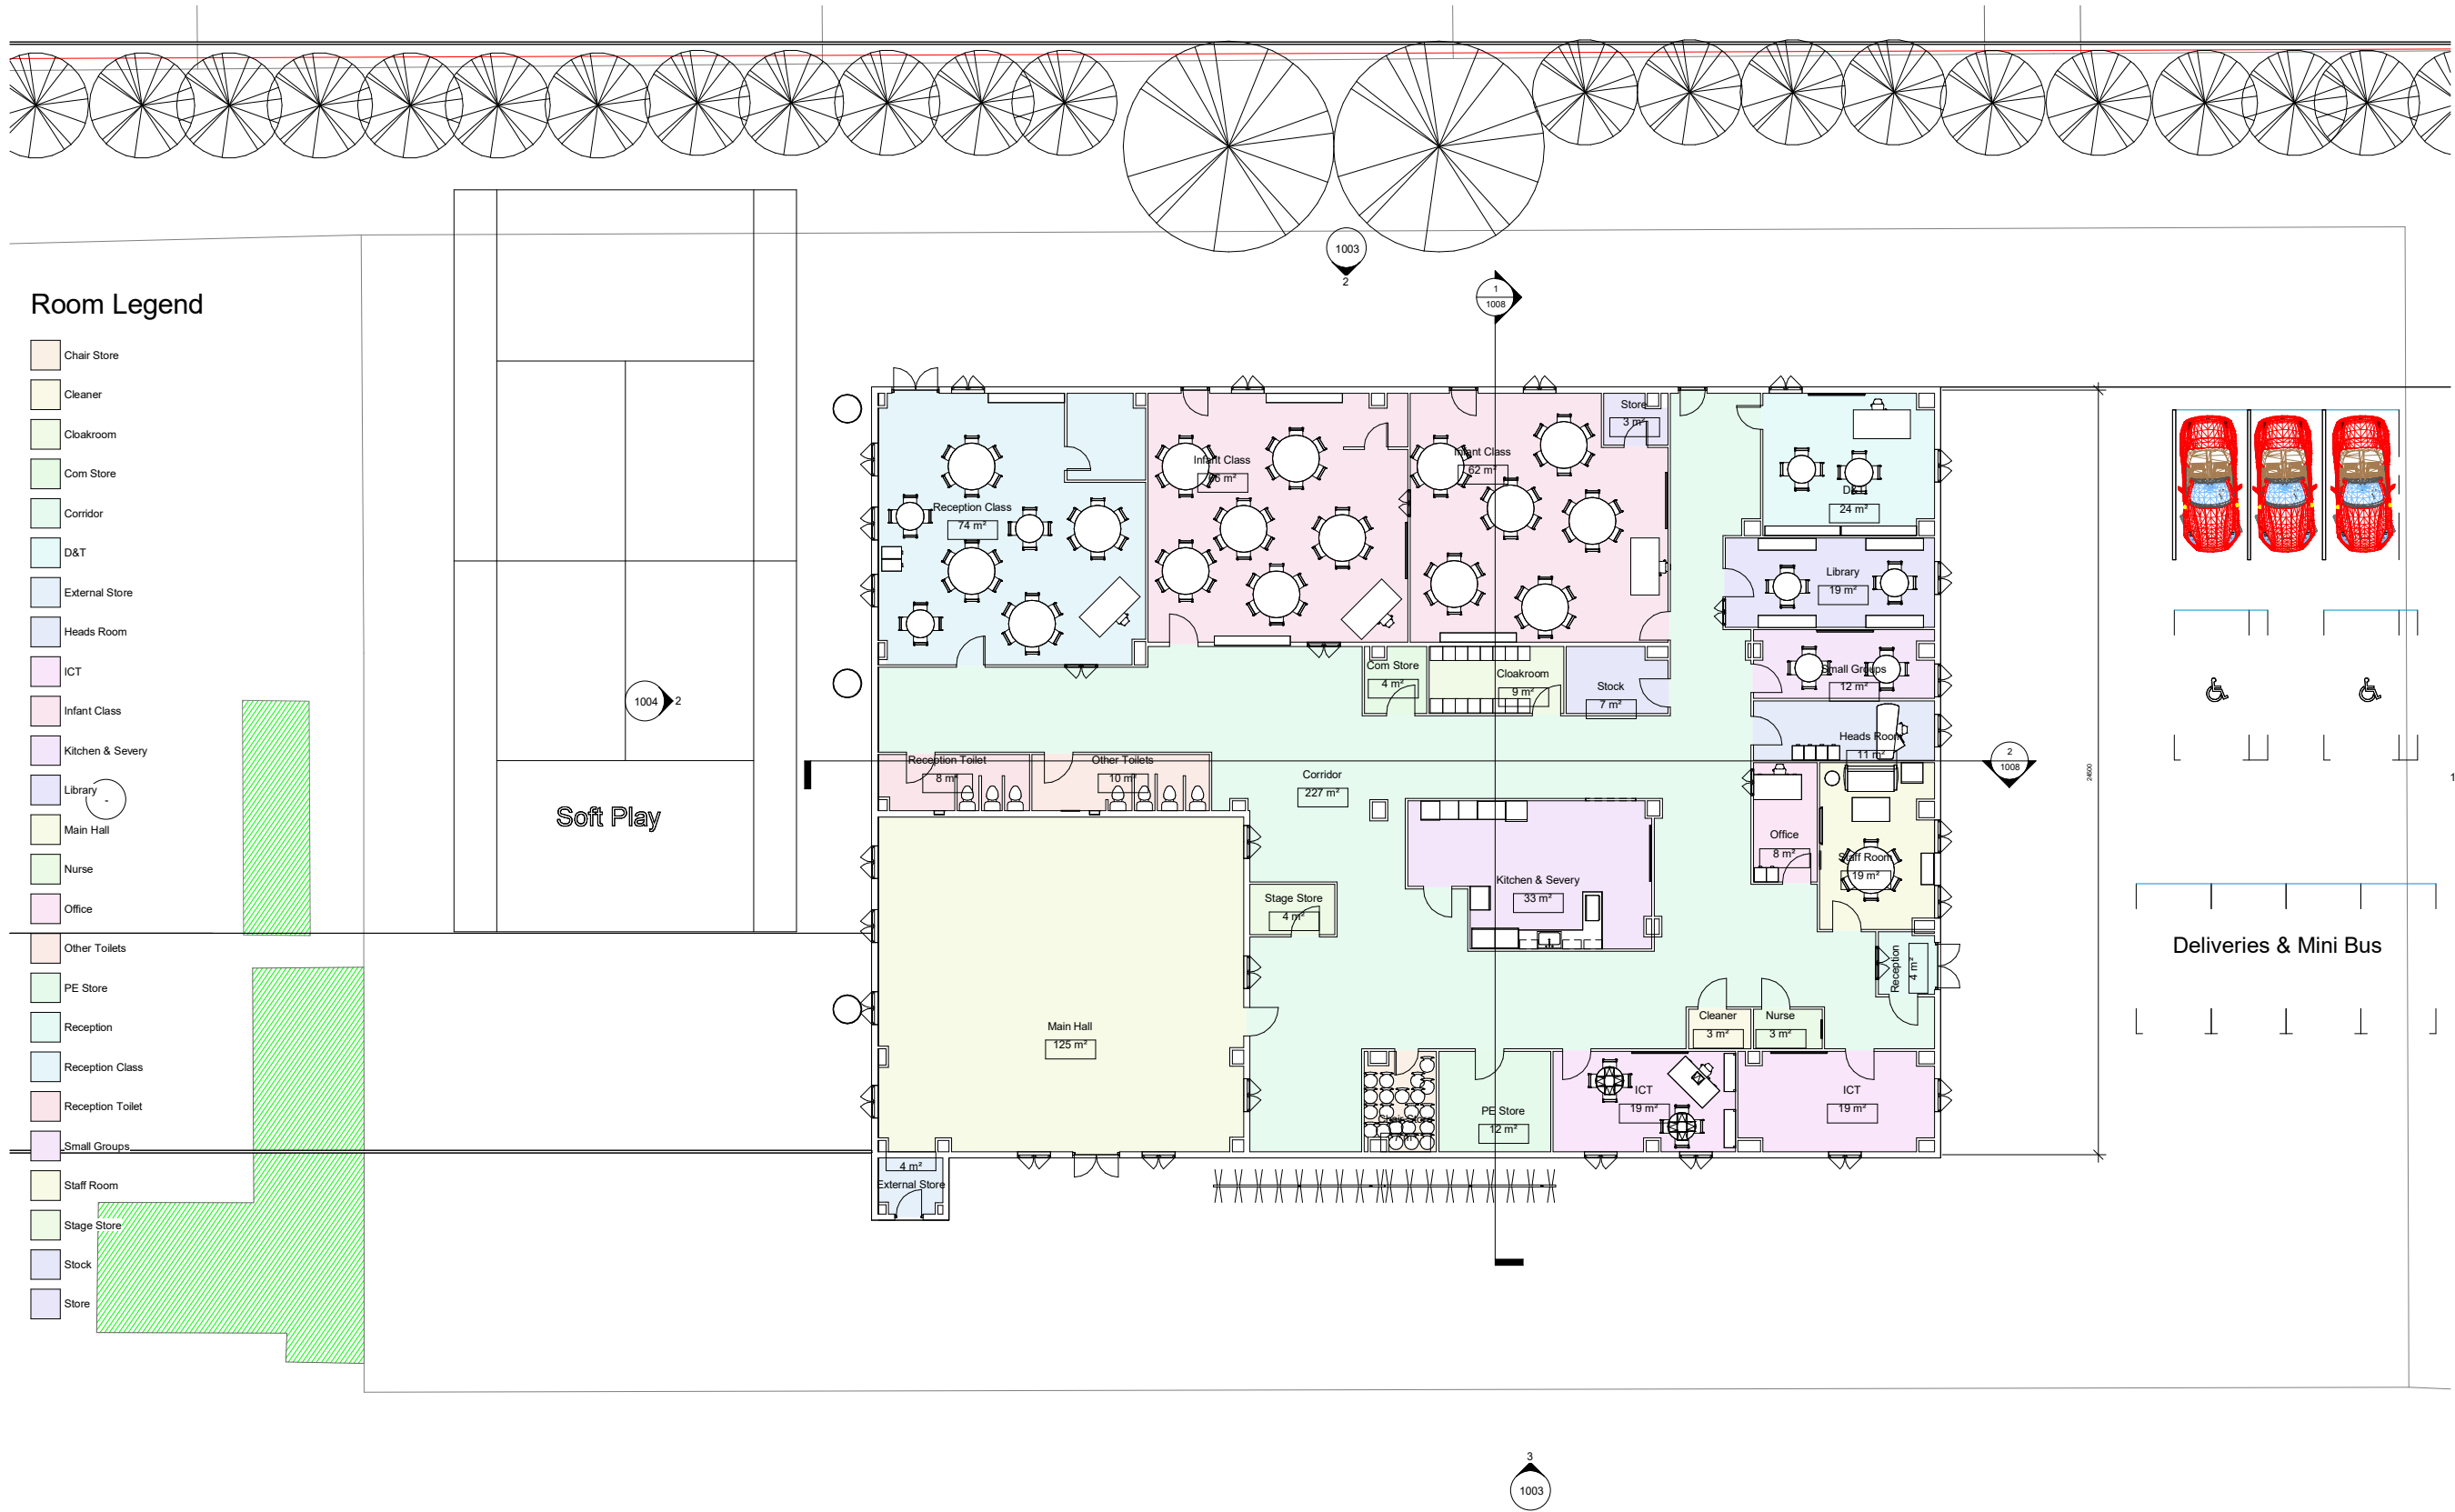

Property Title Ysgol Glangwili	Detail Proposed	Property — Originator — (zone) Functional Breakdown — (Level) Spatial Breakdown — (Type) Form — Discipline — Number — Description — Status — Revision										scale 1 : 100	drawn SR	Prifysgol Cymru Y Drindod Dewi Sant University of Wales Trinity Saint David	(S0) UNCONTROLLED Not to be used as a reference document Check Status Before Quoting	Rev/Date/By Revision
		5010 — SR — XX — ZZ — D — A — 2002 — Proposed — PLANNING — 01										date 05/02/23	checked GT			
		File Path: D:\Apprenticeship\H.N.C\Digital Technologies & BIM\Year 3\5010-UWTS-D-XX-ZZ-D-A-1001-ARCHMOD-S5.rvt														