




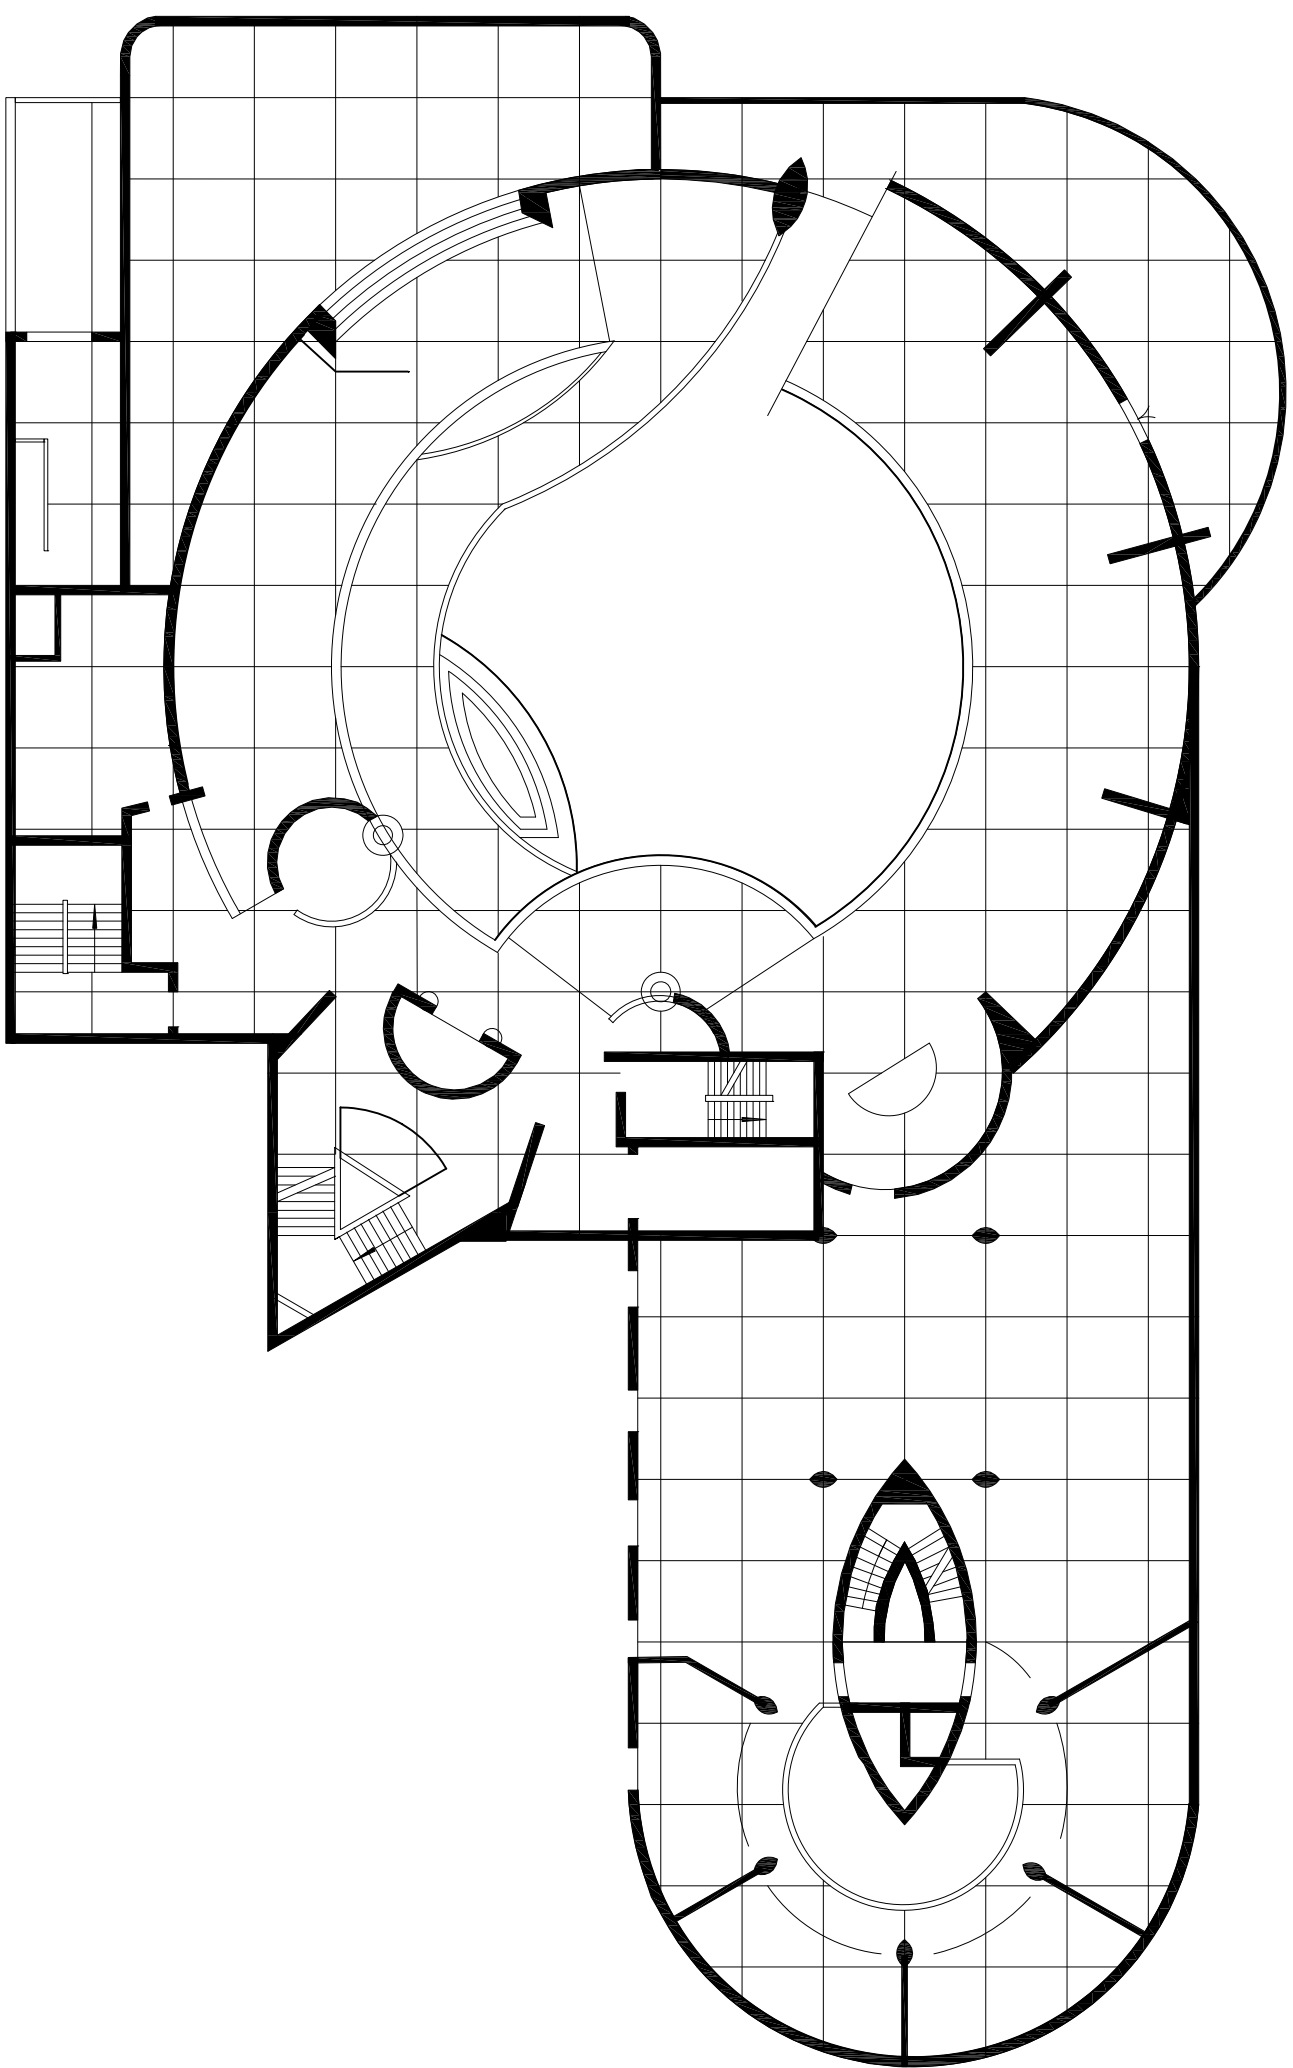


First Floor Plan 1:200

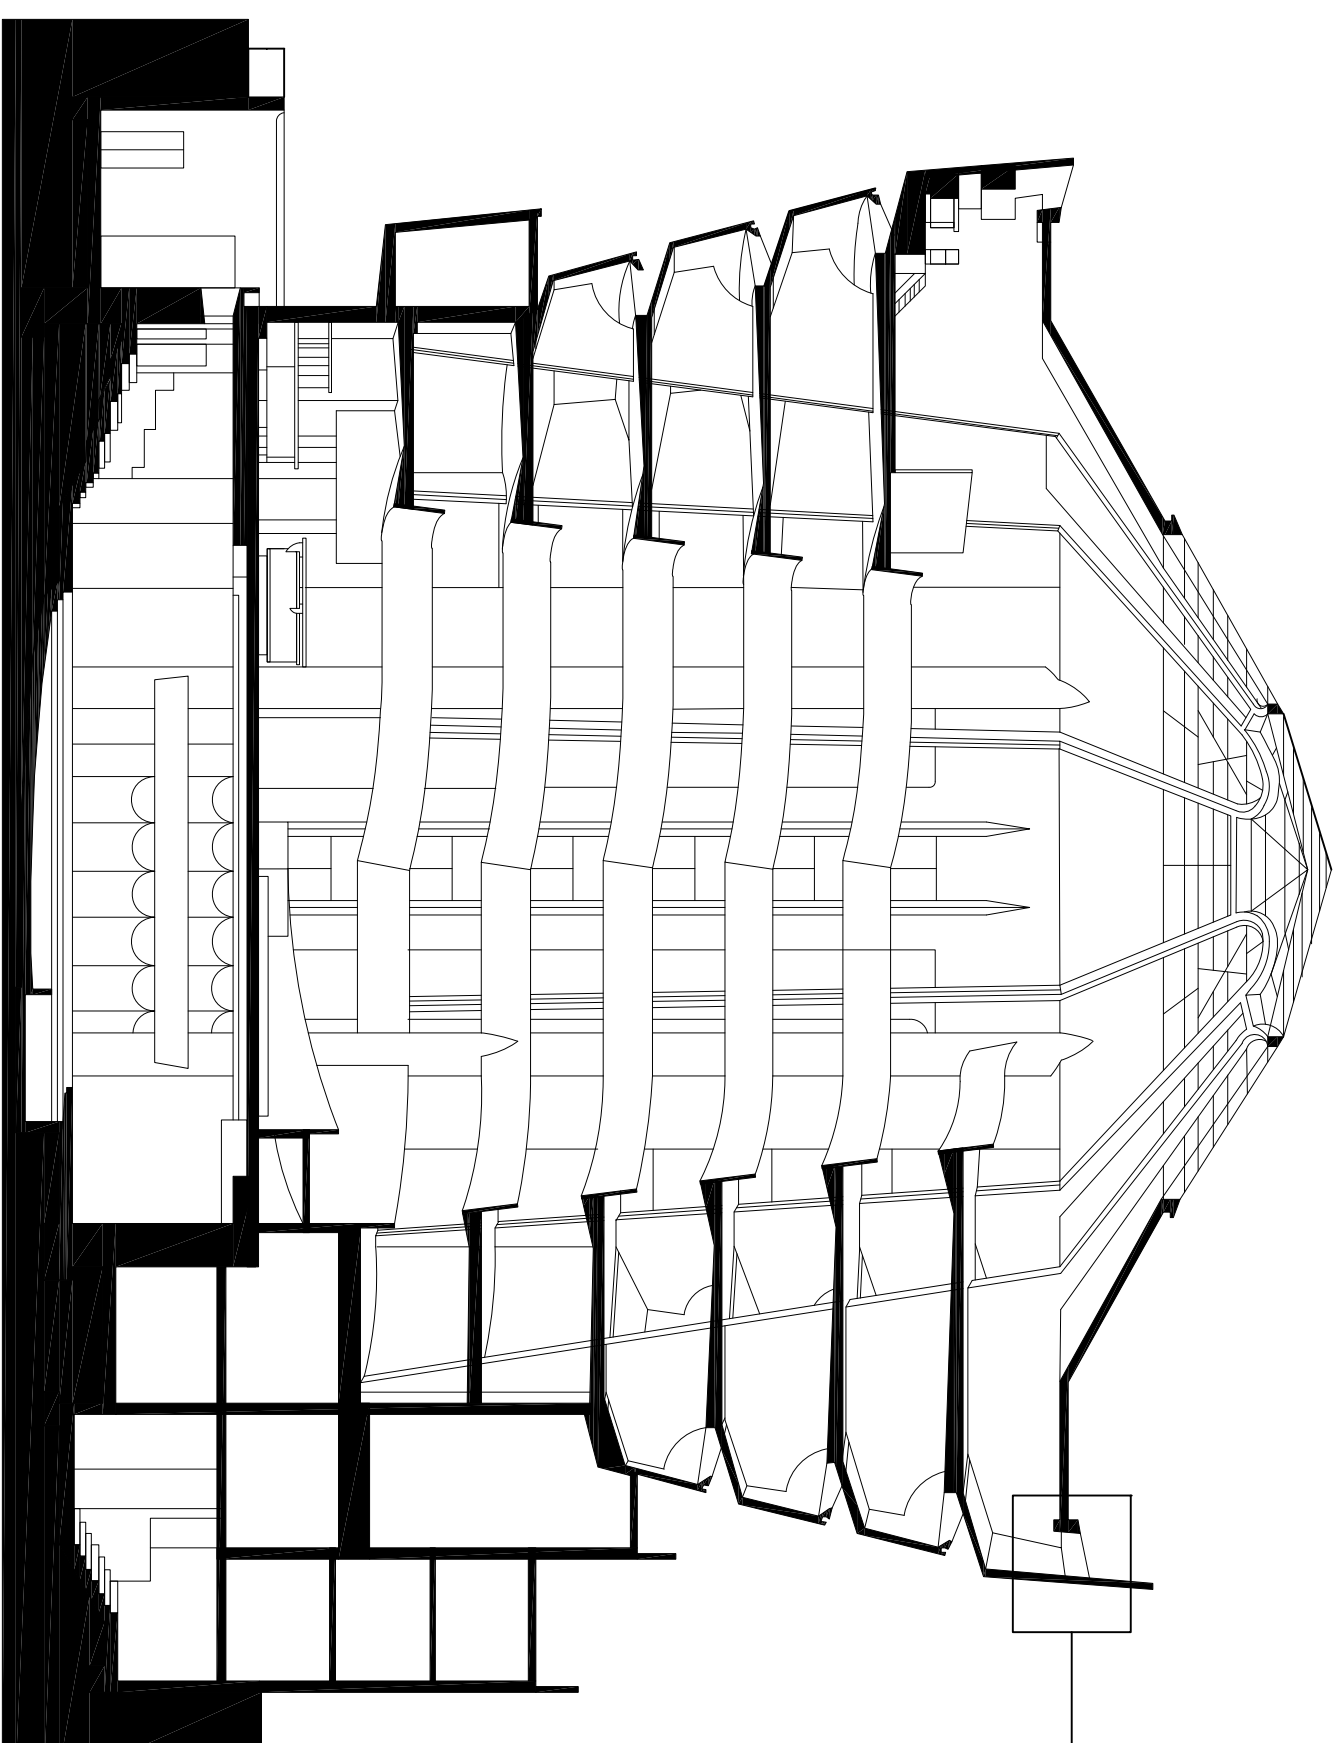

Section 1:200

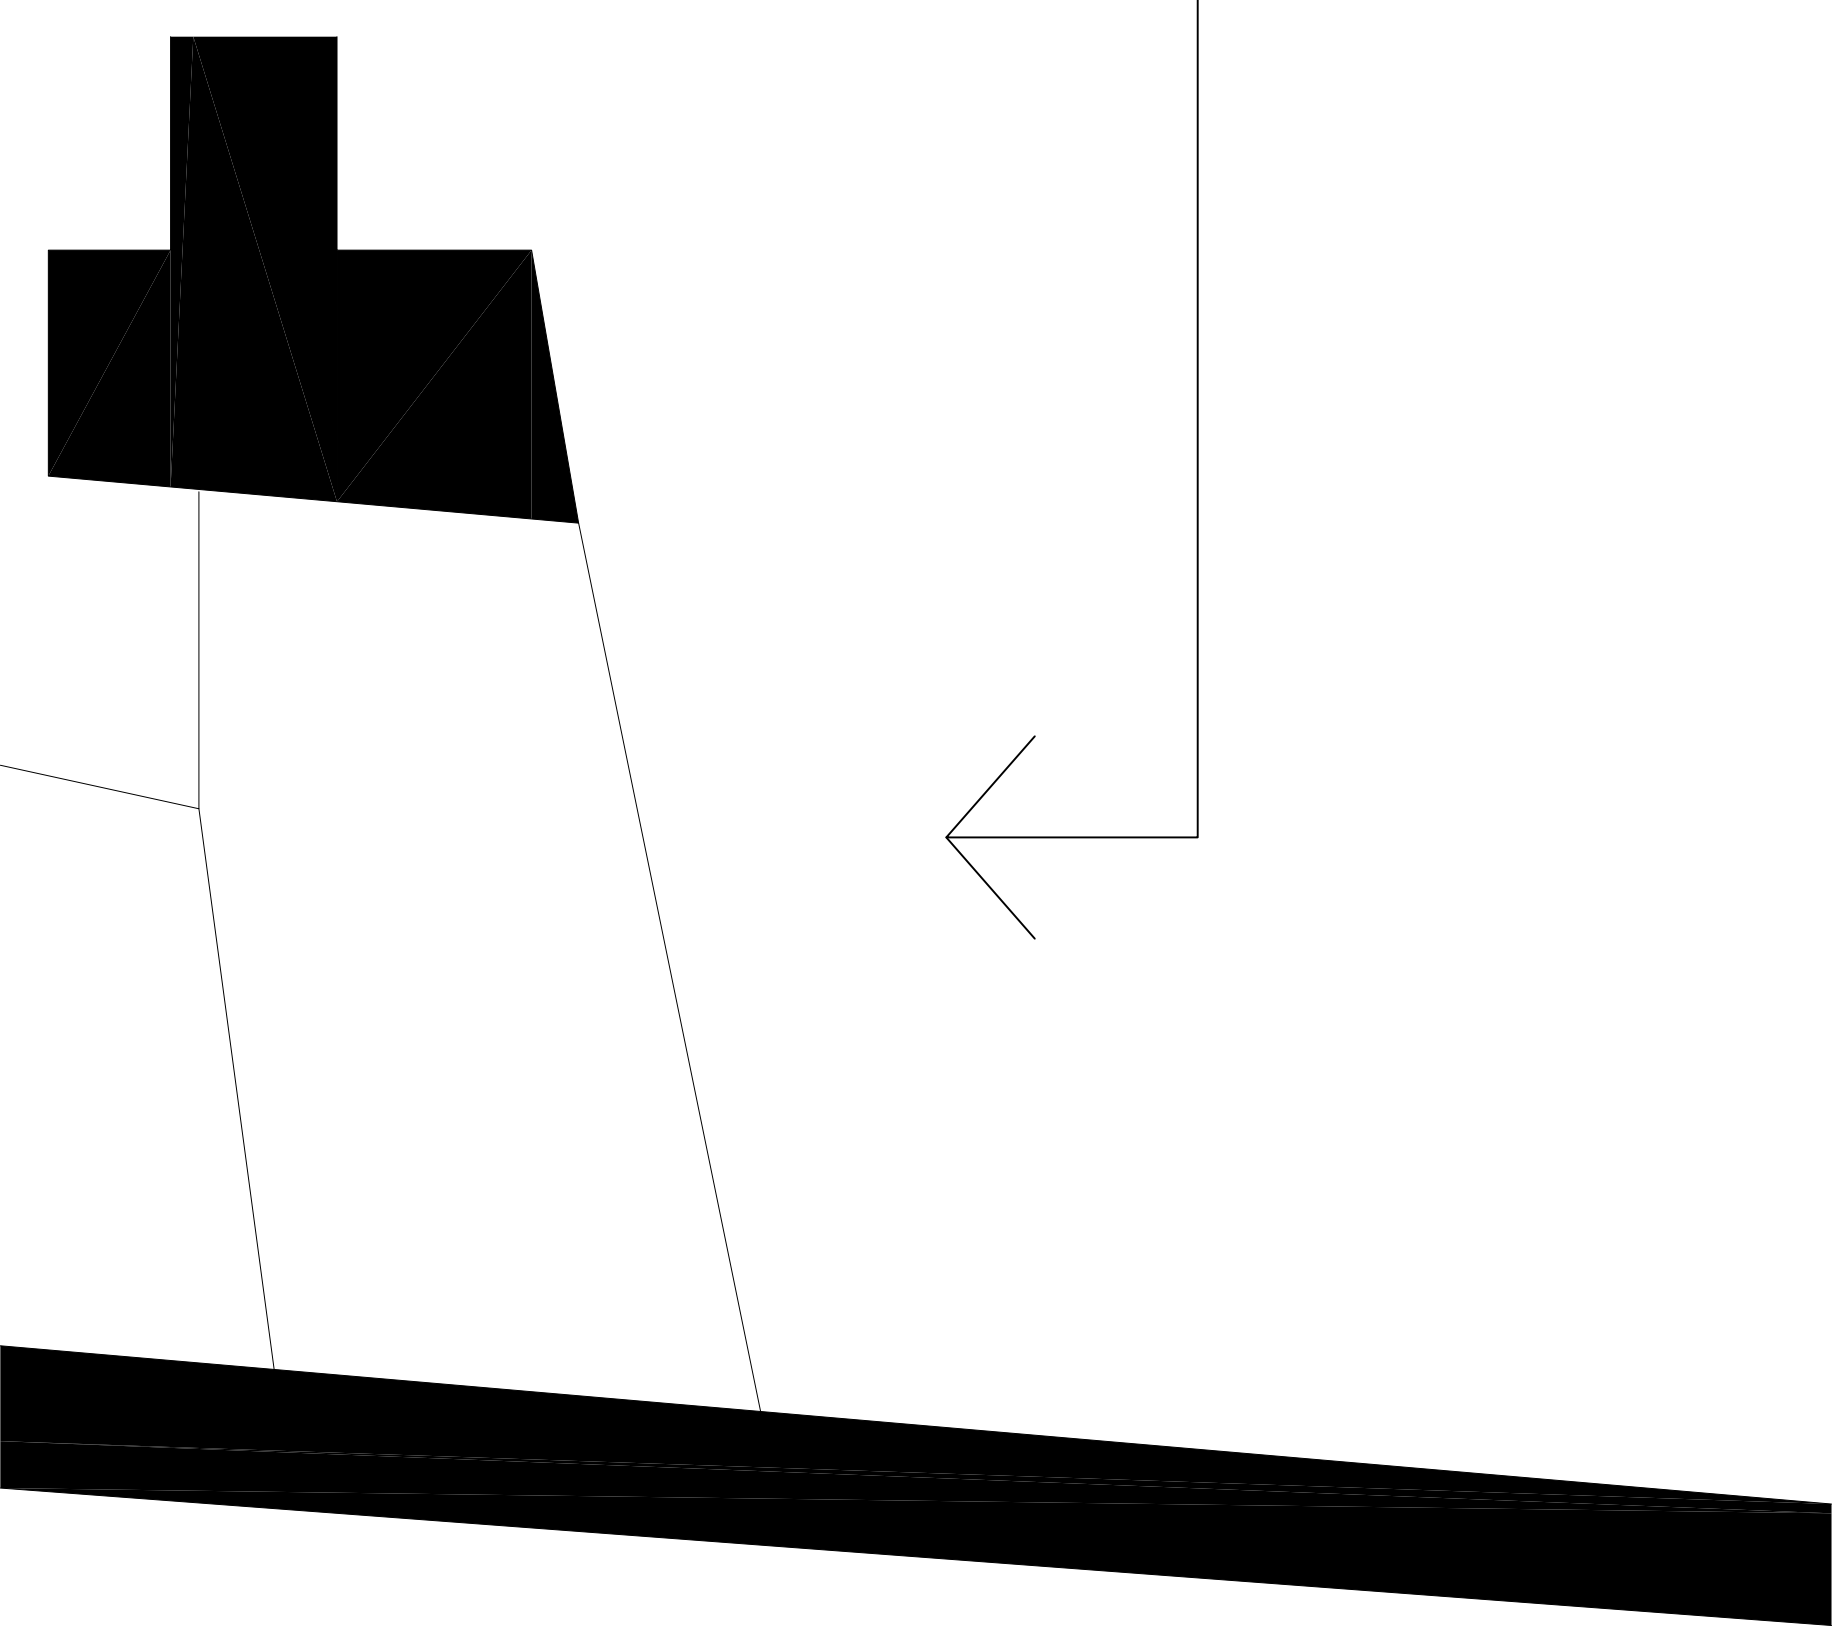

Detailed Section of Rooflight 1:10

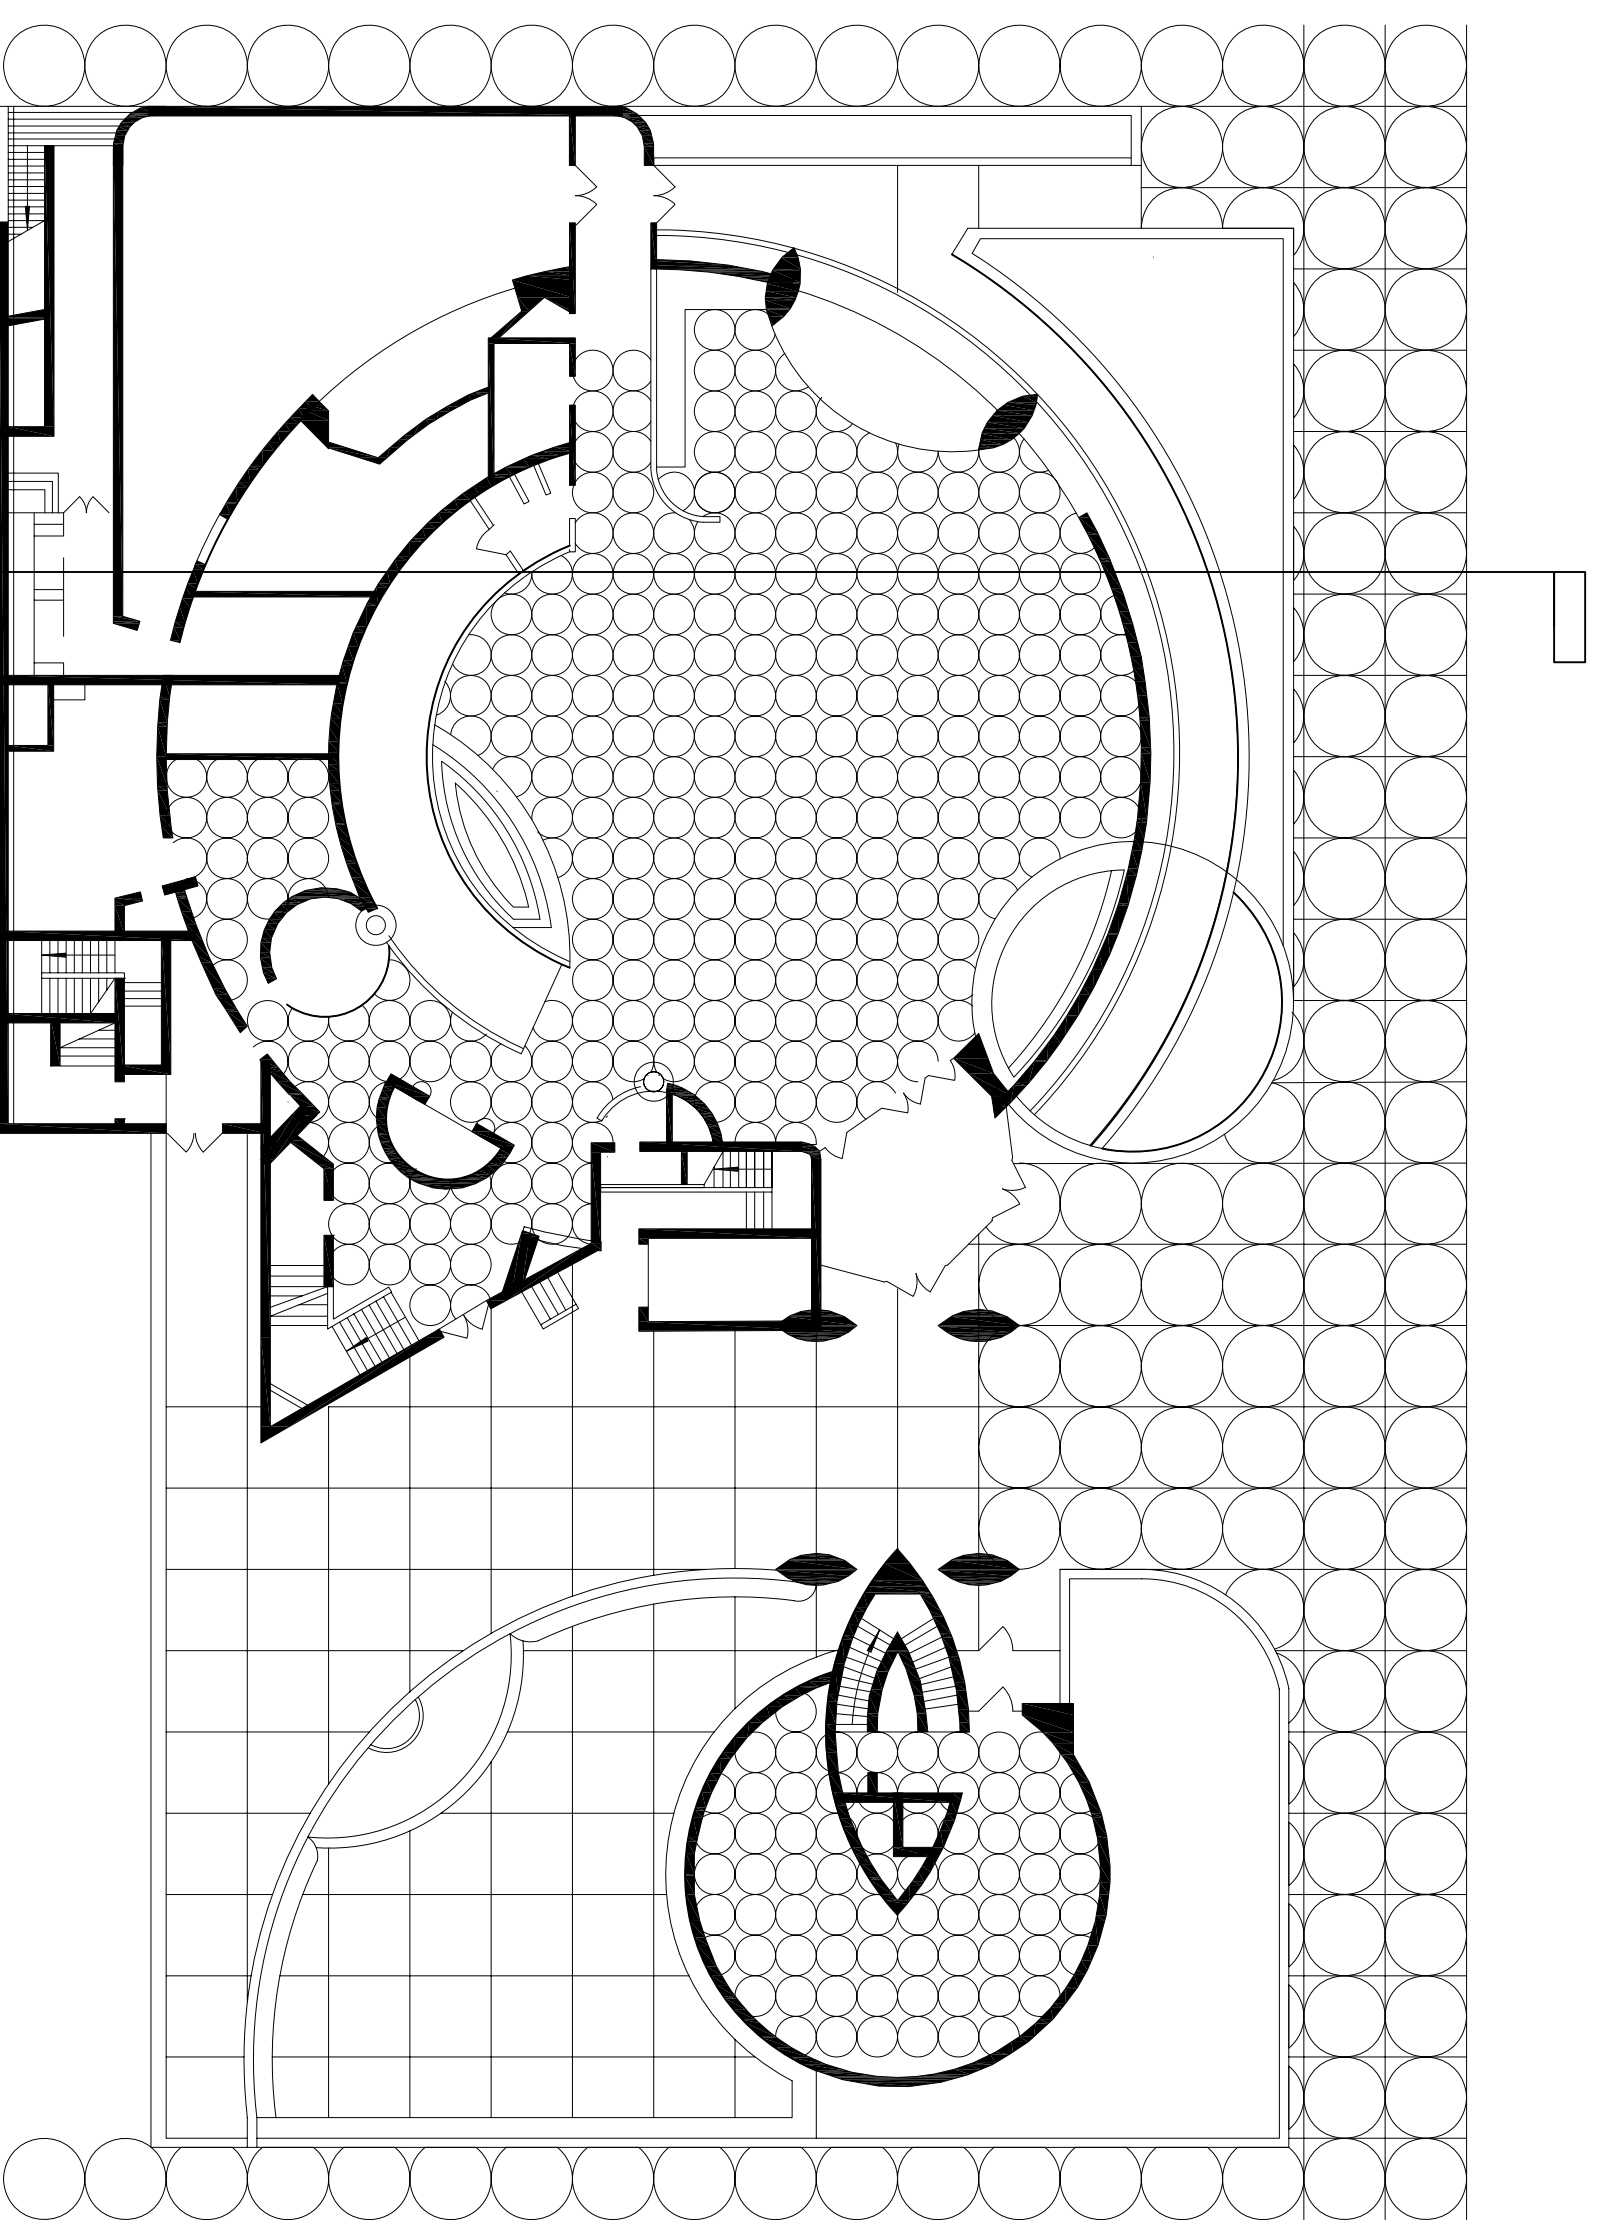

Ground Floor Plan 1:200



The Guggenheim Museum in New York City

Designed by Frank Lloyd Wright

Description.....

Property Title										GUGGENHEIM MUSEUM NEW YORK									
Detail										GENERAL ARRANGEMENT DRAWINGS									
Property		Originator		Zone		Level		Type		Role		Number		Description		Suitability		Revision	
4005		- UWTS-		XX		- ZZ		- DR		- A		- 0001		- GENAGMT		- S1		- .	
filepath										Y:_BDC.dwg									
scale										AS SHOWN @A1									
date										08/12/19									
drawn										GMT									
checked										GMT									
Prepared by: Y. Dhirind Dewi Santil University of Wales, Trinity Saint David SSSI Campus, Kings Road Swansea SA1 8HD																			
 Prifysgol Cymru Y Ddirind Dewi Santil University of Wales Trinity Saint David										NOT TO BE USED AS A REFERENCE DOCUMENT CHECK STATUS BEFORE QUOTING									

revision