

GT Upload to
Turnitin.
Uncapped. Error
on turnitin due
to lack on
recognizable
word count

One two three
four five six
seven eight nine
ten

Project Name: Ysgol Bae Abertawe

UPRN Code: 5010

Originator Code: TSC

Role Code: Designer

Drawn By: Jacob Thomas

Checked By: Gavin Traylor

Date: 05/04/21

Project Status: Proposed

C:\Users\jaket\OneDrive\Documents\University\Year 3\ACBA5010\5010-TSC-V1-00-M3-A-P.rvt



ACBA 5010
BIM : LEVEL 5



1 East Elevation
1:80



2 South Elevation
1:90

Property Title
Ysgol Bae Abertawe

Detail
East & South
Elevations

Property	Originator	Zone	Level	Type	Role	Number	Description	Suitability	Revision
5010	TSC	XX	GF	A	Designer	0002	East & South Elevations	Proposed	
File Path: C:\Users\jaket\OneDrive\Documents\University\Year 3\ACBA5010\5010-TSC-V1-00-M3-A-P.rvt									

scale
As indicated
date
04/08/21


drawn
Author
checked
Checker

Prifysgol Cymru
Y Drindod Dewi Sant
University of Wales
Trinity Saint David



(S0) UNCONTROLLED
Not to be used as a
reference document
Check Status Before Quoting

Rev/Defect
Revision

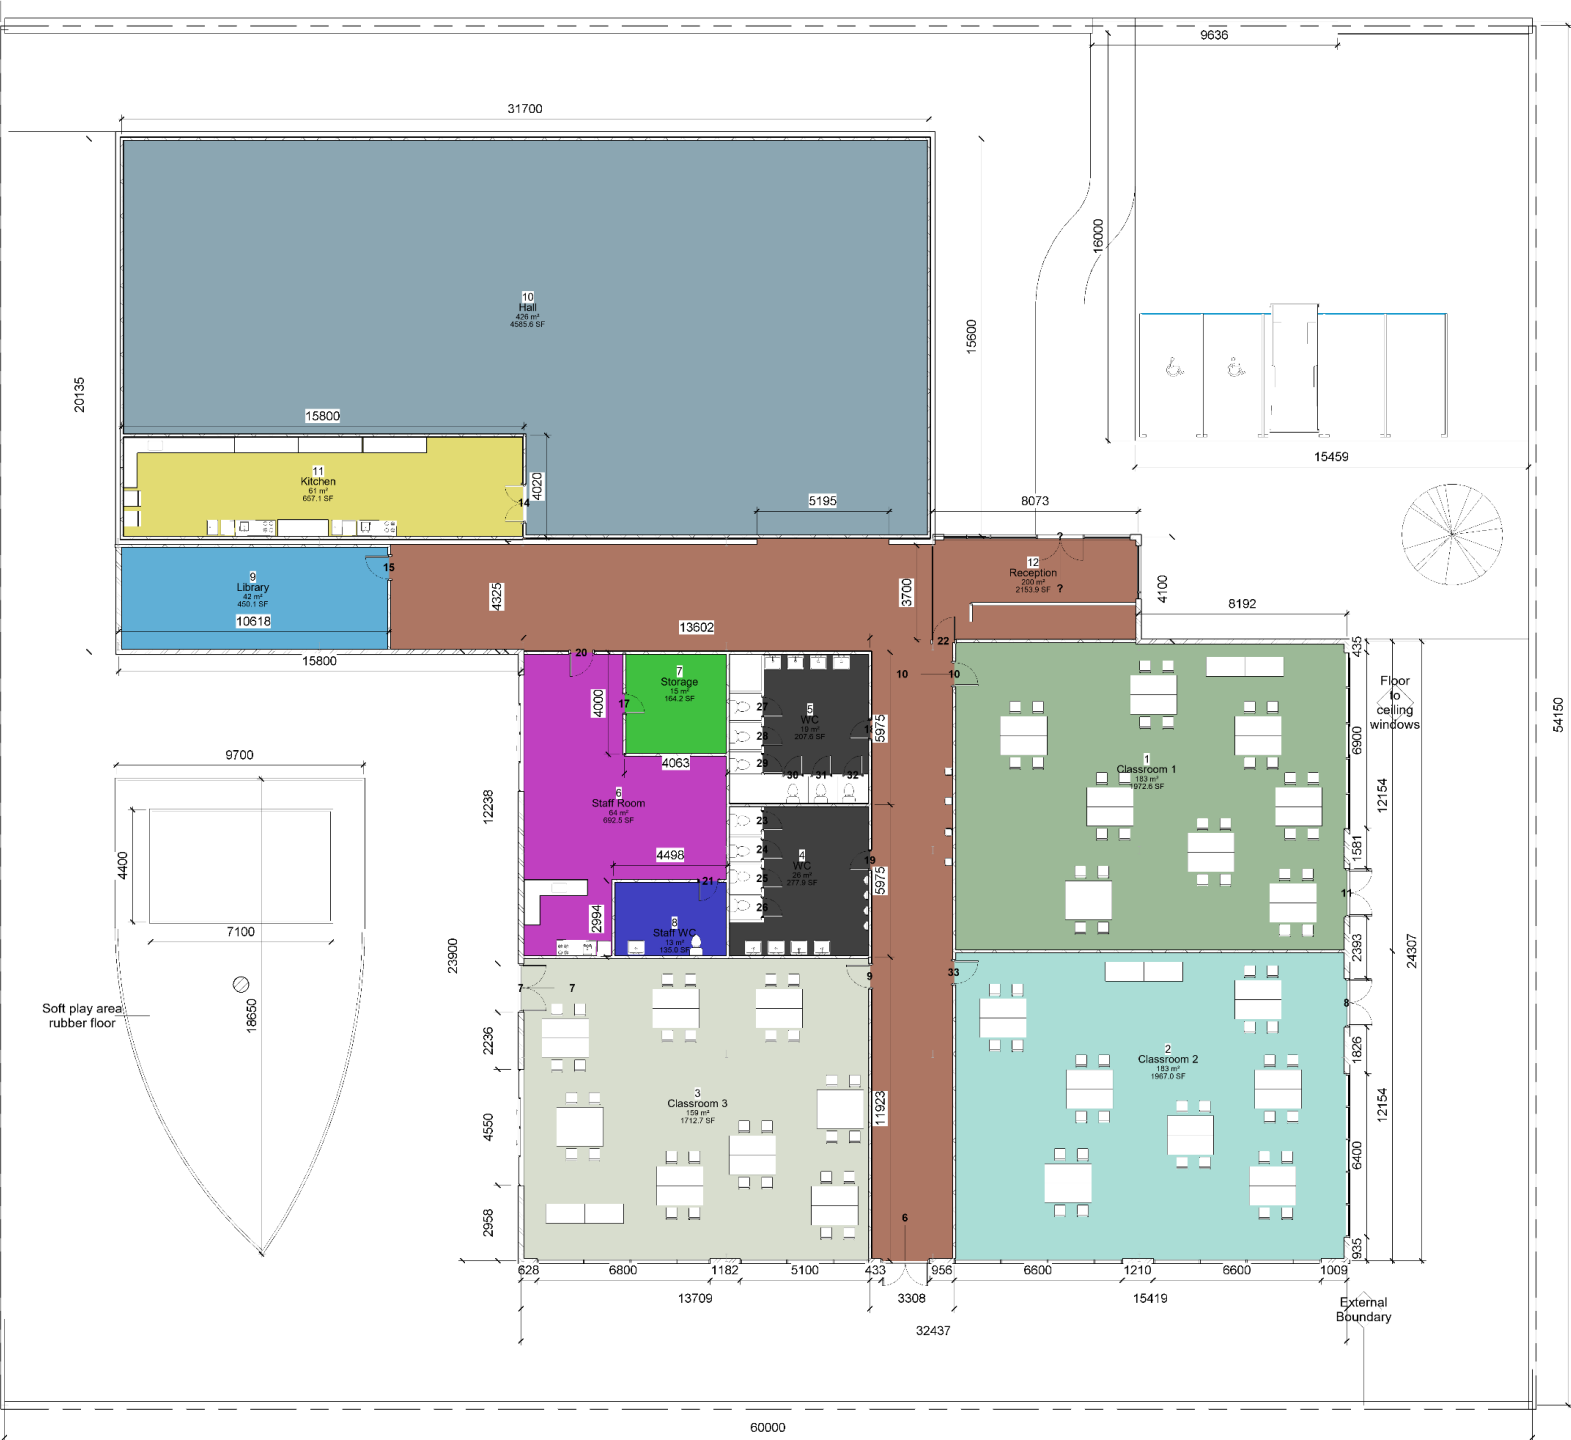

- By Room Name Legend
- Classroom 1
 - Classroom 2
 - Classroom 3
 - Hall
 - Kitchen
 - Library
 - Reception
 - Staff Room
 - Staff WC
 - Storage
 - WC

1 0 GF Annotated
1 : 120

Property Title
Ysgol Bae Abertawe

Detail
Room Legend

Property	Originator	Zone	Level	Type	Role	Number	Description	Suitability	Revision
5010	TSC	XX	GF	A	Designer0003	Room Legend	Proposed		

File Path: C:\Users\jaket\OneDrive\Documents\University\Year 3\ACBA5010\5010-TSC-V1-00-M3-A-P.rvt

scale
1 : 120
date
05/04/21


drawn
Author
checked
Checker

Prifysgol Cymru
Y Drindod Dewi Sant
University of Wales
Trinity Saint David



(S0) UNCONTROLLED
Not to be used as a
reference document
Check Status Before Quoting

Rev/Datelly
Revison

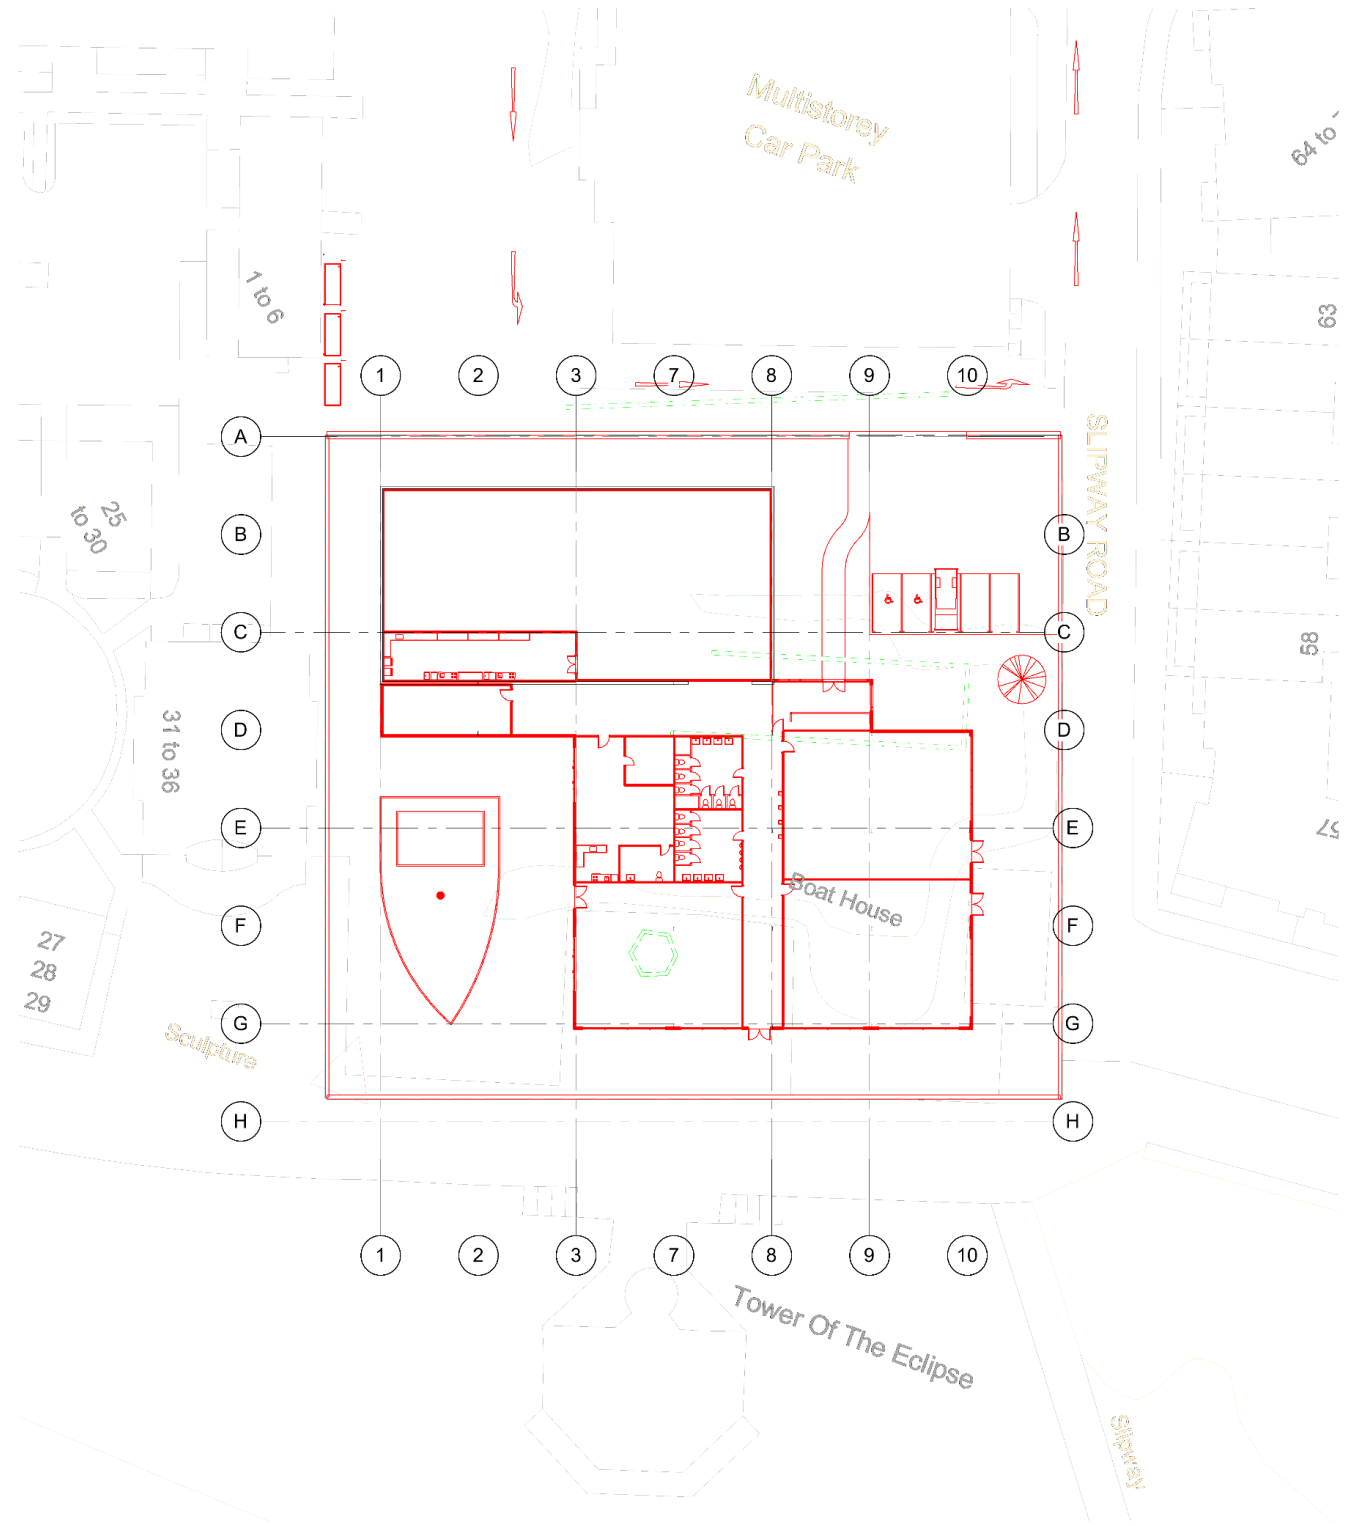

1 0 GF Works Plan
1 : 250

Property Title
Ysgol Bae Abertawe

Detail
Works Plan & Site

Property	Originator	Zone	Level	Type	Role	Number	Description	Suitability	Revision
5010	TSC	XX	GF	A	Designer0004	Works Plan & Site	Proposed		

File Path: C:\Users\jaket\OneDrive\Documents\University\Year 3\ACBA5010\5010-TSC-V1-00-M3-A-P.rvt

scale
1 : 250
date
05/04/21

drawn
Author
checked
Checker

Prifysgol Cymru
Y Drindod Dewi Sant
University of Wales Trinity Saint David
SA1 Campus
King's Road
Swansea
SA1 1PD



(S0) UNCONTROLLED
Not to be used as a
reference document
Check Status Before Quoting

Rev/Detail
Revision



1 East Section
1:75



2 South Section
1:75

Property Title
Ysgol Bae Abertawe

Detail
**East & South
Sections**

Property	Originator	Zone	Level	Type	Role	Number	Description	Suitability	Revision
5010	TSC	XX	GF	A	Designer	0005	East & South Sections	Proposed	

File Path: C:\Users\jaket\OneDrive\Documents\University\Year 3\ACBA5010\5010-TSC-V1-00-M3-A-P.rvt

scale
1:75
date
05/04/21

drawn
Author
checked
Checker

Prifysgol Cymru
Y Drindod Dewi Sant
University of Wales
Trinity Saint David



(S0) UNCONTROLLED
Not to be used as a
reference document
Check Status Before Quoting

Rev/Date/By
Revision



1 Rendered Promenade Camera View
1 : 1

Property Title
Ysgol Bae Abertawe

Detail
Rendered
Promenade Camera
View

Property	Originator	Zone	Level	Type	Role	Number	Description	Suitability	Revision
5010	TSC	XX	GF	A	Designer	0006	Rendered Promenade Camera View	Proposed	

File Path: C:\Users\jaket\OneDrive\Documents\University\Year 3\ACBA5010\5010-TSC-V1-Camera View

scale
1 : 1
date
05/06/21

drawn
JT
checked
GT

Prifysgol Cymru
Y Drindod Dewi Sant
University of Wales Trinity Saint David
SA1 Campus
Kings Road
Swansea
SA1 1PD



(S0) UNCONTROLLED
Not to be used as a
reference document
Check Status Before Quoting

Rev/Detail
Revision



1 Rendered Reception Camera View
1:1

