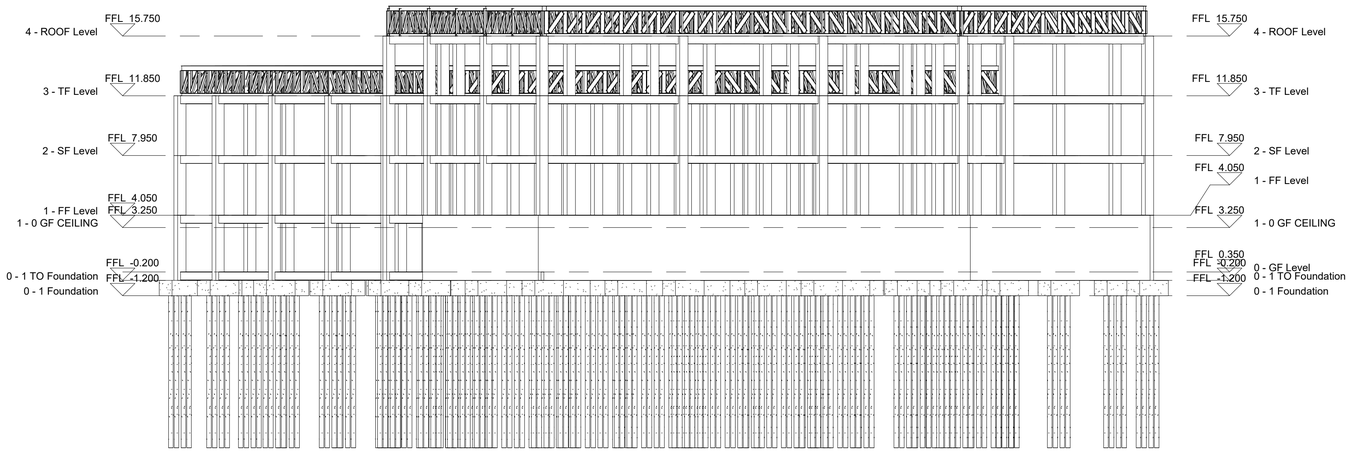

1 North

1 : 200

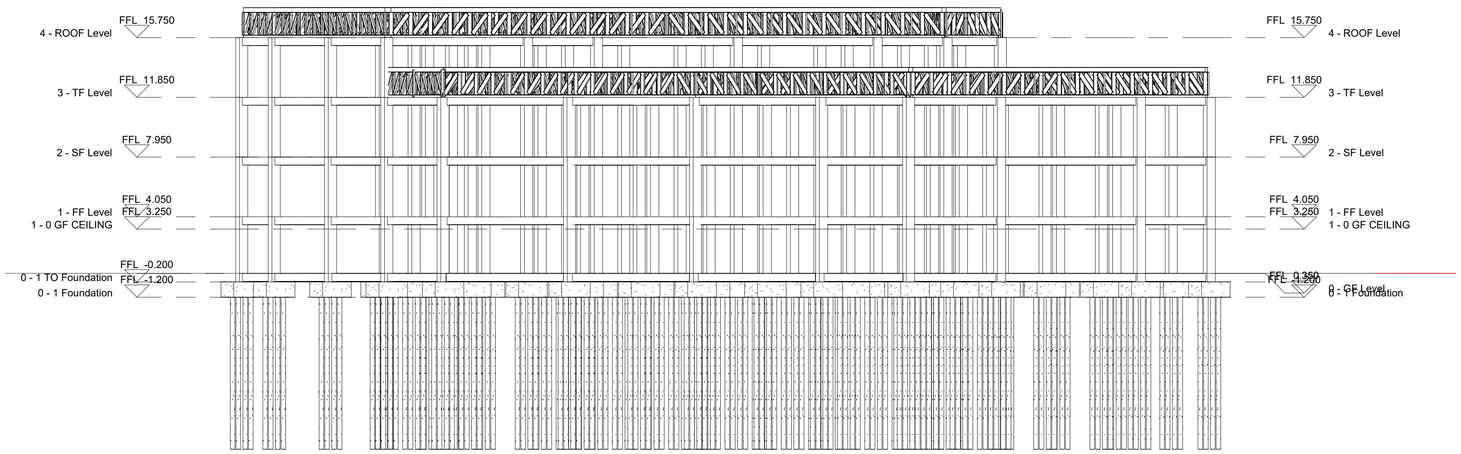

2 South

1 : 200

Property Title	Detail	Property	Originator	(zone) Functional Breakdown	(Level) Spatial Breakdown	(Type) Form	Discipline	Number	Description	Status	Revision	scale	drawn	checked	
Kate Peters Library & Community Hwb	**Elevations**	6003	MGC	XX	ZZ	SH	S	0005	Elevations	SO		1 : 200	Kerri Farmer		
												date		Checker	Prifysgol Cymru Y Drindod Dewi Sant University of Wales Trinity Saint David SA1 Campus King's Road Swansea SA1 8HO
		File Path: C:\Users\Kerri\OneDrive - University of Wales Trinity Saint David\Documents\3rd Year\ACBA 6003 Intergrated Project\16 - Structural Drawings & Foundation Substantiation\6003-MGC-XX-XX-CM-S-0001.rvt										04/17/24			

MGC Ltd
Modern Green Construction

(S0) UNCONTROLLED
Not to be used as a reference document
Check Status Before Quoting

Rev/Date/By

Revison