


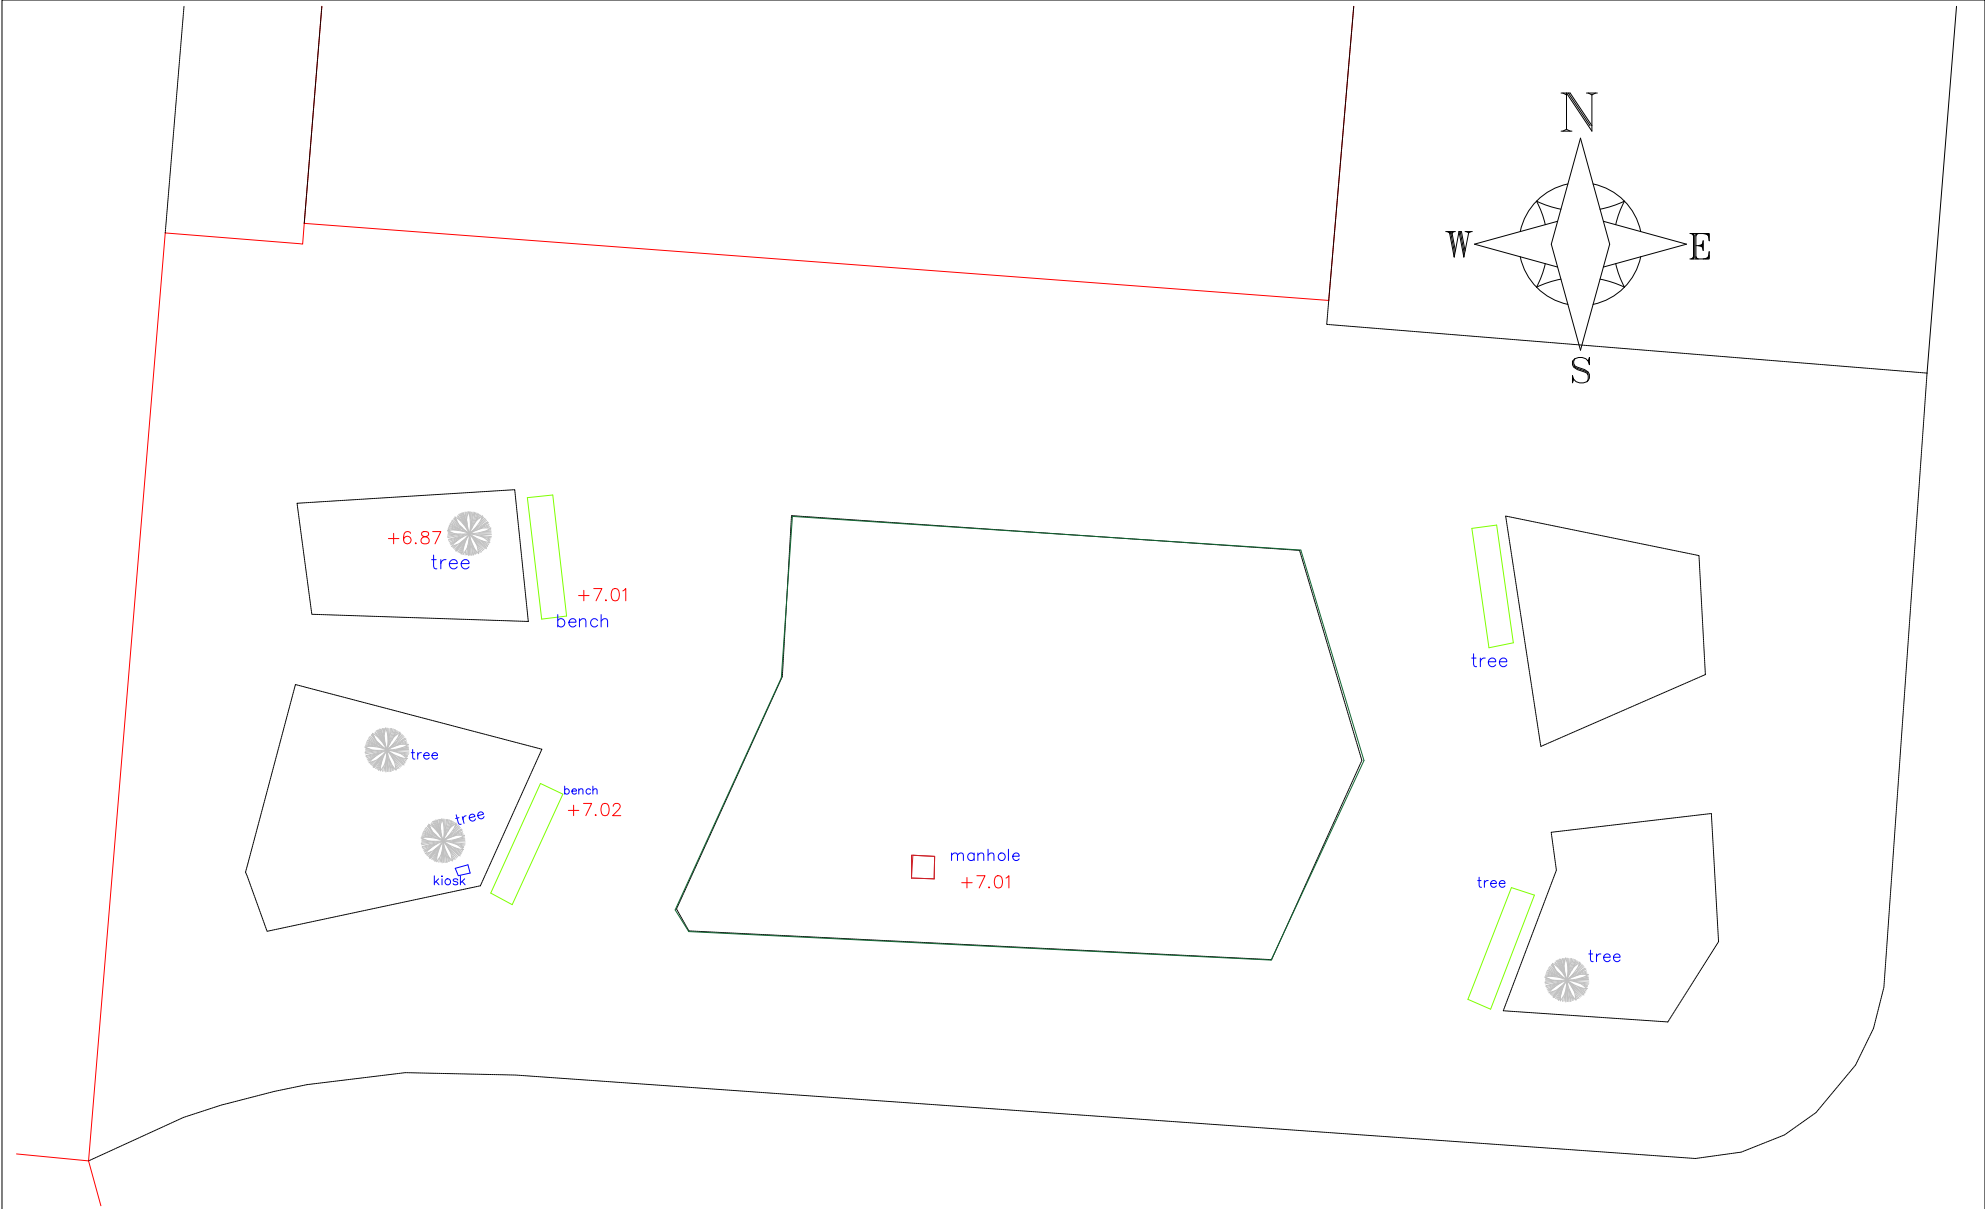

					Notes					Client		Project		 ALT Surveying					
										Dylan Samuel		SA1 CAMPUS							
												Title		SITE SURVEY					
1 FIRST ISSUE		AA			03-23		Scale (A3)		Datum				Project Code		Drawing No.		Issue		
Issue		Description		Auth.		Ckd.		Appd.		Date		1:200		NEWLYN		1		1	