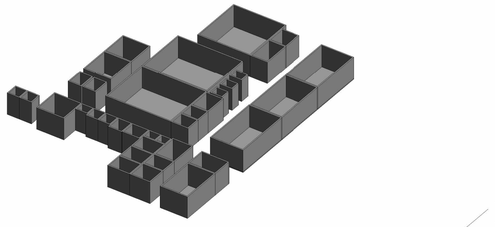

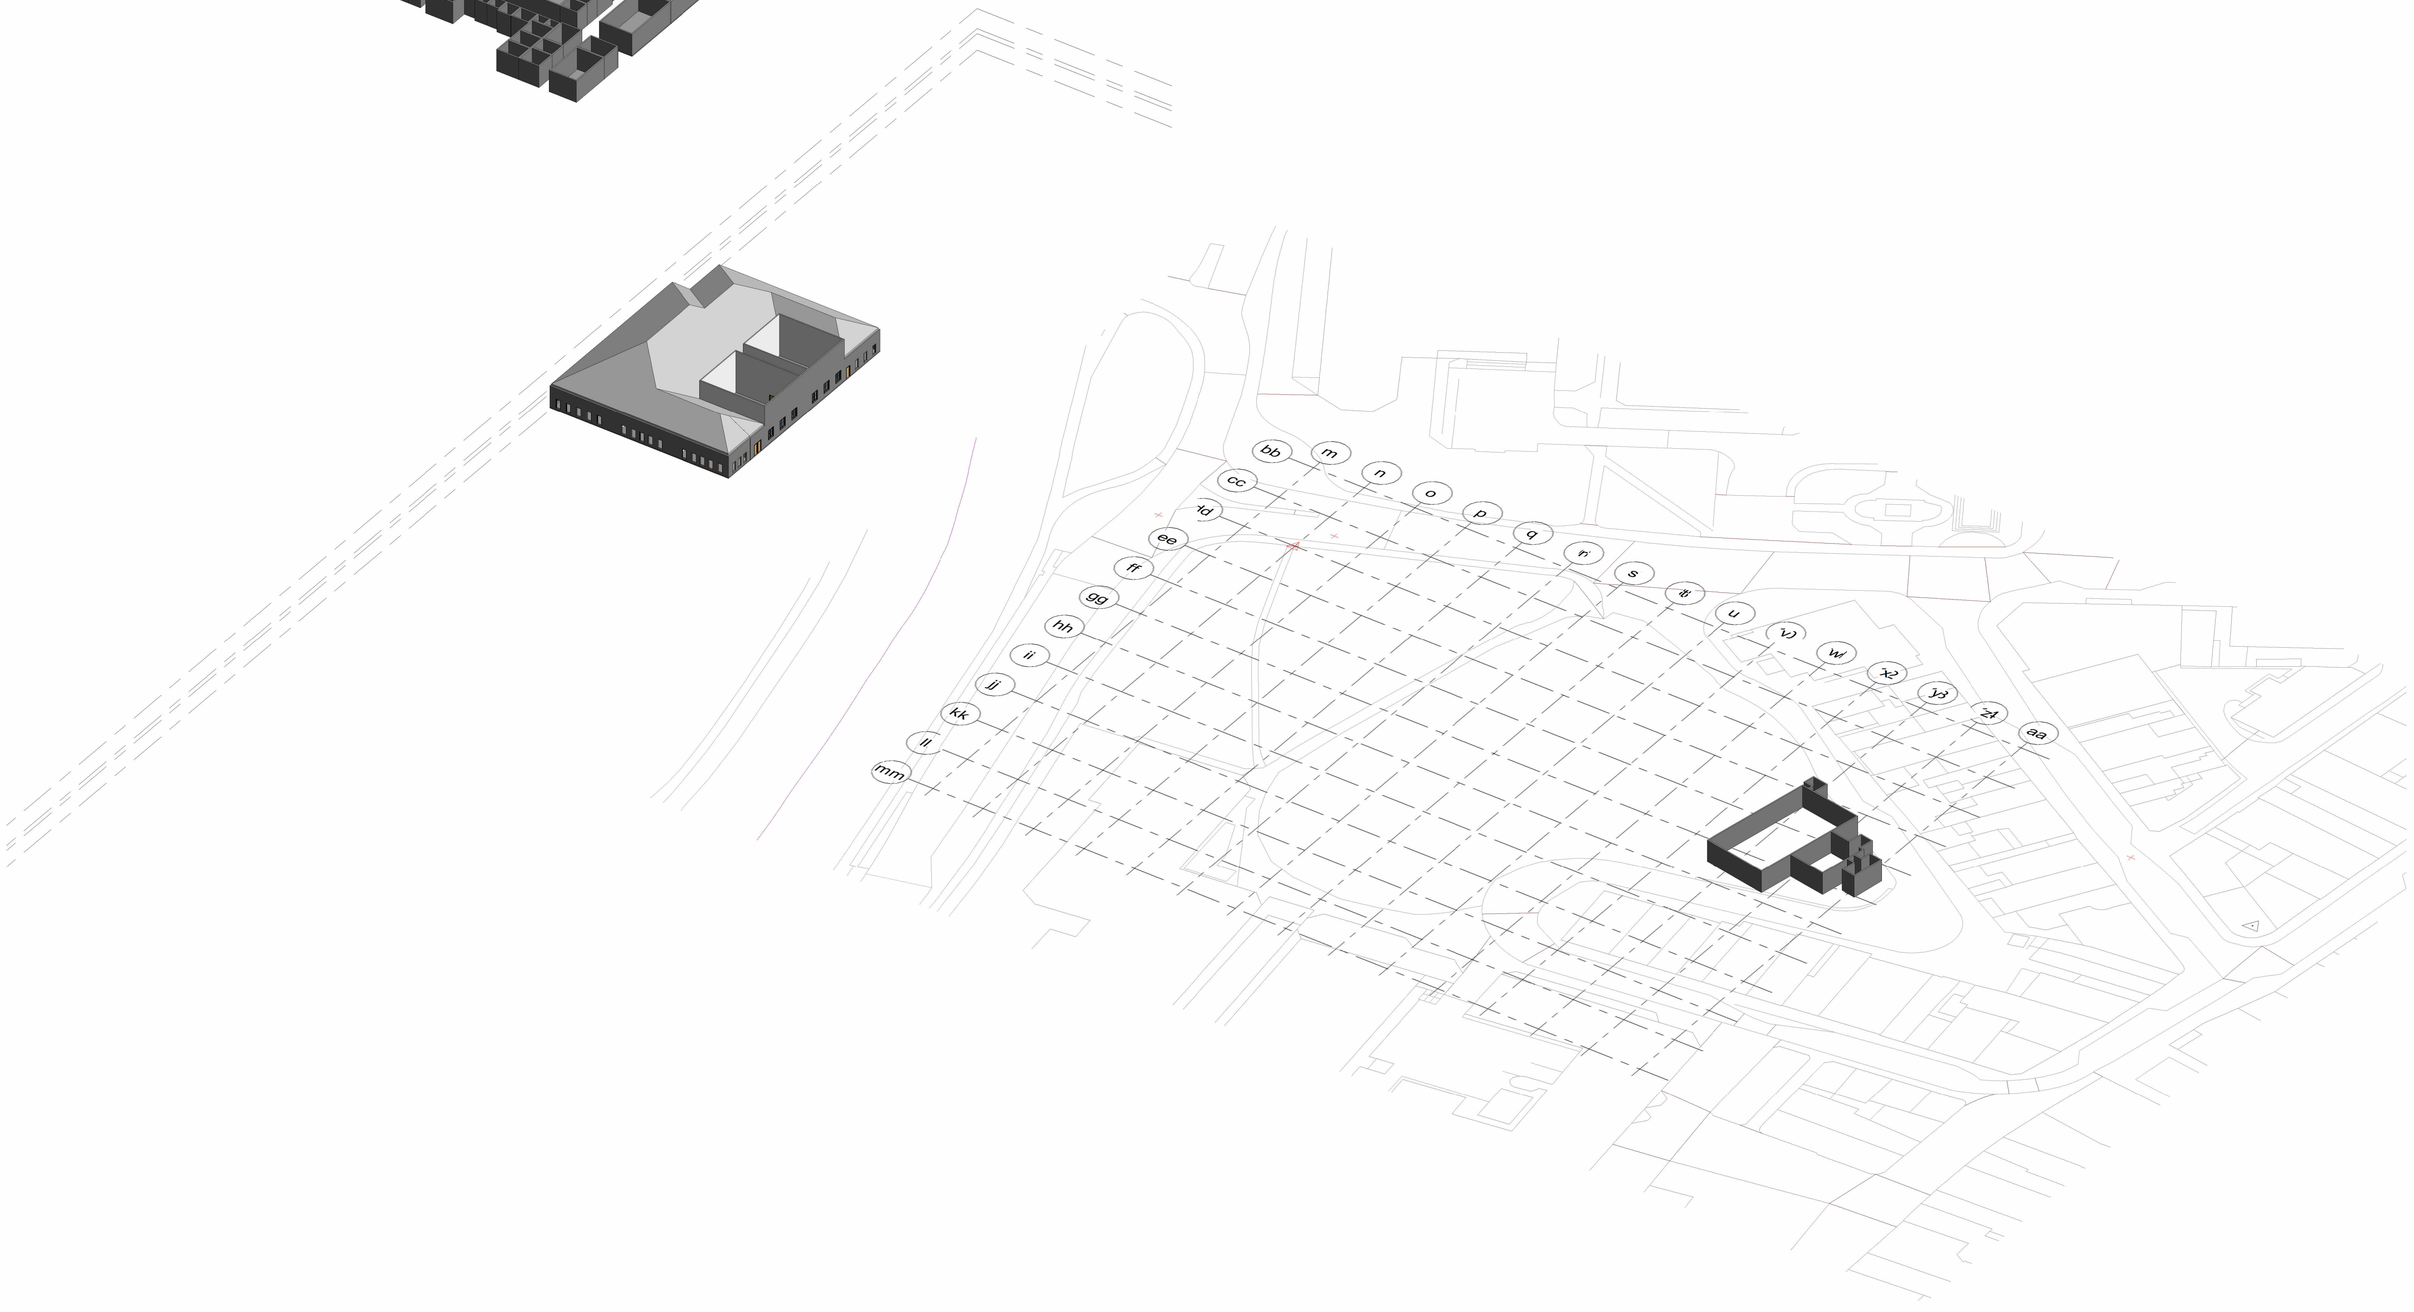

Property Title **Ysgol Clasdir**	Detail **Unnamed**	Property — Originator — (zone) Functional Breakdown — (Level) Spatial Breakdown — (Type) Form — Discipline — Number — Description — Status — Revision **5016 — UWTSD (or company) — XX — — M — A — 0001 — Unnamed — S0 —** File Path: **C:\Users\g.taylor\OneDrive - University of Wales Trinity Saint David\01 Lectures 2024-25\ACBA 5016 Building Information Modelling\0000 Module Box ACBA0000\Submissions\David Deeth - (capped)\5016-UWTSD-XX-XX-M-A-0001-Model-S0_07 WIP.rvt**	scale date **03/18/25**	drawn **Author** checked **Checker**	Prifysgol Cymru Y Drindod Dewi Sant University of Wales Trinity Saint David SA1 Campus King's Road Swansea SA1 8HO	Prifysgol Cymru Y Drindod Dewi Sant University of Wales Trinity Saint David

(S0) UNCONTROLLED
Not to be used as a reference document
Check Status Before Quoting

Rev/Date/By

Revison