




1 0. Ground Floor Demolition
Plan
1 : 500



3 1. Eaves Demolition Plan
1 : 500




2 0. Ground Floor Existing
Plan
1 : 500

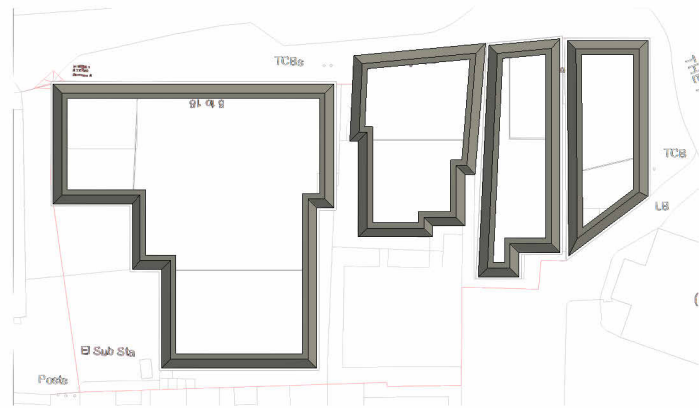

4 1. Eaves Existing Plan
1 : 500



1 South
1 : 100

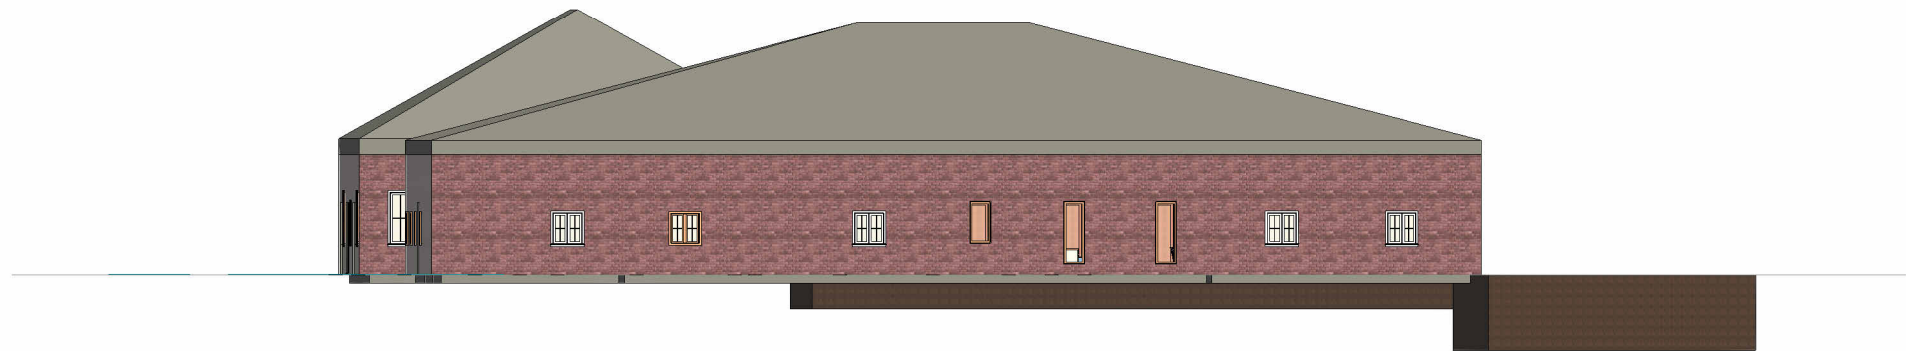


2 West
1 : 100

Property Title ACBA5016- Federated Model	Detail Principal Elevation	Property — Originator — (zone) Functional Breakdown — (Level) Spatial Breakdown — (Type) Form — Discipline — Number — Description — Status — Revision										scale 1 : 100	drawn Author	 Prifysgol Cymru Y Drindod Dewi Sant University of Wales Trinity Saint David	(S0) UNCONTROLLED Not to be used as a reference document Check Status Before Quoting	Rev/Date/By Revision
		UWTSD — 0001 — XX — — Designer A108 — Principal Elevation — Planning —										date 04/27/26	checked Prifysgol Cymru Y Drindod Dewi Sant University of Wales Trinity Saint David SA1 Campus King's Road Swansea SA1 8RD			
		File Path: C:\Users\callu\Desktop\0001-2026-CG-ACBA5016- Architectural Model.rvt											Checker			



1 Section 1
1 : 25

Property Title ACBA5016- Federated Model	Detail Section	Property — Originator — (zone) Functional Breakdown — (Level) Spatial Breakdown — (Type) Form — Discipline — Number — Description — Status — Revision										scale 1 : 25	drawn Author	 Prifysgol Cymru Y Drindod Dewi Sant University of Wales Trinity Saint David	(S0) UNCONTROLLED Not to be used as a reference document Check Status Before Quoting	Rev/Date/By Revision
		UWTSD — 0001 — XX — — Designer A109 — Section — Planning —										date 04/27/26	checked Prifysgol Cymru Y Drindod Dewi Sant University of Wales Trinity Saint David			
		File Path: C:\Users\callu\Desktop\0001-2026-CG-ACBA5016- Architectural Model.rvt											Checker SA1 Campus King's Road Swansea SA1 8RD			

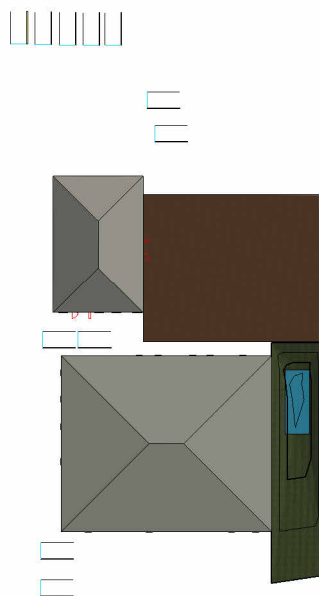

1 3D Aerial Visual



2 3D Visual

Property Title ACBA5016- Federated Model	Detail Visualisation	Property — Originator — (zone) Functional Breakdown — (Level) Spatial Breakdown — (Type) Form — Discipline — Number — Description — Status — Revision	scale	drawn Author	 Prifysgol Cymru Y Drindod Dewi Sant University of Wales Trinity Saint David	(S0) UNCONTROLLED Not to be used as a reference document Check Status Before Quoting	Rev/Date/By Revision
		UWTSD — 0001 — XX — — Designer A107 — Visualisation — Planning —	date	checked Prifysgol Cymru Y Drindod Dewi Sant University of Wales Trinity Saint David			
		File Path: C:\Users\callu\Desktop\0001-2026-CG-ACBA5016- Architectural Model.rvt	04/27/26	Checker SA1 Campus King's Road Swansea SA1 8RD			




1 Works Plan
1 : 200



1 Site
1 : 500

Property Title ACBA5016- Federated Model	Detail Site Location Plan	Property — Originator — (zone) Functional Breakdown — (Level) Spatial Breakdown — (Type) Form — Discipline — Number — Description — Status — Revision										scale 1 : 500	drawn Author	 Prifysgol Cymru Y Drindod Dewi Sant University of Wales Trinity Saint David	(S0) UNCONTROLLED Not to be used as a reference document Check Status Before Quoting	Rev/Date/By Revision
		UWTSD — 0001 — XX — — Designer A103 — Site Location Plan — Planning —										date 04/27/26	checked Prifysgol Cymru Y Drindod Dewi Sant University of Wales Trinity Saint David SA1 Campus King's Road St Davids SA1 8RD			
		File Path: C:\Users\callu\Desktop\0001-2026-CG-ACBA5016- Architectural Model.rvt											Checker			

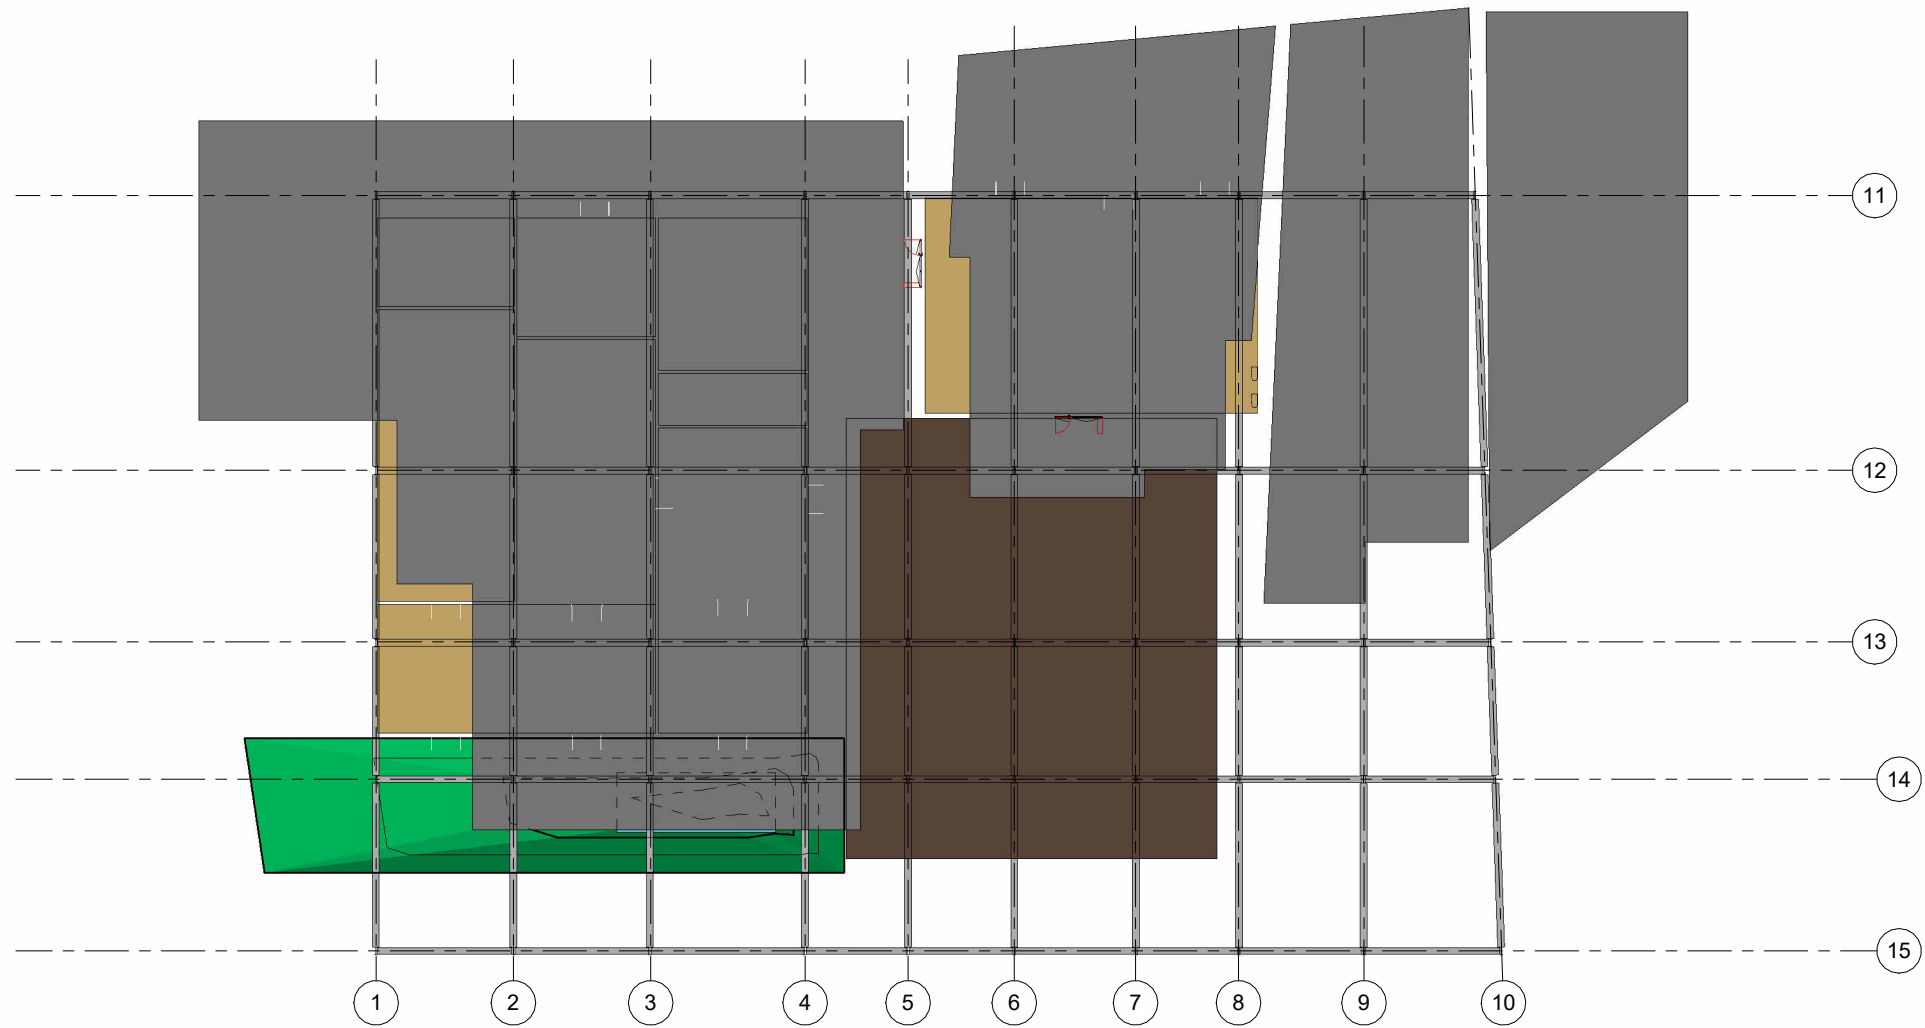

1 0. Ground Floor Plan
1 : 200

