



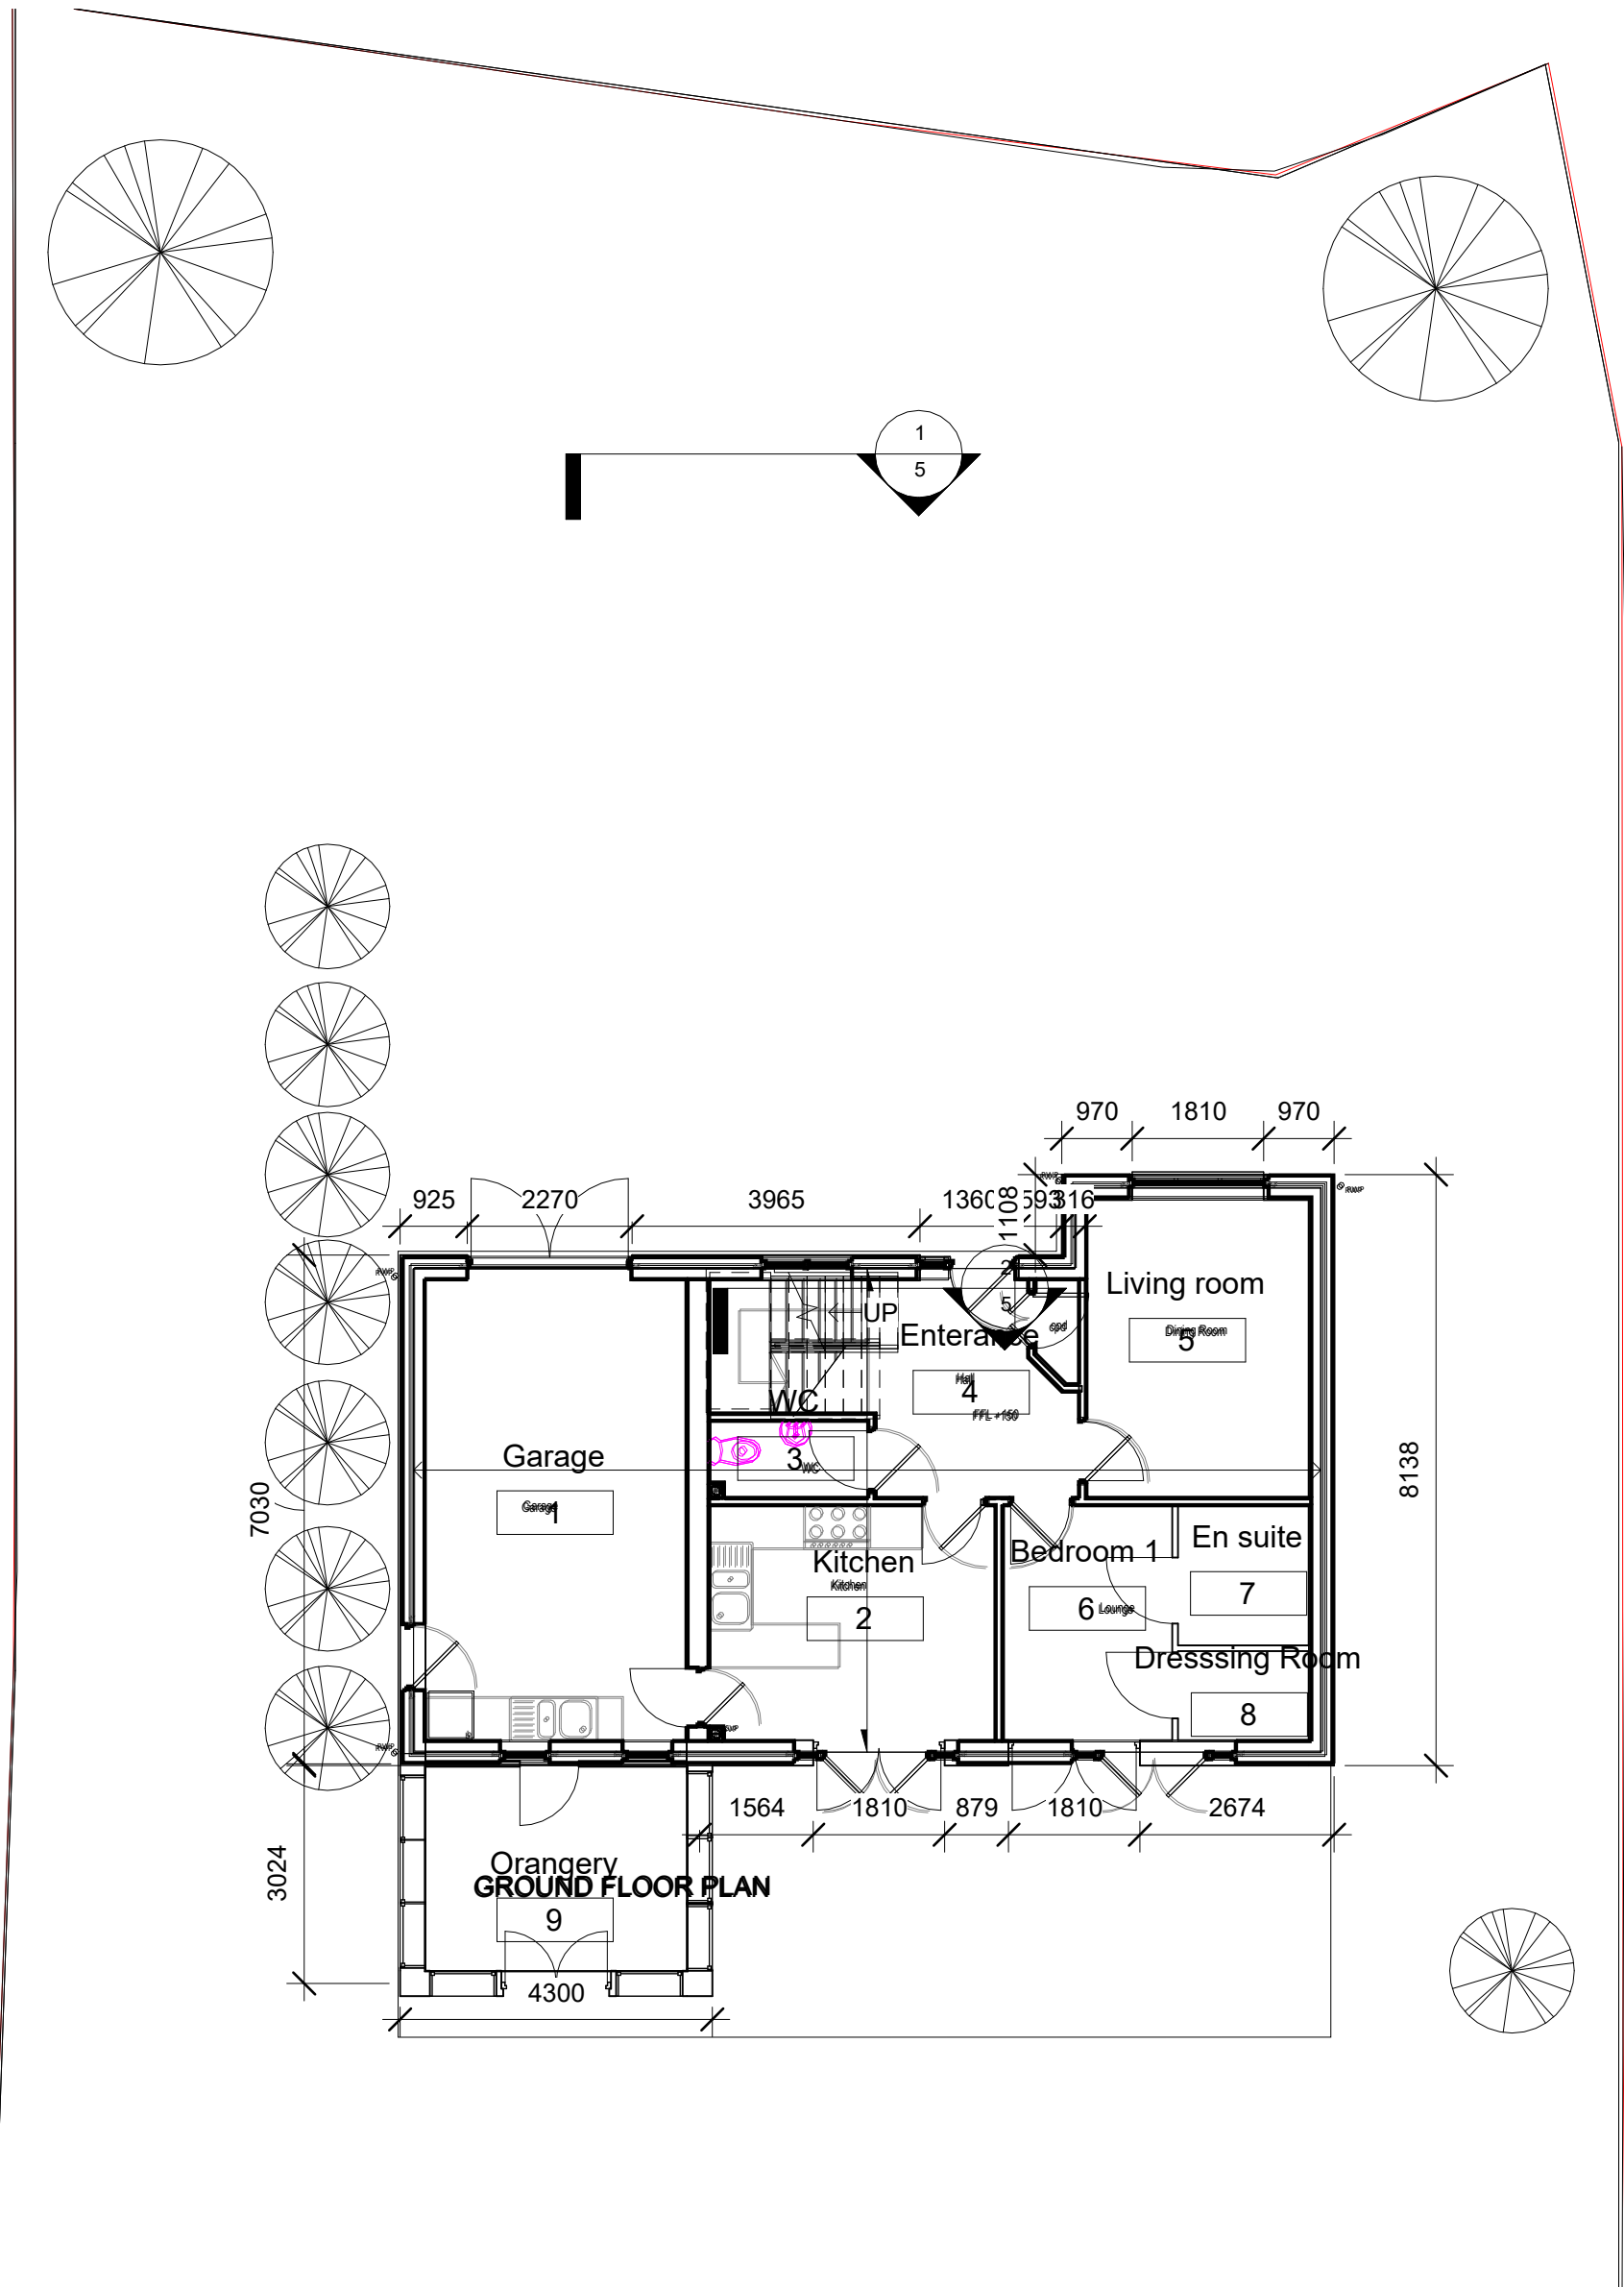

2 Ground Floor
1 : 100

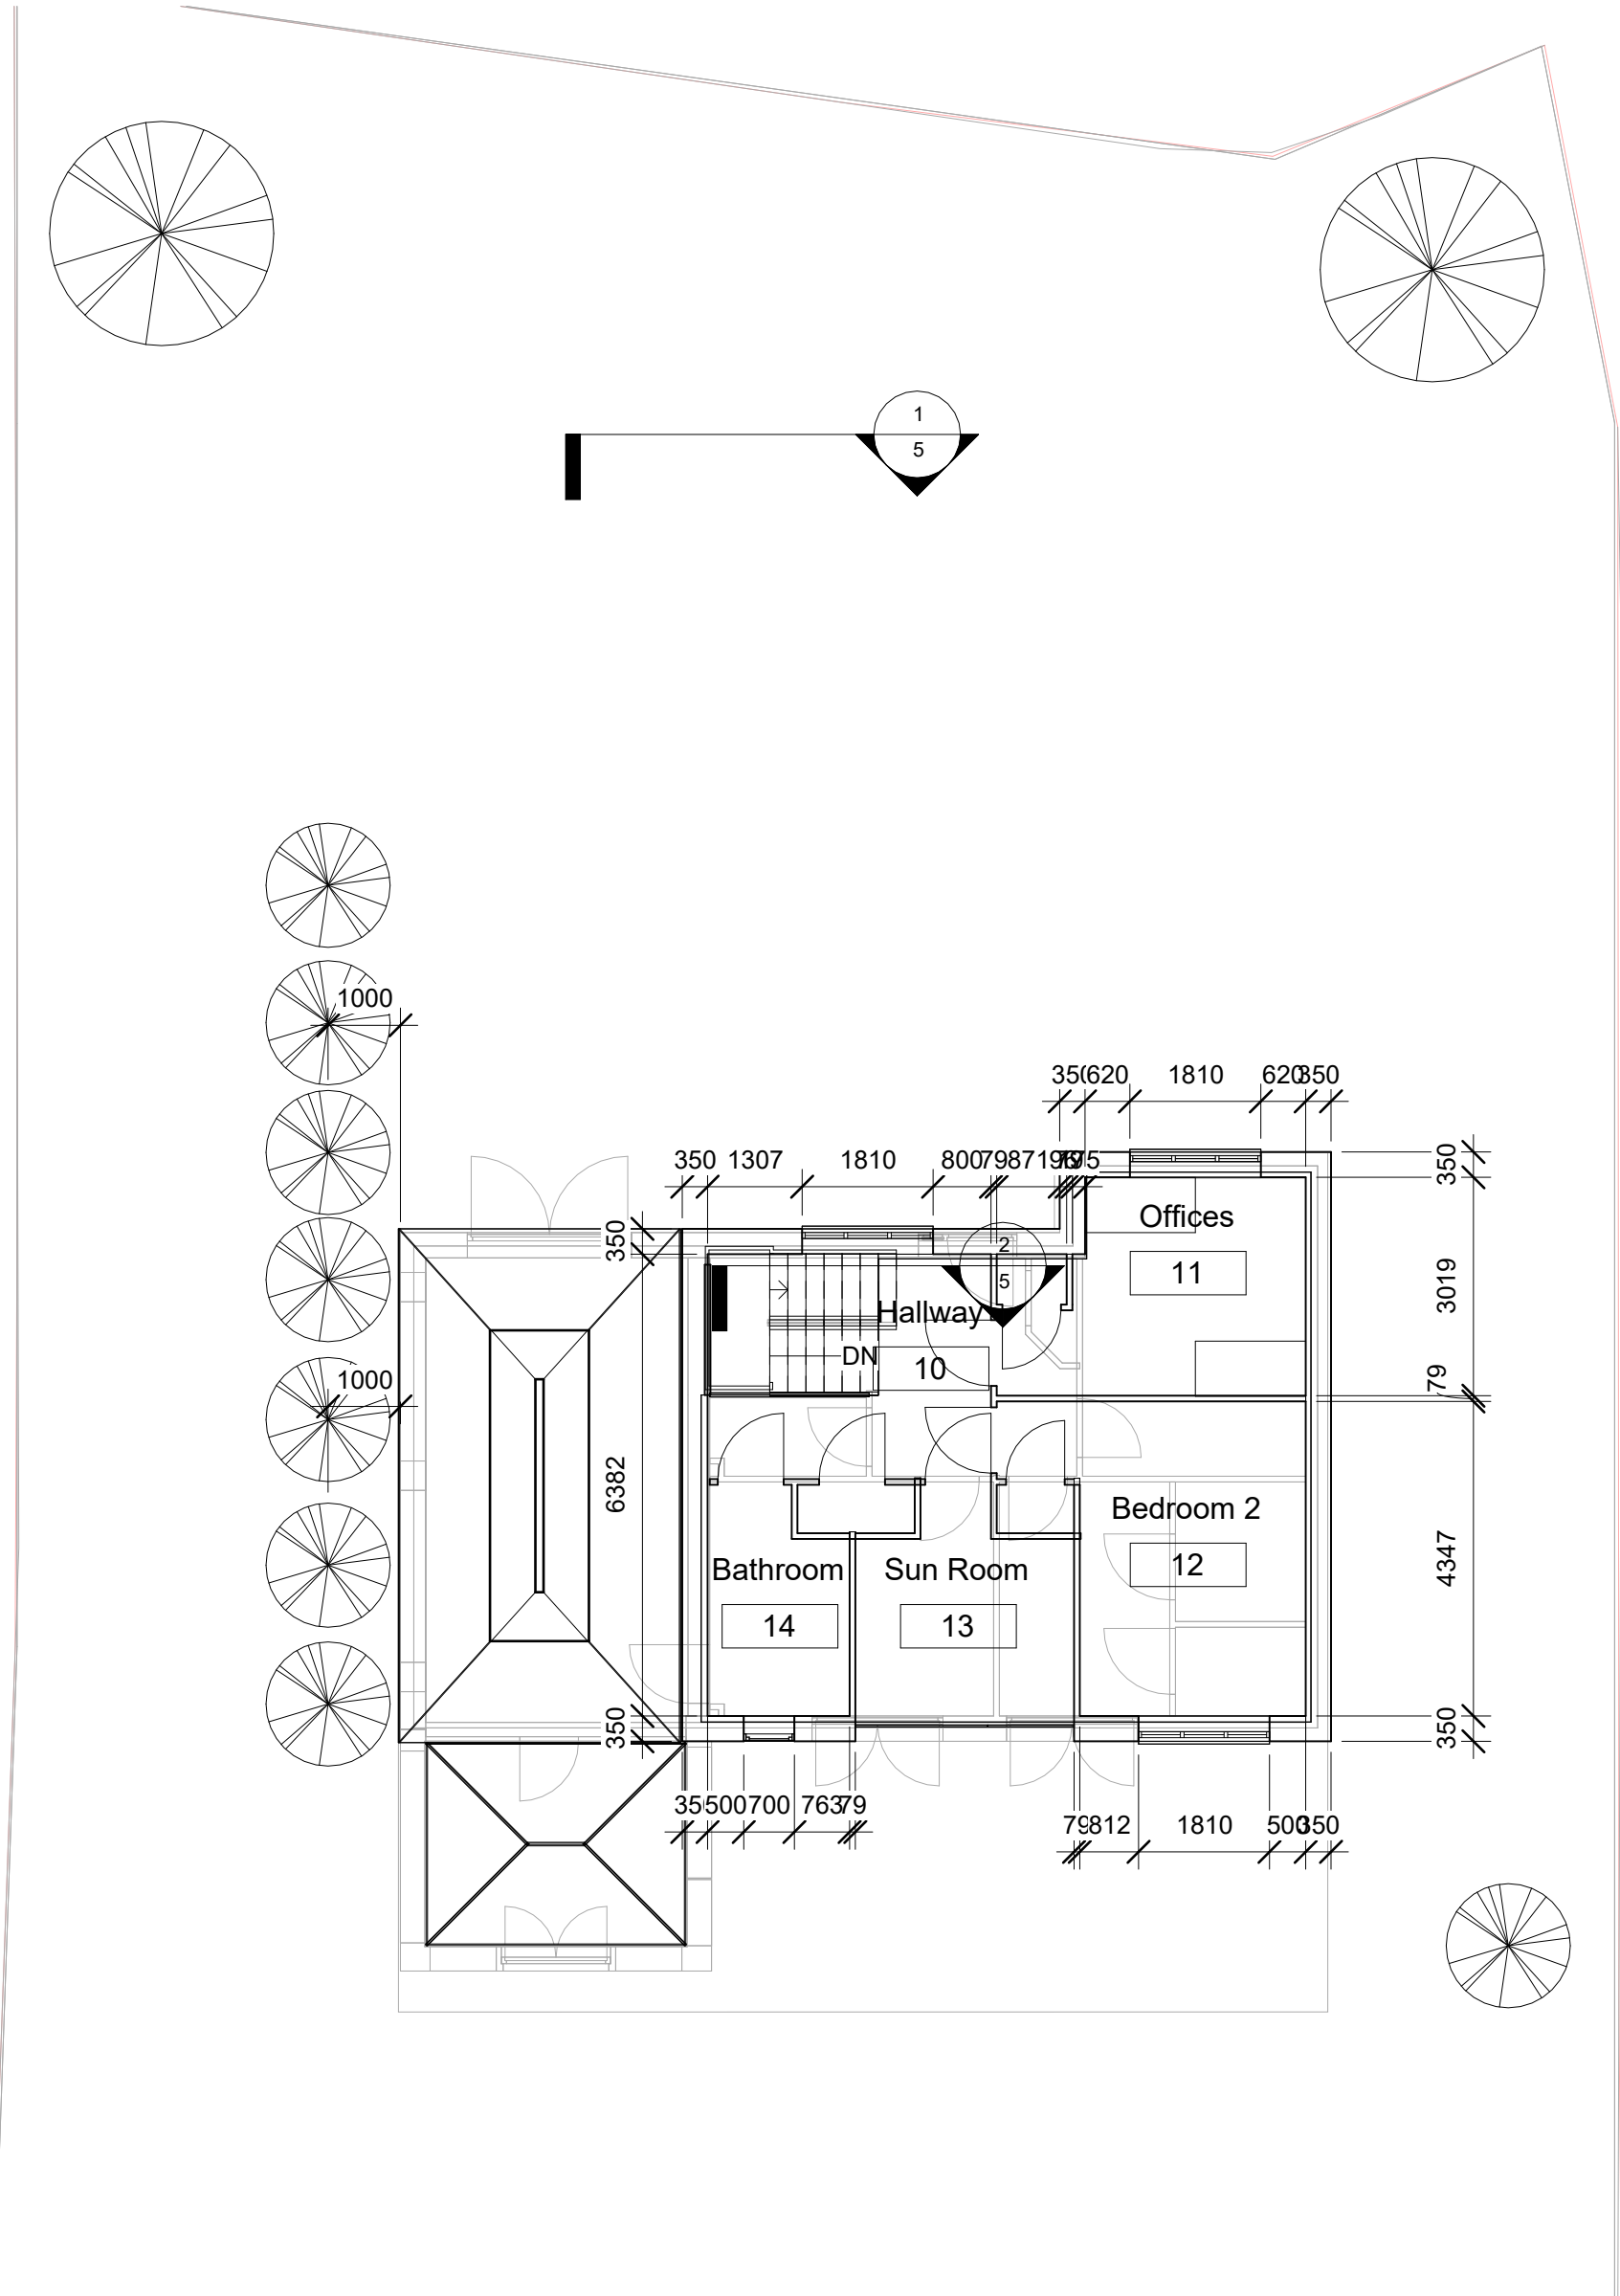

1 1st Floor
1 : 100