RevNo	Revision note	Date	Signature	Checked

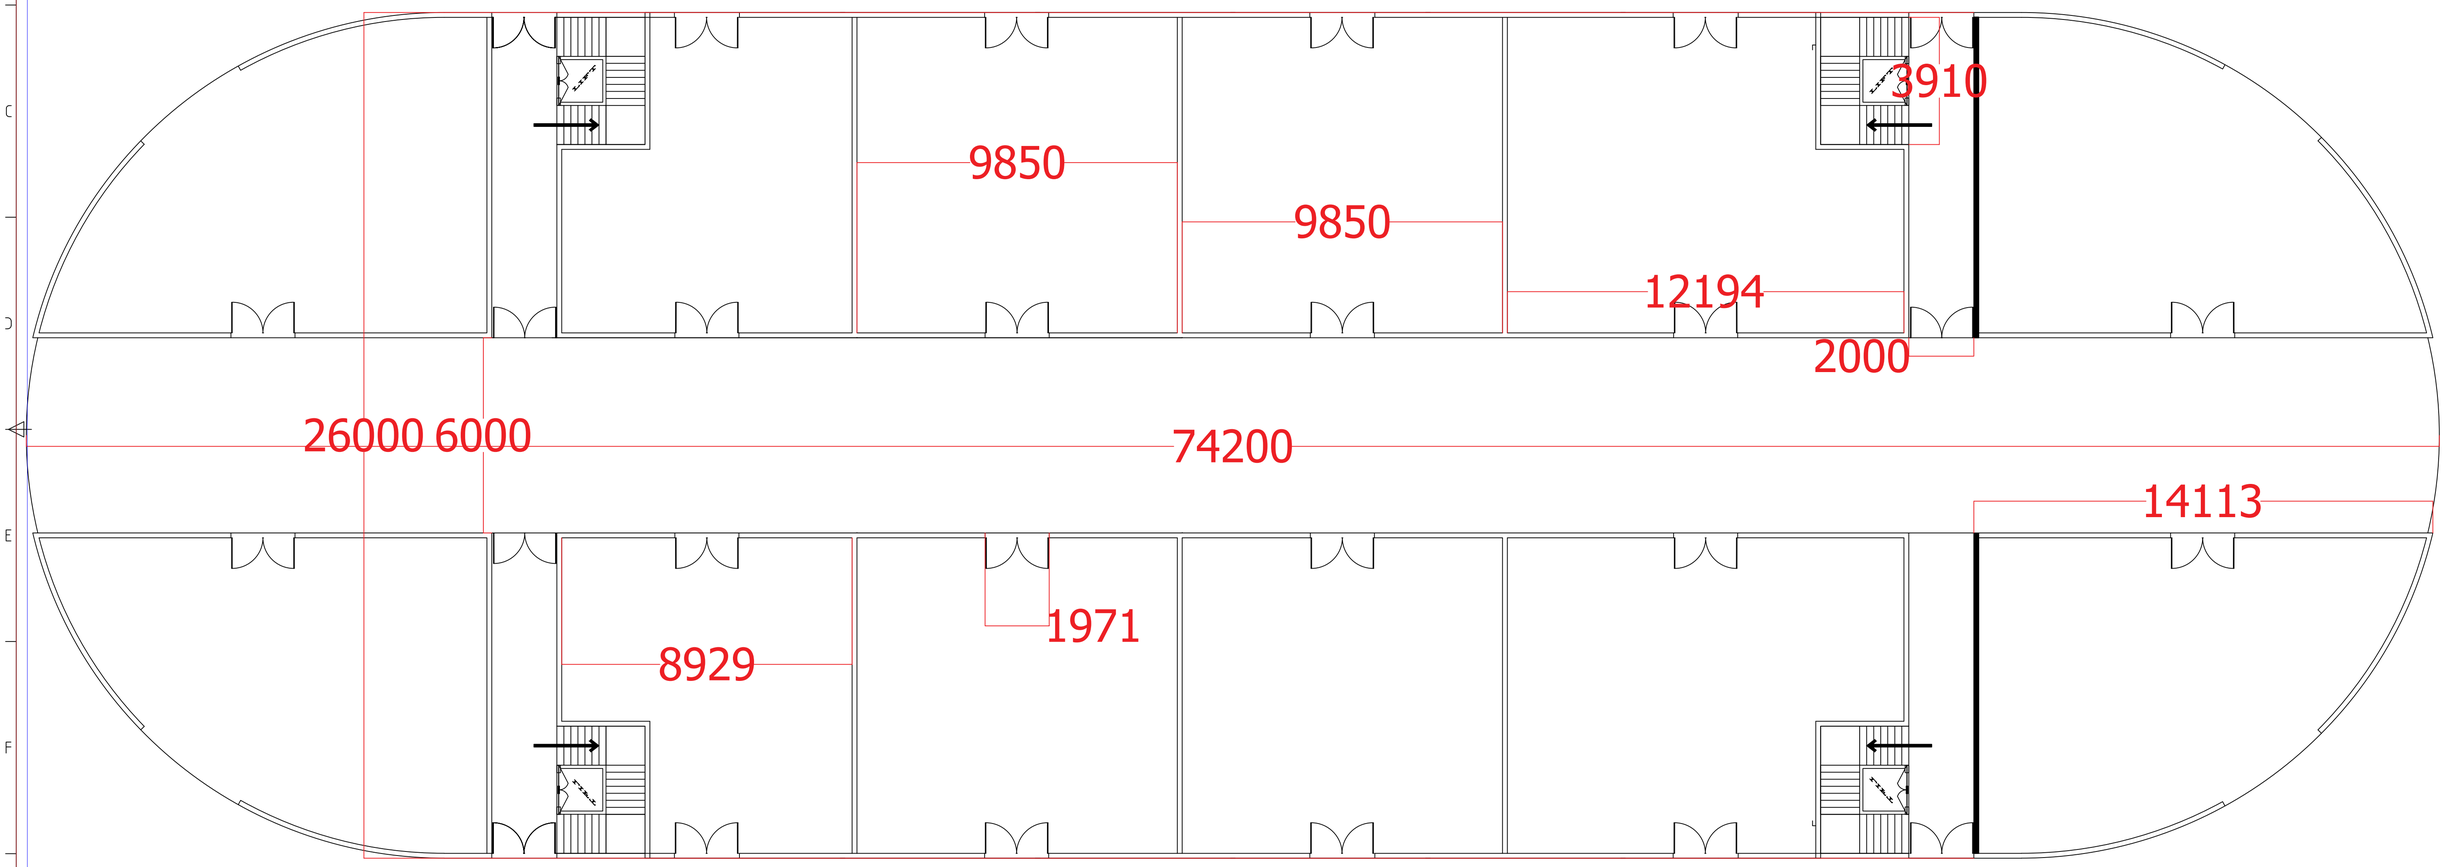

Itemref	Quantity	Title/Name, designation, material, dimension etc			Article No./Reference	
Designed by shahram sharifi		Checked by ACBA6003	Approved by - date	Filename ground floor	Date 00/00/00	Scale 1:1000
uwtsd				Integrated Group Project		
				1	Edition 0	Sheet 1/1