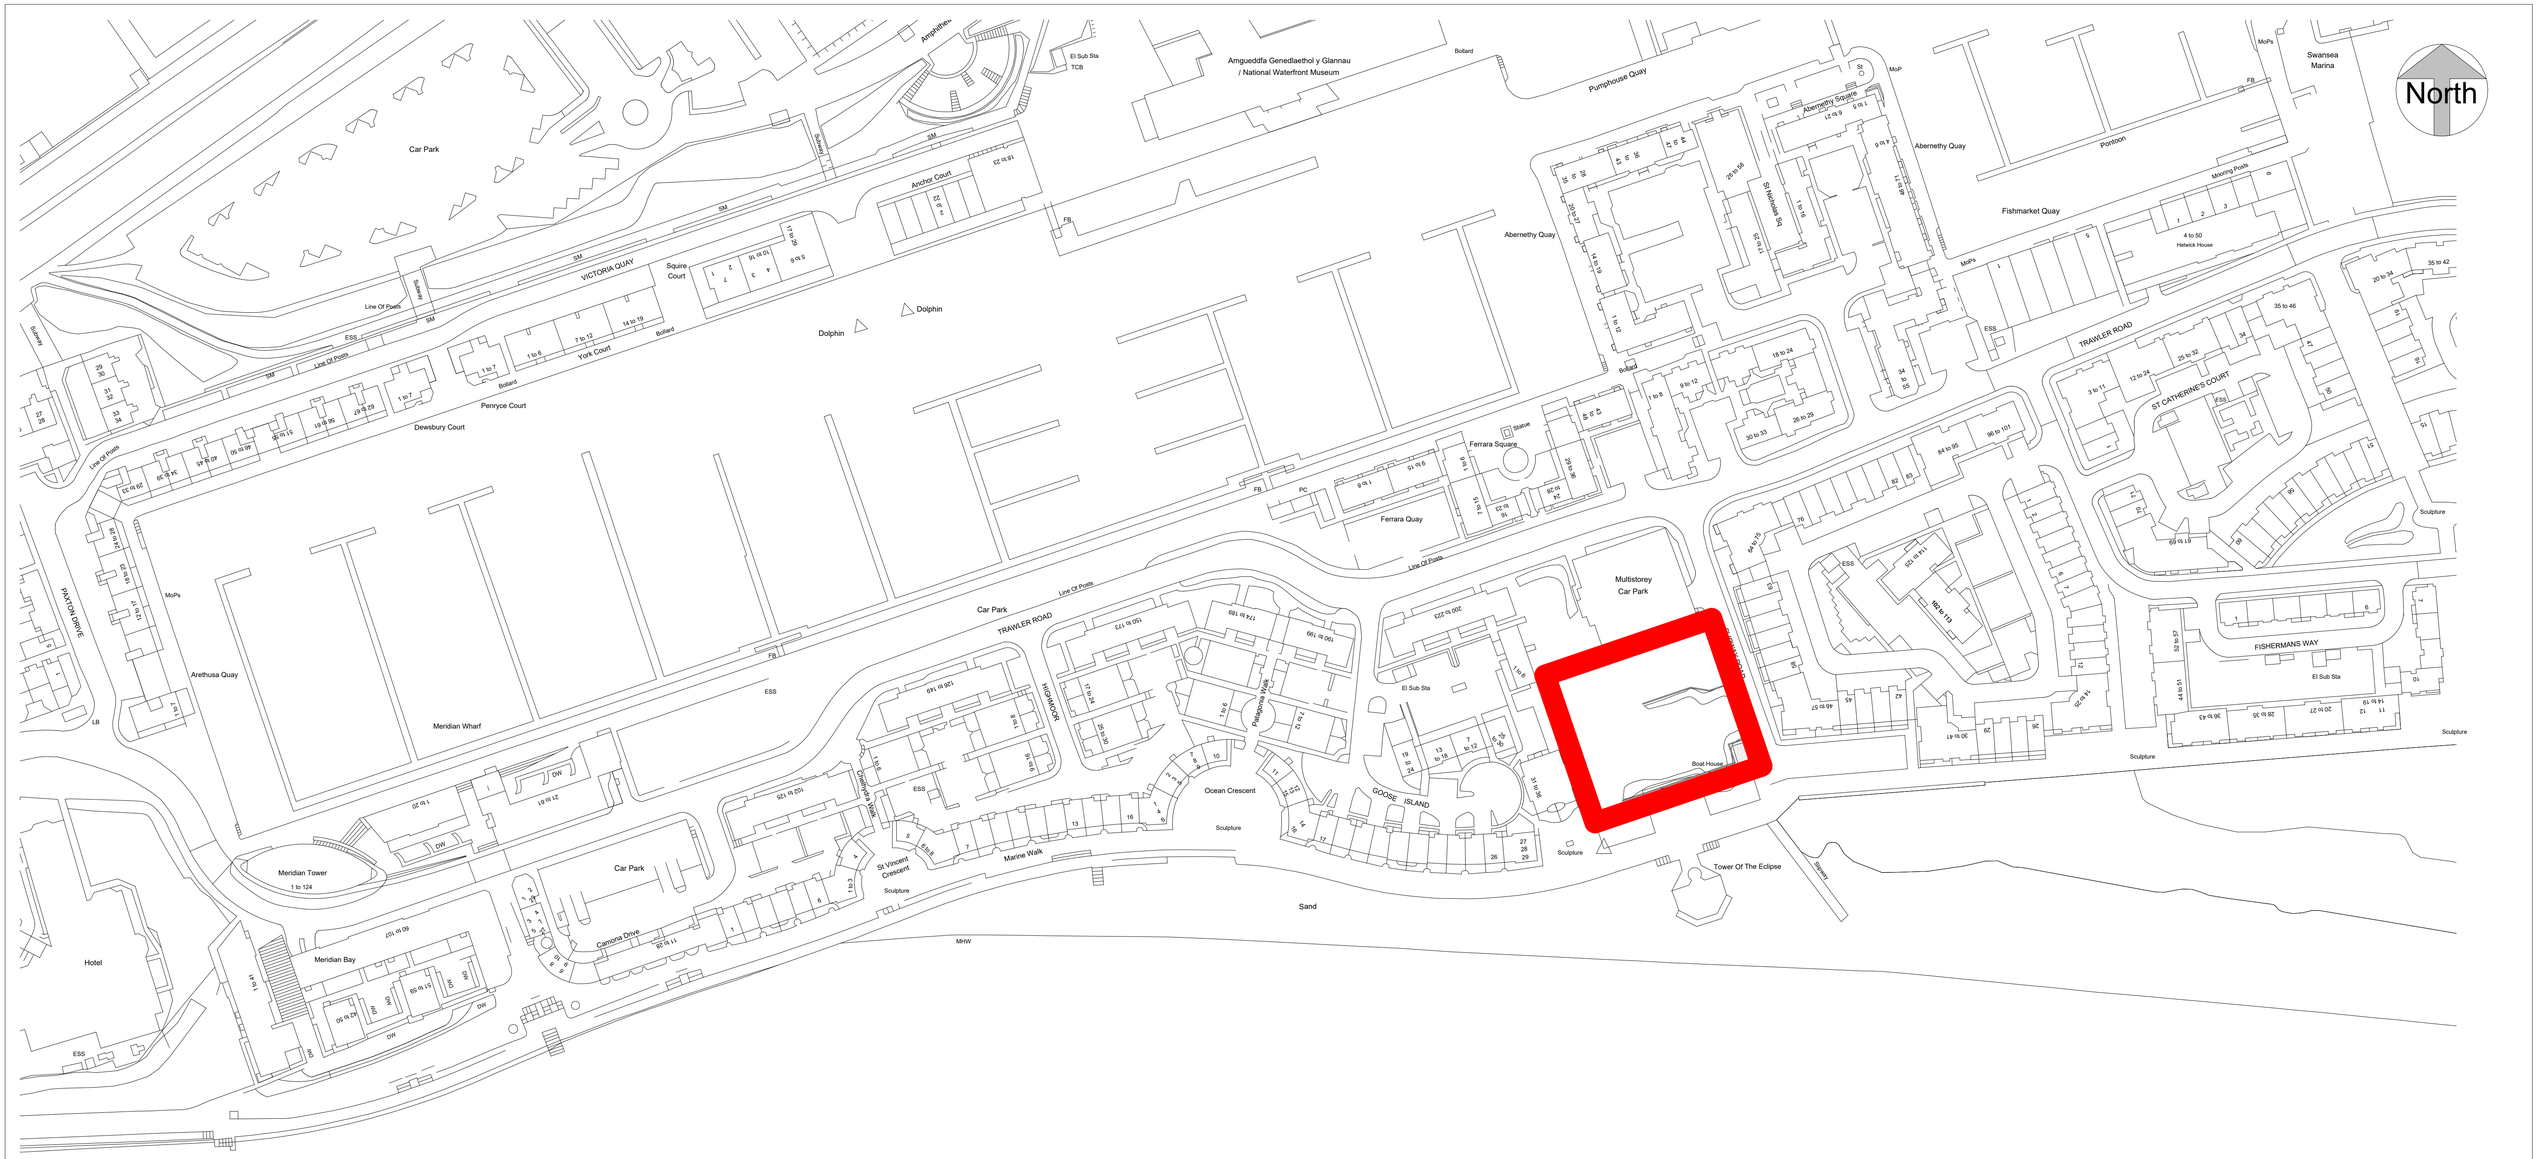

Site

1 : 1000

Property Title	Detail	Property	Originator	(zone) Functional Breakdown	(Level) Spatial Breakdown	(Type) Form	Discipline	Number	Description	Status	Revision	scale	drawn	
Ysgol Bae Abertawe	**Location plan**	**5010**	**UWTSD**	**XX**	**XX**	**G**	**A**	**0004**	**Location plan**	**S0**		**1 : 1000**	**N A H**	
		File Path: **C:\Users\nikih\Desktop\BACKUP ASSIGN(Latest)\5010_UWTSD_XX_ZZ_M_A_0001_ArchWIP_S0.rvt**										date **May 2022**	checked **N A H**	

Prifysgol Cymru Y Drindod Dewi Sant
University of Wales Trinity Saint David

Prifysgol Cymru
Y Drindod Dewi Sant
University of Wales
Trinity Saint David

(S0) UNCONTROLLED
Not to be used as a
reference document
Check Status Before Quoting

Rev/Date/By

Revison

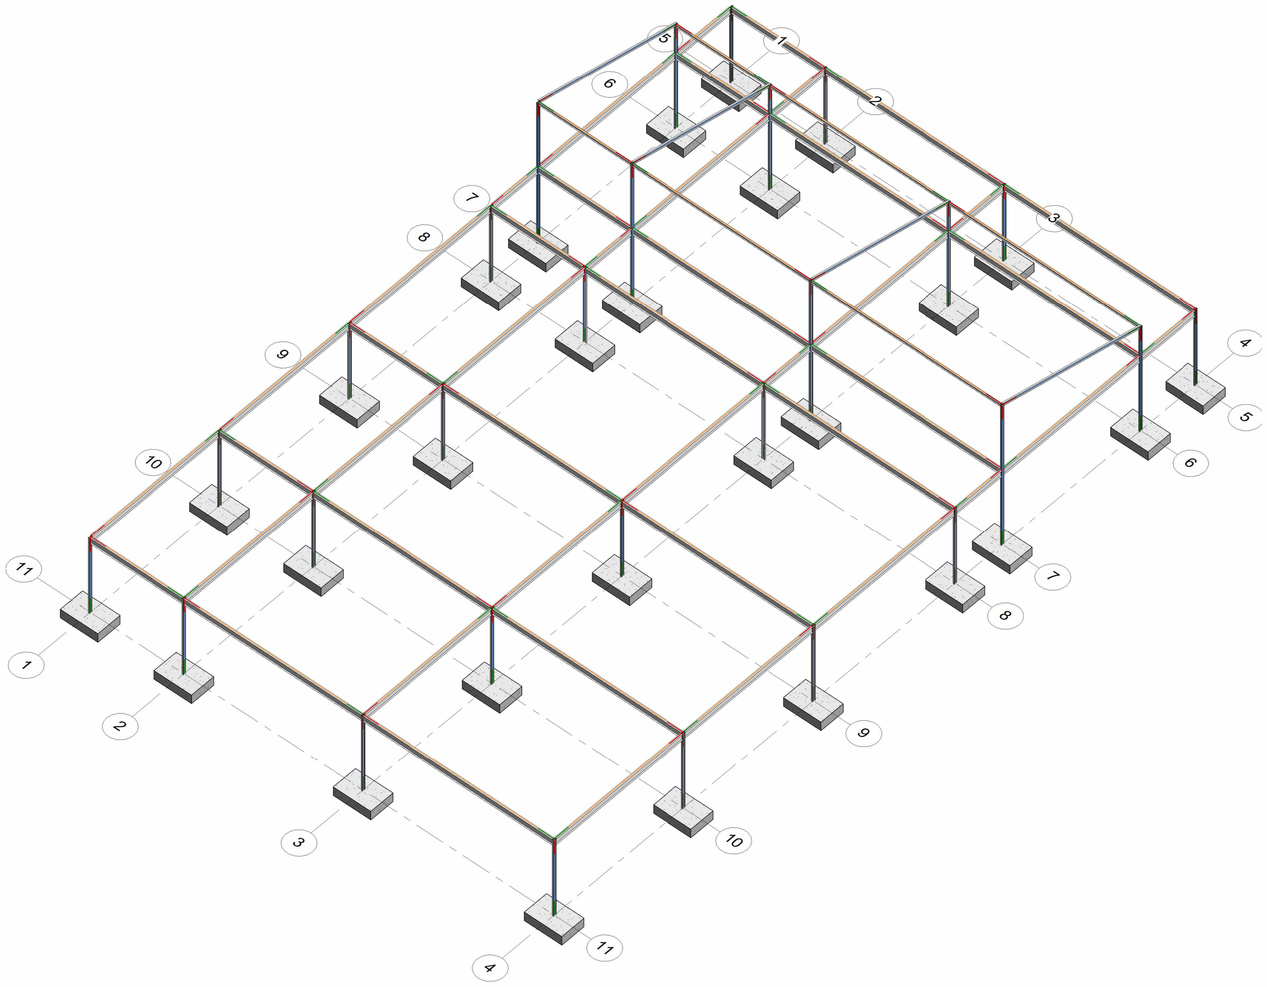

Property Title	Detail	Property	Originator	(zone) Functional Breakdown	(Level) Spatial Breakdown	(Type) Form	Discipline	Number	Description	Status	Revision	scale	drawn	checked	
Ysgol Bae Abertawe	**3D View**	**5010**	**UWTSD**	**XX**	**zz**	**M**	**S**	**0002**	**3D View**	**S0**			**N A H**	**N A H**	Prifysgol Cymru Y Drindod Dewi Sant University of Wales Trinity Saint David SA1 Campus King's Road Swansea SA1 8HO
		File Path: **C:\Users\nikih\Desktop\BACKUP ASSIGN(Latest)\Structrual\5010_UWTSD_XX_ZZ_M_A_0001_StructWIP_S0.rvt**										date **05/03/22**			

Prifysgol Cymru
Y Drindod Dewi Sant
University of Wales
Trinity Saint David

(S0) UNCONTROLLED
Not to be used as a
reference document
Check Status Before Quoting

Rev/Date/By

Revison

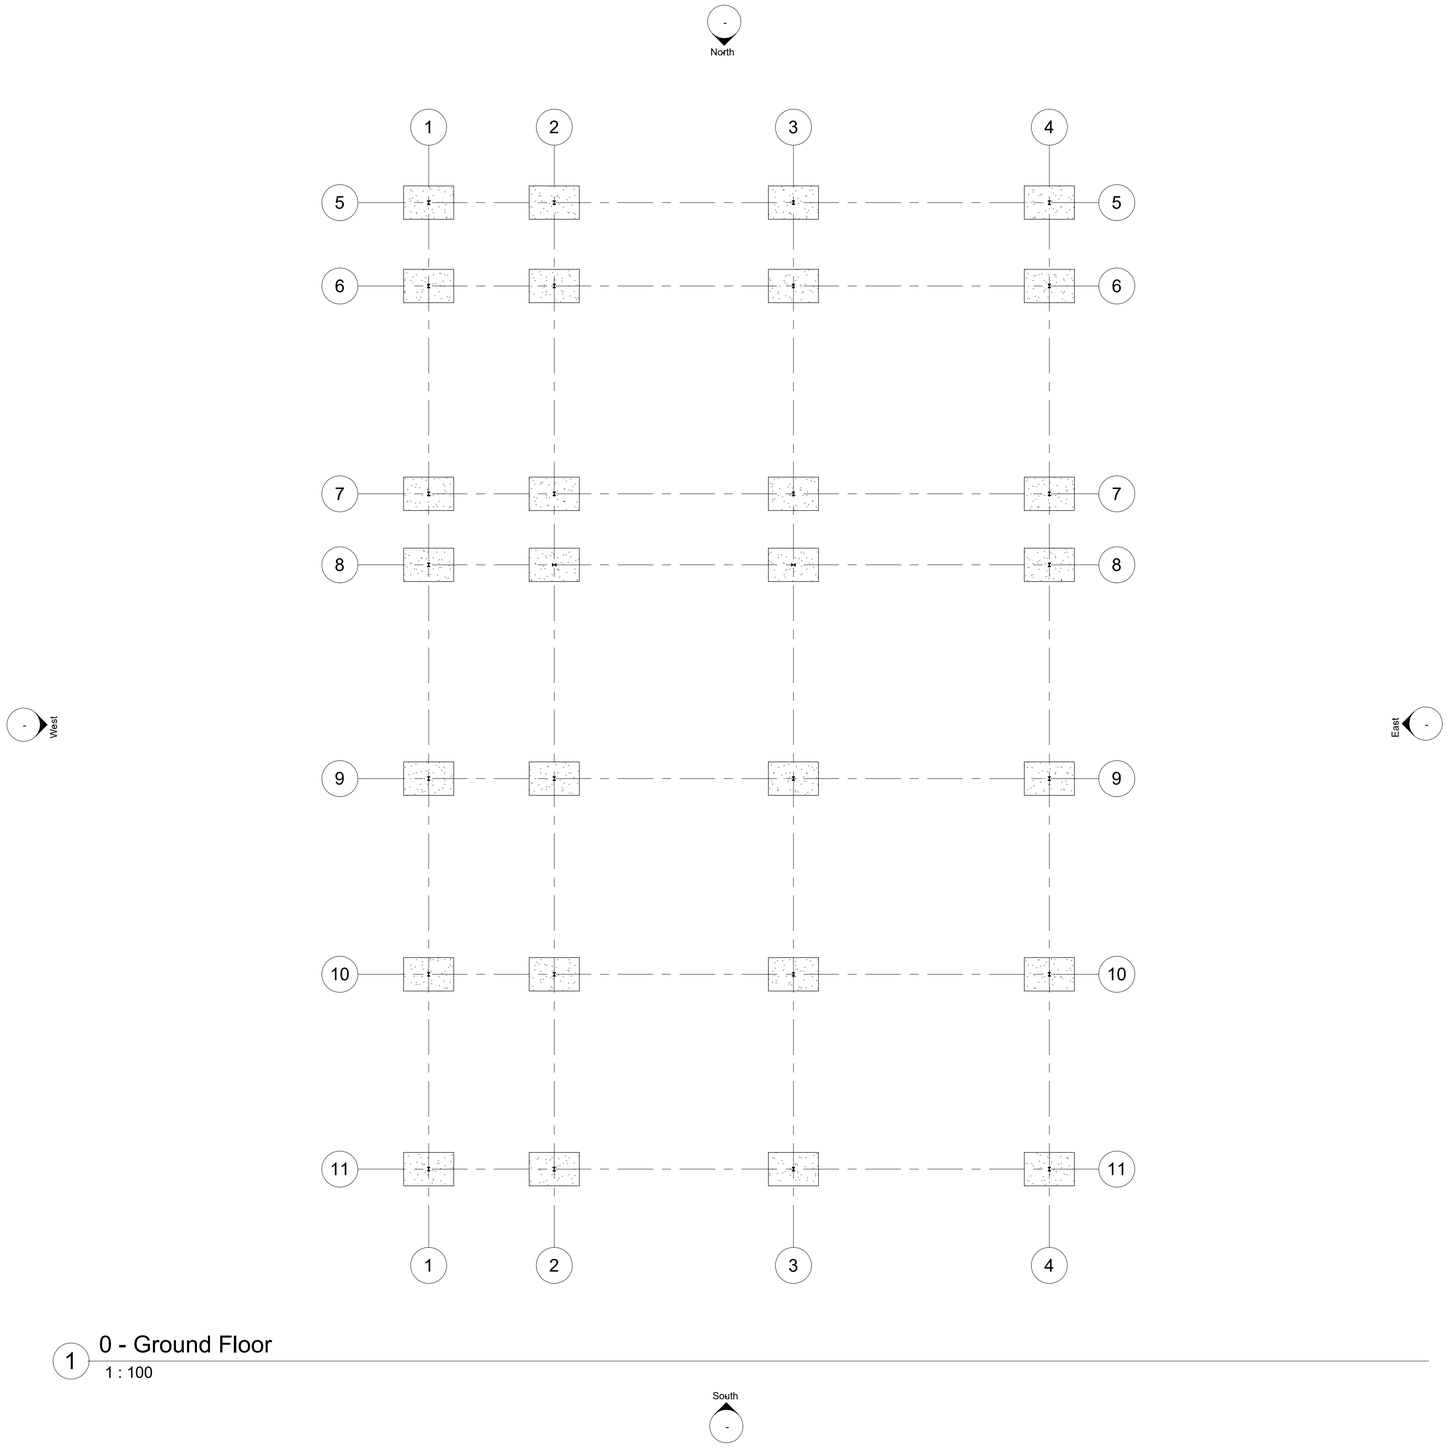

1 0 - Ground Floor

1 : 100

Property Title	Detail	Property	Originator	(zone) Functional Breakdown	(Level) Spatial Breakdown	(Type) Form	Discipline	Number	Description	Status	Revision	scale	drawn	
Ysgol Bae Abertawe	**Foundation Layout**	**5010**	**UWTSD**	**XX**	**xx**	**D**	**S**	**0001**	**Foundation Layout**	**S0**		**1 : 100**	**N A H**	
												date	checked	
												May 2022	**N A H**	

File Path: **C:\Users\nikih\Desktop\BACKUP ASSIGN(Latest)\Structrual\5010_UWTSD_XX_ZZ_M_A_0001_StructWIP_S0.rvt**

Prifysgol Cymru Y Drindod Dewi Sant University of Wales Trinity Saint David

SA1 Campus
King's Road
Swansea
SA1 8HO

Prifysgol Cymru
Y Drindod Dewi Sant
University of Wales
Trinity Saint David

(S0) UNCONTROLLED
Not to be used as a reference document
Check Status Before Quoting

Rev/Date/By

Revison

0 - Ground Floor Plan Works

1 : 1000

Sand

S

Property Title	Detail	Property	Originator	(zone) Functional Breakdown	(Level) Spatial Breakdown	(Type) Form	Discipline	Number	Description	Status	Revision	scale	drawn	
Ysgol Bae Abertawe	**Demolition**	**5010**	**UWTSD**	**XX**	**XX**	**D**	**A**	**0005**	**Demolition**	**S0**		**1 : 1000**	**N A H**	
		File Path: **C:\Users\nikih\Desktop\BACKUP ASSIGN(Latest)\5010_UWTSD_XX_ZZ_M_A_0001_ArchWIP_S0.rvt**										date **May 2022**	checked **N A H**	

Prifysgol Cymru Y Drindod Dewi Sant University of Wales Trinity Saint David

SA1 Campus
King's Road
Swansea
SA1 8HO

Prifysgol Cymru
Y Drindod Dewi Sant
University of Wales
Trinity Saint David

(S0) UNCONTROLLED
Not to be used as a
reference document
Check Status Before Quoting

Rev/Date/By

Revison

Sand

0 - Ground Floor Plan Works (sheet view)

1 : 1000

Property Title	Detail	Property	Originator	(zone) Functional Breakdown	(Level) Spatial Breakdown	(Type) Form	Discipline	Number	Description	Status	Revision	scale	drawn	
Ysgol Bae Abertawe	**Works plan**	**5010**	**UWTSD**	**XX**	**XX**	**D**	**A**	**0006**	**Works plan**	**S0**		**1 : 1000**	**N A H**	
		File Path: **C:\Users\nikih\Desktop\BACKUP ASSIGN(Latest)\5010_UWTSD_XX_ZZ_M_A_0001_ArchWIP_S0.rvt**										**May 2022**	**N A H**	

Prifysgol Cymru
Y Drindod Dewi Sant
University of Wales
Trinity Saint David

Prifysgol Cymru Y Drindod Dewi Sant
University of Wales Trinity Saint David

SA1 Campus
King's Road
Swansea
SA1 8HO

(S0) UNCONTROLLED
Not to be used as a
reference document
Check Status Before Quoting

Rev/Date/By

Revison

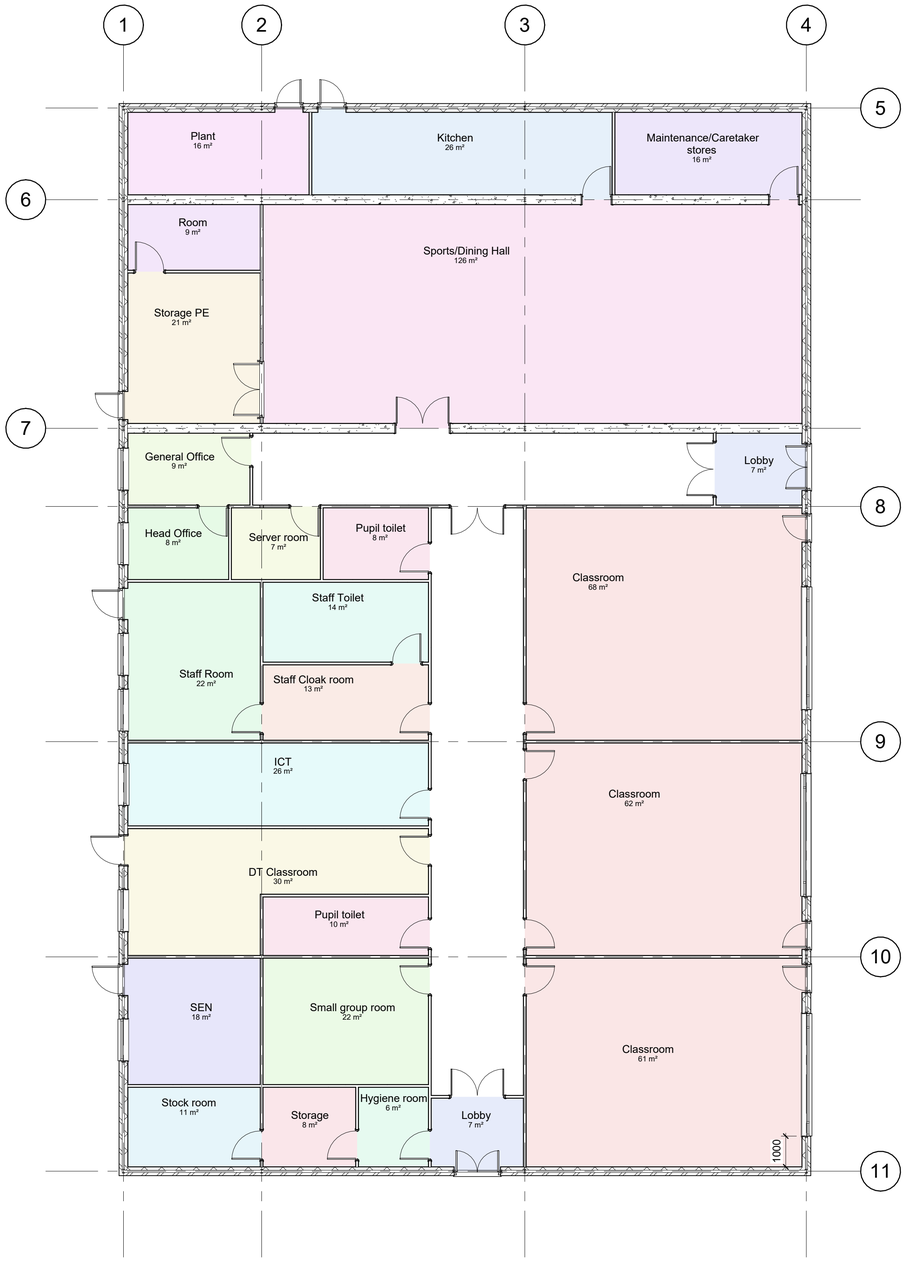

0 - Ground Floor Plan Proposed (1)

1 : 100

By Room Name Legend

- Classroom
- DT Classroom
- General Office
- Head Office
- Hygiene room
- ICT
- Kitchen
- Lobby
- Maintenance/Caretaker stores
- Plant
- Pupil toilet
- Room
- SEN
- Server room
- Small group room
- Sports/Dining Hall
- Staff Cloak room
- Staff Room
- Staff Toilet
- Stock room
- Storage
- Storage PE

Property Title	Detail	Property — Originator — (zone) Functional Breakdown — (Level) Spatial Breakdown — (Type) Form — Discipline — Number — Description — Status — Revision	scale	drawn				
Ysgol Bae Abertawe	**Proposed GA**	**5010 — UWTSD — XX — XX — D — A — 0007 — Proposed GA — S0 —**	**1 : 100**	**N A H**		Prifysgol Cymru Y Drindod Dewi Sant University of Wales Trinity Saint David	(S0) UNCONTROLLED Not to be used as a reference document Check Status Before Quoting	Rev/Date/By
		File Path: **C:\Users\nikih\Desktop\BACKUP ASSIGN(Latest)\5010_UWTSD_XX_ZZ_M_A_0001_ArchWIP_S0.rvt**	date **May 2022**	checked **N A H**	Prifysgol Cymru Y Drindod Dewi Sant University of Wales Trinity Saint David SA1 Campus King's Road Swansea SA1 8HO			Revison

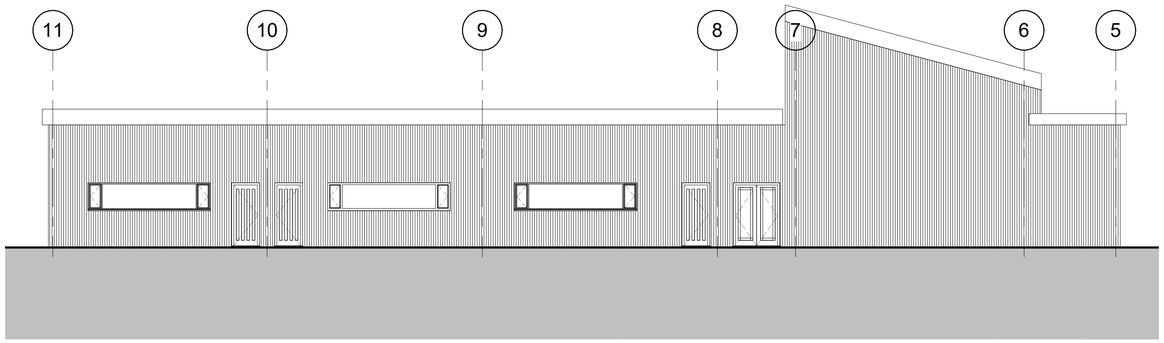

Elevation 2 - NE 1
1 : 100

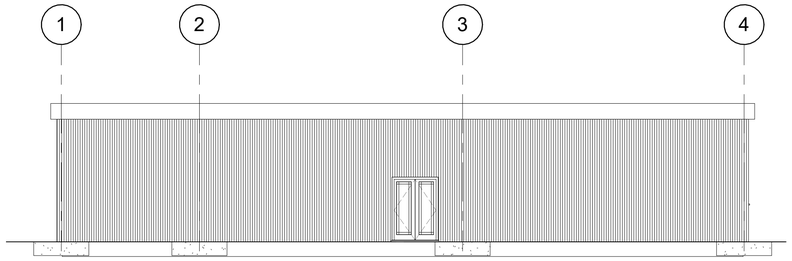

Elevation 1 - SE 1
1 : 100

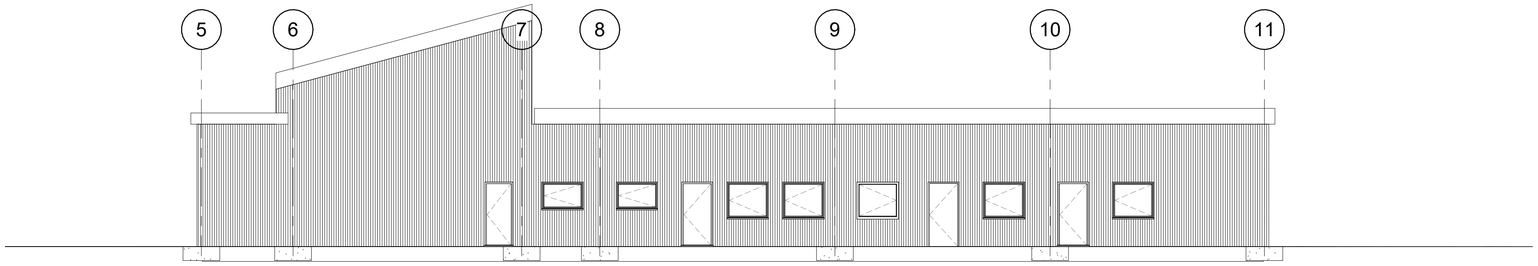

Elevation 4 - SW 1
1 : 100

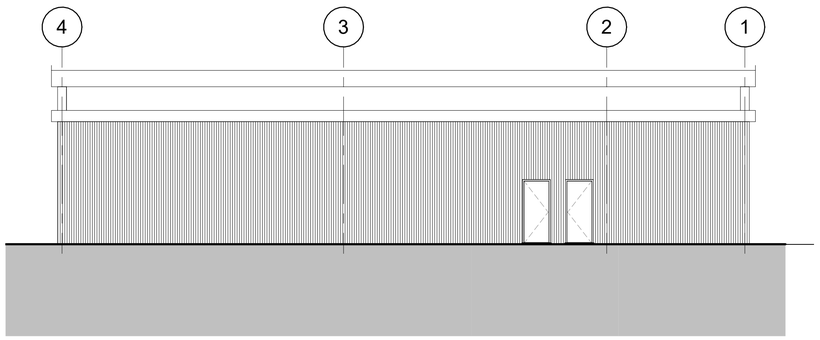

Elevation 3 - NW 1
1 : 100

Property Title	Detail	Property	Originator	(zone) Functional Breakdown	(Level) Spatial Breakdown	(Type) Form	Discipline	Number	Description	Status	Revision	scale	drawn	
Ysgol Bae Abertawe	**Proposed Elevations**	5010	UWTSD	XX	ZZ	D	A	0008	Proposed Elevations	S0		1 : 100	N A H	
		File Path: C:\Users\nikih\Desktop\BACKUP ASSIGN(Latest)\5010_UWTSD_XX_ZZ_M_A_0001_ArchWIP_S0.rvt										date: May 2022	checked: N A H	

Prifysgol Cymru Y Drindod Dewi Sant University of Wales Trinity Saint David
SA1 Campus
King's Road
Swansea
SA1 8HO

Prifysgol Cymru
Y Drindod Dewi Sant
University of Wales
Trinity Saint David

(S0) UNCONTROLLED
Not to be used as a reference document
Check Status Before Quoting

Rev/Date/By

Revison

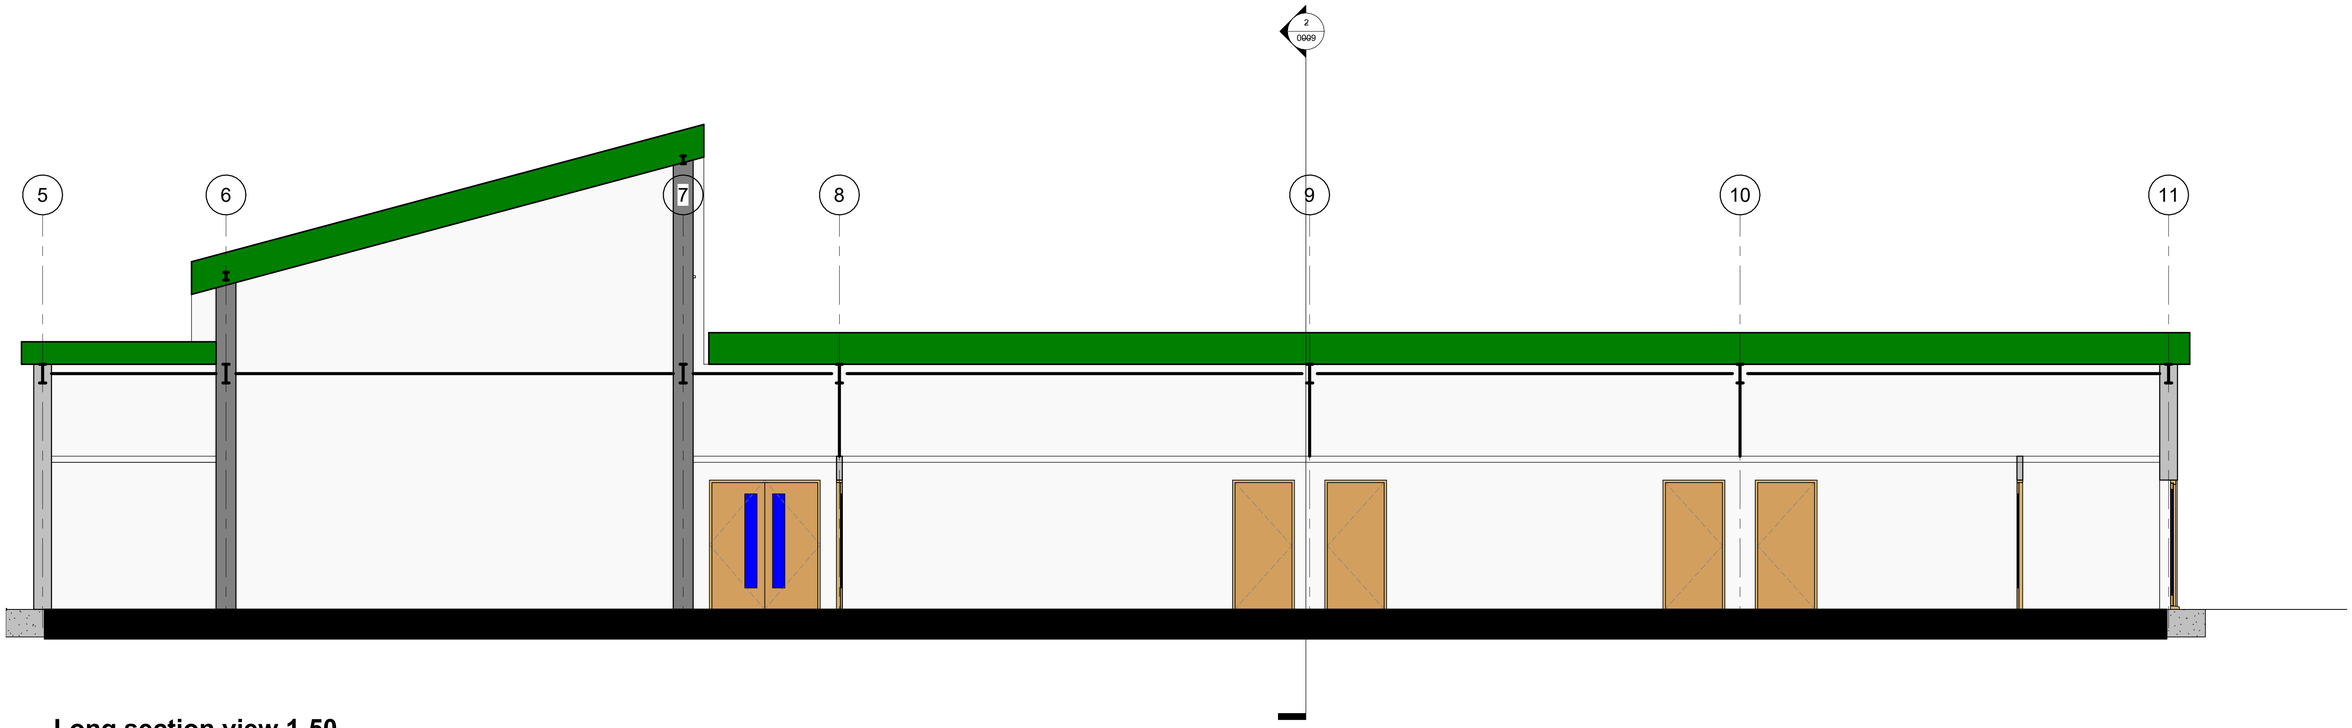

Long section view 1-50
1 : 50

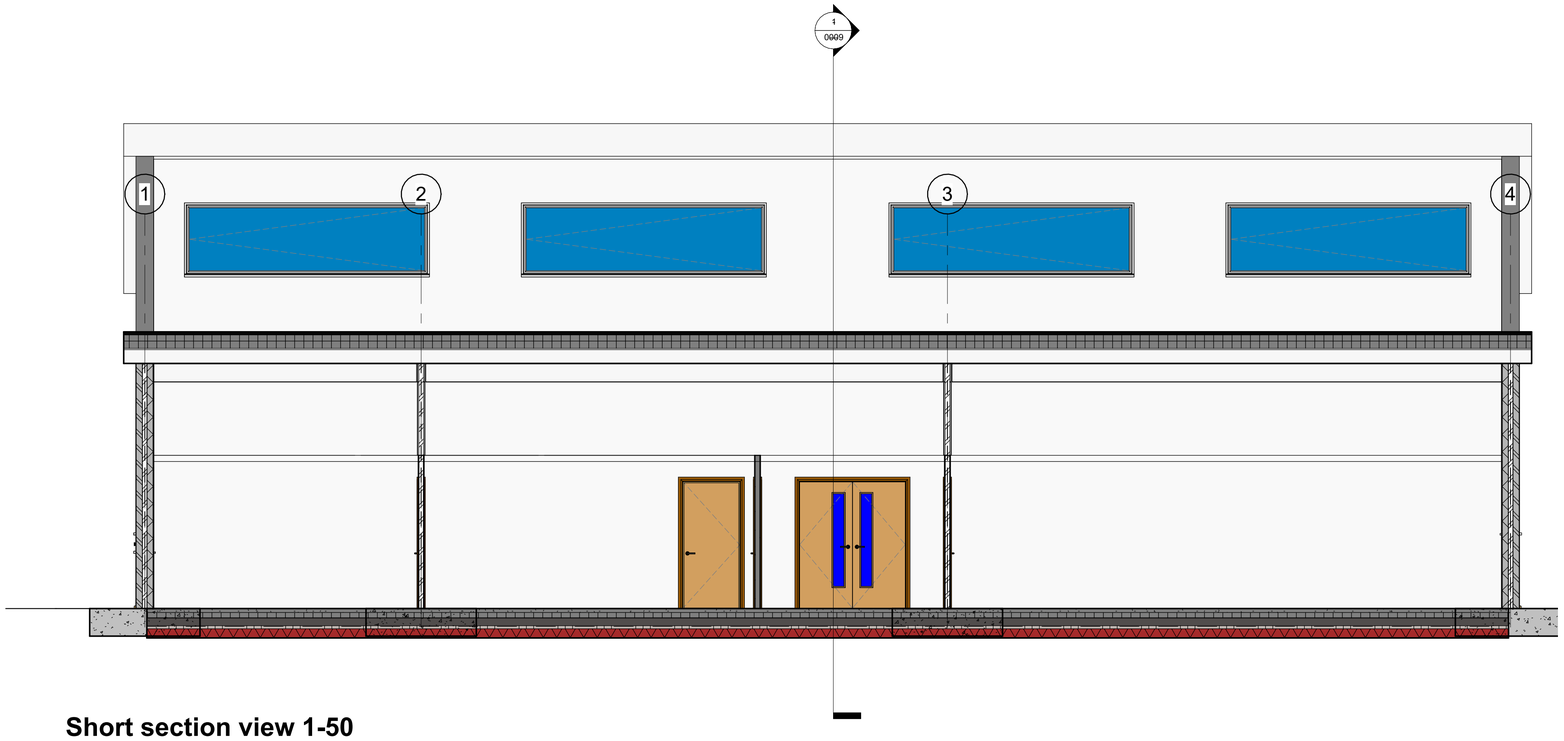

Short section view 1-50
1 : 50

Property Title	Detail	Property	Originator	(zone) Functional Breakdown	(Level) Spatial Breakdown	(Type) Form	Discipline	Number	Description	Status	Revision
Ysgol Bae Abertawe	**Section elevations**	5010	UWTSD	XX	ZZ	D	A	0009	Section elevations	S0	

File Path: **C:\Users\nikih\Desktop\BACKUP ASSIGN(Latest)\5010_UWTSD_XX_ZZ_M_A_0001_ArchWIP_S0.rvt**

scale **1 : 50**
date **May 2022**
drawn **N A H**
checked **N A H**

Prifysgol Cymru Y Drindod Dewi Sant
University of Wales Trinity Saint David

SA1 Campus
King's Road
Swansea
SA1 8HO

Prifysgol Cymru
Y Drindod Dewi Sant
University of Wales
Trinity Saint David

(S0) UNCONTROLLED
Not to be used as a
reference document
Check Status Before Quoting

Rev/Date/By

Revison