
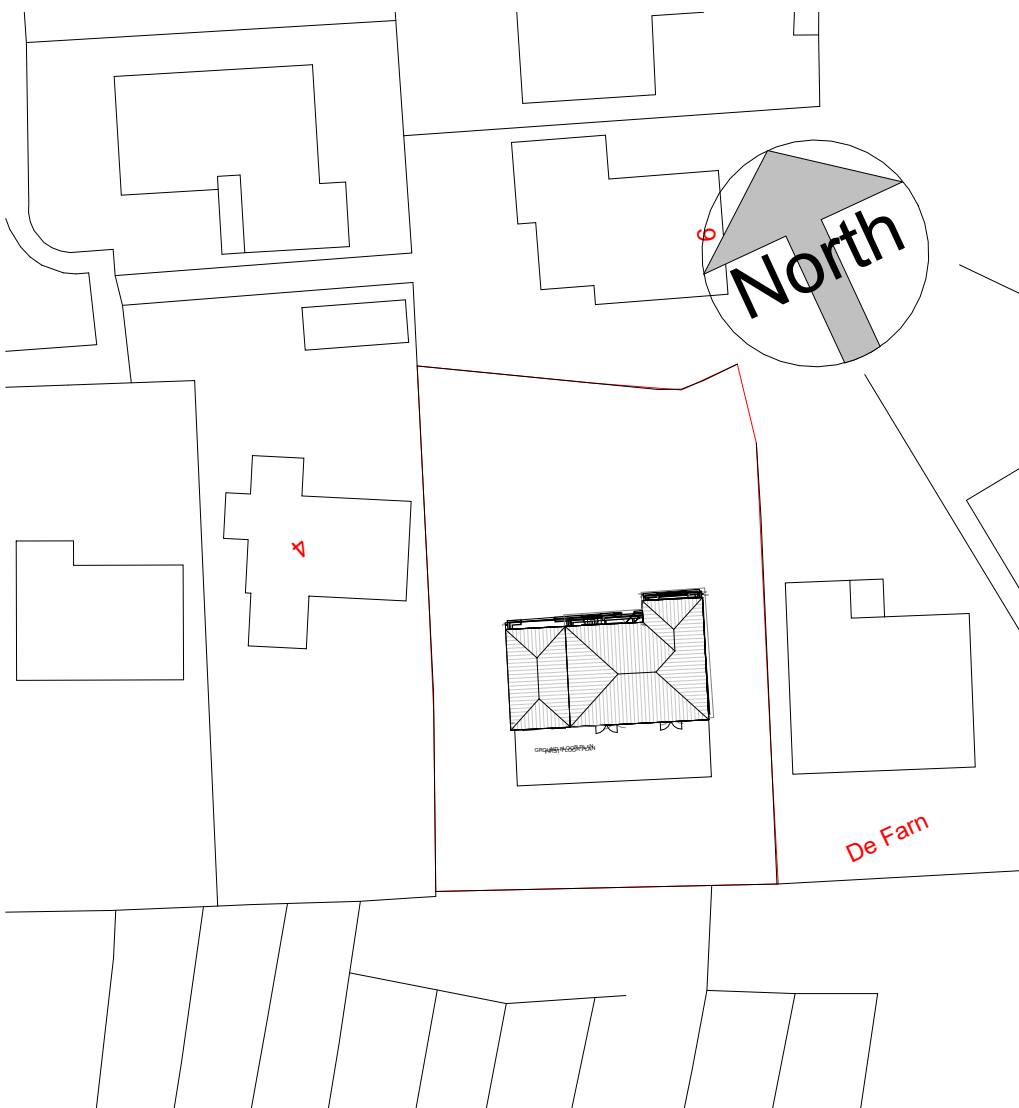


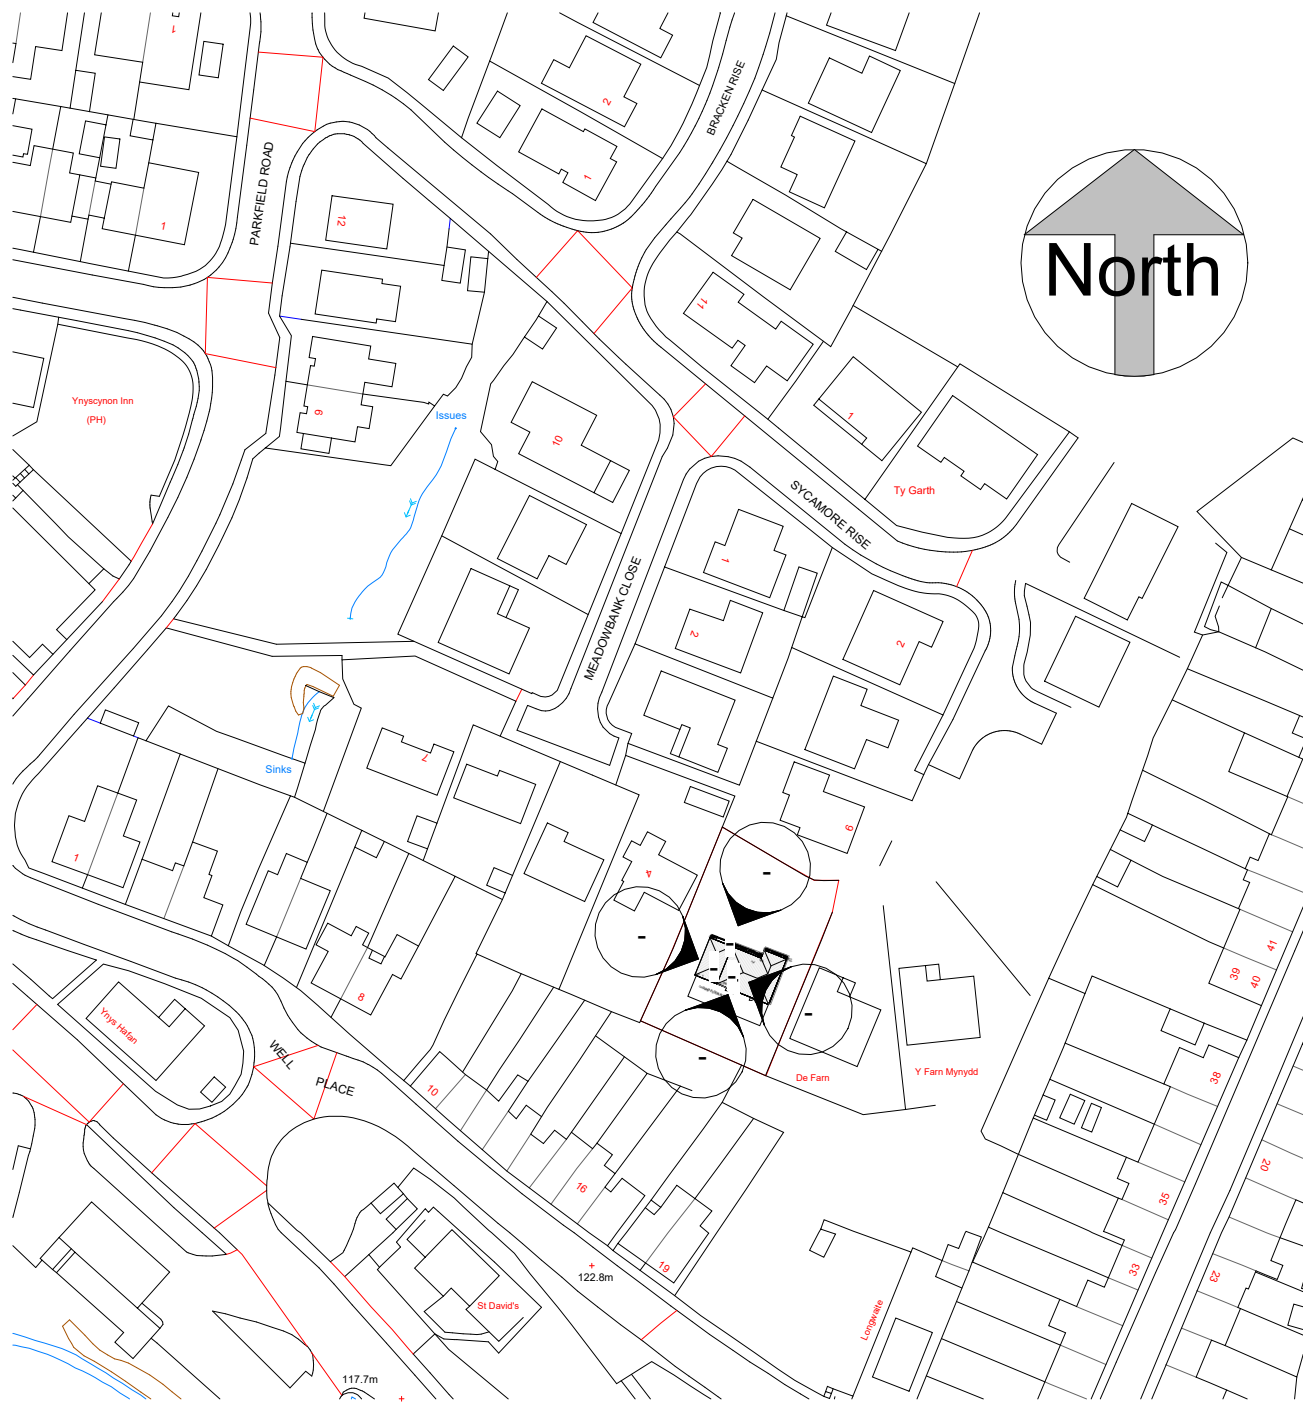


2 Existing Site Plan
1 : 500

1 Site Location Plan
1 : 1250

By Room Name Legend


- Bathroom 1
- Dining room
- Entrance
- Garage
- Kitchen
- Living Room

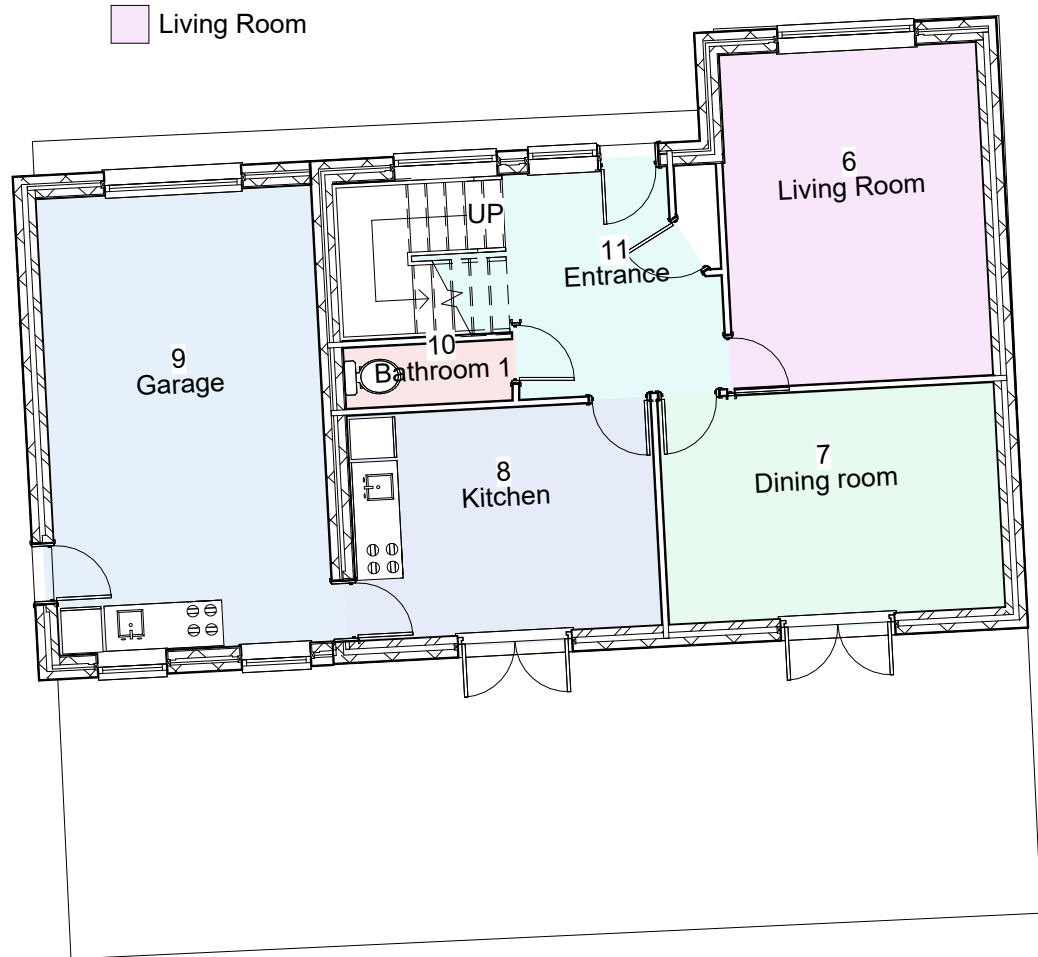


3 Level 0
1 : 100

By Room Name Legend


- Bathroom 2
- Bedroom 1
- Bedroom 2
- Bedroom 3
- Landing

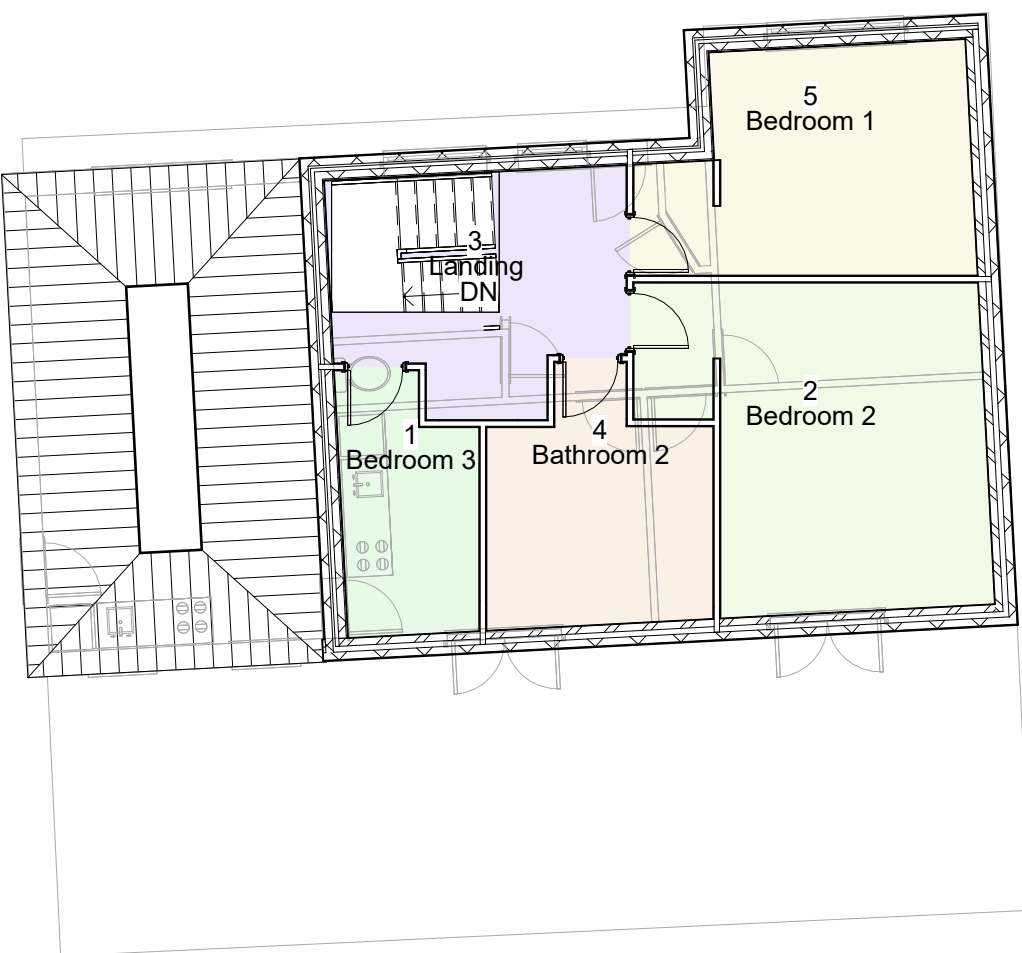

4 Level 1
1 : 100

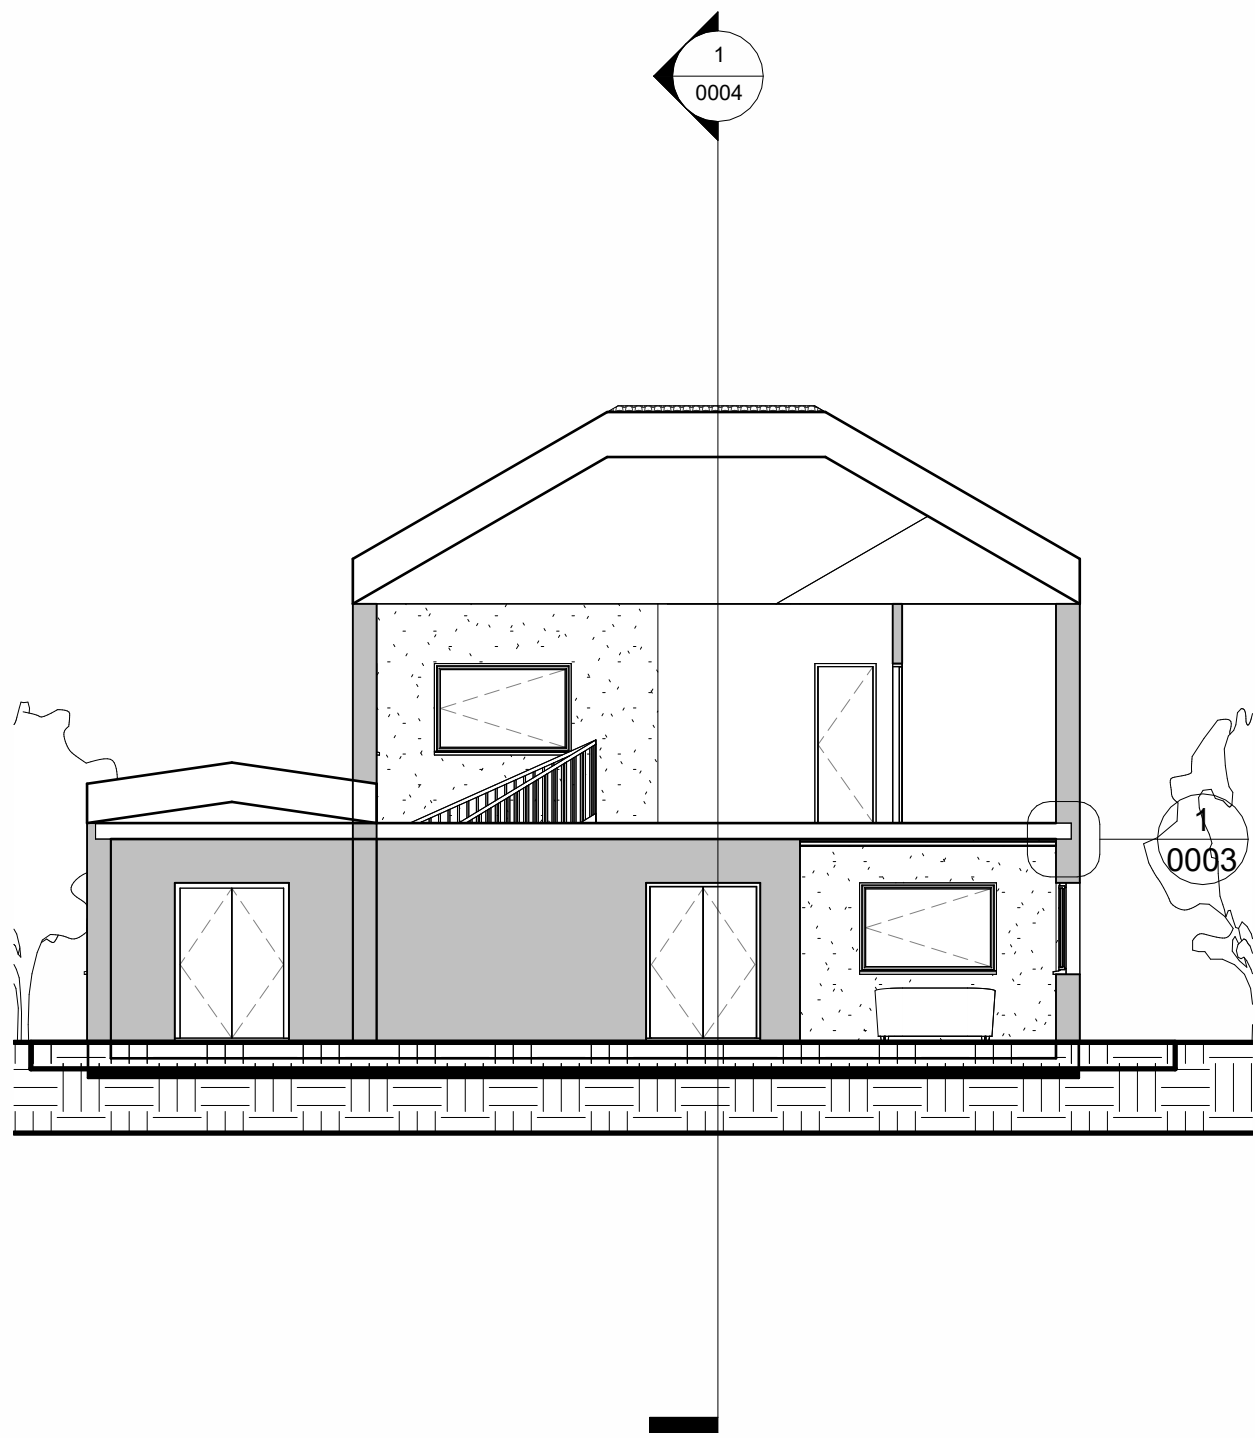

2 Section 1
1 : 100

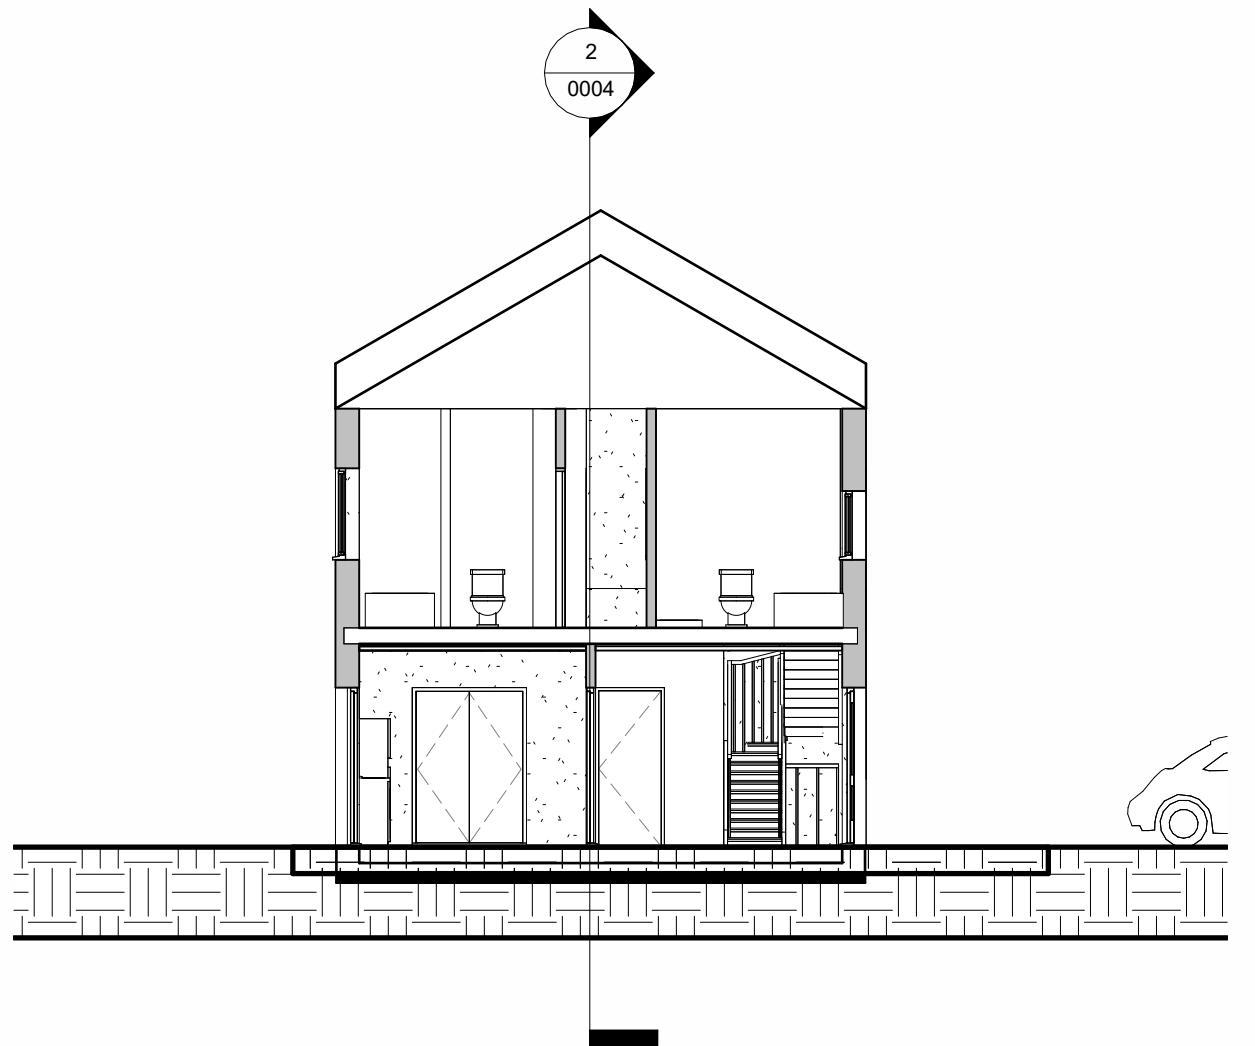

1 Section 2
1 : 100



3 proposed visualisation