

Project Name:

UPRN Code:

Originator Code:

Role Code:

Drawn By:

Checked By:

Date:

Project Status:

Project 1

0001

MS2405

QS

Michael sutton


Gavin Taylor

02/05/2024


complete

ACBA 4018





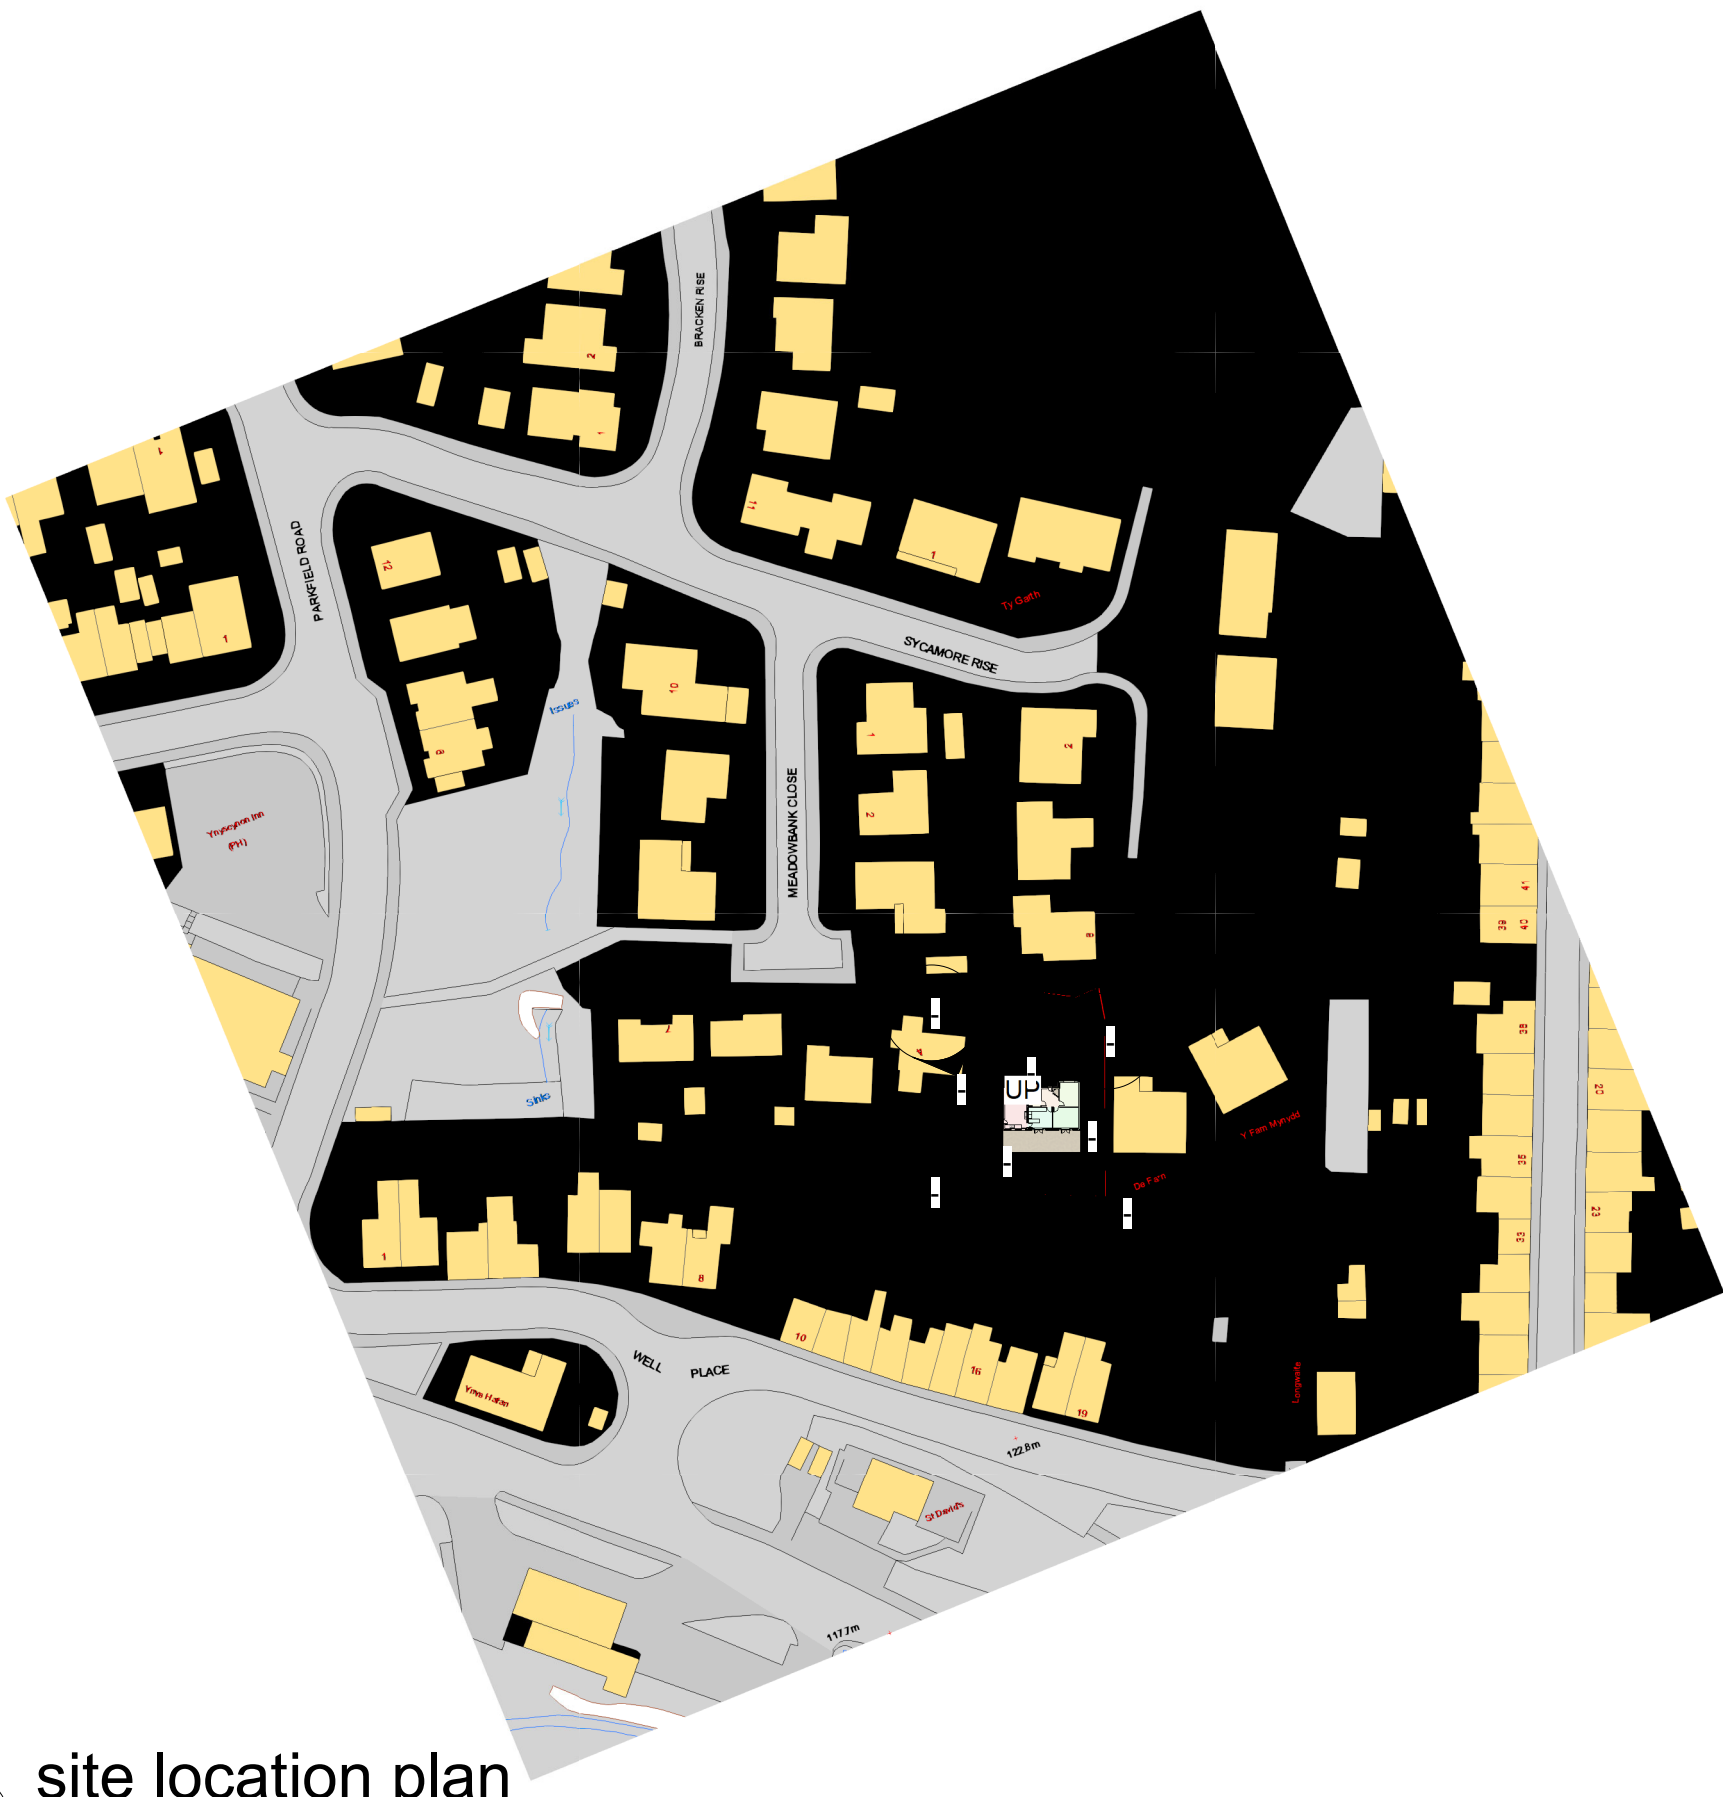



1 site location plan
1 : 1250

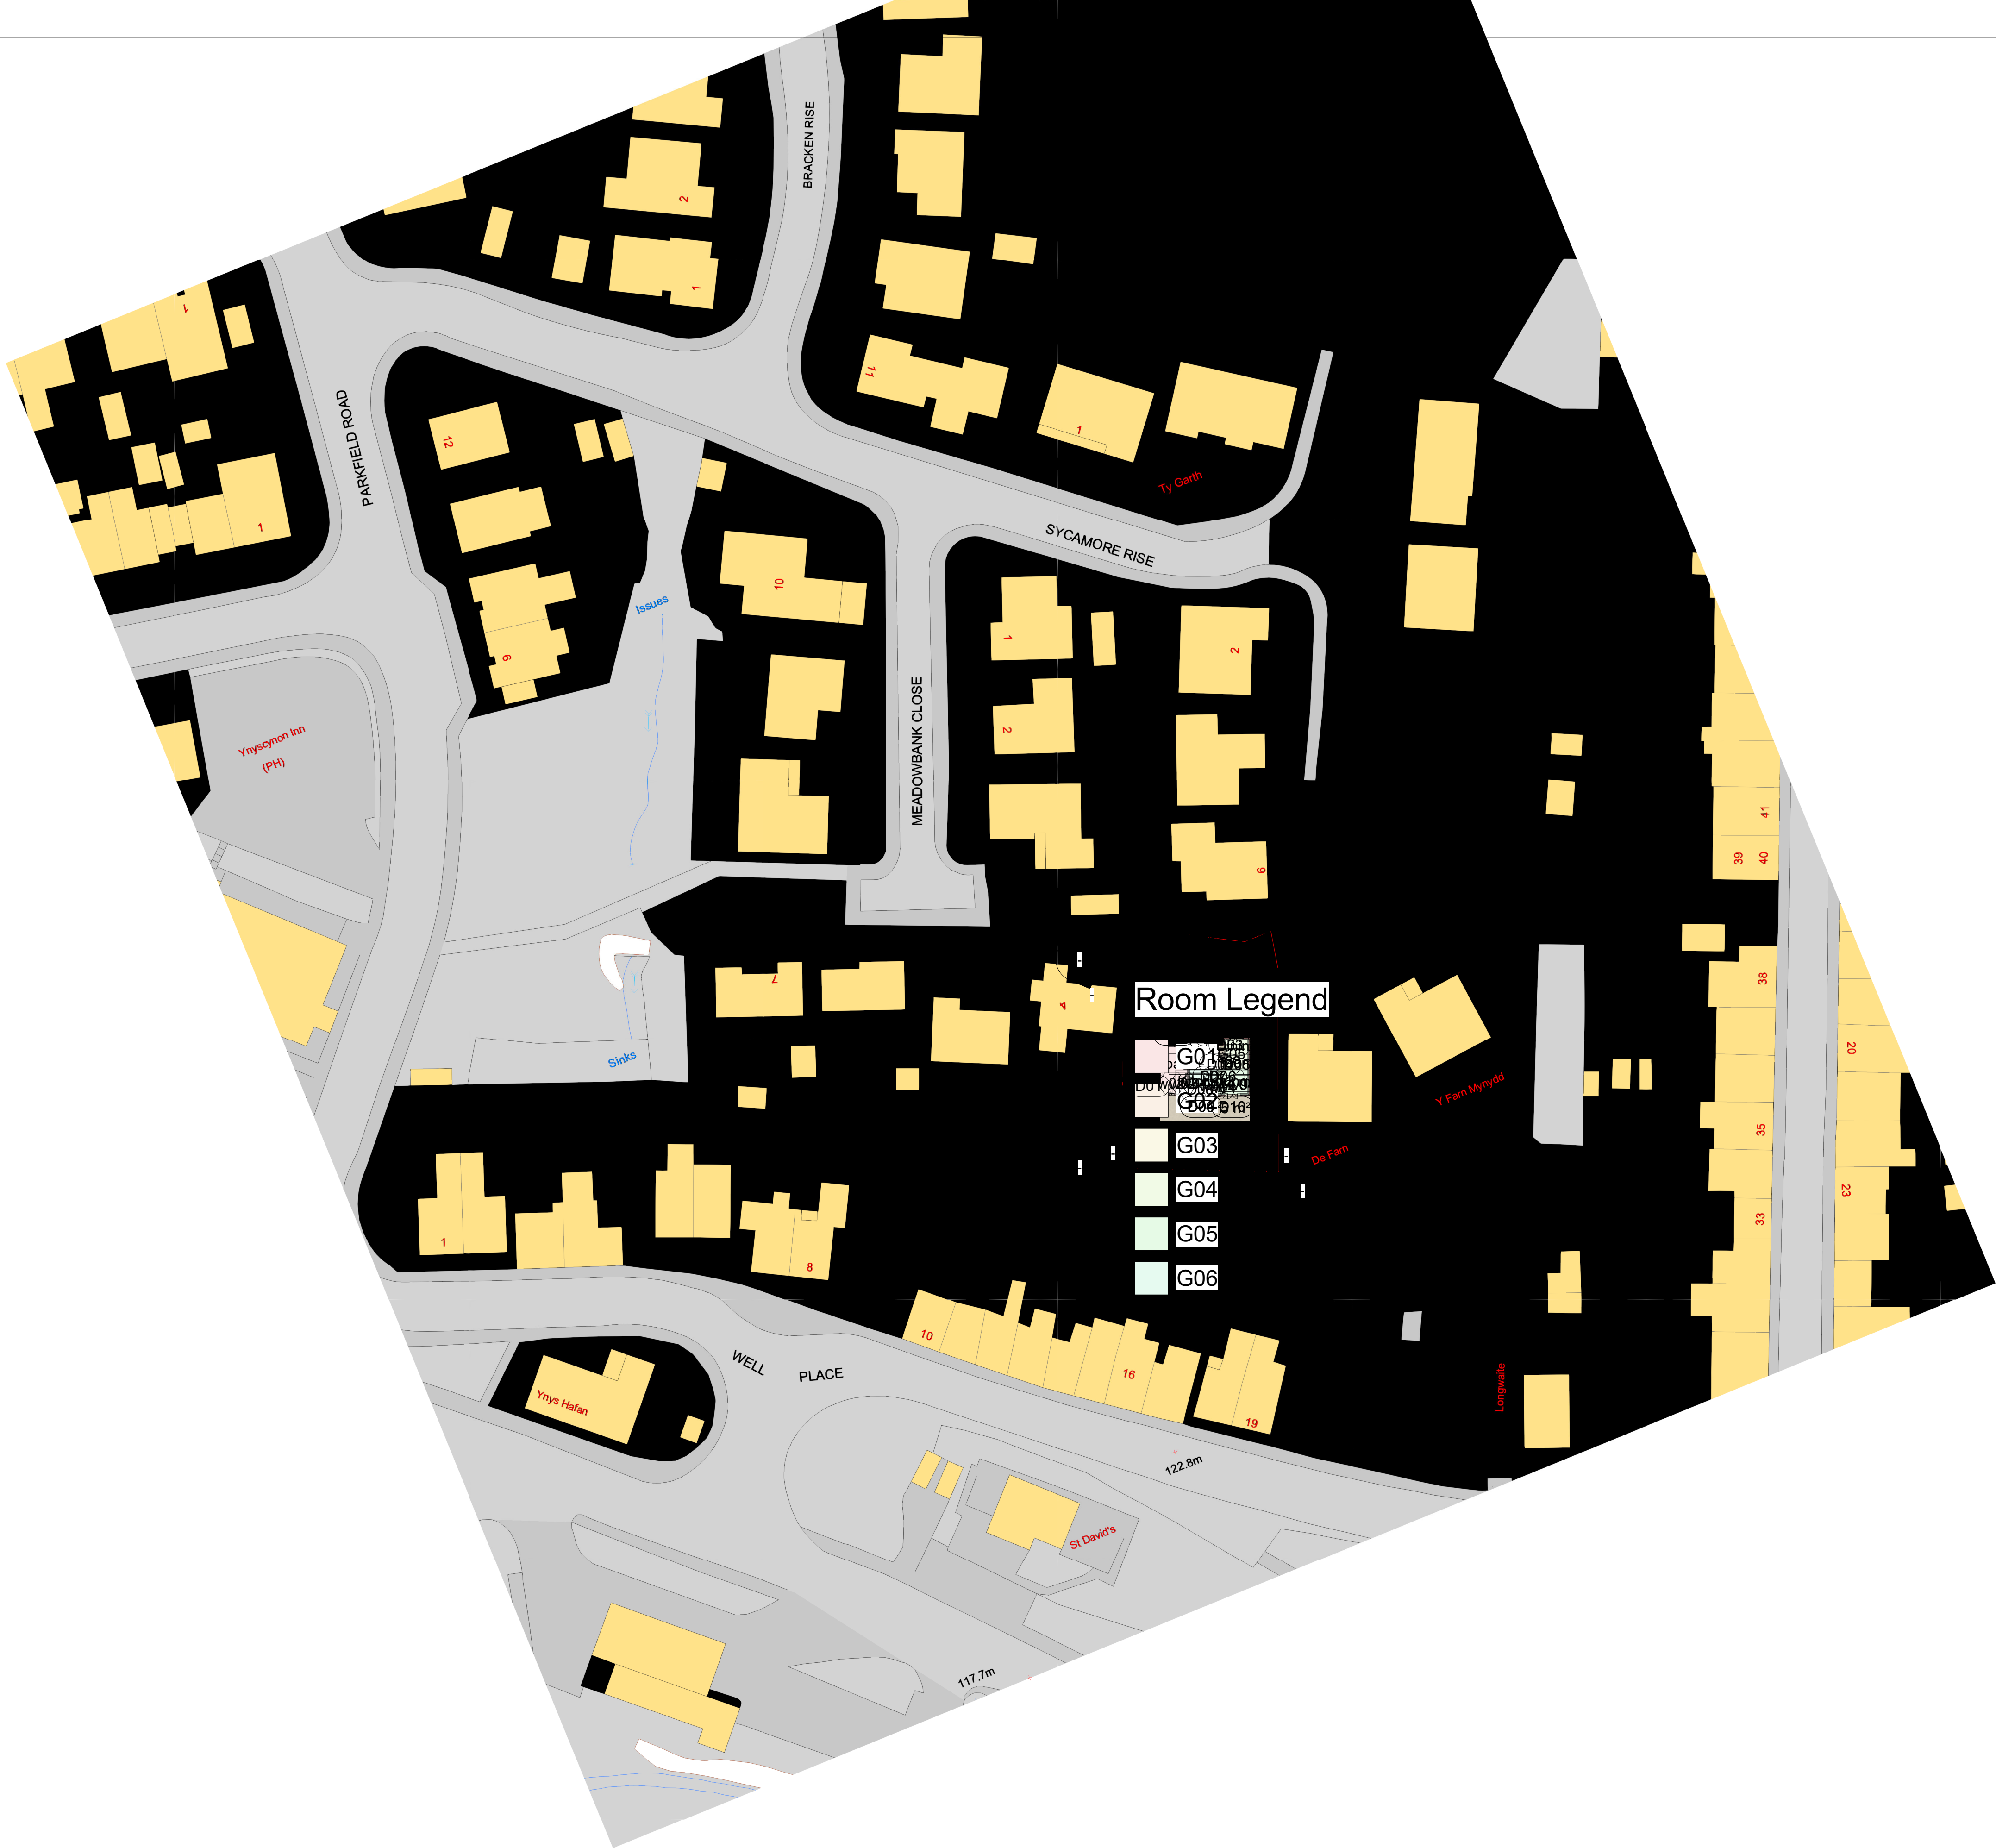


1 ground floor Copy 1
1 : 500

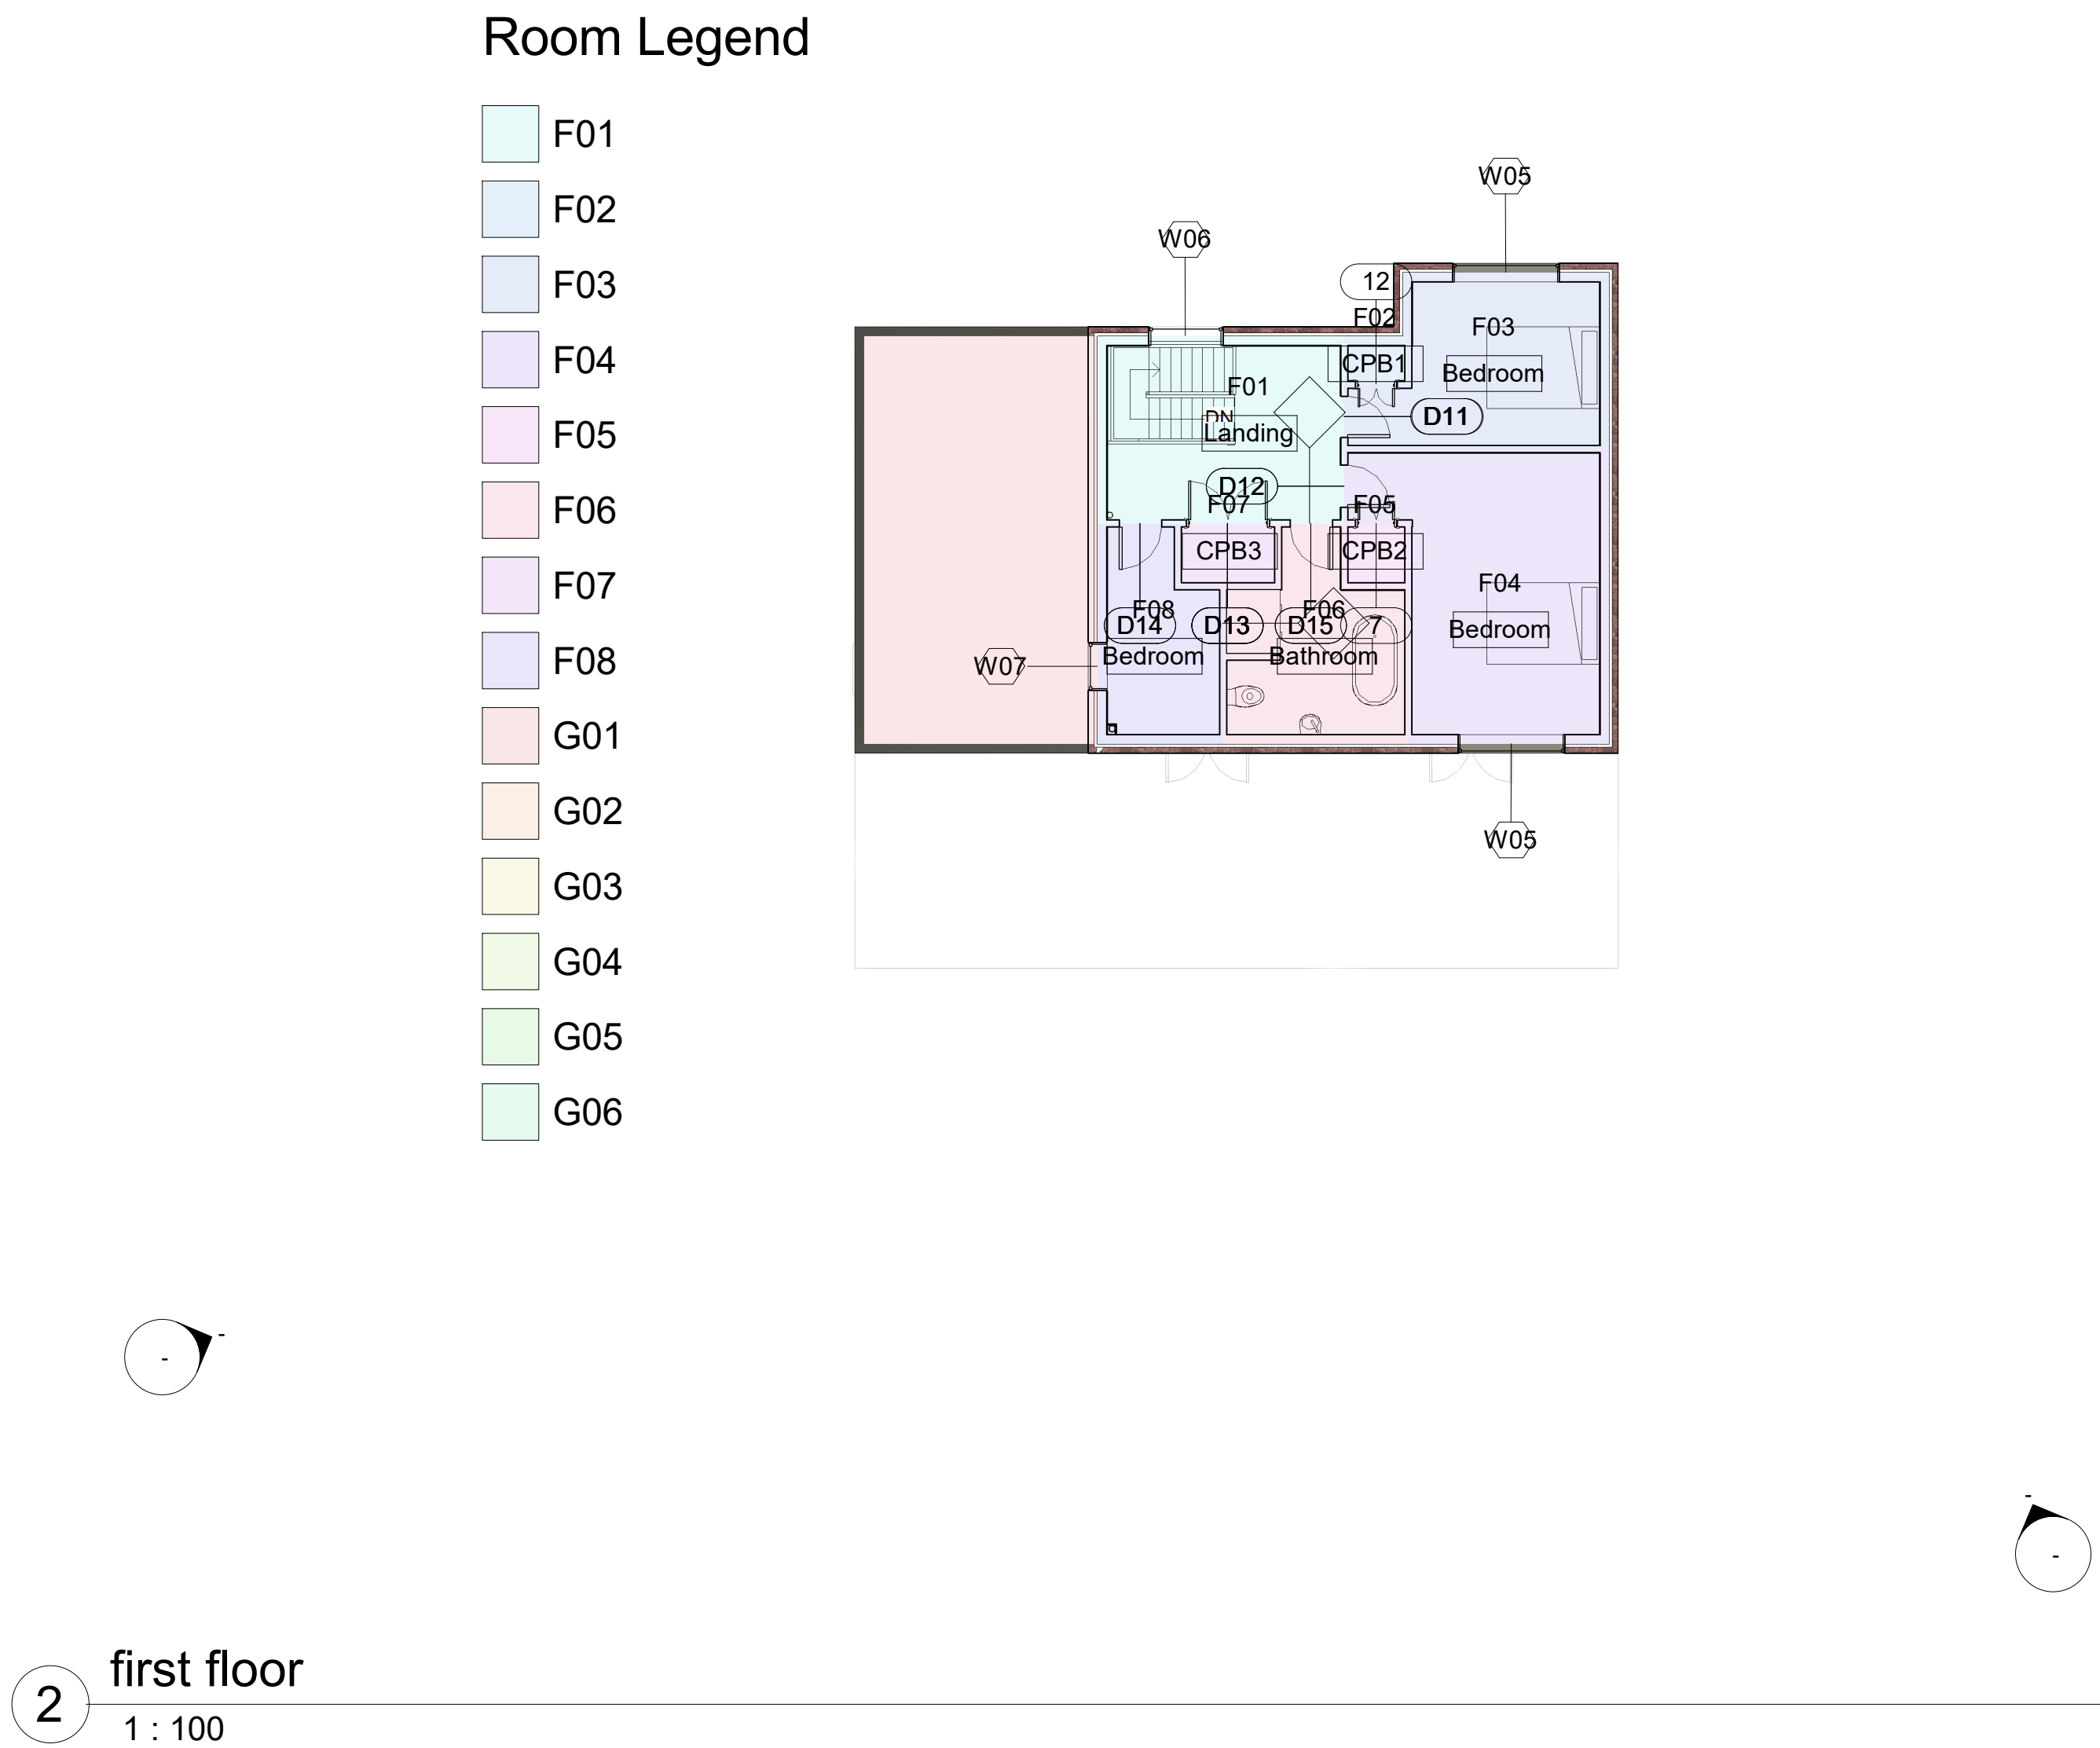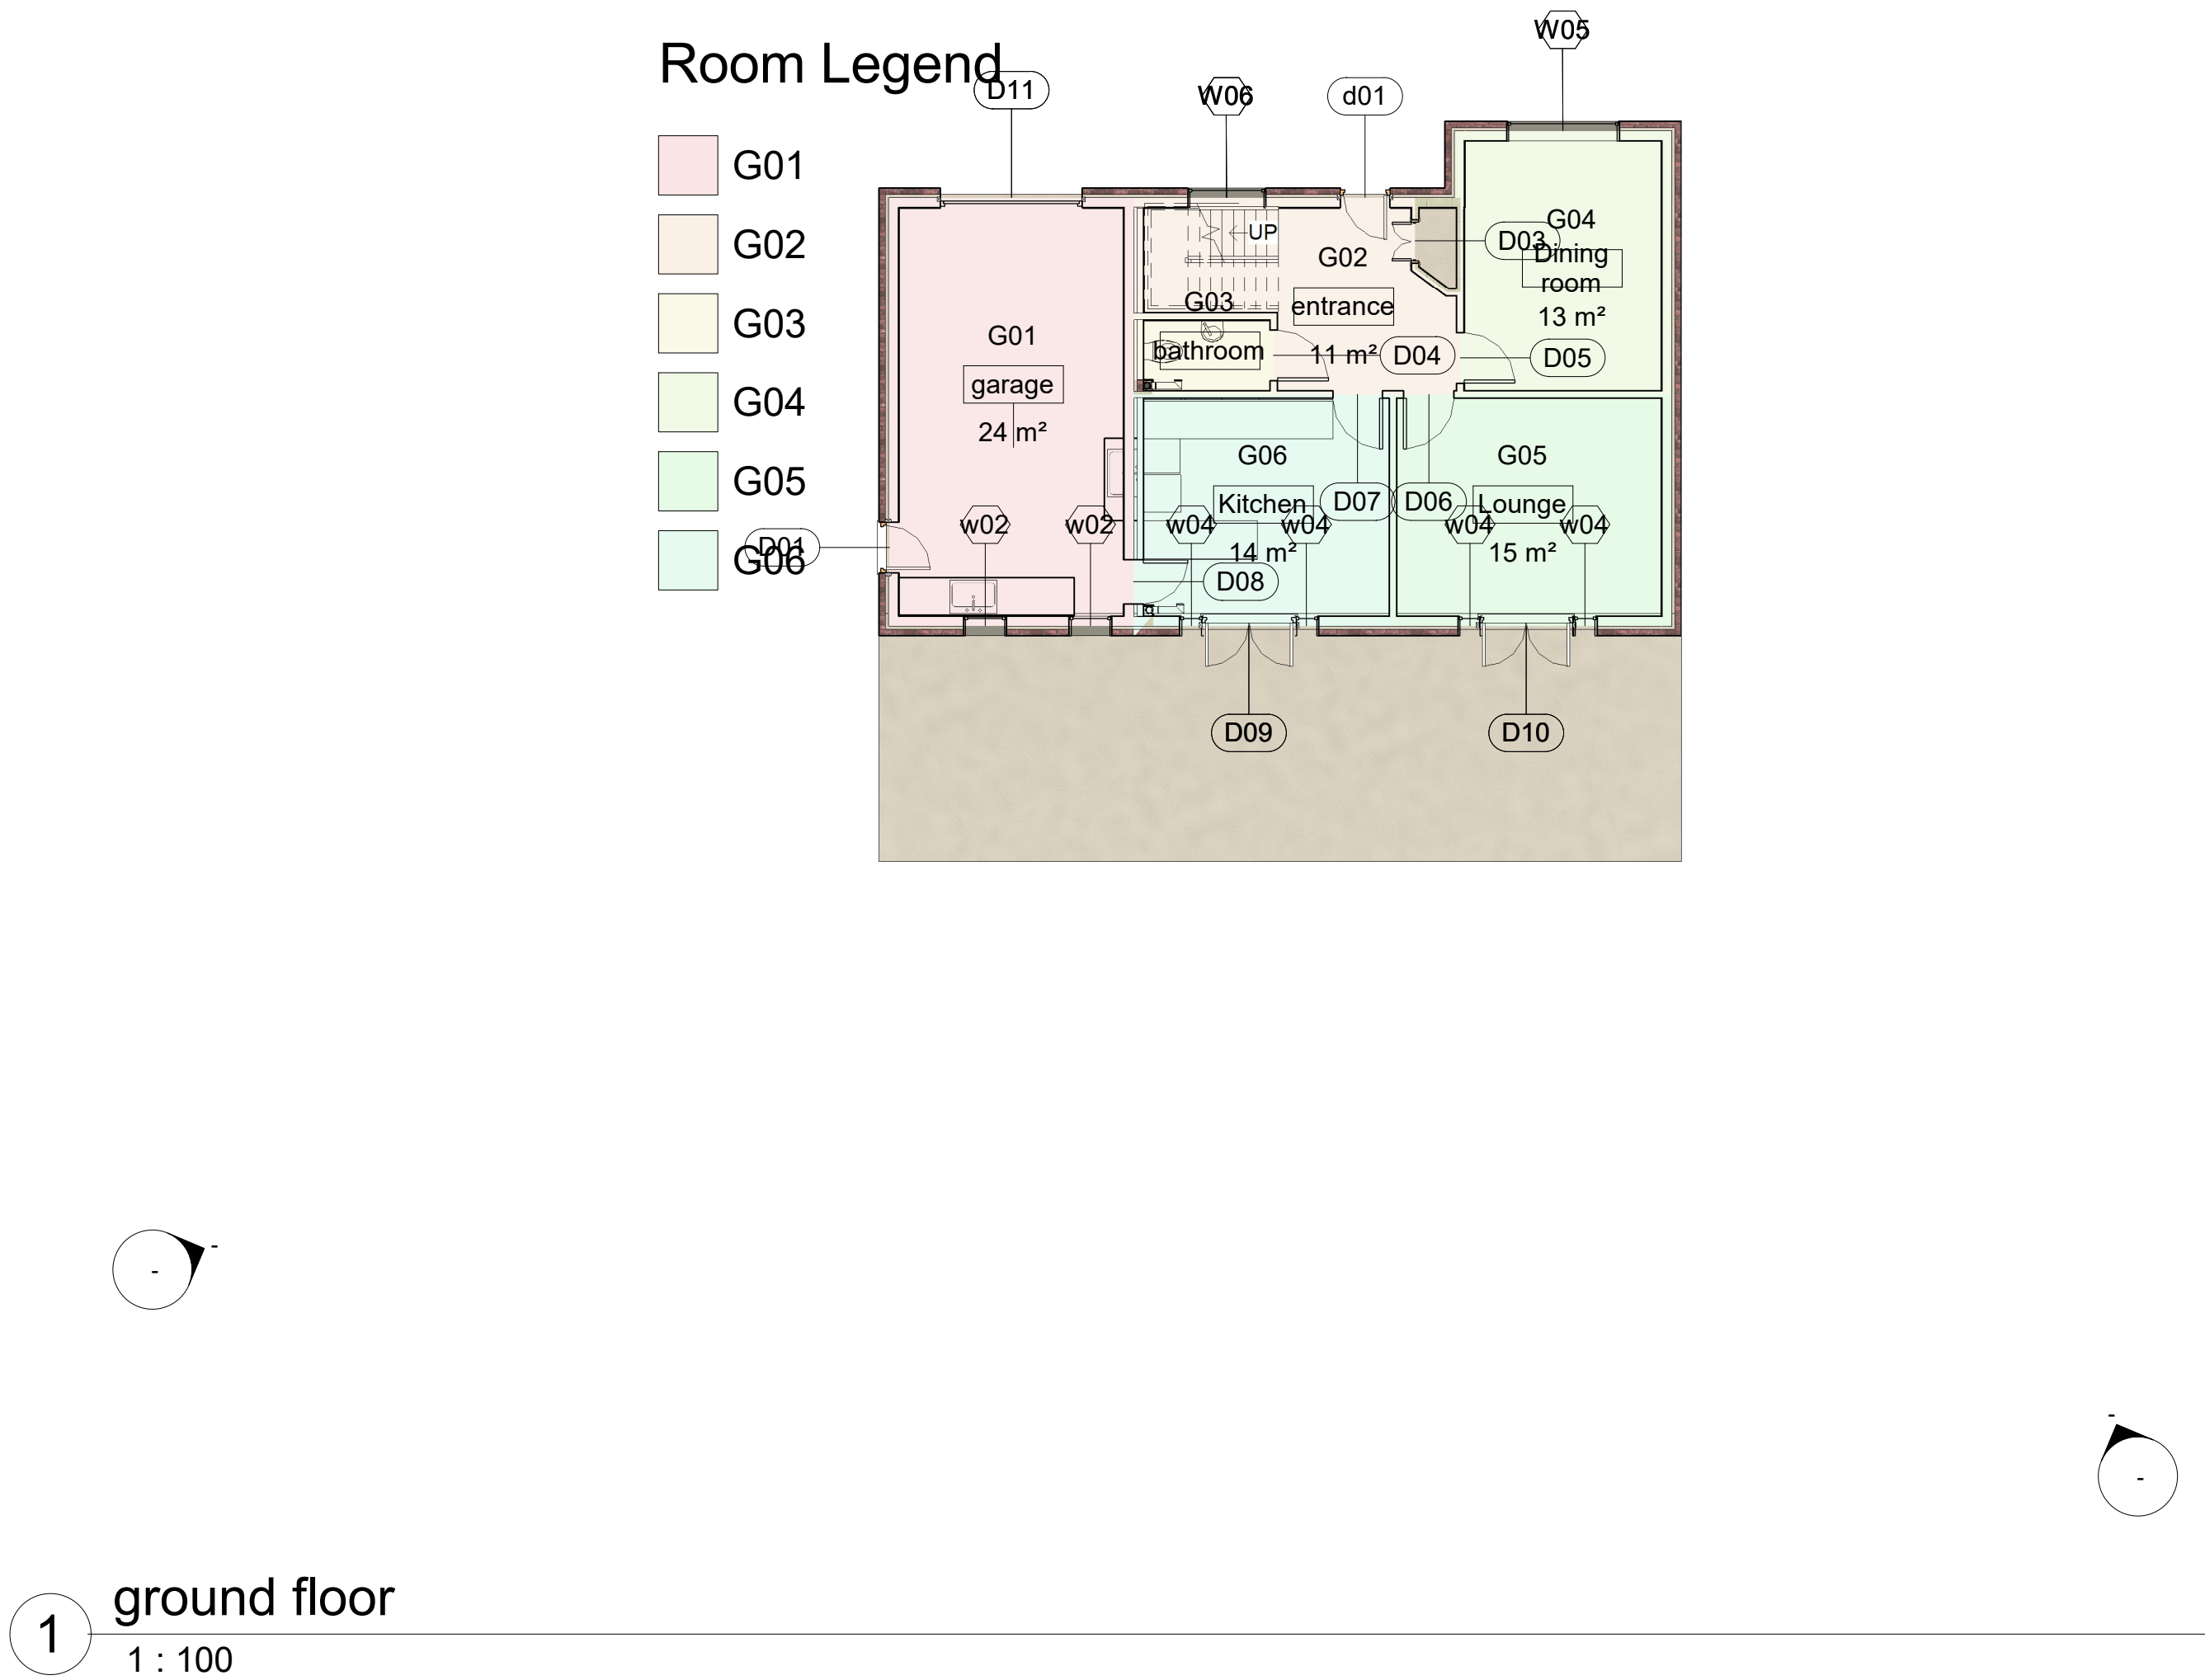




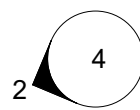
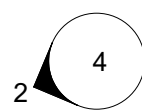


Room Legend

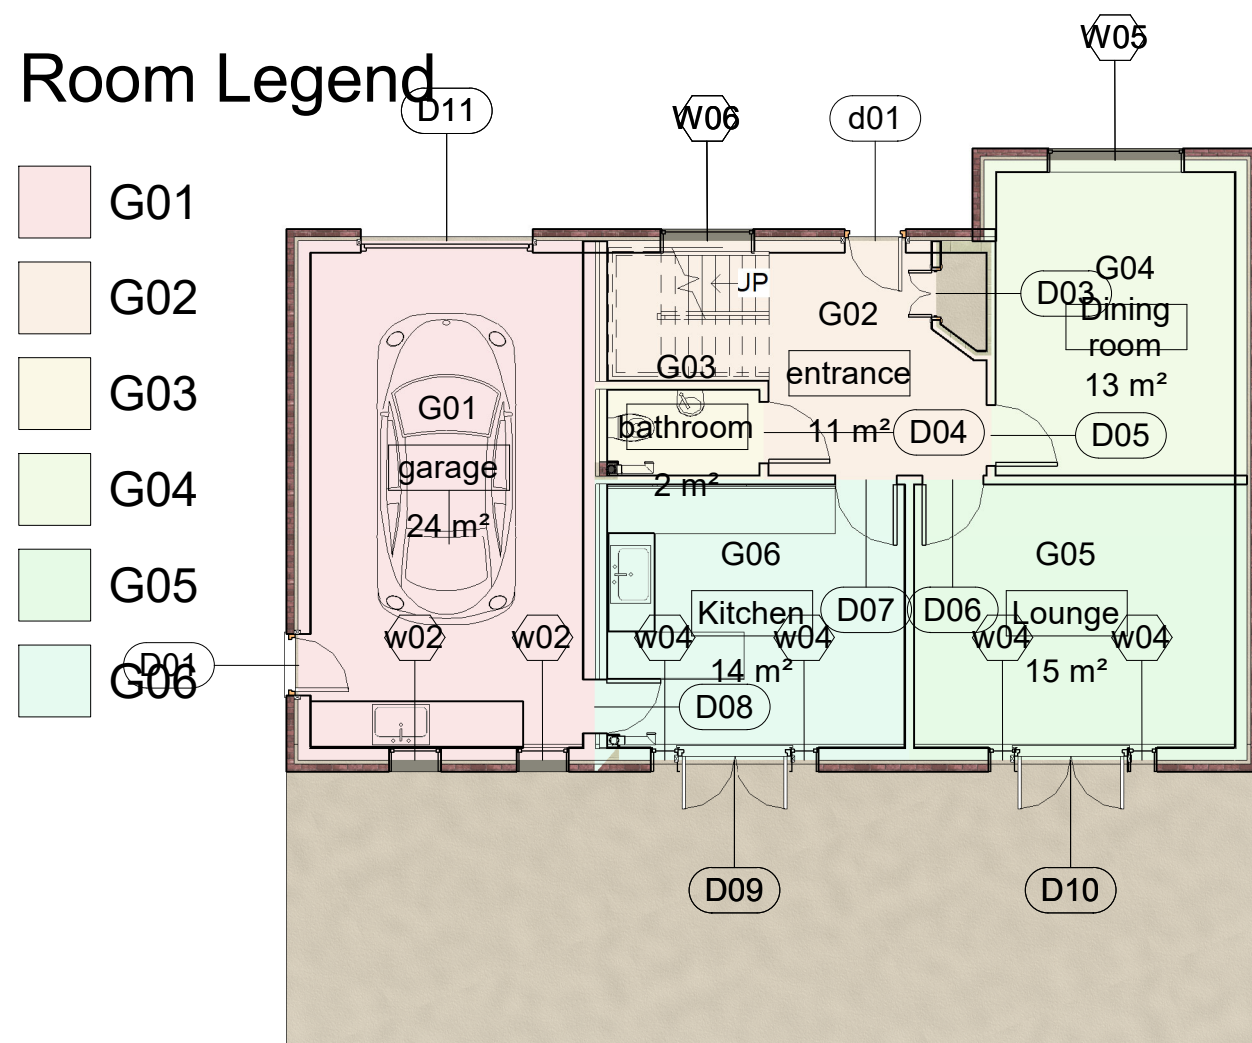




Room Legend


- F01
- F02
- F03
- F04
- F05
- F07
- F08
- F09
- G01
- G02
- G03
- G04
- G05
- G06

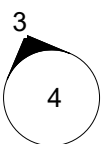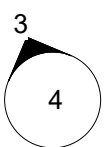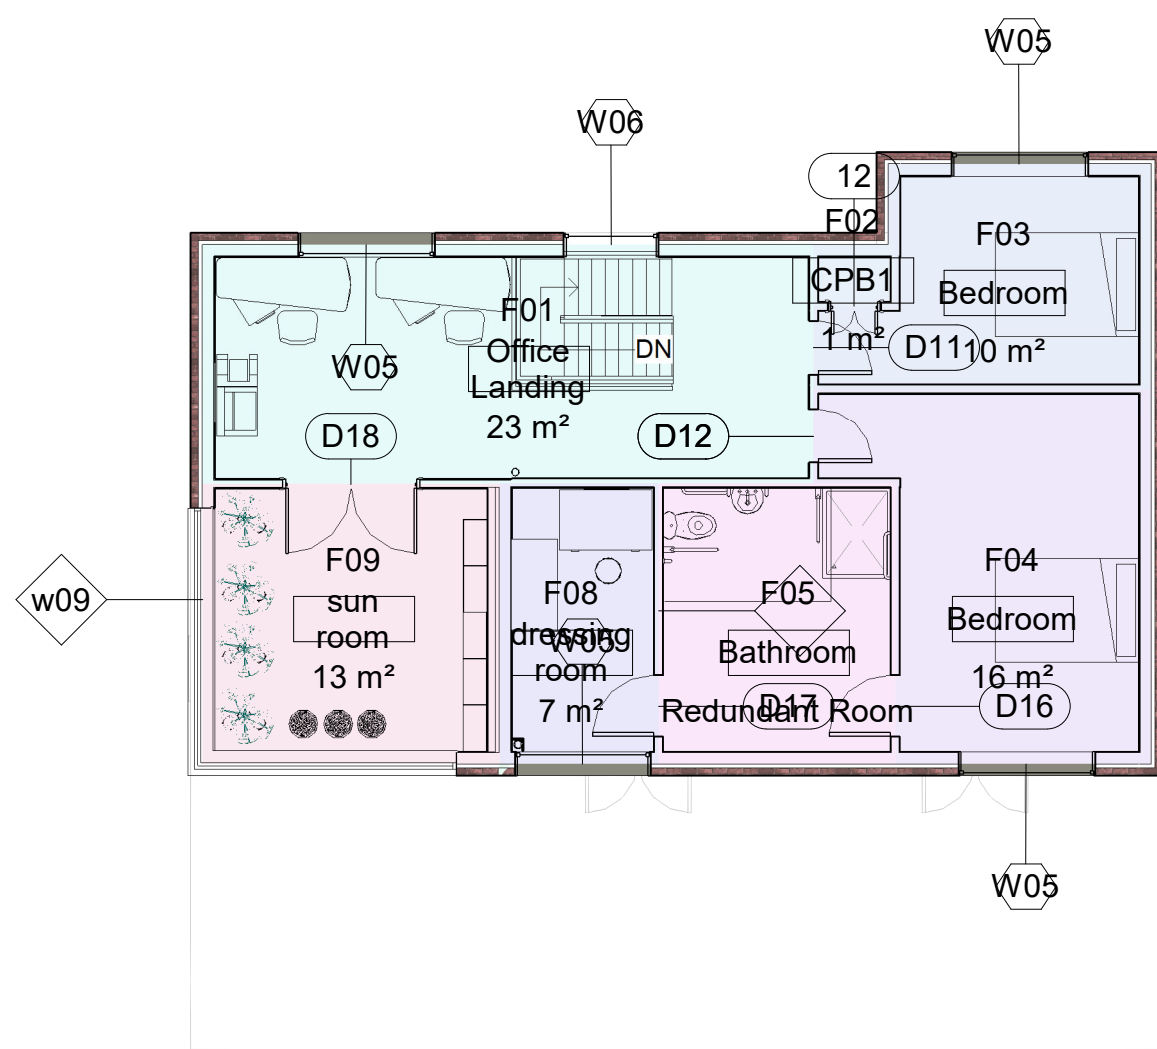


2 ground floor Copy 1
1 : 100

1 first floor
1 : 100

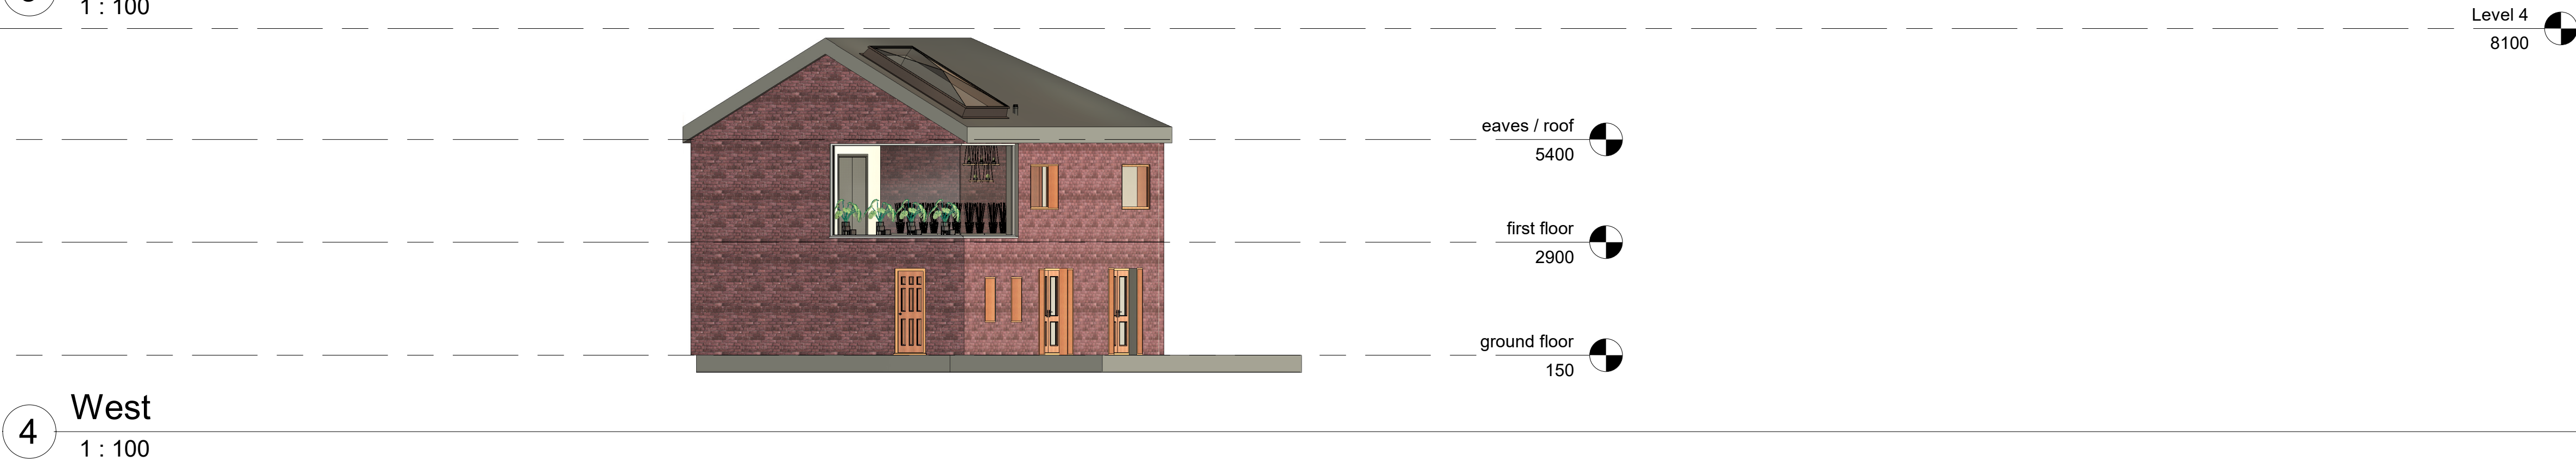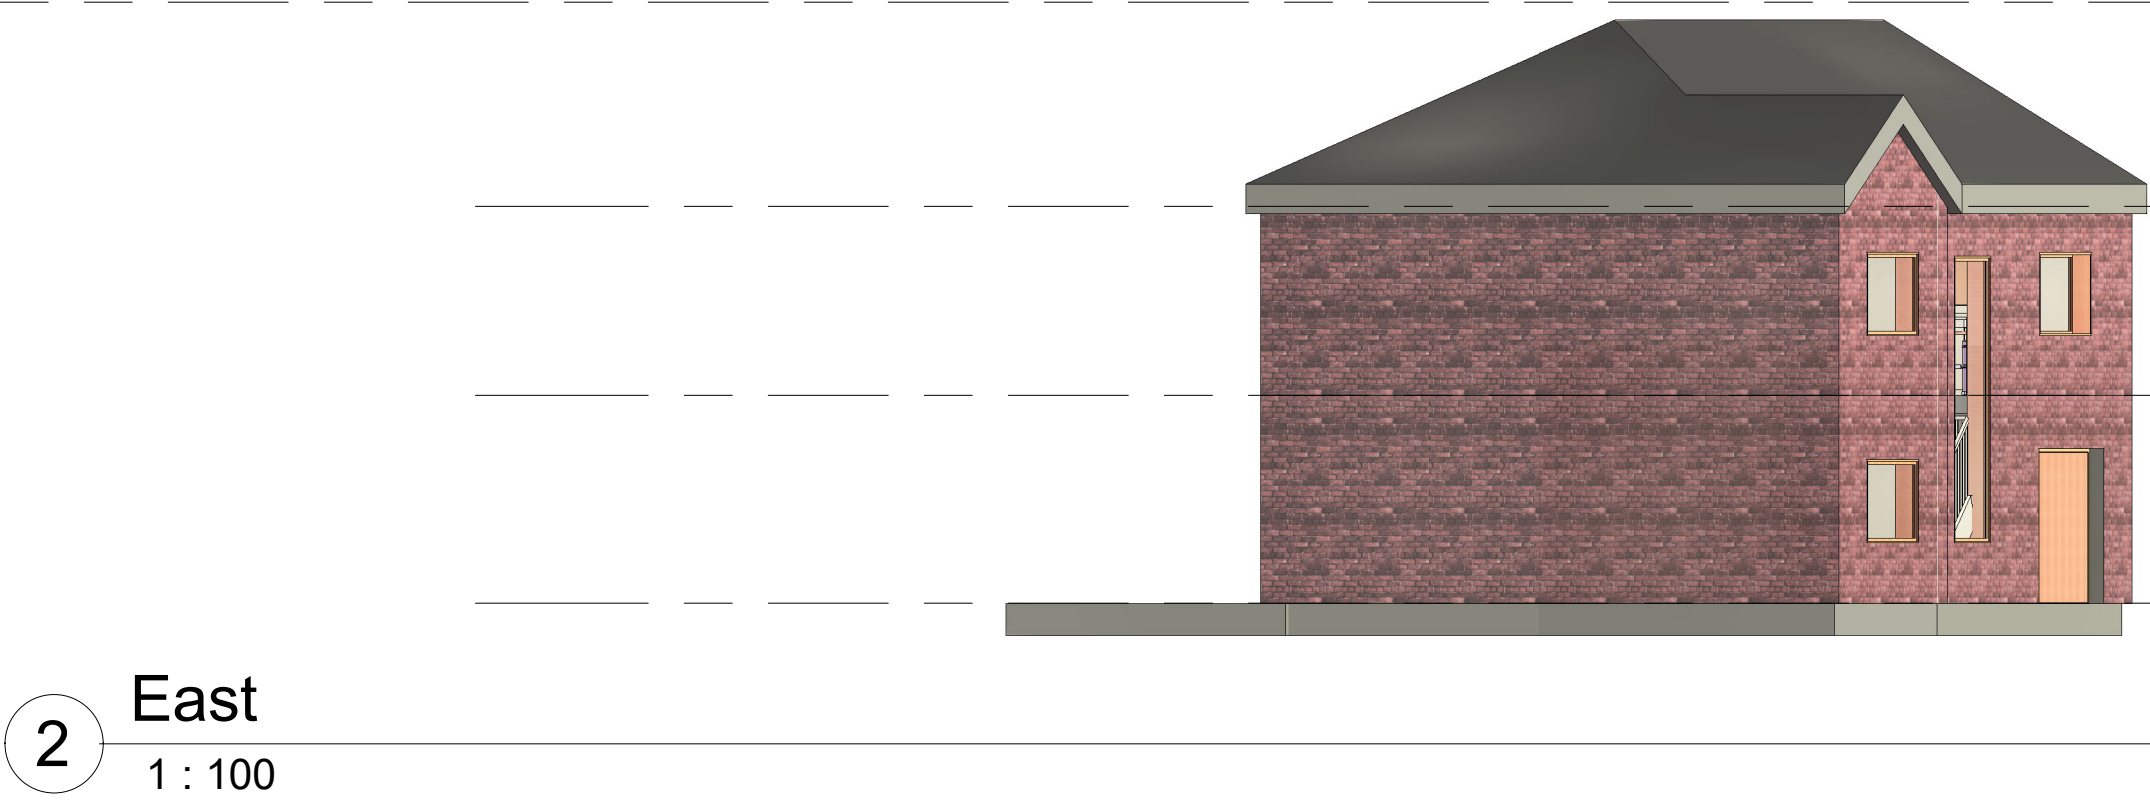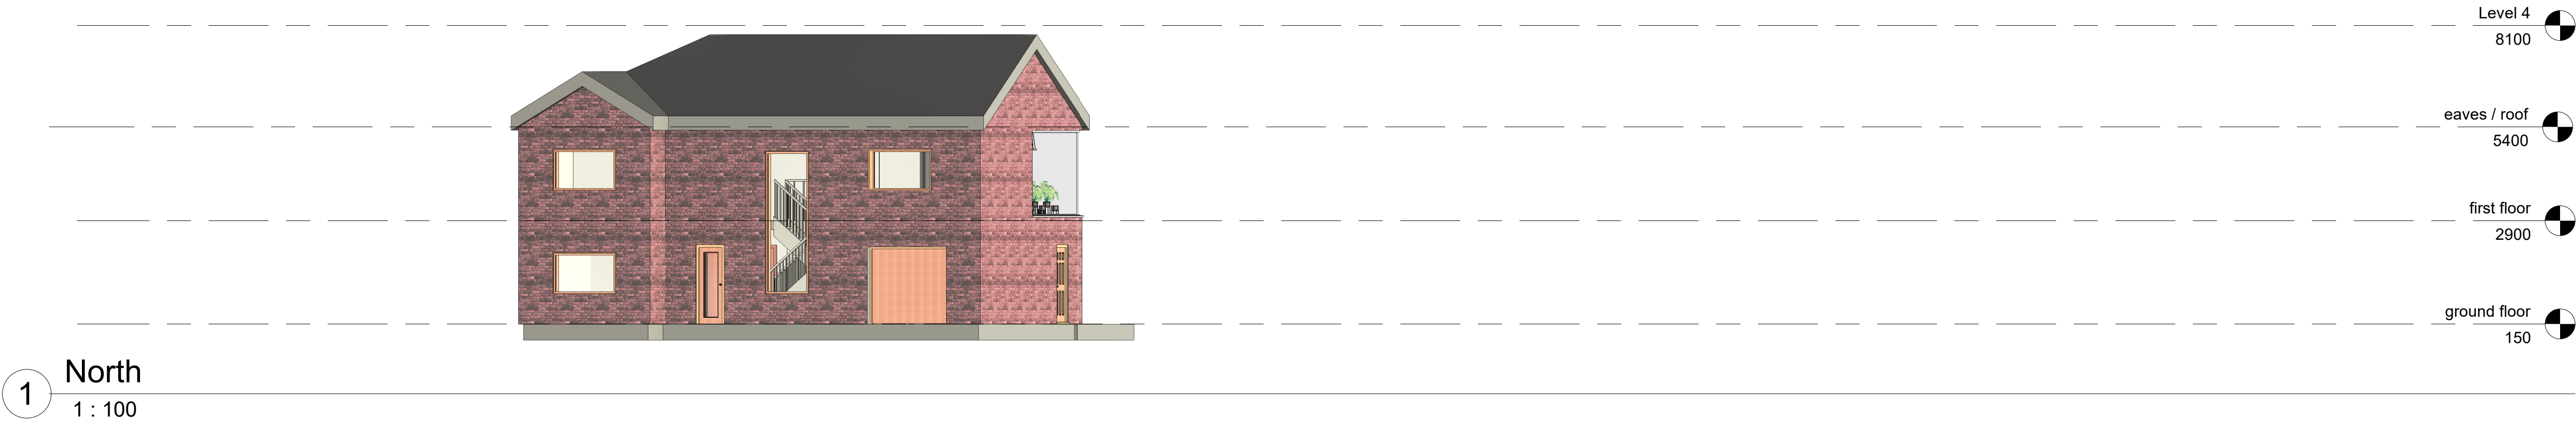


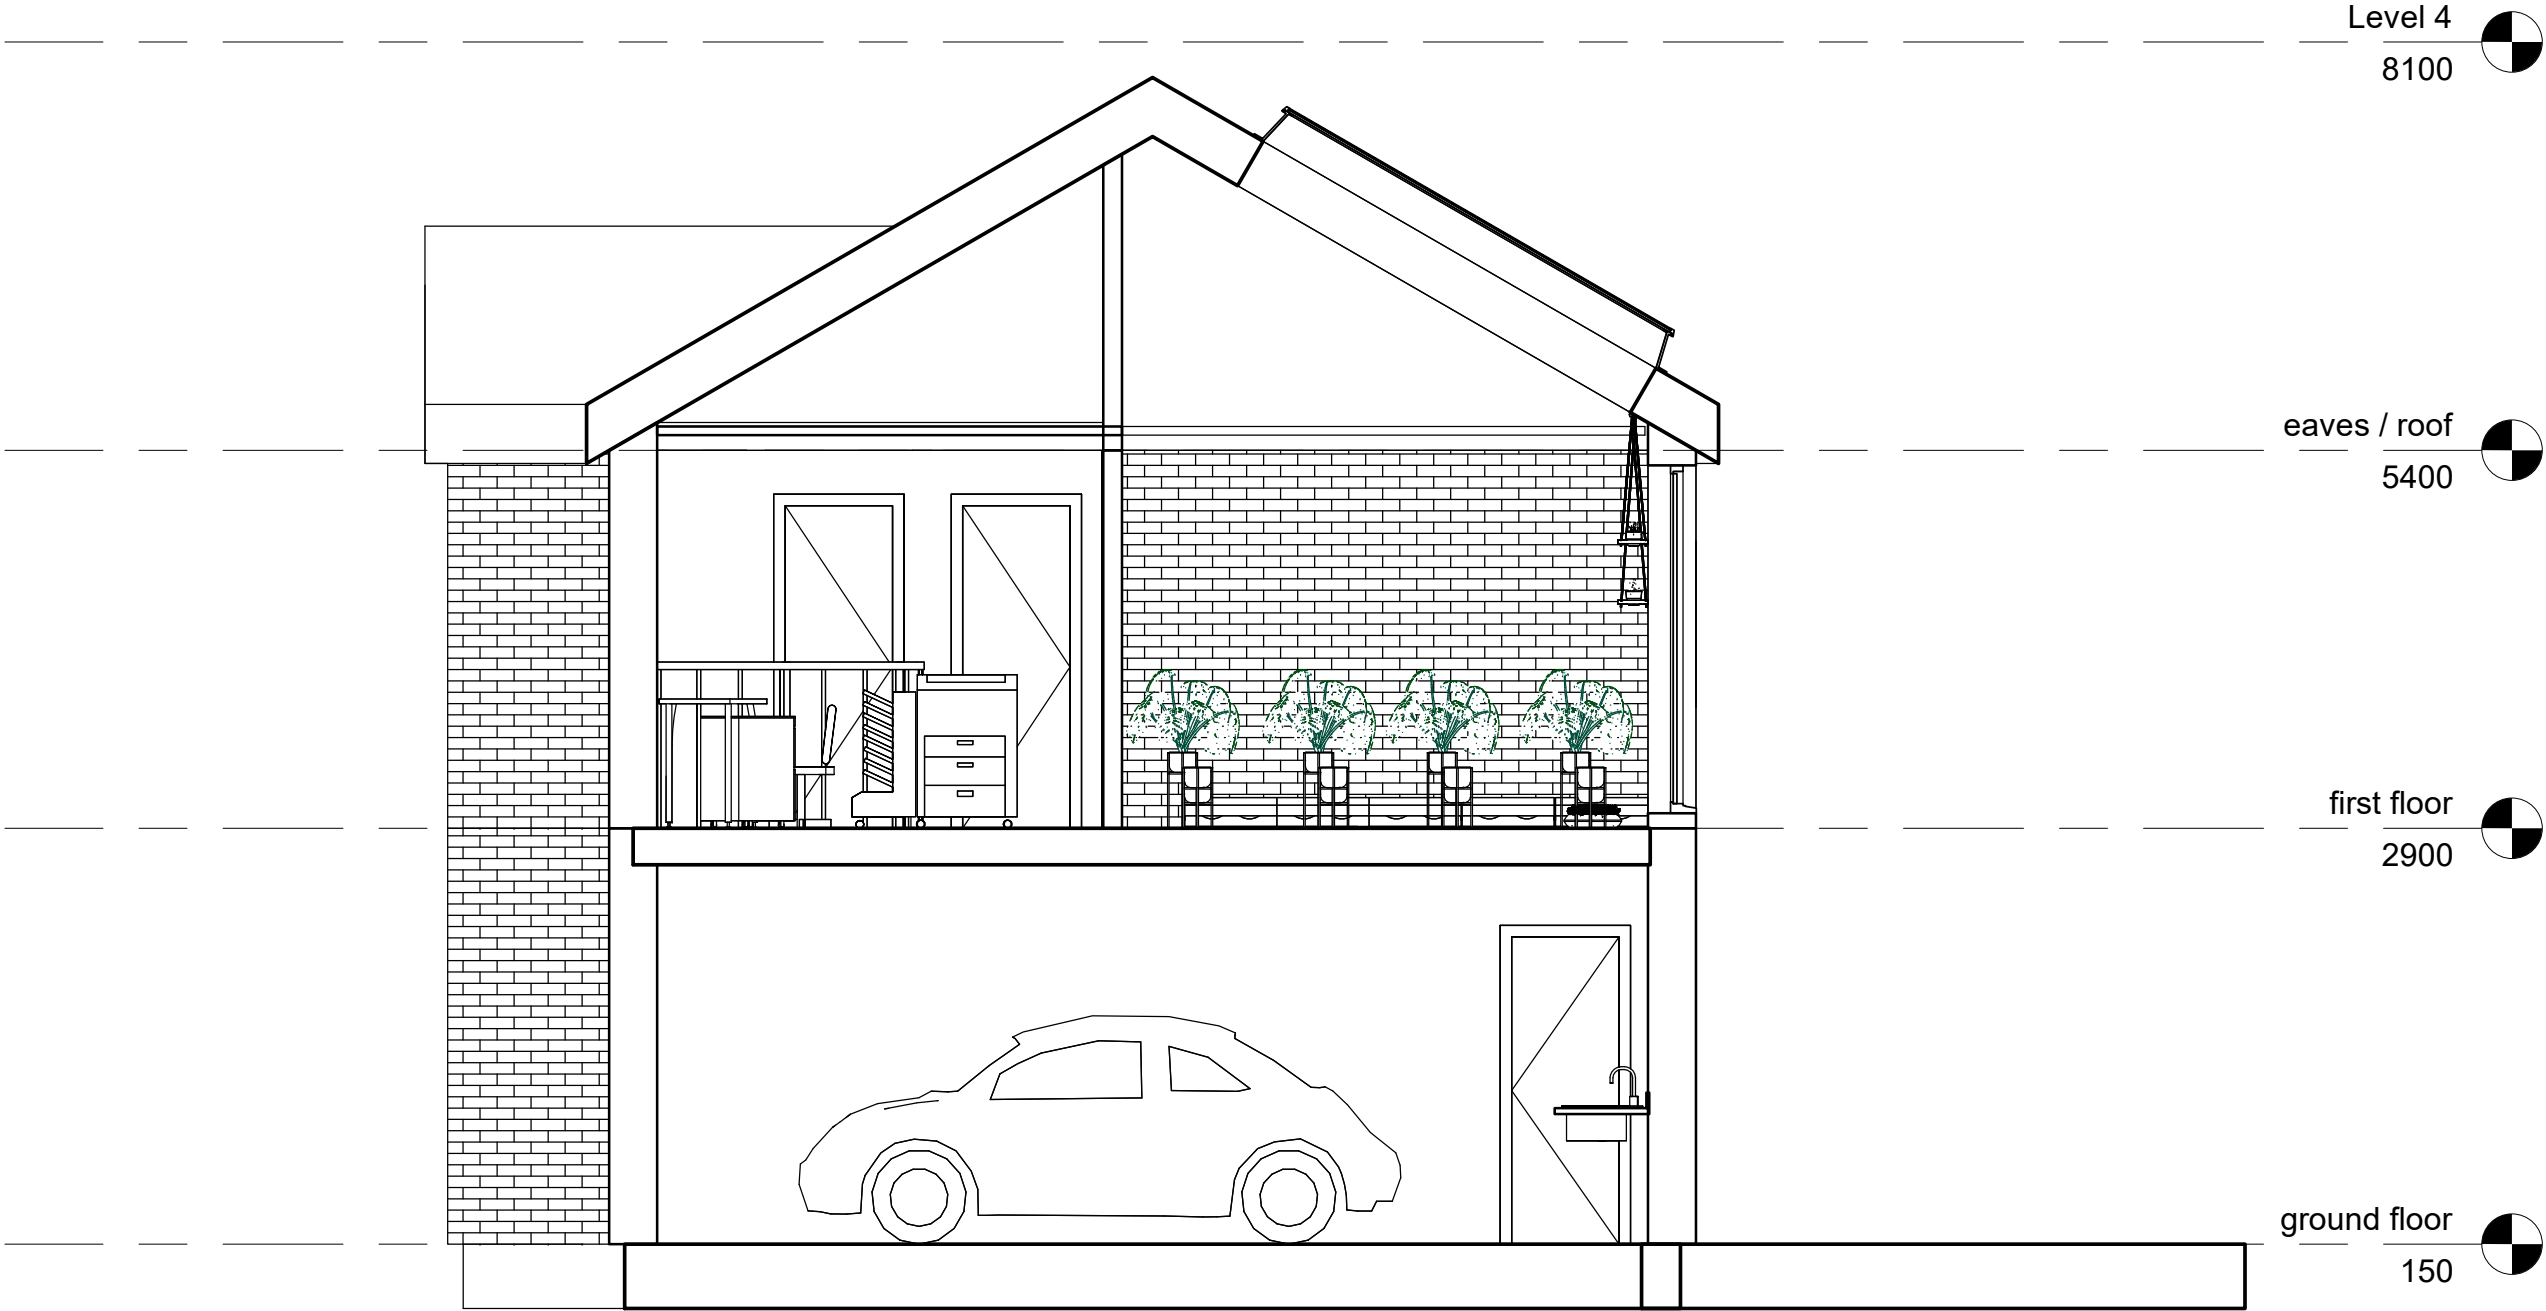


1 short section
1 : 50

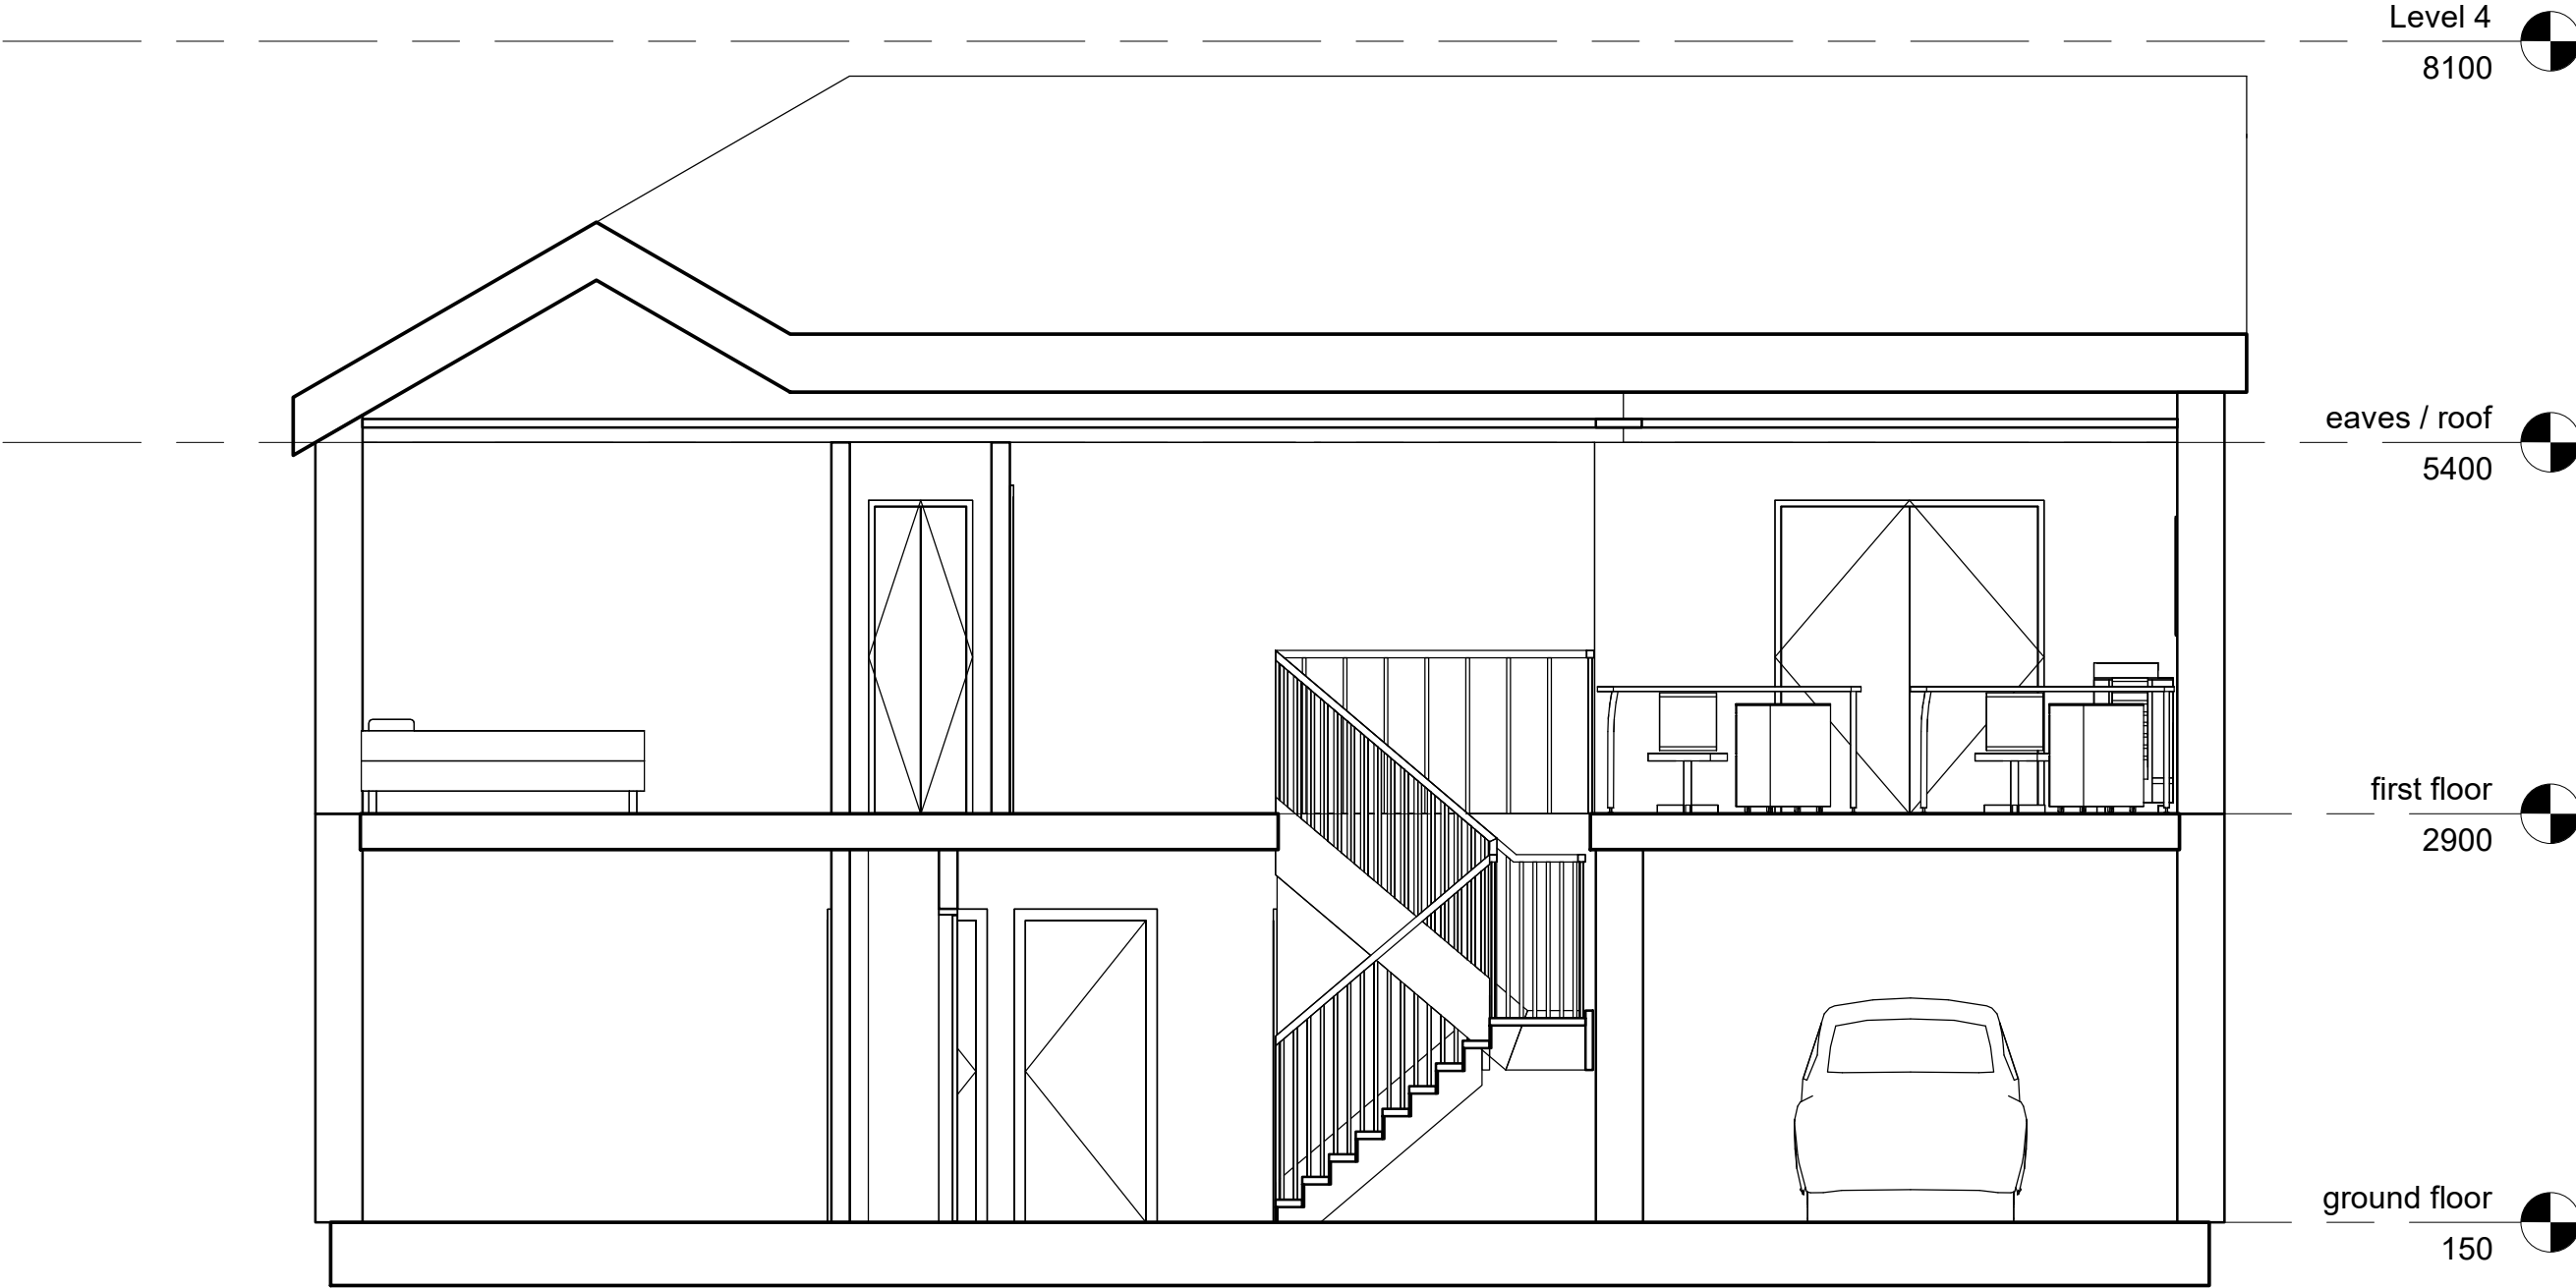

2 long section
1 : 50

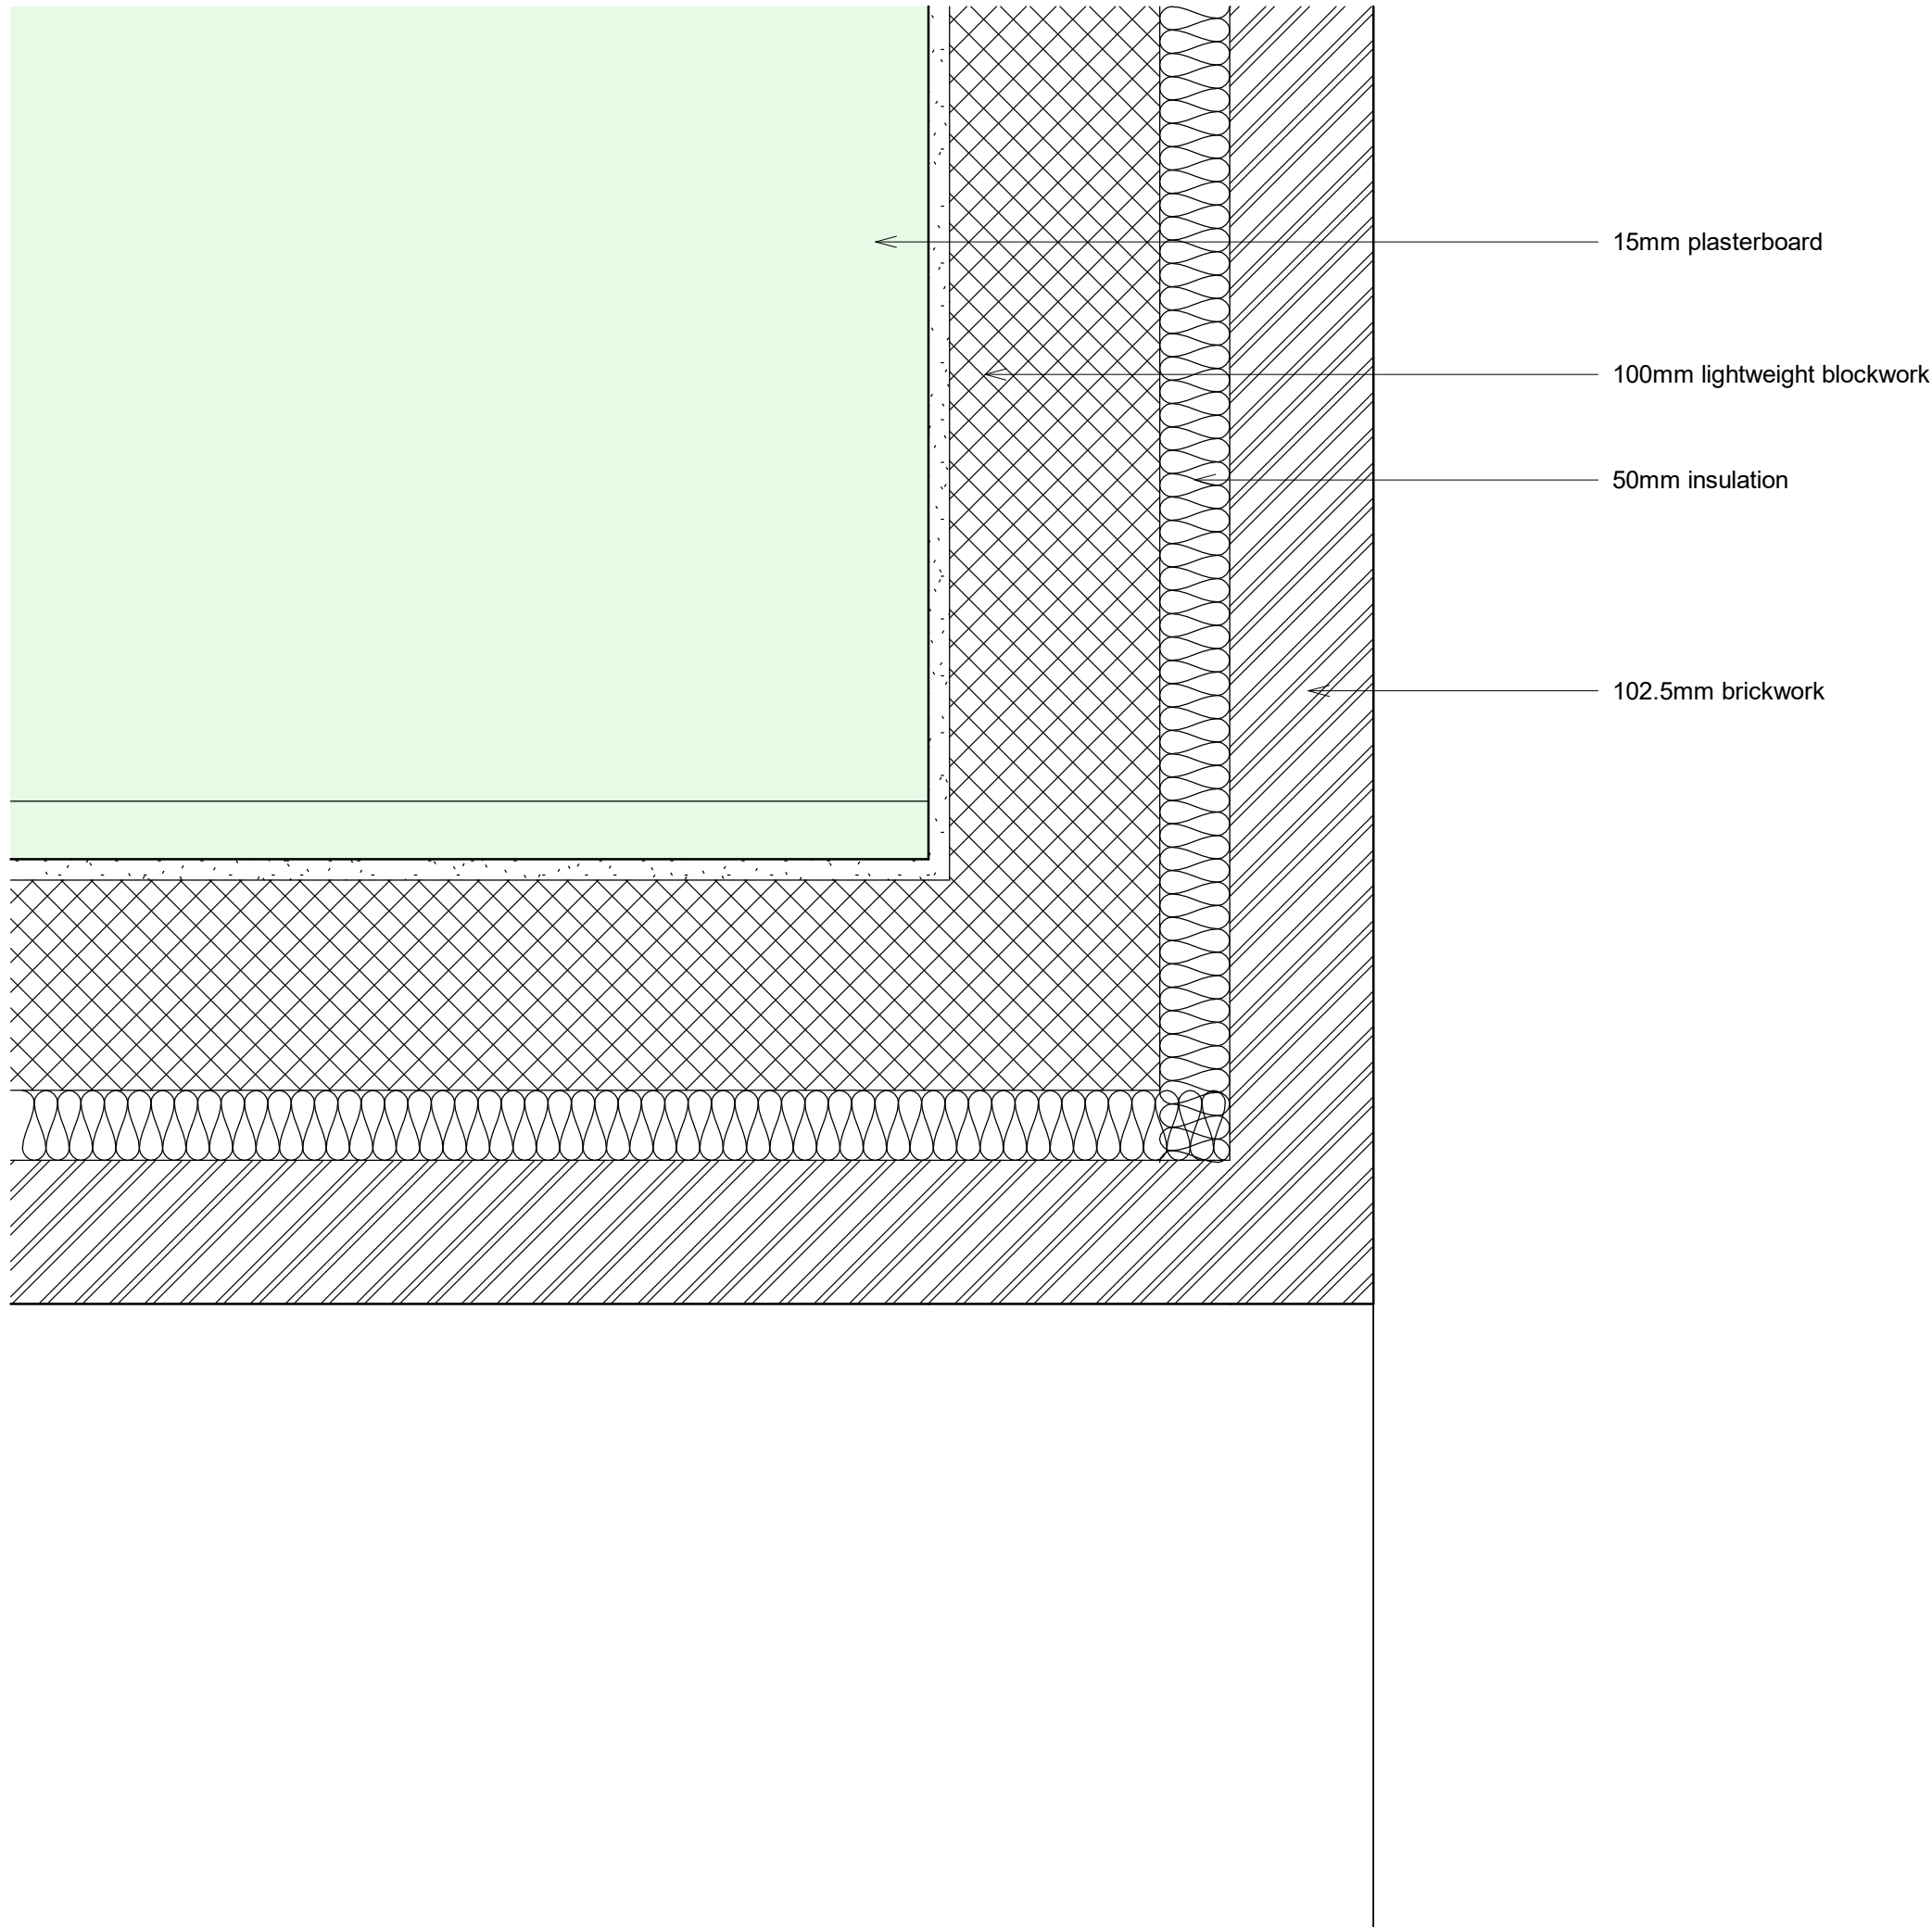

1 ground floor - Callout 1
1 : 5

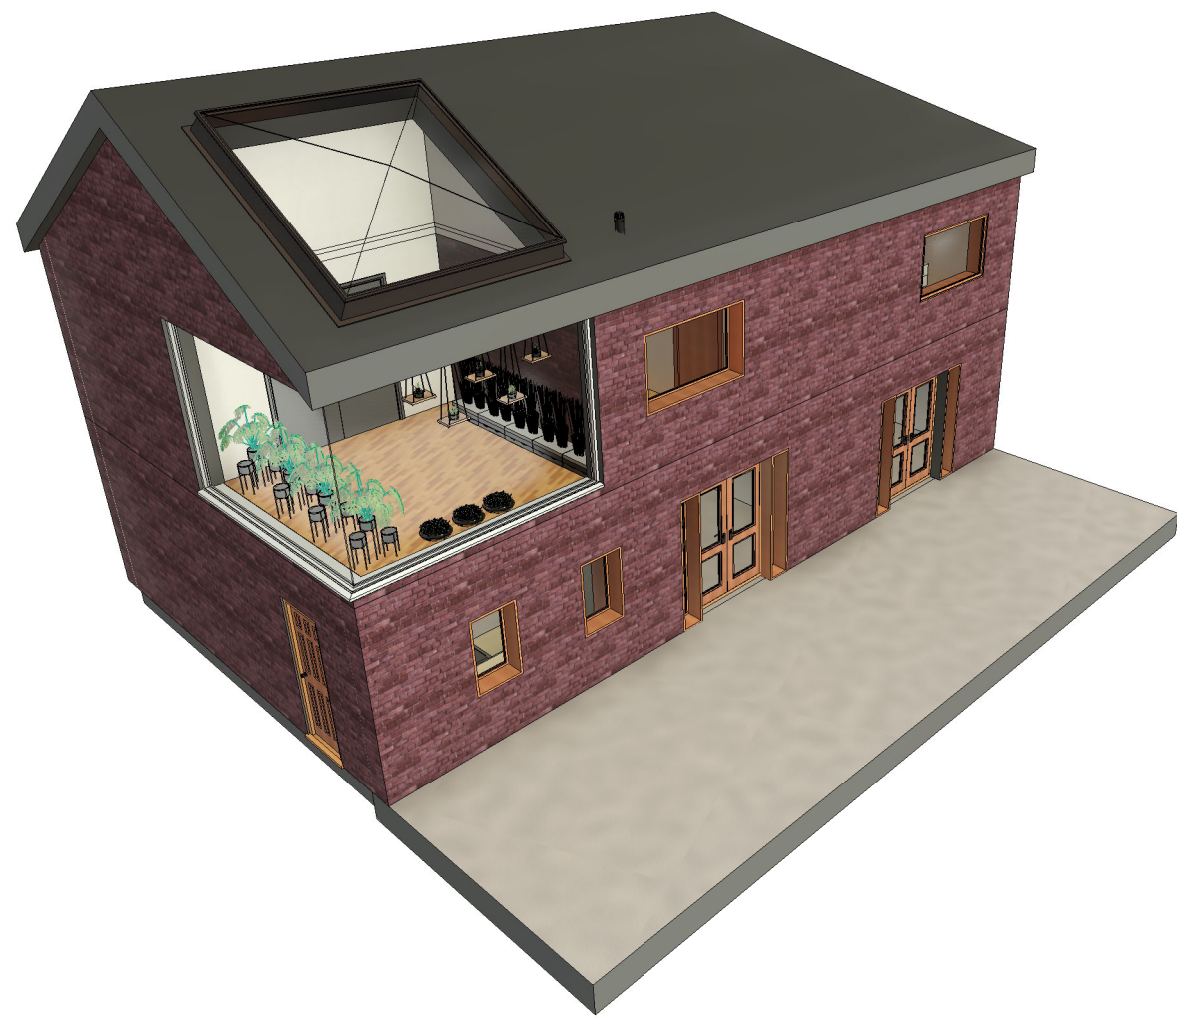

1 3D View 1



3 3D View 3



2 3D View 2