SPRINGFIELD DESIGNS Ltd

PROPOSED BRIDGE IMPROVEMENT - OVERVIEW - SCALE 1:1000

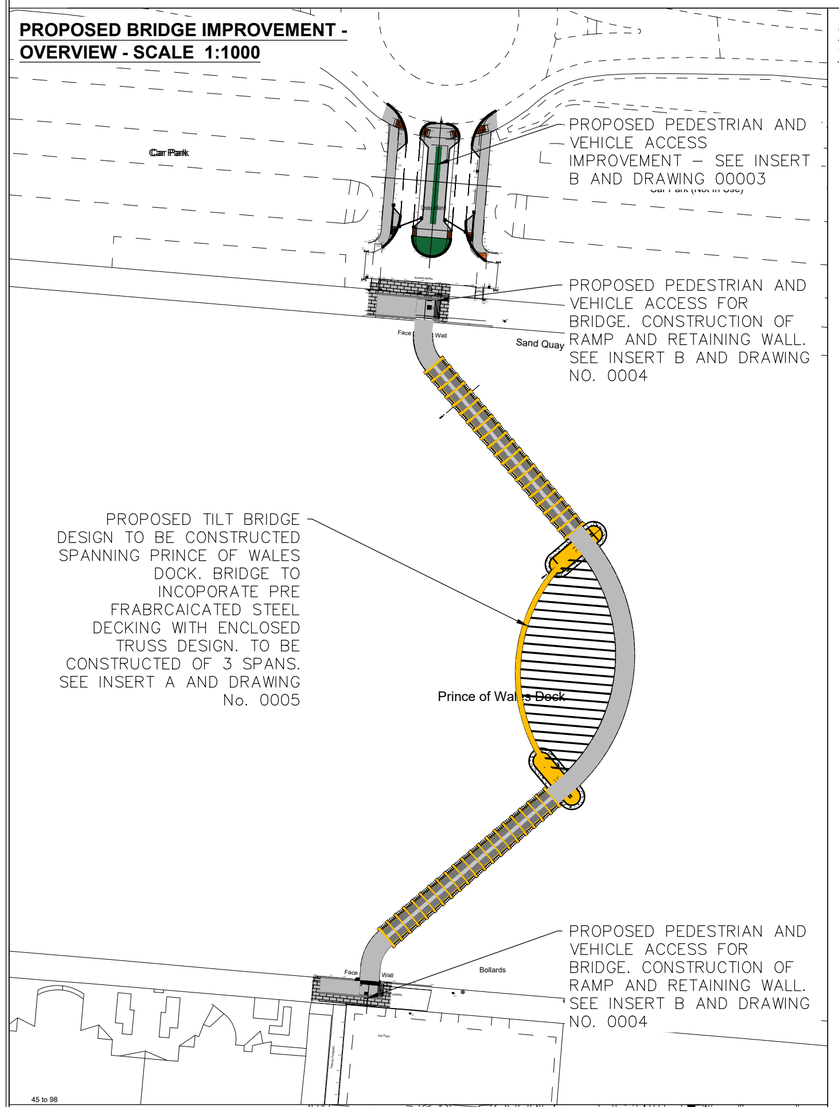

LOCATION PLAN - SCALE 1:5000

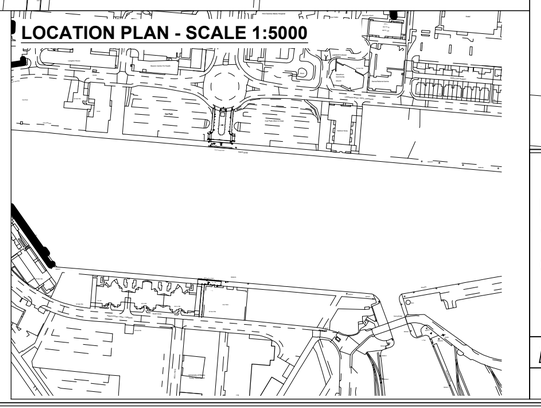

OVERVIEW - INSERT A - - SCALE 1:500

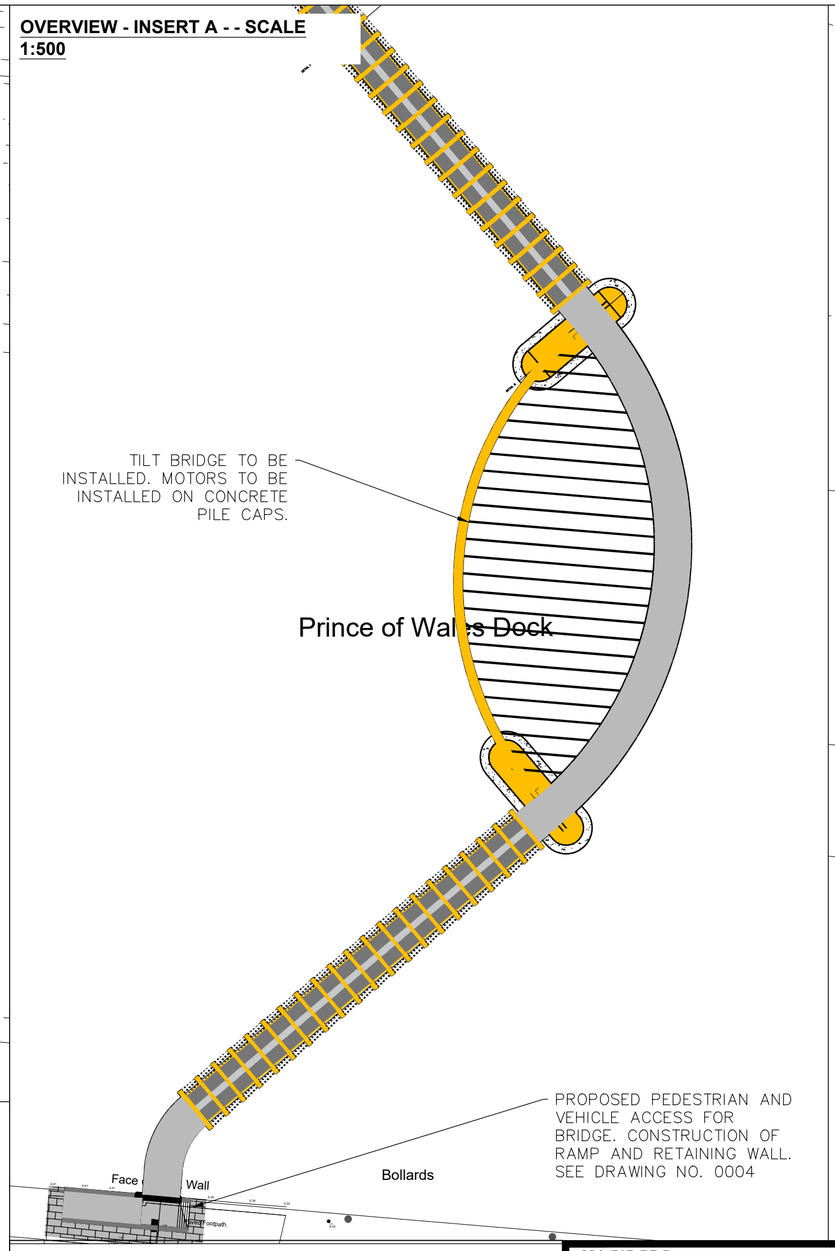

OVERVIEW - INSERT B - SCALE 1:250

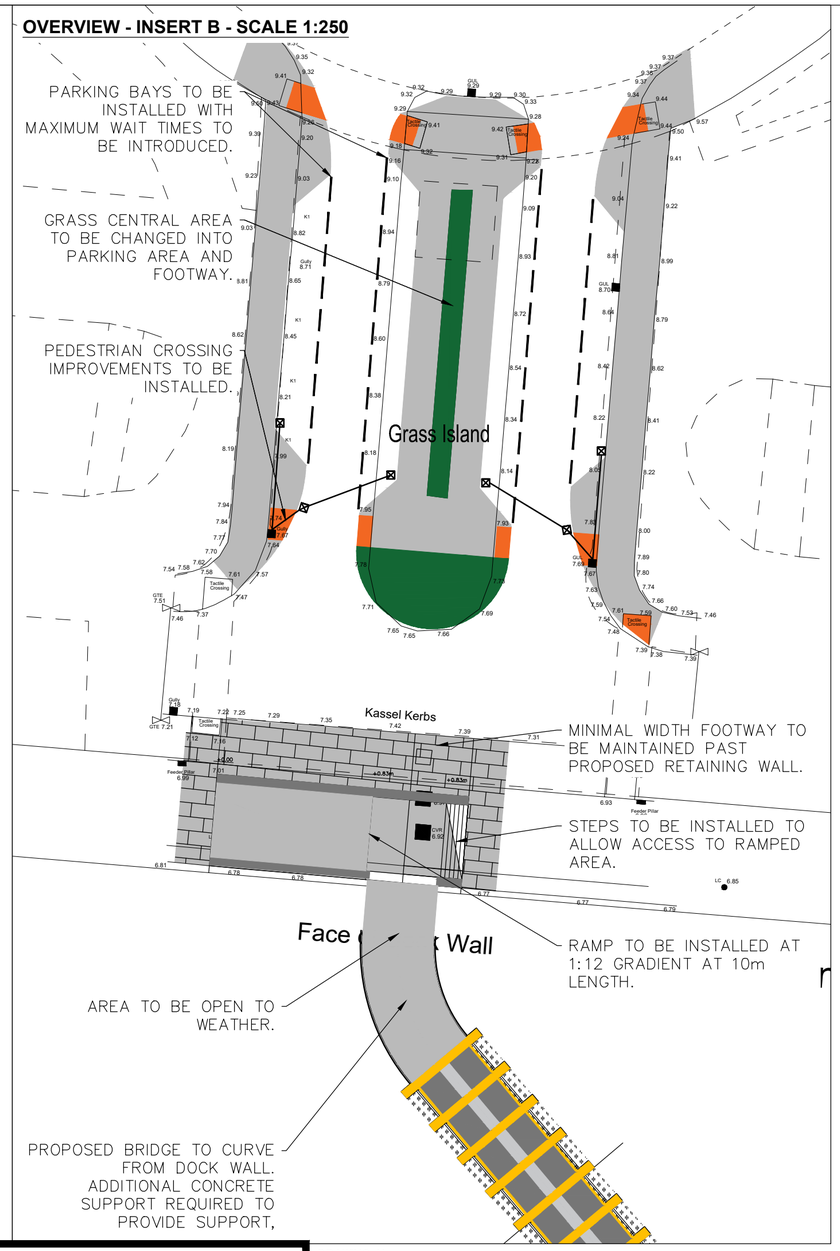

DRAWING TITLE	**PROPOSED BRIDGE DESIGN OVERVIEW WITH ACCESS AND PARKING PROVISION ON LANGDON ROAD**		
DRAWN BY	RM	11/22	SCALE
CHECKED	XXX	X/XX	SHOWN

PROJECT TITLE	**ACBA6003 - SPRINGFIELD DESIGNS - PEDESTRIAN BRIDGE**
CAD REF.	CAD
PROJECT PHASE	PHASE
REV.	

DRAWING No.	**6003-UWTSD-ZZ-ZZ-SP-A-00002**

REV.	DESCRIPTION	BY	DATE