


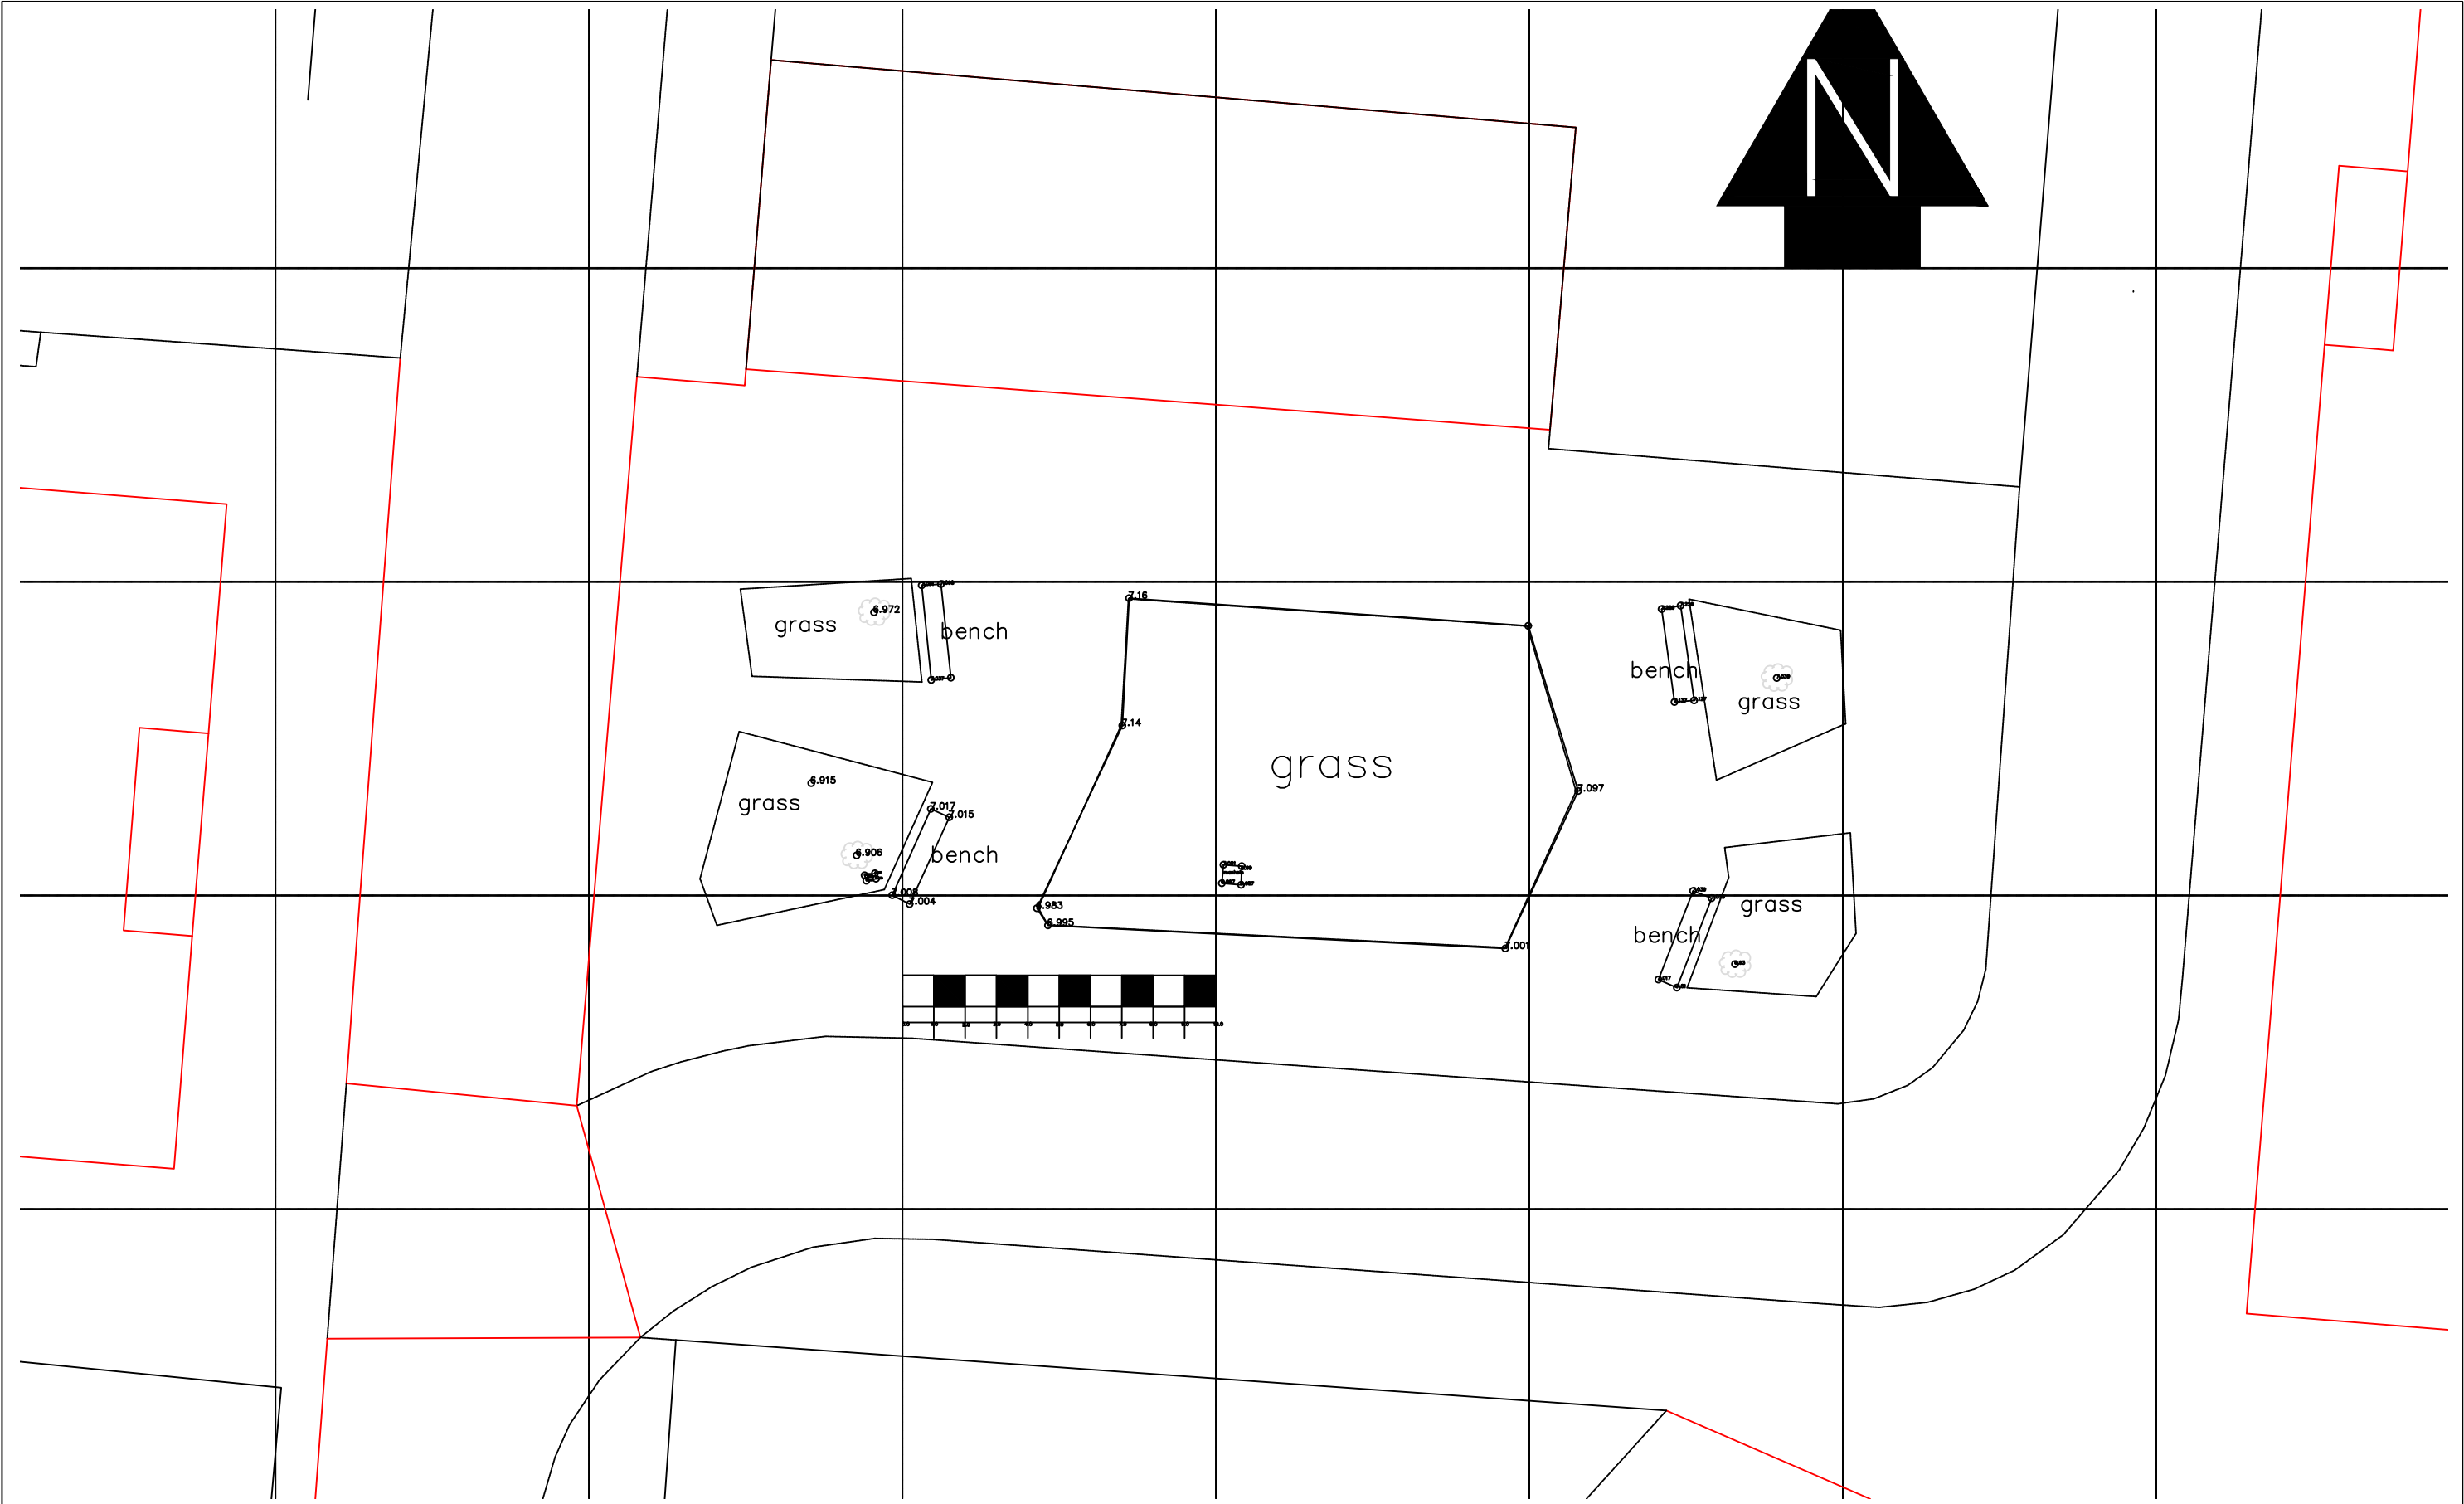

1		Notes				Client ANDREW ABRAHAM		Project SA1 CAMPUS		ALT Surveying		
Issue		Description				Scale (A3) 1:200		Datum NEWLYN		Title SITE SURVEY		
Auth.		Appd.				Date		Project Code		Drawing No. 1		Issue 1