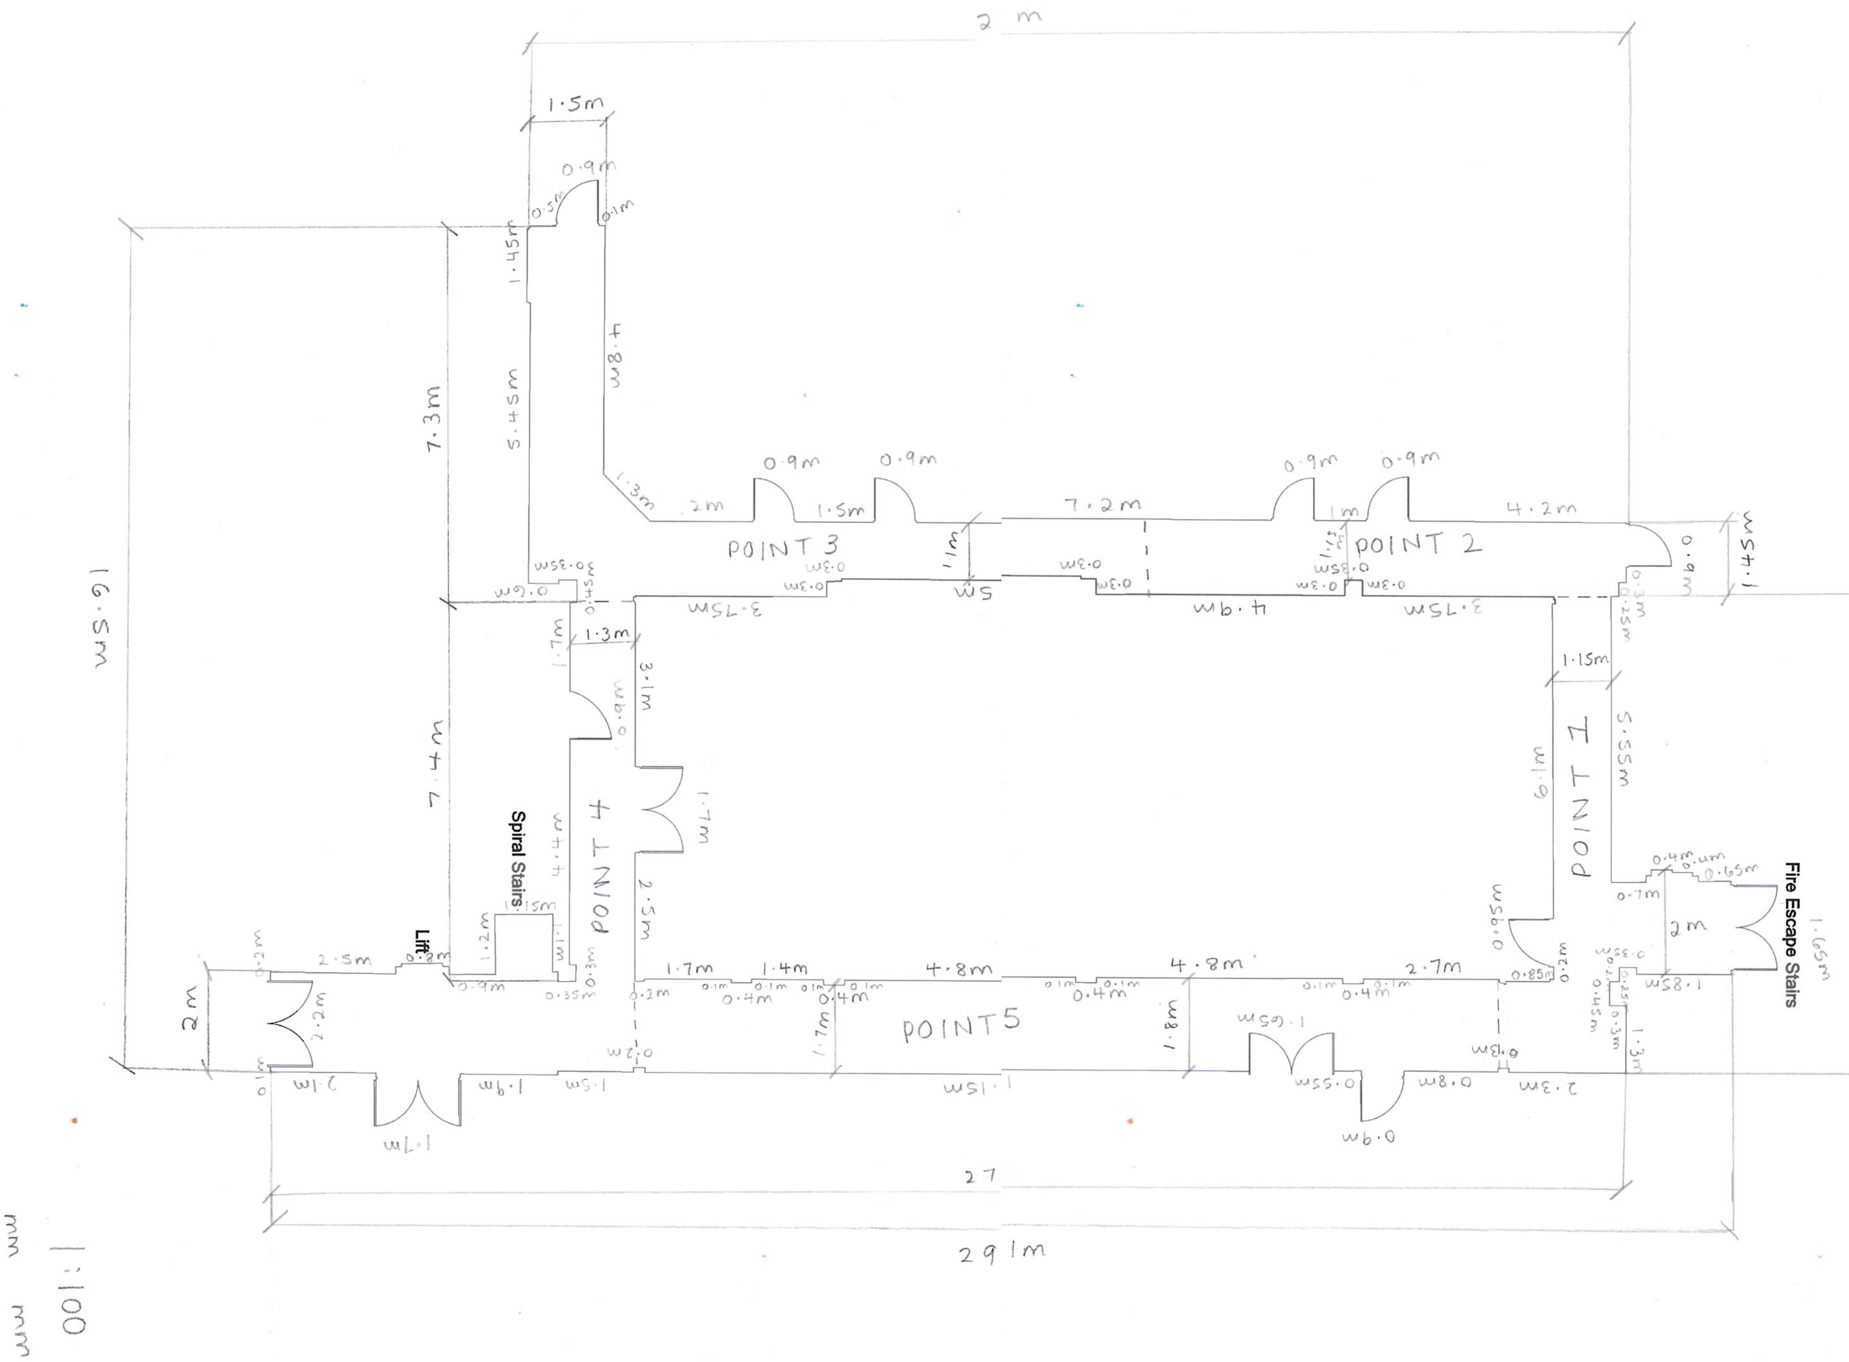

POINT 1
POINT 2
POINT 3
POINT 4
POINT5
Spiral Stairs
Lift
Fire Escape Stairs
2 m
1.5m
7.3m
7.4m
16.5m
9.2m
27
29 1m
1:100
mm