

Project Name: Ysgol Clasidr

UPRN Code: 5016

Originator Code: UWTSD

Discipline : Designer

Drawn By: HD

Checked By: Checker


Date: 03/4/25

Project Status: Project Status

ACBA 5016
BIM : LEVEL 5



Property Title Ysgol Clasidr	Detail Existing Site Plan & Demolition	Property (zone) (Level) (Type) Discipline Number Description Status Revision 5016 — UWTSO — XX — — Designer0001 — Existing Site Plan & Demolition — Project — Status File Path: C:\Users\2114726\OneDrive - University of Wales Trinity Saint David\YEAR 3 Buildings\5016-5017-5018-5019-7457-745									
--	--	---	--	--	--	--	--	--	--	--	--

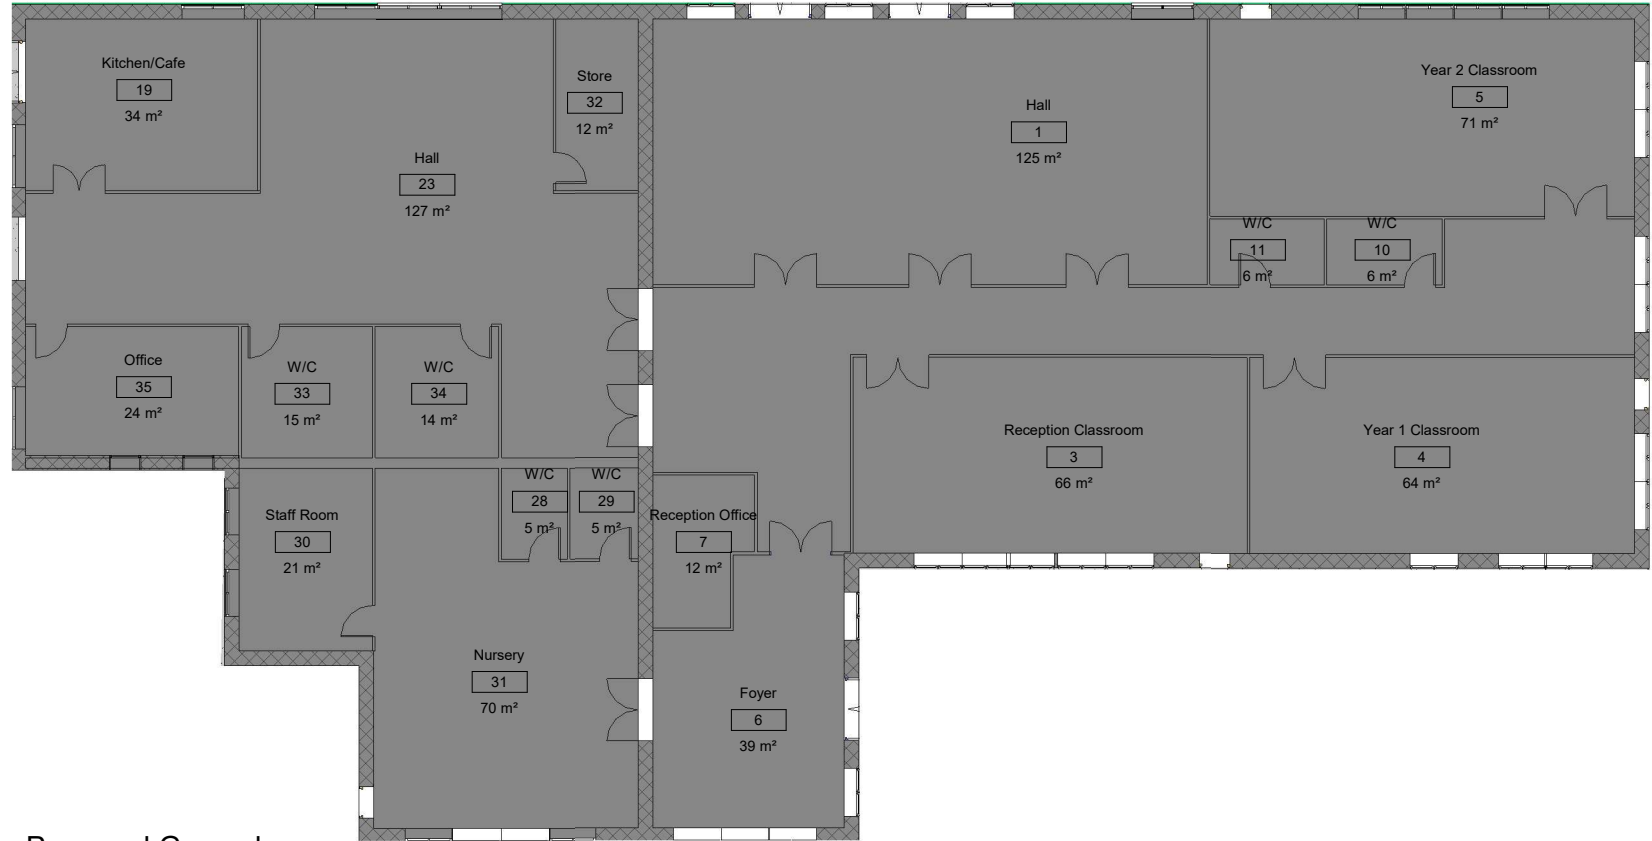


1 Proposed General Arrangement Floor Plan
1 : 100



1 Proposed East Elevation
1 : 100



4 Proposed West Elevation
1 : 100

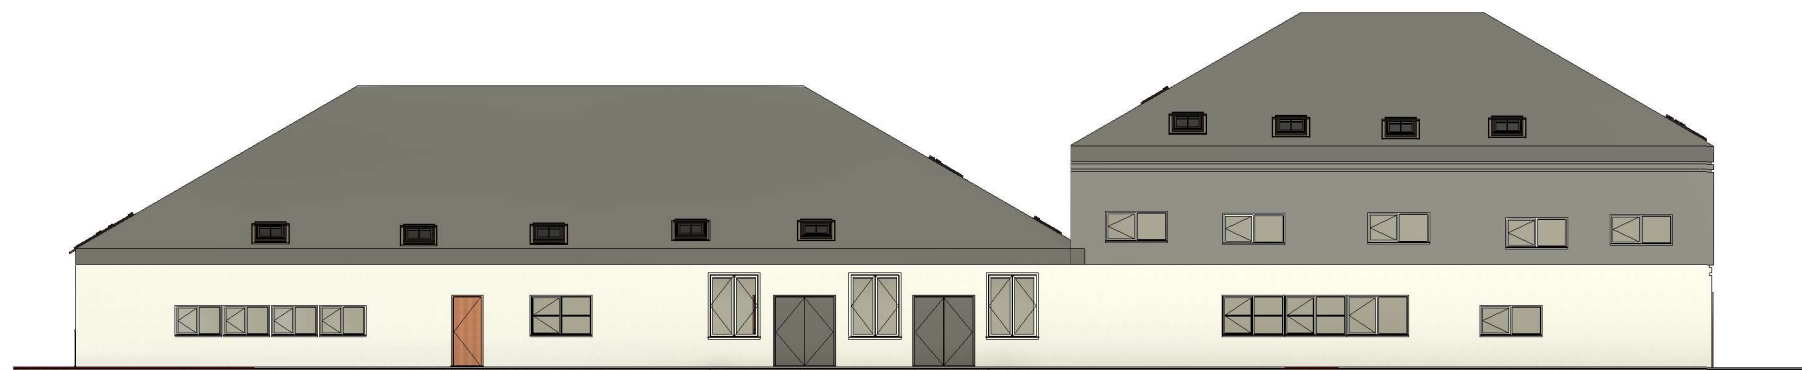


2 Proposed North Elevation
1 : 100




3 Proposed South Elevation
1 : 100

Property Title Ysgol Clasidr	Detail Proposed Elevations	Property — Originator — (zone) Functional Breakdown — (Level) Spatial Breakdown — (Type) Form — Discipline — Number — Description — Status — Revision	scale 1 : 100	drawn HD	 Prifysgol Cymru Y Drindod Dewi Sant University of Wales Trinity Saint David	(S0) UNCONTROLLED Not to be used as a reference document Check Status Before Quoting	Rev/Date/By Revision
		5016 — UWTS — XX — — Designer0003 — Proposed Elevations — Project Status	date 29/04/25	checked Checker			
		File Path: C:\Users\2114726\OneDrive - University of Wales Trinity Saint David\YEAR 3\BIM\CW2\5016-UWTS-XX-XX-M-A-0001-Model-S0-WIP.rvt					

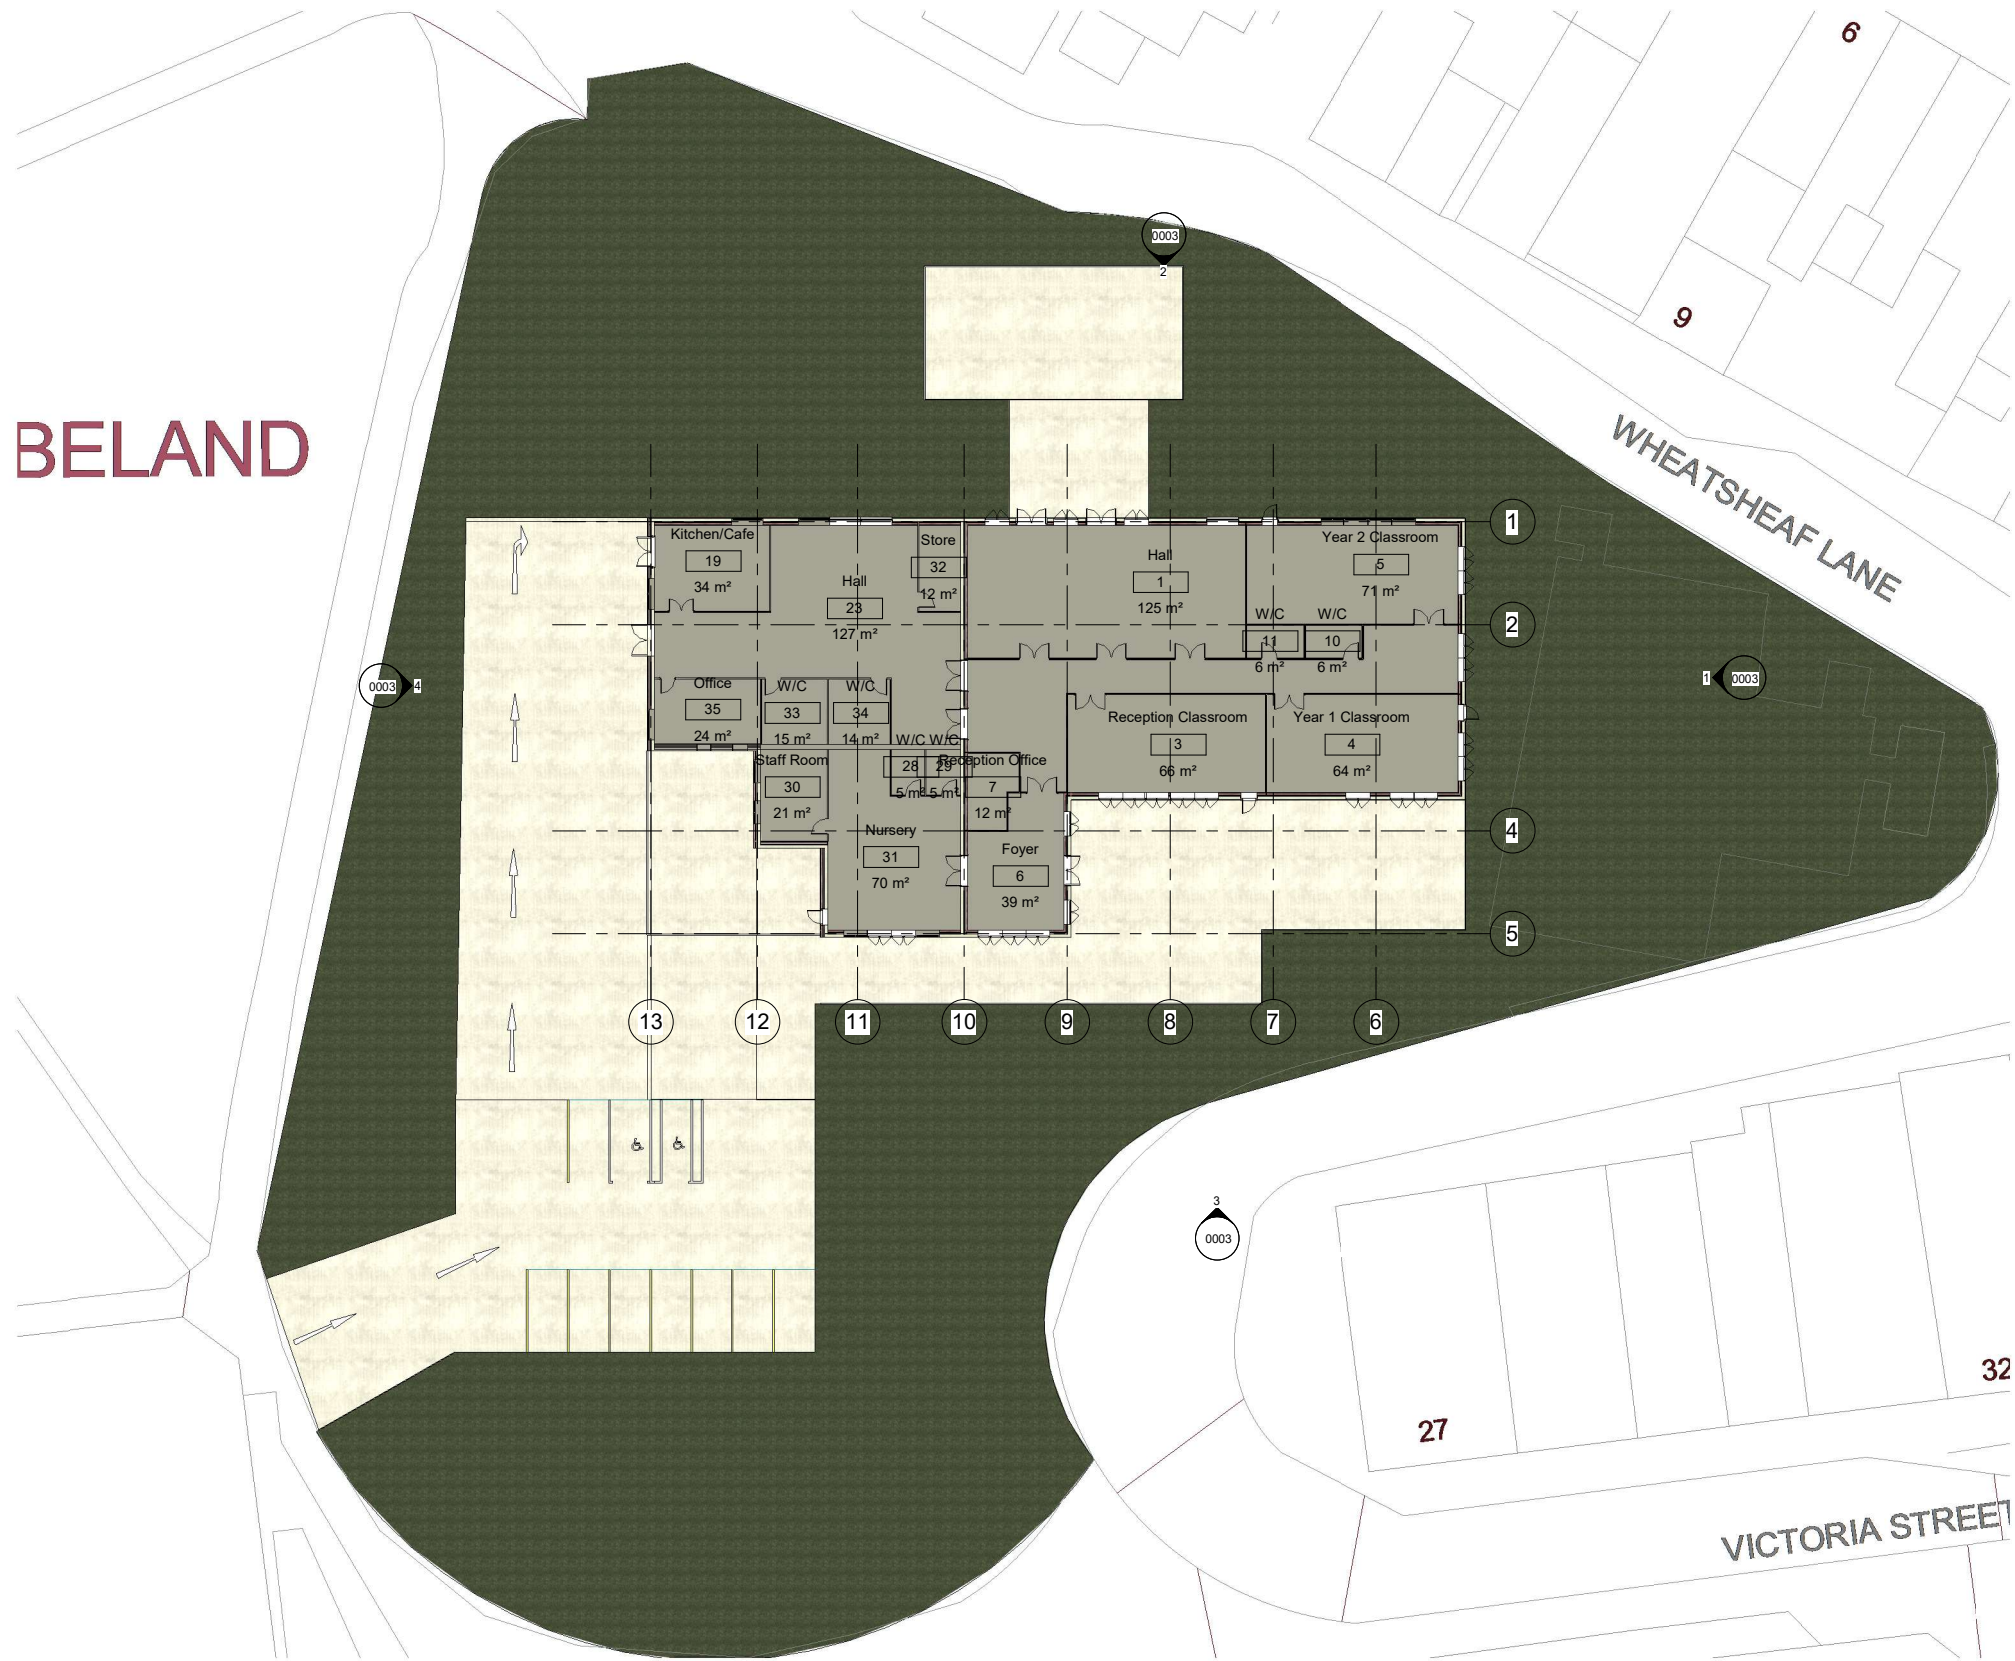

Property Title	Detail	Property	Originator	(zone) Functional Breakdown	(Level) Spatial Breakdown	(Type) Form	Discipline	Number	Description	Status	Revision	scale 1 : 200	drawn HD	 Prifysgol Cymru Y Drindod Dewi Sant University of Wales Trinity Saint David	(S0) UNCONTROLLED Not to be used as a reference document Check Status Before Quoting	Rev/Date/By Revision
Ysgol Clasidr	Site Location Plan	5016	UWTS	XX			Designer	0004	Site Location Plan	Project		date 29/04/25	checked Checker			
File Path: C:\Users\2114726\OneDrive - University of Wales Trinity Saint David\YEAR 3\BIM\CW2\5016-UWTS-XX-XX-M-A-0001-Model-S0-WIP.rvt																

Hall
23
127 m²

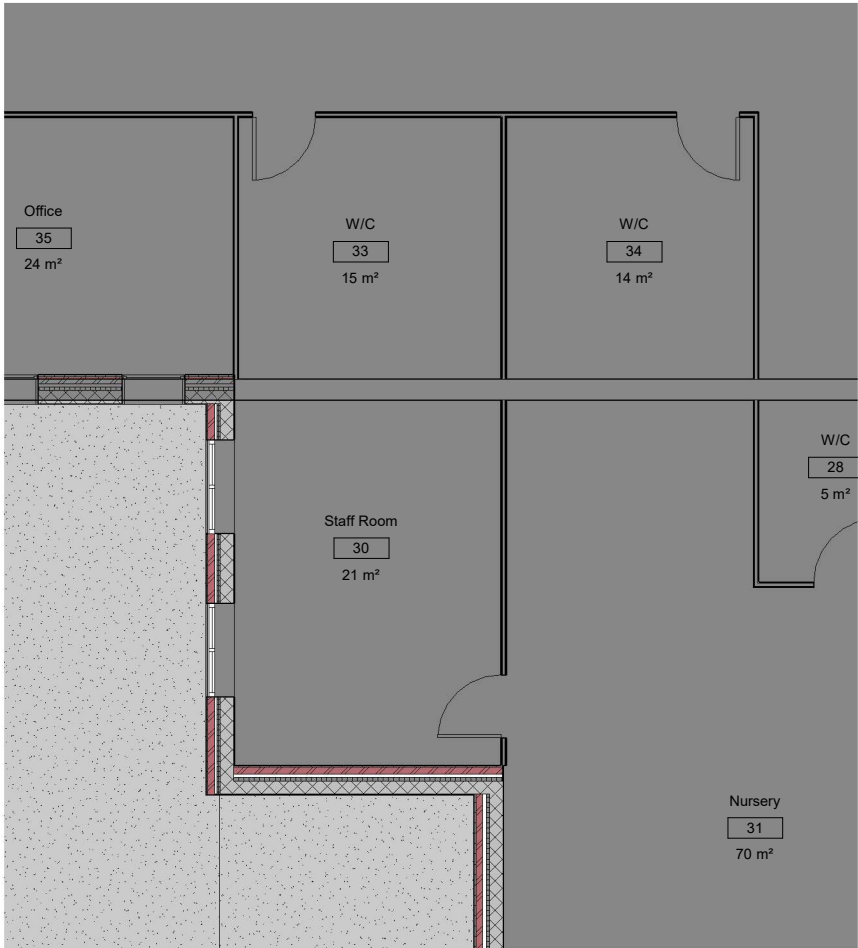

1 Proposed Section
1 : 50



1 Proposed Visualisations

Property Title Ysgol Clasidr	Detail Proposed Visualisations	Property — Originator — (zone) Functional Breakdown — (Level) Spatial Breakdown — (Type) Form — Discipline — Number — Description — Status — Revision										scale	drawn HD	Prifysgol Cymru Y Drindod Dewi Sant University of Wales Trinity Saint David	(S0) UNCONTROLLED Not to be used as a reference document Check Status Before Quoting	Rev/Date/By Revision
		5016 — UWTSD — XX — — — Designer0006 — Proposed Visualisations — Project Status										date	checked			
		File Path: C:\Users\2114726\OneDrive - University of Wales Trinity Saint David\YEAR 3\BIM\CW2\5016-UWTSD-XX-XX-M-A-0001-Model-S0-WIP.rvt										29/04/25	Checker			