

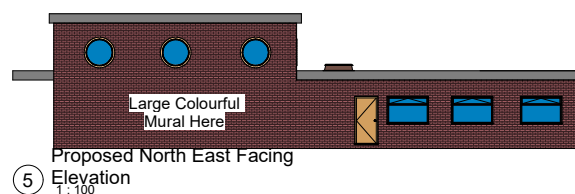


Property Title Ysgol Bae Abertawe	Detail SITE PLANS	Property — Originator — Zone — Level — Type — Role — Number — Description — Suitability — Revision 5010 — UWTSO — XX — ZZ — DR — A — 0001 — SITE PLANS — S1 —	Scale As indicated	Drawn OB	 Prifysgol Cymru Y Drindod Dewi Sant University of Wales Trinity Saint David	(S0) UNCONTROLLED Not to be used as a reference document Check Status Before Quoting	Revision
		File Path: C:\Users\StudentOneDrive - University of Wales Trinity Saint David\Level 5 Modules\ACBA9010 S101Assessment(Site)_UWTSO-XX-ZZ-A-0001-ARCHITECTURE.dwg	Date 05/05/2021	Checked GT		Prifysgol Cymru / Y Drindod Dewi Sant University of Wales Trinity Saint David Site Co-Ordinate Project File Name: S101Assessment(Site)_UWTSO-XX-ZZ-A-0001-ARCHITECTURE.dwg S101	

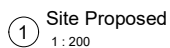


Property Title Ysgol Bae Abertawe	Detail SITE PLAN & ELEVATIONS	Property ___ Originator ___ Zone ___ Level ___ Type ___ Role ___ Number ___ Description ___ Suitability ___ Revision ___	Scale As indicated	Drawn OB	 Prifysgol Cymru Y Drindod Dewi Sant University of Wales Trinity Saint David	(S0) UNCONTROLLED Not to be used as a reference document Check Status Before Quoting	
		5010 ___ UJWTSO ___ XX ___ ZZ ___ DR ___ A ___ 0002 ___ SITE PLAN & ELEVATIONS ___ S1 ___	Date	Checked			
		File Path: C:\Users\StudentOneDrive - University of Wales Trinity Saint David\Level 6 Modules\ACBA5010 SITE PLAN & ELEVATIONS\UJWTSO-XX-AA-0001-A-SITE PLAN & ELEVATIONS	05/04/21	GT			

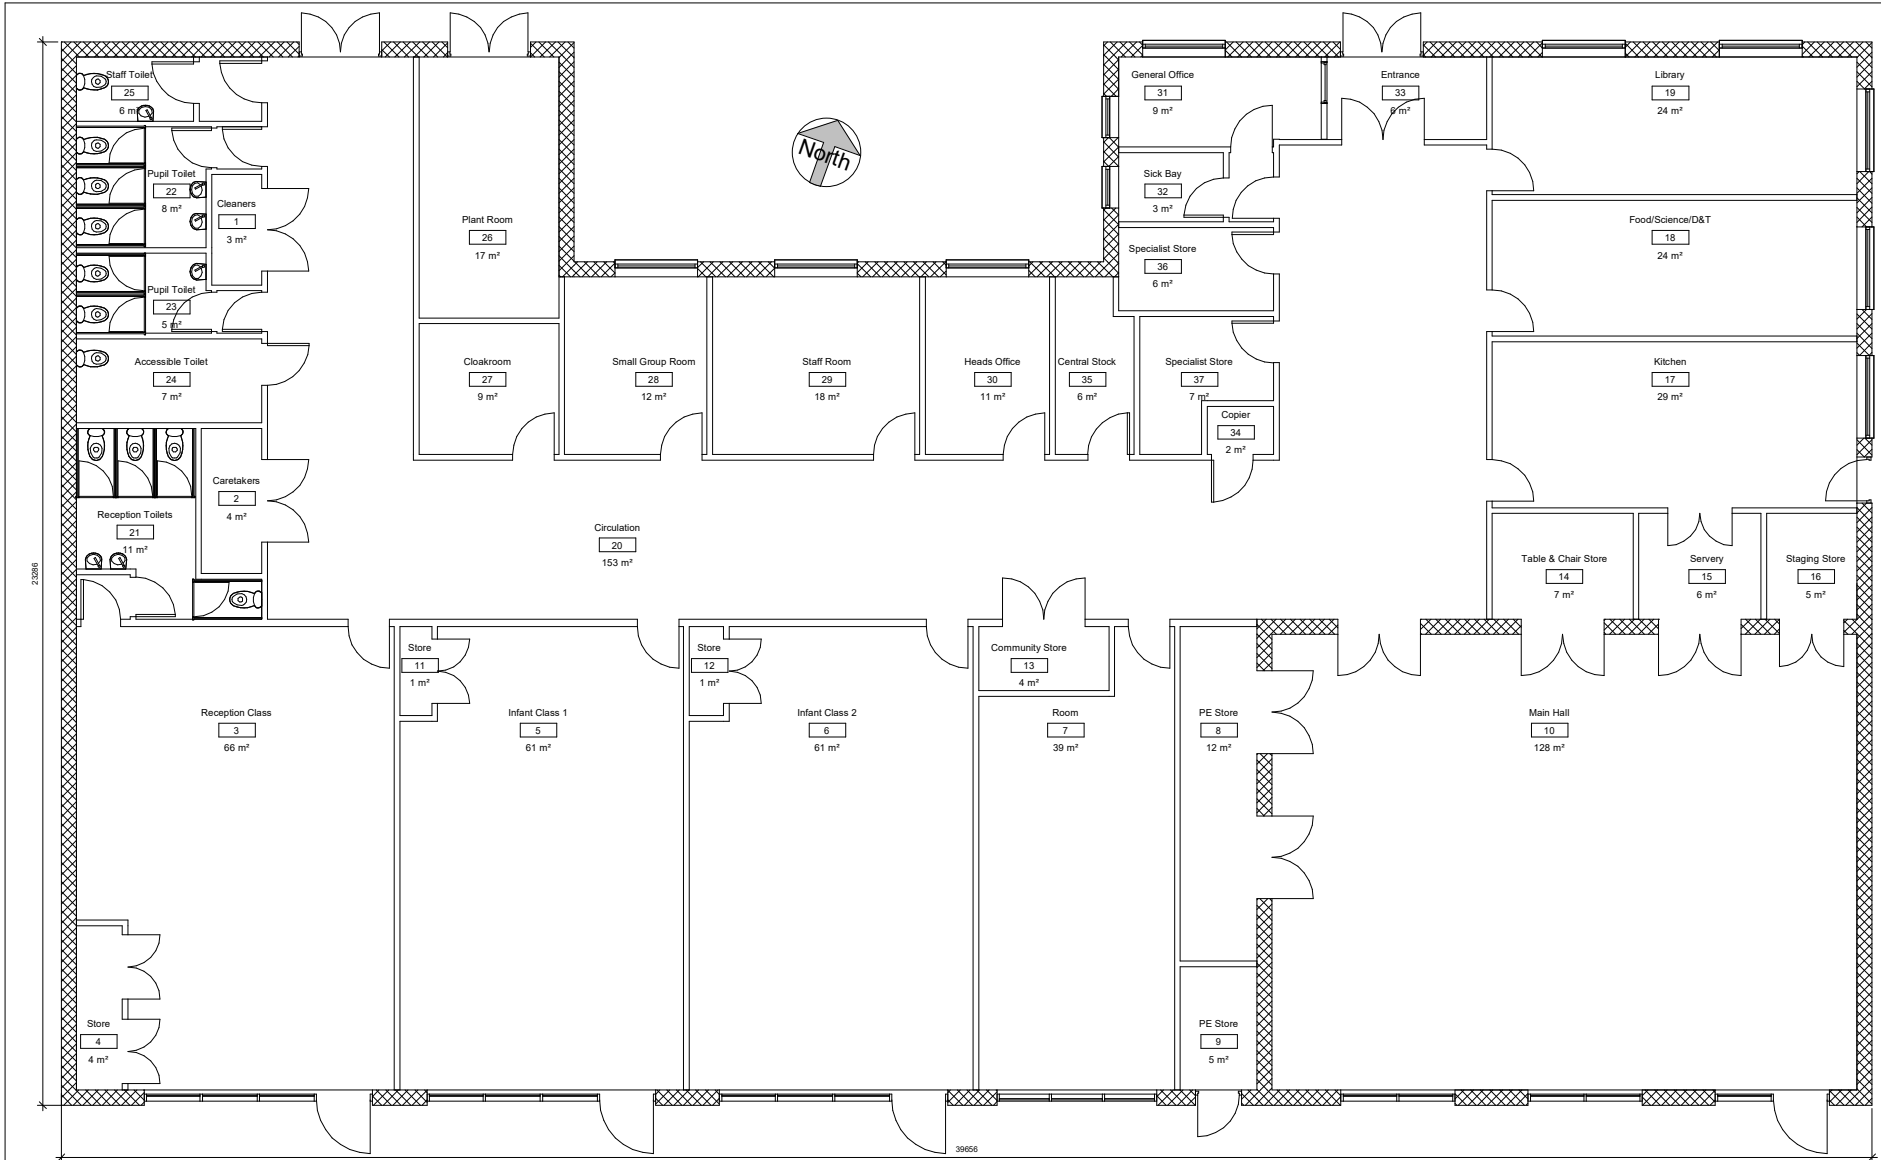


Proposed General
Arrangement Floor Plan
1:50

Property Title Ysgol Bae Abertawe	Detail GAPLAN	Property — Originator — Zone — Level — Type — Role — Number — Description — Suitability — Revision										Scale 1:50	Drawn OB		(S0) UNCONTROLLED Not to be used as a reference document Check Status Before Quoting	Revised By Reason
		5010 — UWTSO — XX — ZZ — DR — A — 0003 — GAPLAN — S1 —										Date 09/04/21	Checked GT			
		File Path: C:\Users\StudentOneDrive - University of Wales Trinity Saint David\Level 5 Modules\ACBA5010 - BM\Assignments\5010-UWTSO-XX-ZZ-M3-A-0001-ARCHITECTURAL_MODEL-S1.rvt														

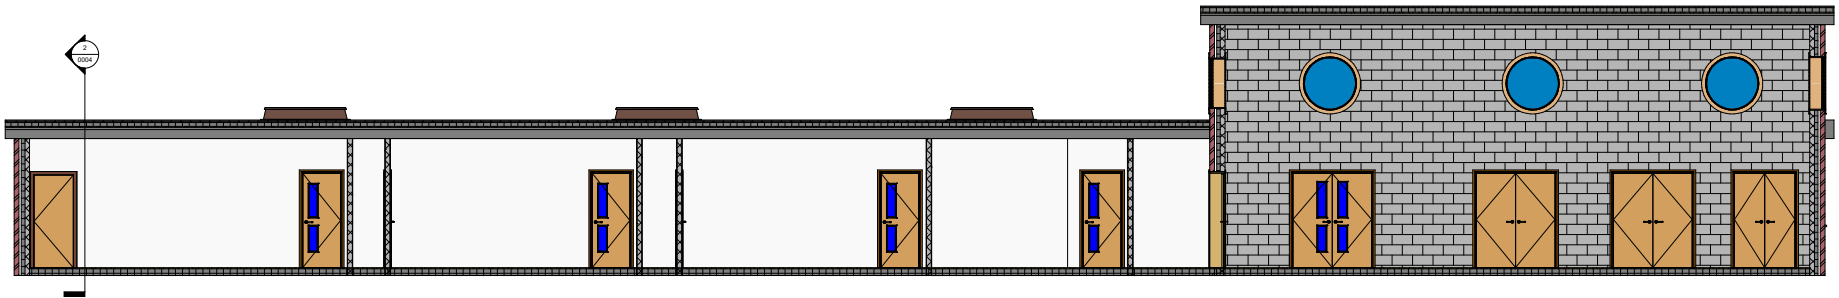

① Proposed Long Section
1 : 50

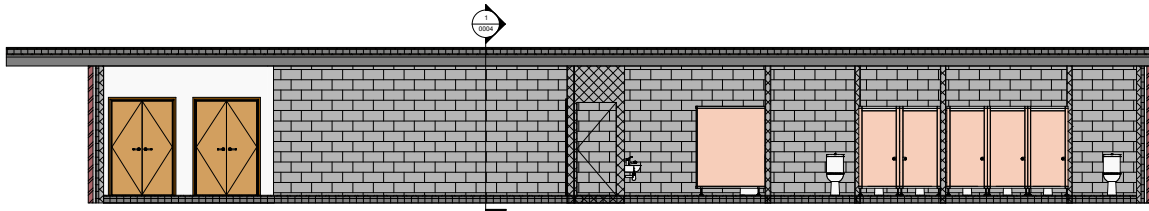

② Proposed Short Section
1 : 50

Property Title Ysgol Bae Abertawe	Detail SECTIONS	Property ___ Originator ___ Zone ___ Level ___ Type ___ Role ___ Number ___ Description ___ Suitability ___ Revision ___	scale 1 : 50	drawn OB	 Prifysgol Cymru Y Drindod Dewi Sant University of Wales Trinity Saint David	(S0) UNCONTROLLED Not to be used as a reference document Check Status Before Quoting	RevControl Revision	
		5010 ___ UWTSD ___ XX ___ ZZ ___ DR ___ A ___ 0004 ___ SECTIONS ___ S1 ___	date	checked				Prifysgol Cymru Y Drindod Dewi Sant University of Wales Trinity Saint David
		File Path: C:\Users\StudentOneDrive - University of Wales Trinity Saint David\Level 5 Modules\ACBA5010 BM\Assignments\5010-UWTSD-XX-ZZ-M3-A-0001-ARCHITECTURAL_MODEL-S1.rvt	09/04/21	GT				



1 Proposed Visualisation 1
1:1

Property Title Ysgol Bae Abertawe	Detail VISUALISATION	Property Originator Zone Level Type Role Number Description Suitability Revision	scale 1:1	drawn OB	 Prifysgol Cymru Y Drindod Dewi Sant University of Wales Trinity Saint David	(S0) UNCONTROLLED Not to be used as a reference document Check Status Before Quoting	Author Checker
		5010 — UWTS — XX — ZZ — DR — A — 0005 — VISUALISATION — S1 —	date 09/05/21	checked GT			
		File Path: C:\Users\StudentOneDrive - University of Wales Trinity Saint David\Level 5 Modules\ACBA5010					



① Proposed Visualisation 2
1:1

Property Title Ysgol Bae Abertawe	Detail VISUALISATION	Property __ Originator __ Zone __ Level __ Type __ Role __ Number __ Description __ Suitability __ Revision	scale 1 : 1	drawn OB	 Prifysgol Cymru Y Drindod Dewi Sant University of Wales Trinity Saint David	(S0) UNCONTROLLED Not to be used as a reference document Check Status Before Quoting	
		5010 __ UWTSD __ XX __ ZZ __ DR __ A __ 0006 __ VISUALISATION __ S1 __	date	checked			Prifysgol Cymru Y Drindod Dewi Sant University of Wales Trinity Saint David
		File Path: C:\Users\StudentOneDrive - University of Wales Trinity Saint David\Level 5 Modules\ACBA5010	09/05/21	GT			SA1 Campus Engineering Workshop 2nd Floor
						Check/Ready Reason	