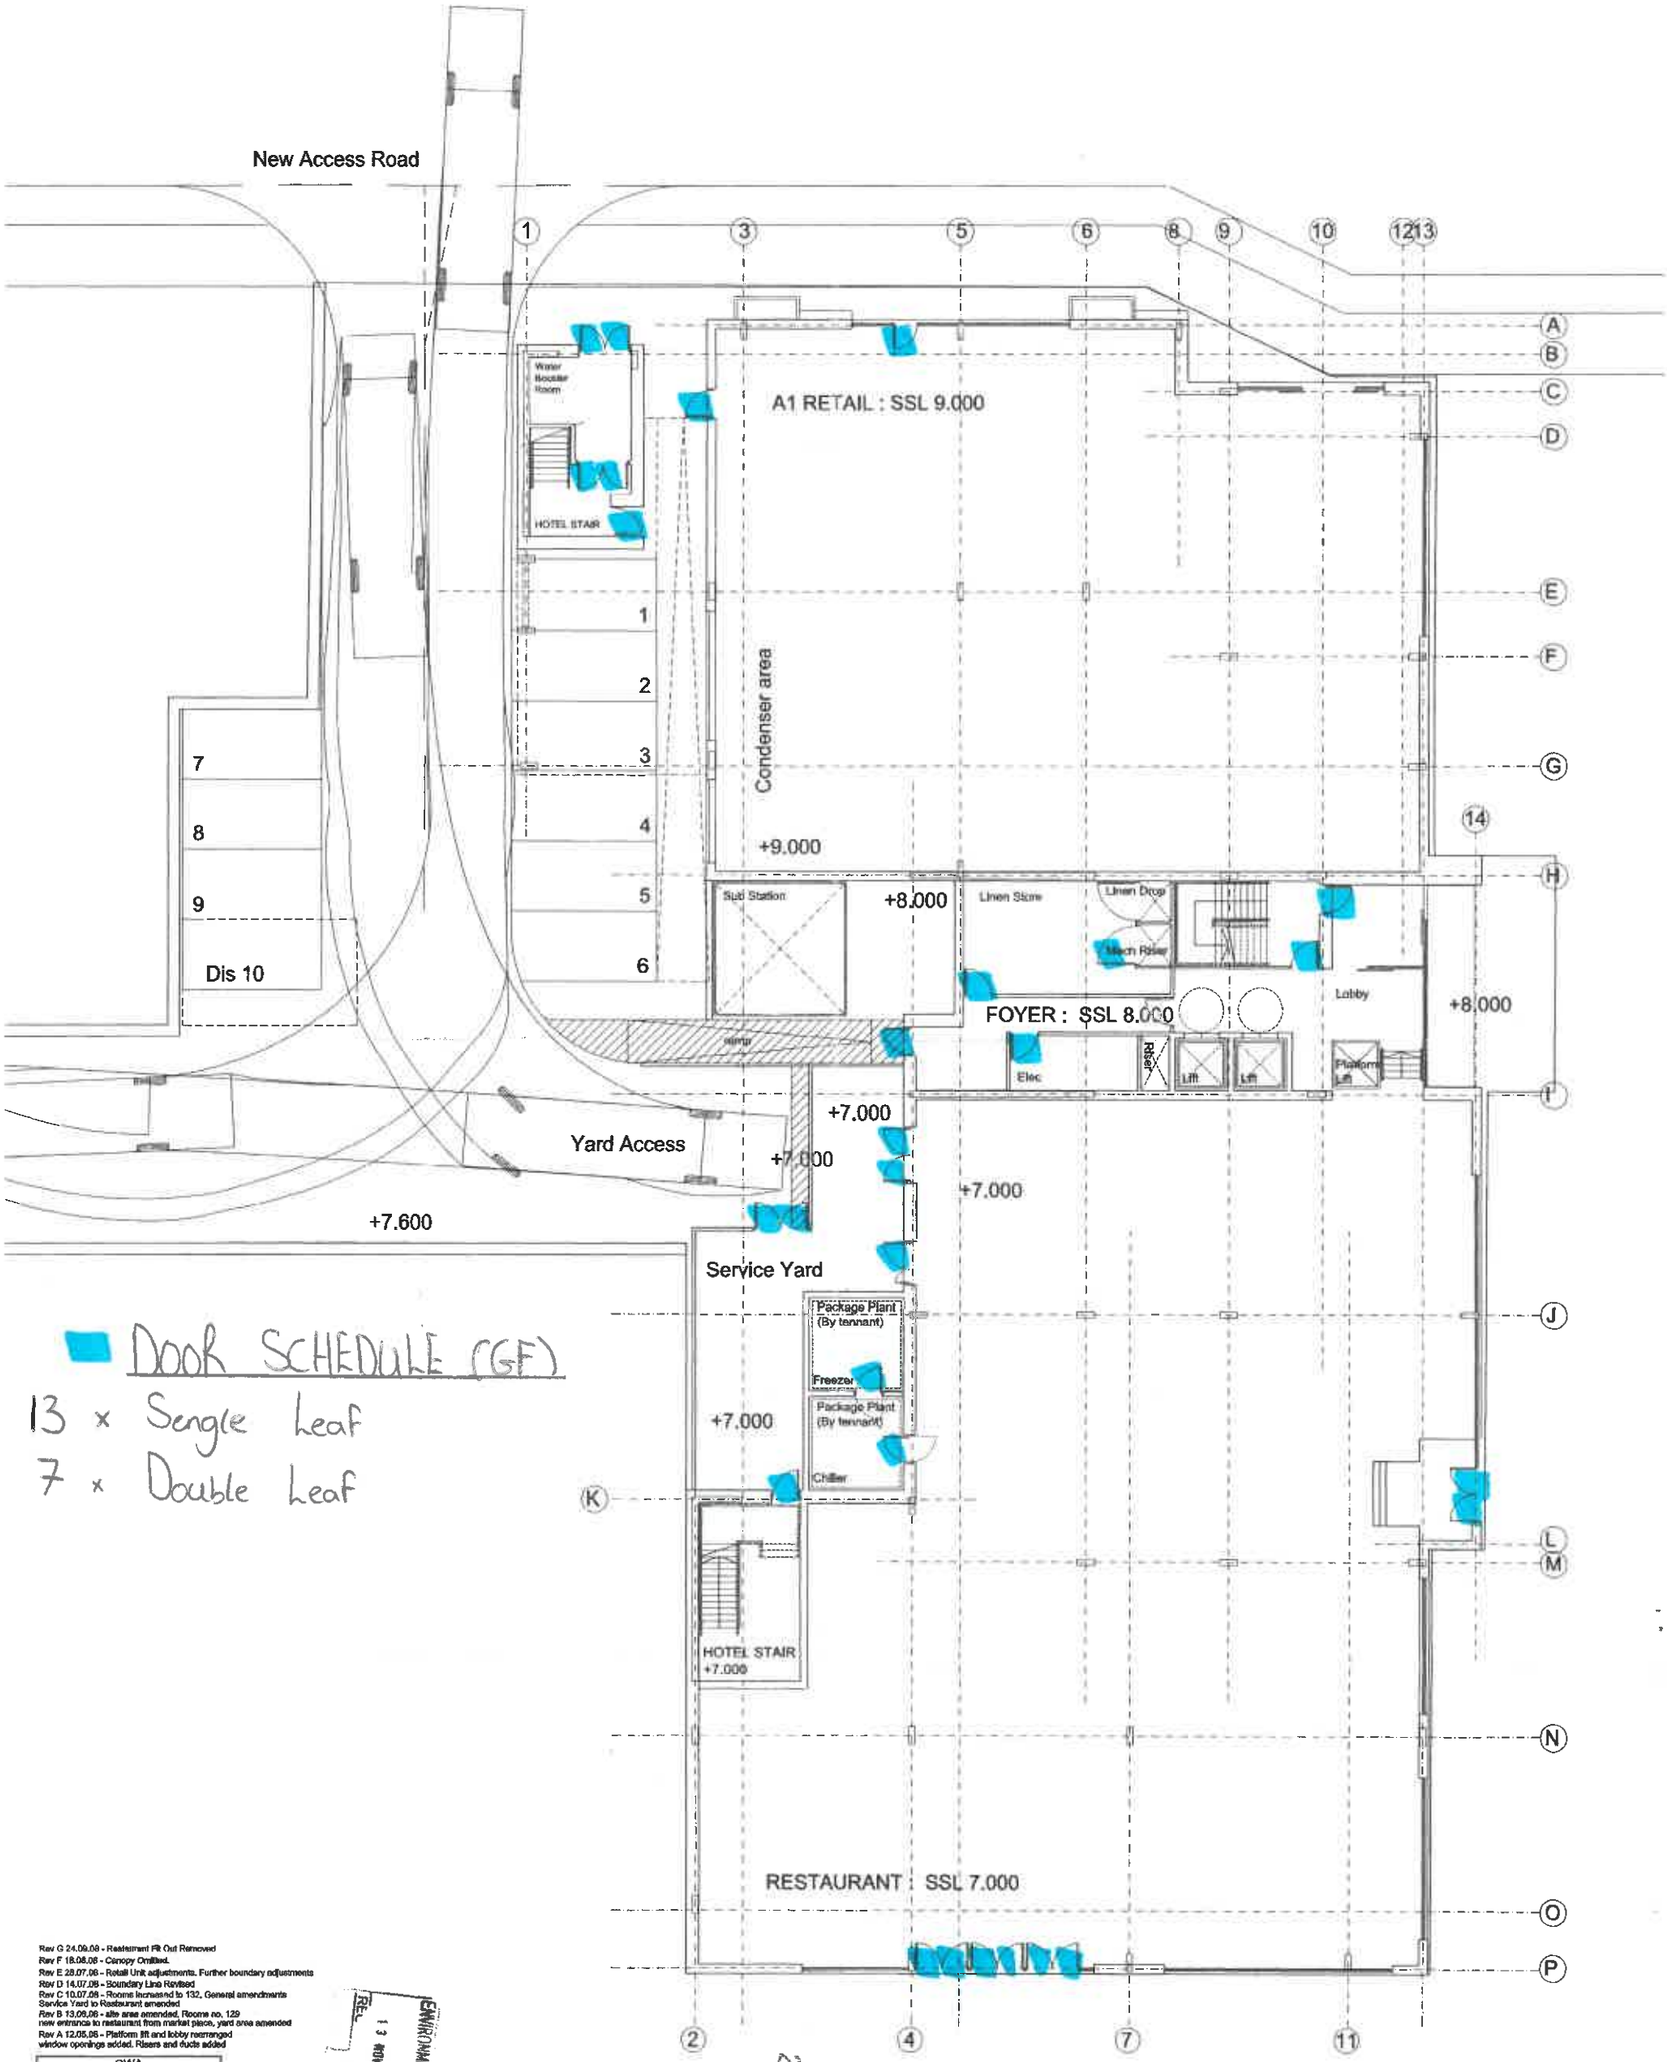


DOOR SCHEDULE (GF)

13 x Sengle Leaf

7 x Double Leaf

Rev G 24.09.08 - Restaurant Fit Out Removed
Rev F 18.08.08 - Canopy Omitted.
Rev E 28.07.08 - Retail Unit adjustments. Further boundary adjustments
Rev D 14.07.08 - Boundary Line Revised
Rev C 10.07.08 - Rooms increased to 132, General amendments
Service Yard to Restaurant amended
Rev B 13.06.08 - site area amended, Rooms no. 129
new entrance to restaurant from market place, yard area amended
Rev A 12.05.08 - Platform lift and lobby rearranged
window openings added. Risers and ducts added

CWA
C. W. ARCHITECTS

Project Title
Mixed Use Development - SA1

Drawing Title
Site A14A - Ground Floor Plan

| Drawing Number | Scale | Drawn by |
|---|---|---|
| SP136 - P01 | 1:100 @ A1 | [illegible] |
| | Rev. G | Date April 2008 |

ENVIRONMENT DEPT
13 NOV 2008
REC

2006/2232

Door Schedule (SF)

67 x Single Leaf

1 x Double Leaf

Rev G 24.09.08 - Interconnecting Rooms added.
Rev F 18.08.08 - Ground Floor Revisions
Rev C 10.07.08 - Rooms Increased to 132. General amendments
Rev B 13.06.08 - site area amended. Rooms no. 129
new entrance to restaurant from market place. yard area amended
Rev A 12.05.08 - Stair and lift area amended
Window openings added. Ducts and risers added

CWA
C. W. ARCHITECTS

Project Title: Mixed Use Development - SA1

Drawing Title: Site A14A - Second Floor Plan

SP136 - P03 | Scale: 1:100 @ A1 | Drawn By: | Rev: G | Date: April 2008

ENVIRONMENT DEPT.
13 NOV 2008
REC. FILE

F2008/2232

## DOOR SCHEDULE (Third Floor)

67 x Single Leaf

1 x Double Leaf

Rev G 24.09.08 - Interconnecting Rooms added.
Rev F 16.06.06 - Ground Floor Revisions
Rev C 10.07.06 - Rooms increased to 132. General amendments
Rev B 13.06.06 - site area amended. Rooms no. 129
new entrance to restaurant from market place. yard area amended
Rev A 12.06.06 - Stair and lift area amended
Window openings added. Ducts and floors added

CWA
C. W. ARCHITECTS

Project Title: Mixed Use Development - SA1

Drawing Title: Site A14A - Third Floor Plan

Drawing Number: SP138 - P04

Scale: 1:100 @ A1

Drawn by:

Rev: G

Date: April 2008

ENVIRONMENT DEPT
13 NOV 2008

2008/2232




DOOR SCHEDULE (FF)

28 × Single Leaf

1 × Double Leaf

Rev G 24.09.08 - Restaurant Fit Out Removed. Interconnecting Rooms added.
Rev F 18.08.08 - Ground Floor Revisions
Rev C 10.07.08 - Rooms increased to 132. General amendments
Staff Room added, linen store moved
Rev B 13.06.08 - site area amended. Rooms no. 129
new entrance to restaurant from market place, yard area amended
Rev A 12.05.08 - Reception area rearranged. Mezzanine
added to restaurant. Window openings, ducts and risers added

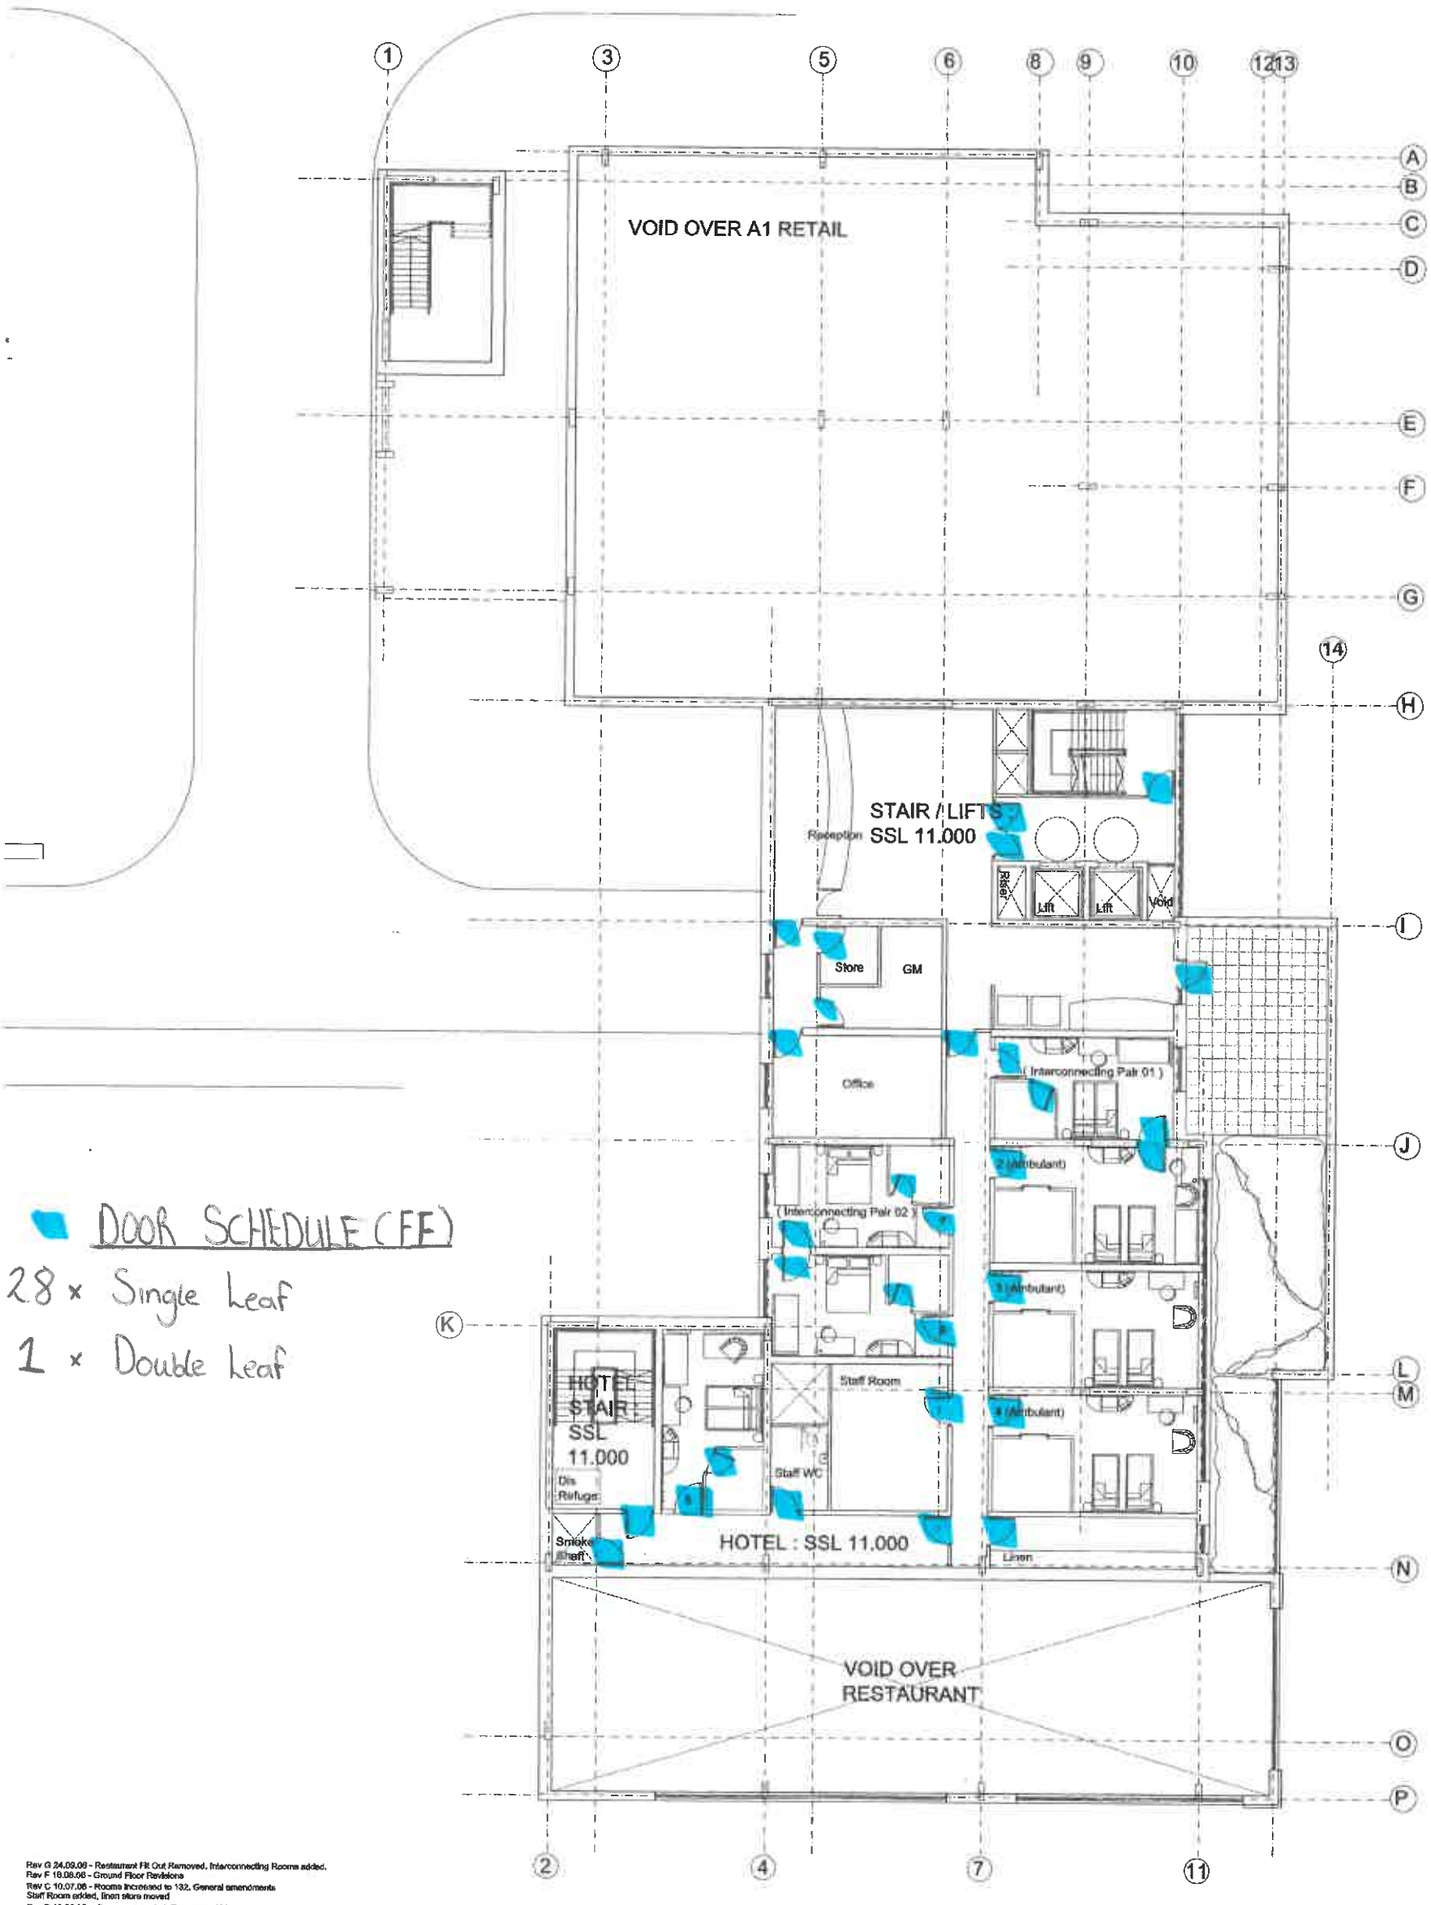CWA
C. W. ARCHITECTS

Project Title: Mixed Use Development - 3A1

Drawing Title: Site A14A - First Floor Plan

SP136 - P02 | Scale: 1:100 @ A1 | Drawn by: | Rev: G | Date: April 2008

ENVIRONMENT DEPT.
13 NOV 2008
REC. FF

2008 2232

DOOR SCHEDULE (fourth floor)

67 x Single Leaf

1 x Double Leaf

Rev G 24.09.08 - Interconnecting Rooms added.
Rev F 18.08.08 - Ground Floor Revisions
Rev C 10.07.08 - Rooms increased to 132. General amendments
Rev B 13.06.08 - site area amended. Rooms no. 129
new entrance to restaurant from market place. yard area amended
Rev A 12.05.08 - Stair and lift area amended
Window openings added. Ducts and risers added

CWA
C. W. ARCHITECTS

Project Title: Mixed Use Development - SA1

Drawing Title: Site A14A - Fourth Floor Plan

| Drawing Number | Scale | Drawn by |
|---|---|---|
| SP136 - P05 | 1 : 100 @ A1 | |
| | Rev. G | Date April 2008 |

ENVIRONMENT DEPT.
13 NOV 2008

## DOOR SCHEDULE (First Floor)

67 x Single Leaf

1 x Double Leaf

Rev G 24.09.08 - Interconnecting Rooms added.
Rev F 18.08.08 - Ground Floor Revisions
Rev C 10.07.08 - Rooms increased to 132. General amendments
Rev B 13.06.08 - site area amended. Rooms no. 129
new entrance to restaurant from market place, yard area amended
Rev A 12.05.08 - Stair and lift area amended
Window openings added, Ducts and risers added

CWA
C. W. ARCHITECTS

Mixed Use Development - SA1

Site A14A - Fifth Floor Plan

SP136 - P06 | Rev G

ENVIRONMENT DEPT
13 NOV 2008
FEE
2008/2332