


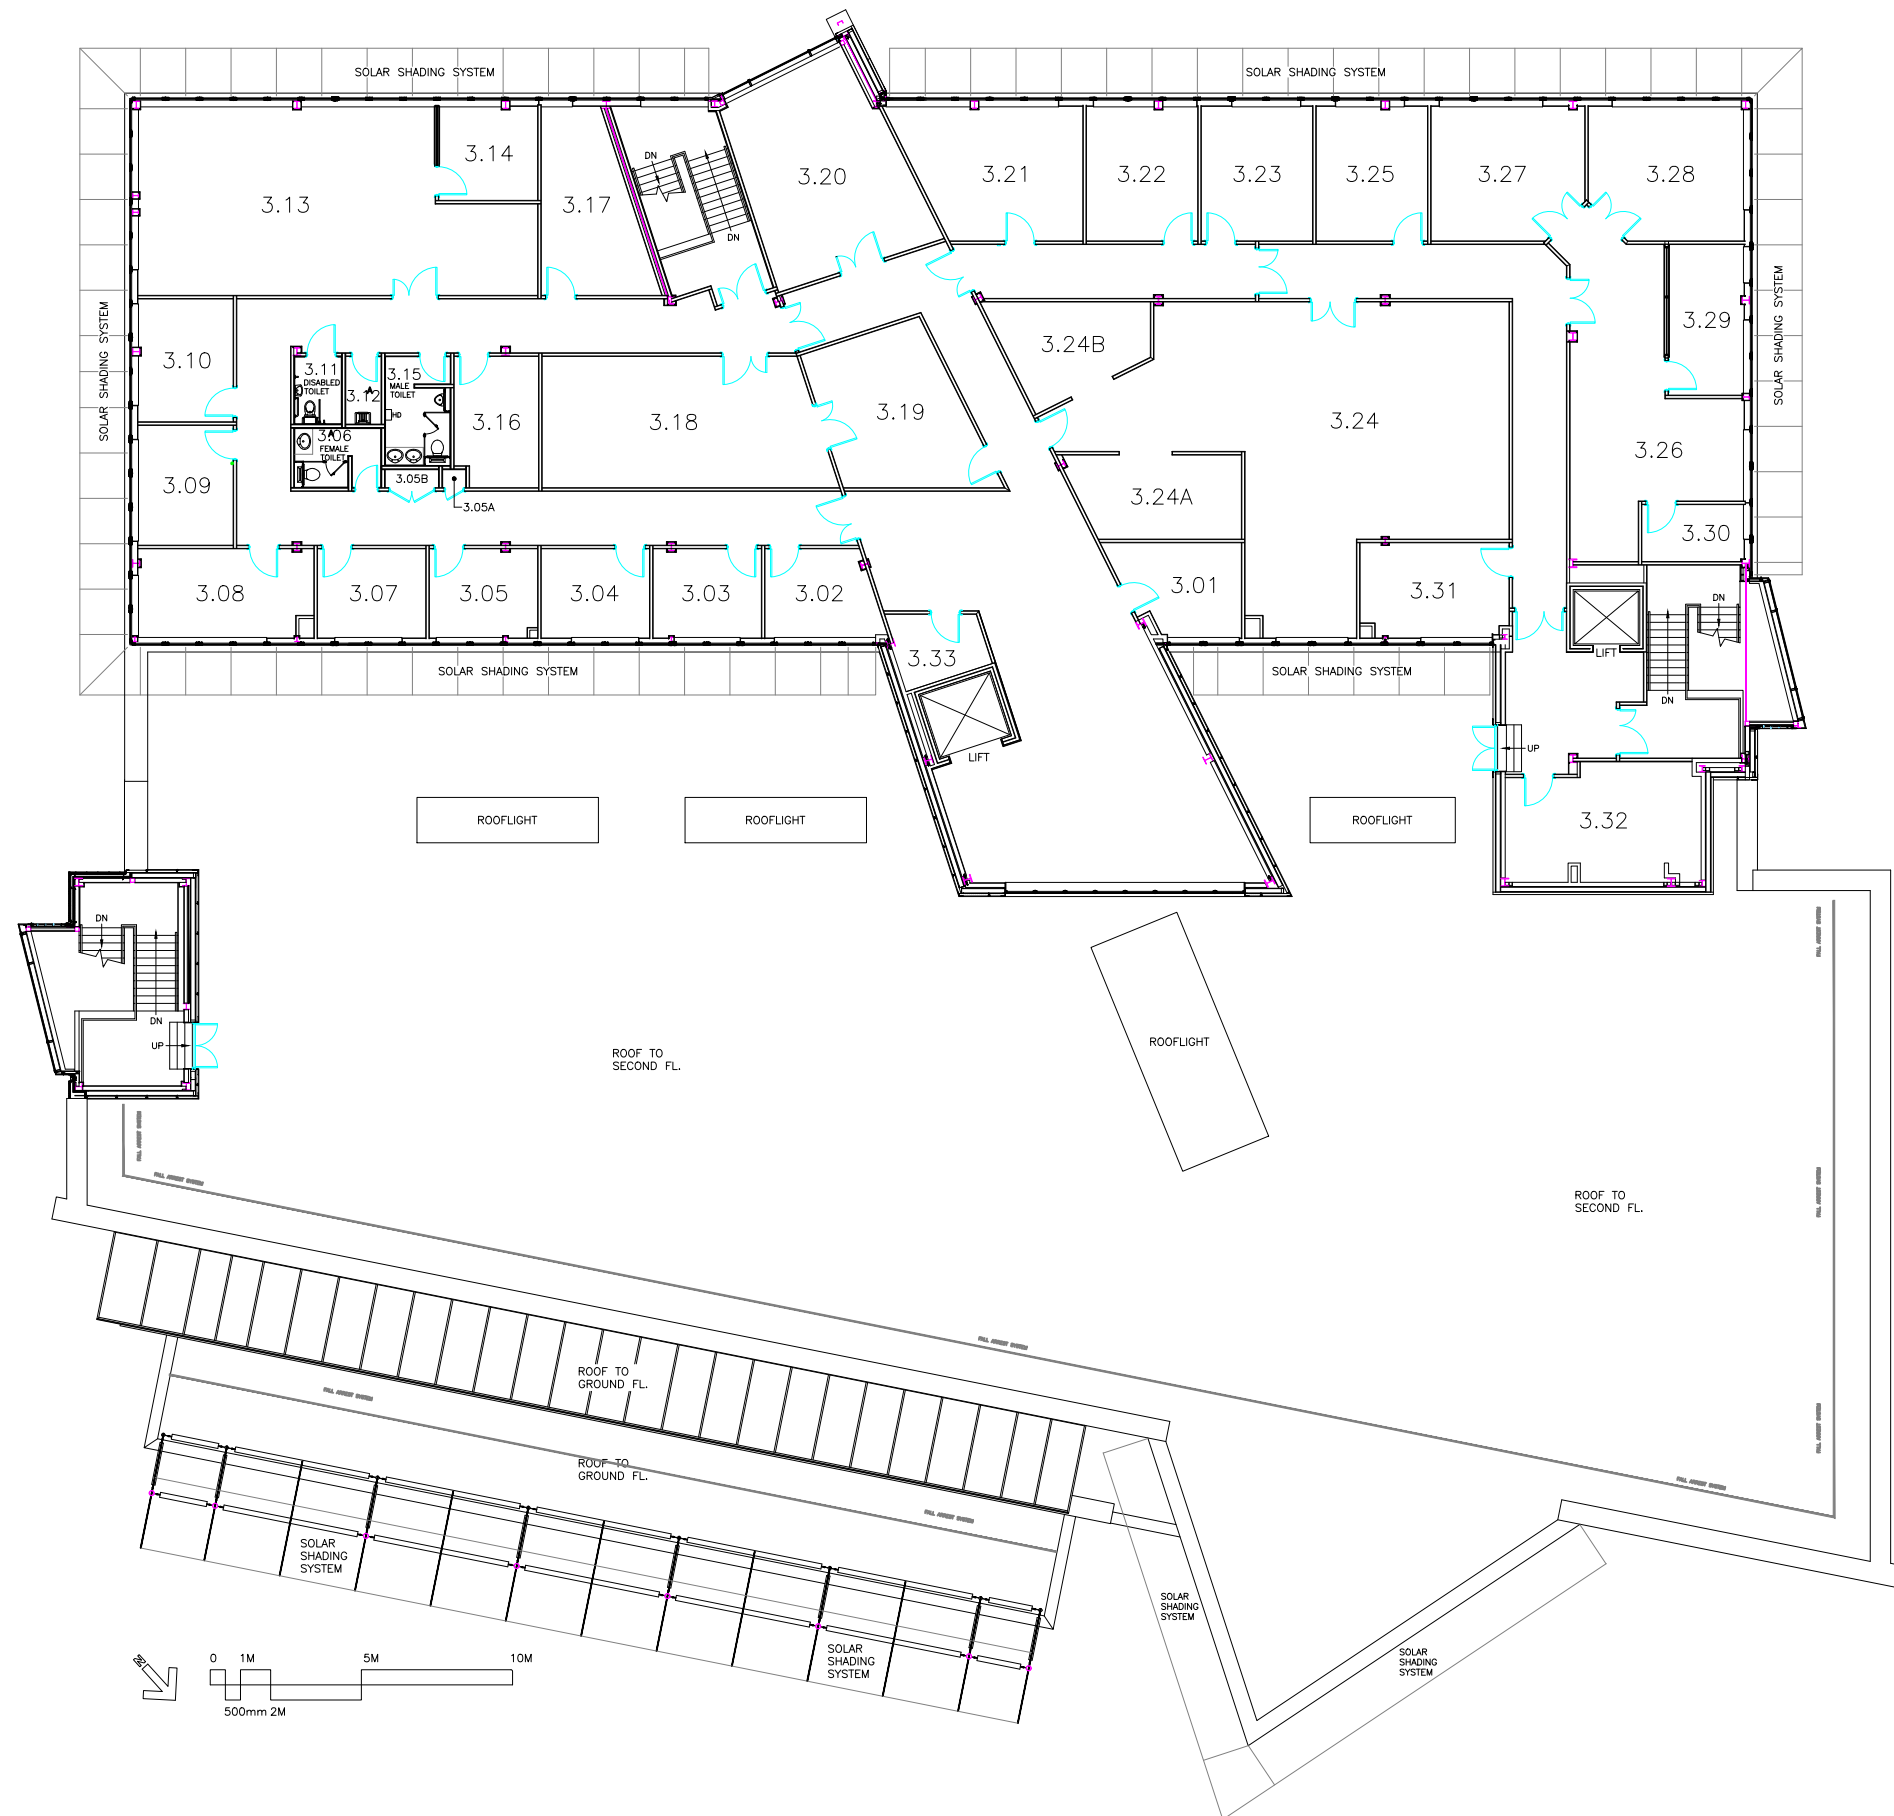

**OPTOMETRY & VISION SCIENCES
BUILDING.
THIRD FLOOR PLAN.**