


GROUND FLOOR PLAN

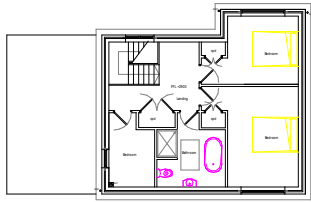

FIRST FLOOR PLAN

Property Title
Assignment 1

Detail
**Existing Floor
Plans**

Property	Originator	Drawn Functional Specification	Checked Spatial Specification	Typed Room	Role	Number	Description	Suitability	Revision
10726	—	— XX —	—	—	— Designer A101	—	Existing Floor Plans	— Complete —	—
File Path: C:\Users\Oliver.Jones\OneDrive - Morganstone Ltd\Desktop\Revit Model\Osians Model Existing.rvt									

Scale
1 : 100
date
09/23/26

Drawn
Author
checked
Checker

Prifysgol Cymru Y Drindod Dewi Sant
University of Wales Trinity Saint David



(S0) UNCONTROLLED
Not to be used as a
reference document
Check Status Before Quoting

Revised



1 Site
1 : 500

Property Title
Assignment 1

Detail
Existing Site Plan

Property	Originator	Client	Functional	Small	Type	Role	Number	Description	Suitability	Revision
10726	—	XX	—	—	—	—	—	Designer A102	—	Complete
Existing Site Plan										
File Path: C:\Users\Oliver Jones\OneDrive - Morganstone Ltd\Desktop\Revit Model\Osians Model Existing.rvt										


Scale
1 : 500
Date
03/23/26

Drawn
Author
Checked
Checker

Prifysgol Cymru
Y Drindod Dewi Sant
University of Wales
Trinity Saint David

(S0) UNCONTROLLED
Not to be used as a
reference document
Check Status Before Quoting

Revised

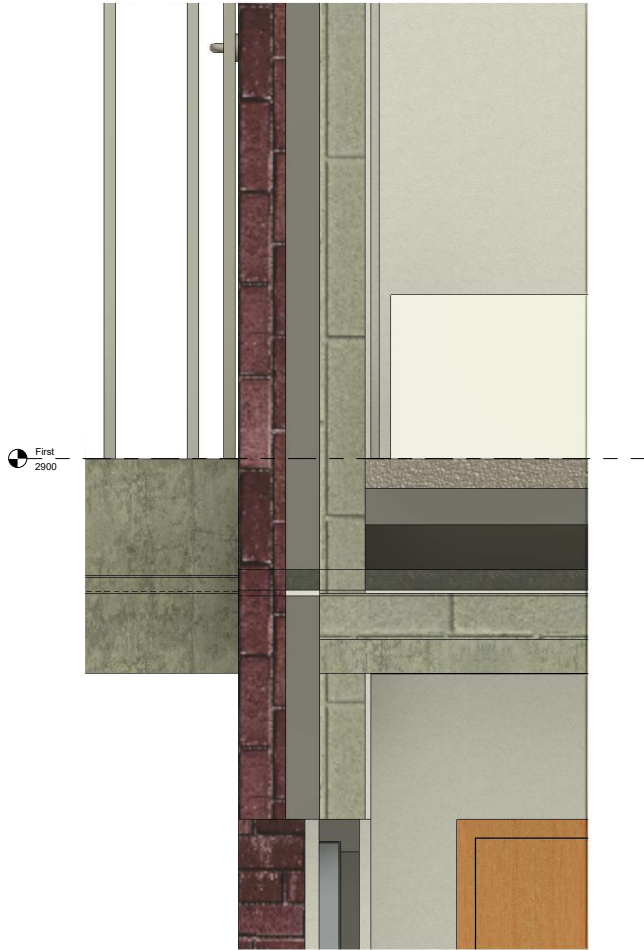

1 Section 1 - Callout 1
1:5

Property Title
Project Name

Detail
Section Callout
Detail

Property	Originator	Owner Functional Description	Level Symbol Scale/View	Type Form	Role	Number	Description	Subsidiary	Revision
Project	XX				Designer	A103	Section Callout Detail	Project	
Number							Status		
File Path: C:\Users\Oliver.Jones\OneDrive - Morganstone Ltd\Desktop\Revit Model\Osian 3D Model.rvt									

Scale

1:5

Date

09/23/26

Drawn

Author

Checked

Checker

Prifysgol Cymru
Y Drindod Dewi Sant
University of Wales
Trinity Saint David





(S0) UNCONTROLLED
Not to be used as a
reference document
Check Status Before Quoting

Revised

Revised

Revised


Revised

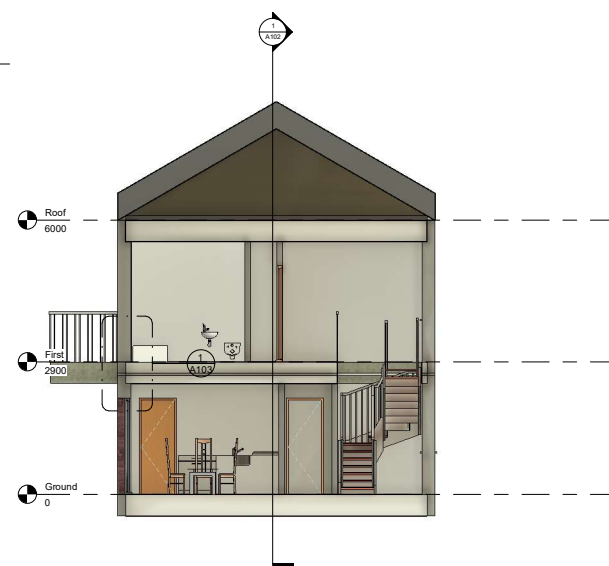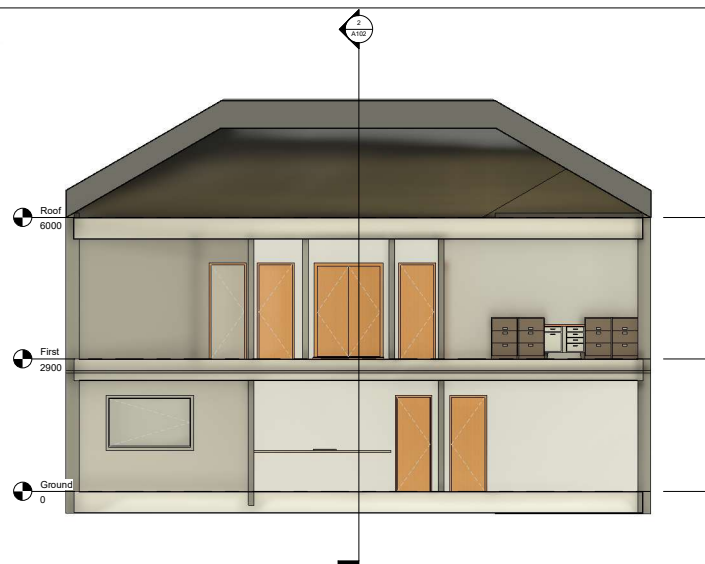

Property Title	Detail	Property — Originator — (Zone) — (Level) — (Type) — Role — Number — Description — Subality — Revision										scale 1 : 50	drawn	 Prifysgol Cymru Y Drindod Dewi Sant University of Wales Trinity Saint David	(S0) UNCONTROLLED Not to be used as a reference document Check Status Before Quoting	 Scale Revision	
Project Name	Sections	Project — — XX — — — Designer A102 — Sections — Project — Number — Status —										date	checked				Prifysgol Cymru Y Drindod Dewi Sant University of Wales Trinity Saint David
		File Path: C:\Users\Oliver.Jones\OneDrive - Morganstone Ltd\Desktop\Revit Model\Osian 3D Model.rvt										03/29/26	Checker				SA1 - Computer Services SA2 - RCU




1 Site - Scale 1 1250
1 : 1000

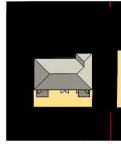

2 Site - Scale 1 500 - Dependent 1
1 : 500

Property Title	Detail	Property	Originator	Client Functional Requirement	Client Social Requirement	Client Environmental Requirement	Role	Number	Description	Suitability	Revision	Scale	As Indicated	Author	Prifysgol Cymru Y Drindod Dewi Sant University of Wales Trinity Saint David	(S0) UNCONTROLLED Not to be used as a reference document Check Status Before Quoting	Revision
Project Name	Site Location Plan	Project Number	XX				Designer	A104	Site Location Plan			09/23/26	Checked	SAI Cymru A104 SAI Cymru SAI Cymru			
		File Path: C:\Users\Oliver.Jones\OneDrive - Morganstone Ltd\Desktop\Revit Model\Osian 3D Model.rvt															

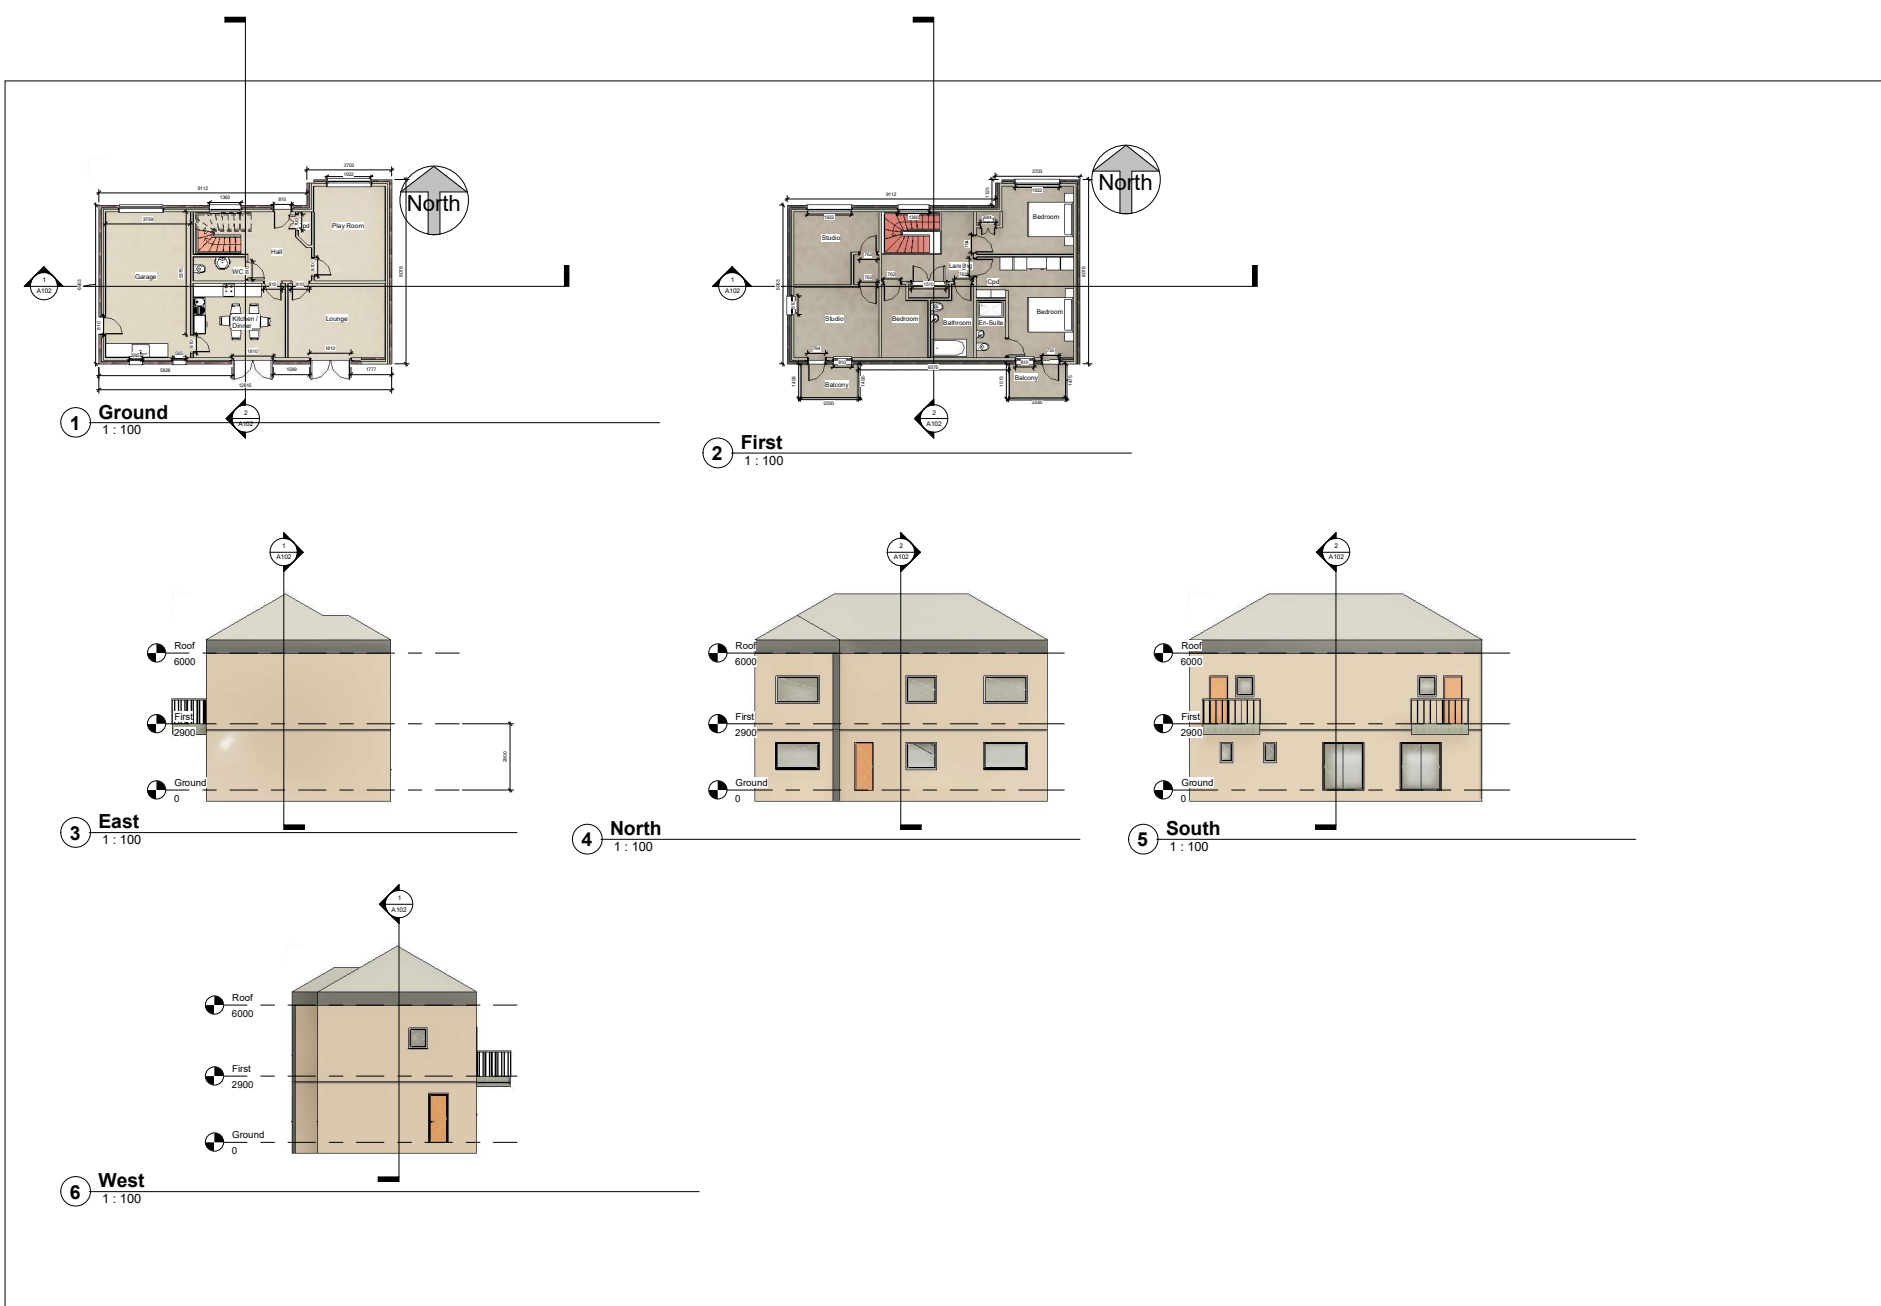

Property Title	Detail	Property — Originator — (Zone) — (Level) — (Type) — Role — Number — Description — Subtitle — Revision Functional Specification Structural Form												scale 1 : 100	drawn	 Prifysgol Cymru Y Drindod Dewi Sant University of Wales Trinity Saint David	(S0) UNCONTROLLED Not to be used as a reference document Check Status Before Quoting	New/Ready Revision	
Project Name	Floor Plans & Elevations	Project — — XX — — — DesignerA101 — Floor Plans & Elevations — Project — Number — — — — — Status —												date	checked				Prifysgol Cymru Y Drindod Dewi Sant University of Wales Trinity Saint David
		File Path: C:\Users\Oliver.Jones\OneDrive - Morganstone Ltd\Desktop\Revit Model\Osian 3D Model.rvt												09/23/26	Checker				SAI Cymru Morgannwg Dewi Sant SAI RCT