


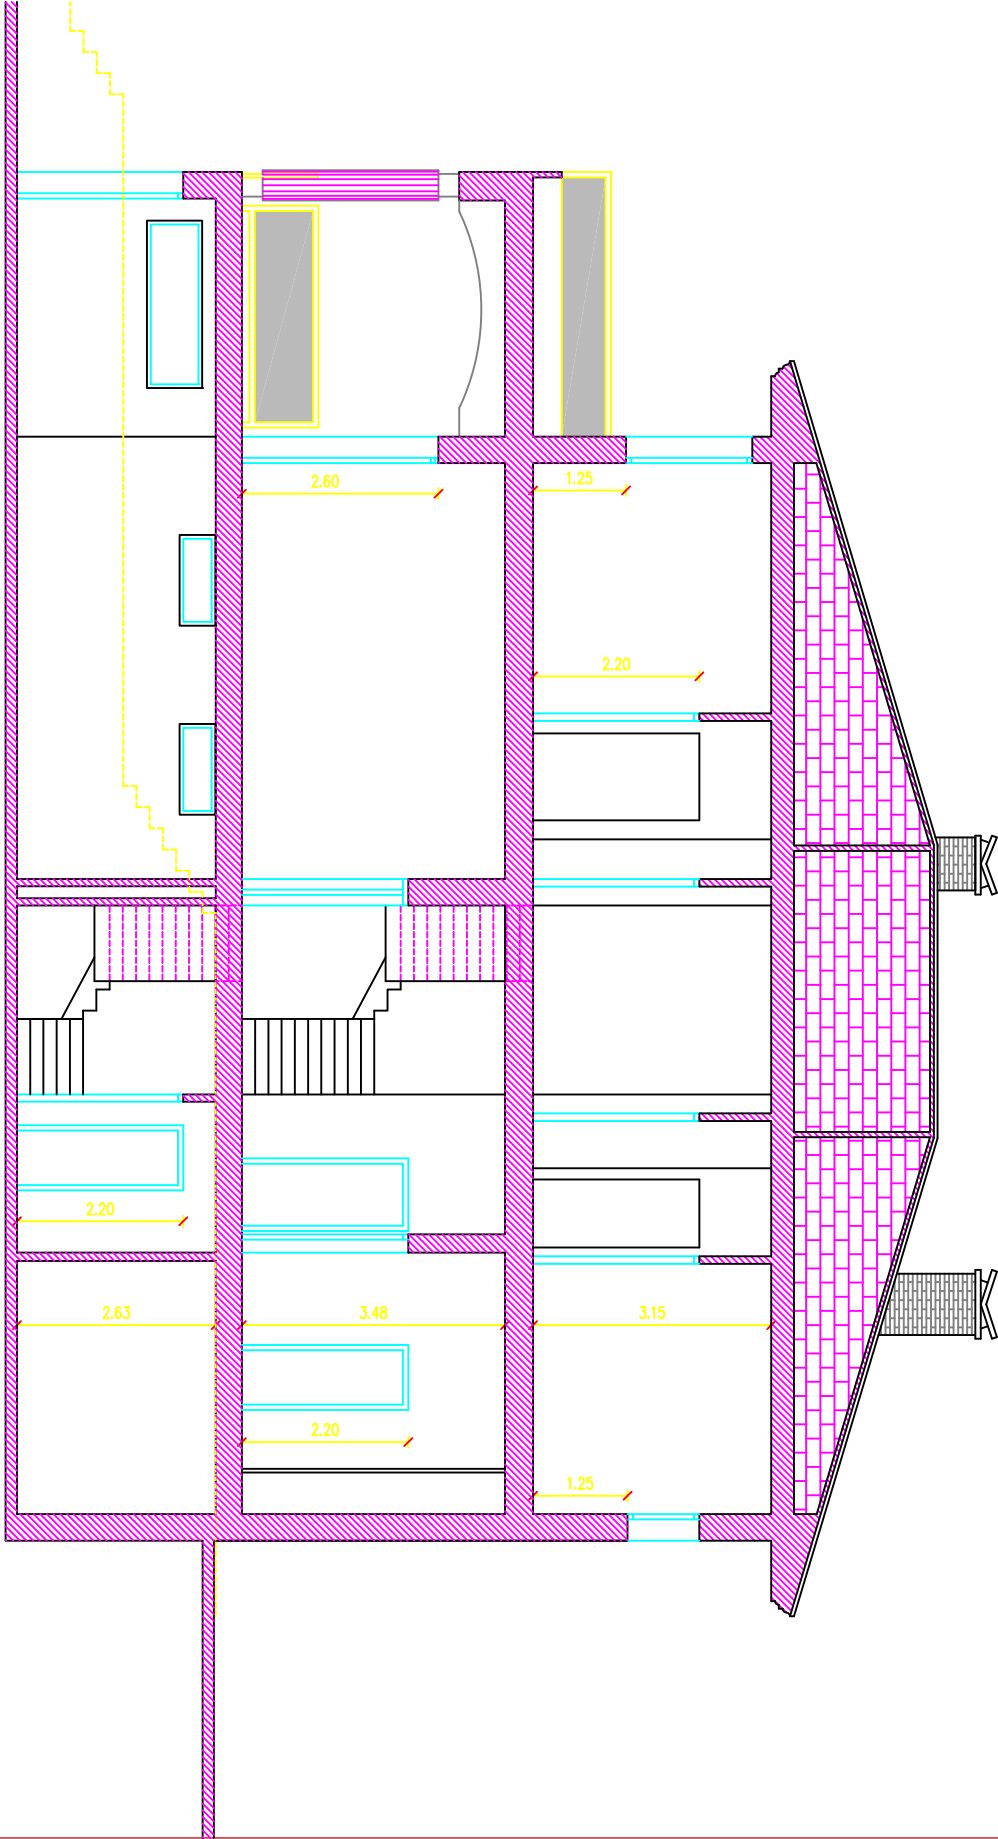

CROSS SECTION

SCALE 1/100