

Project Name: Ysgol Yr Afan

UPRN Code: 5010

Originator Code: UWTSD

Discipline : A

Drawn By: S Nanton

Checked By: G Taylor

Date: 04/29/24

Project Status: S0






1 1 - Ground floor Existing
1 : 1000



Room Legend

- Bathroom
- Classroom
- Cleaner Storage
- Coference/Meeting room
- Conservatory
- Delivery Bay and Storage
- Dinning
- Equipment Storage
- Hall
- Hallway
- Headteacher Office
- ICT
- Kitchen
- Library
- Room
- Sick Bay
- Staff Bathroom
- Staff Lounge/Waiting area
- Staff room
- WC

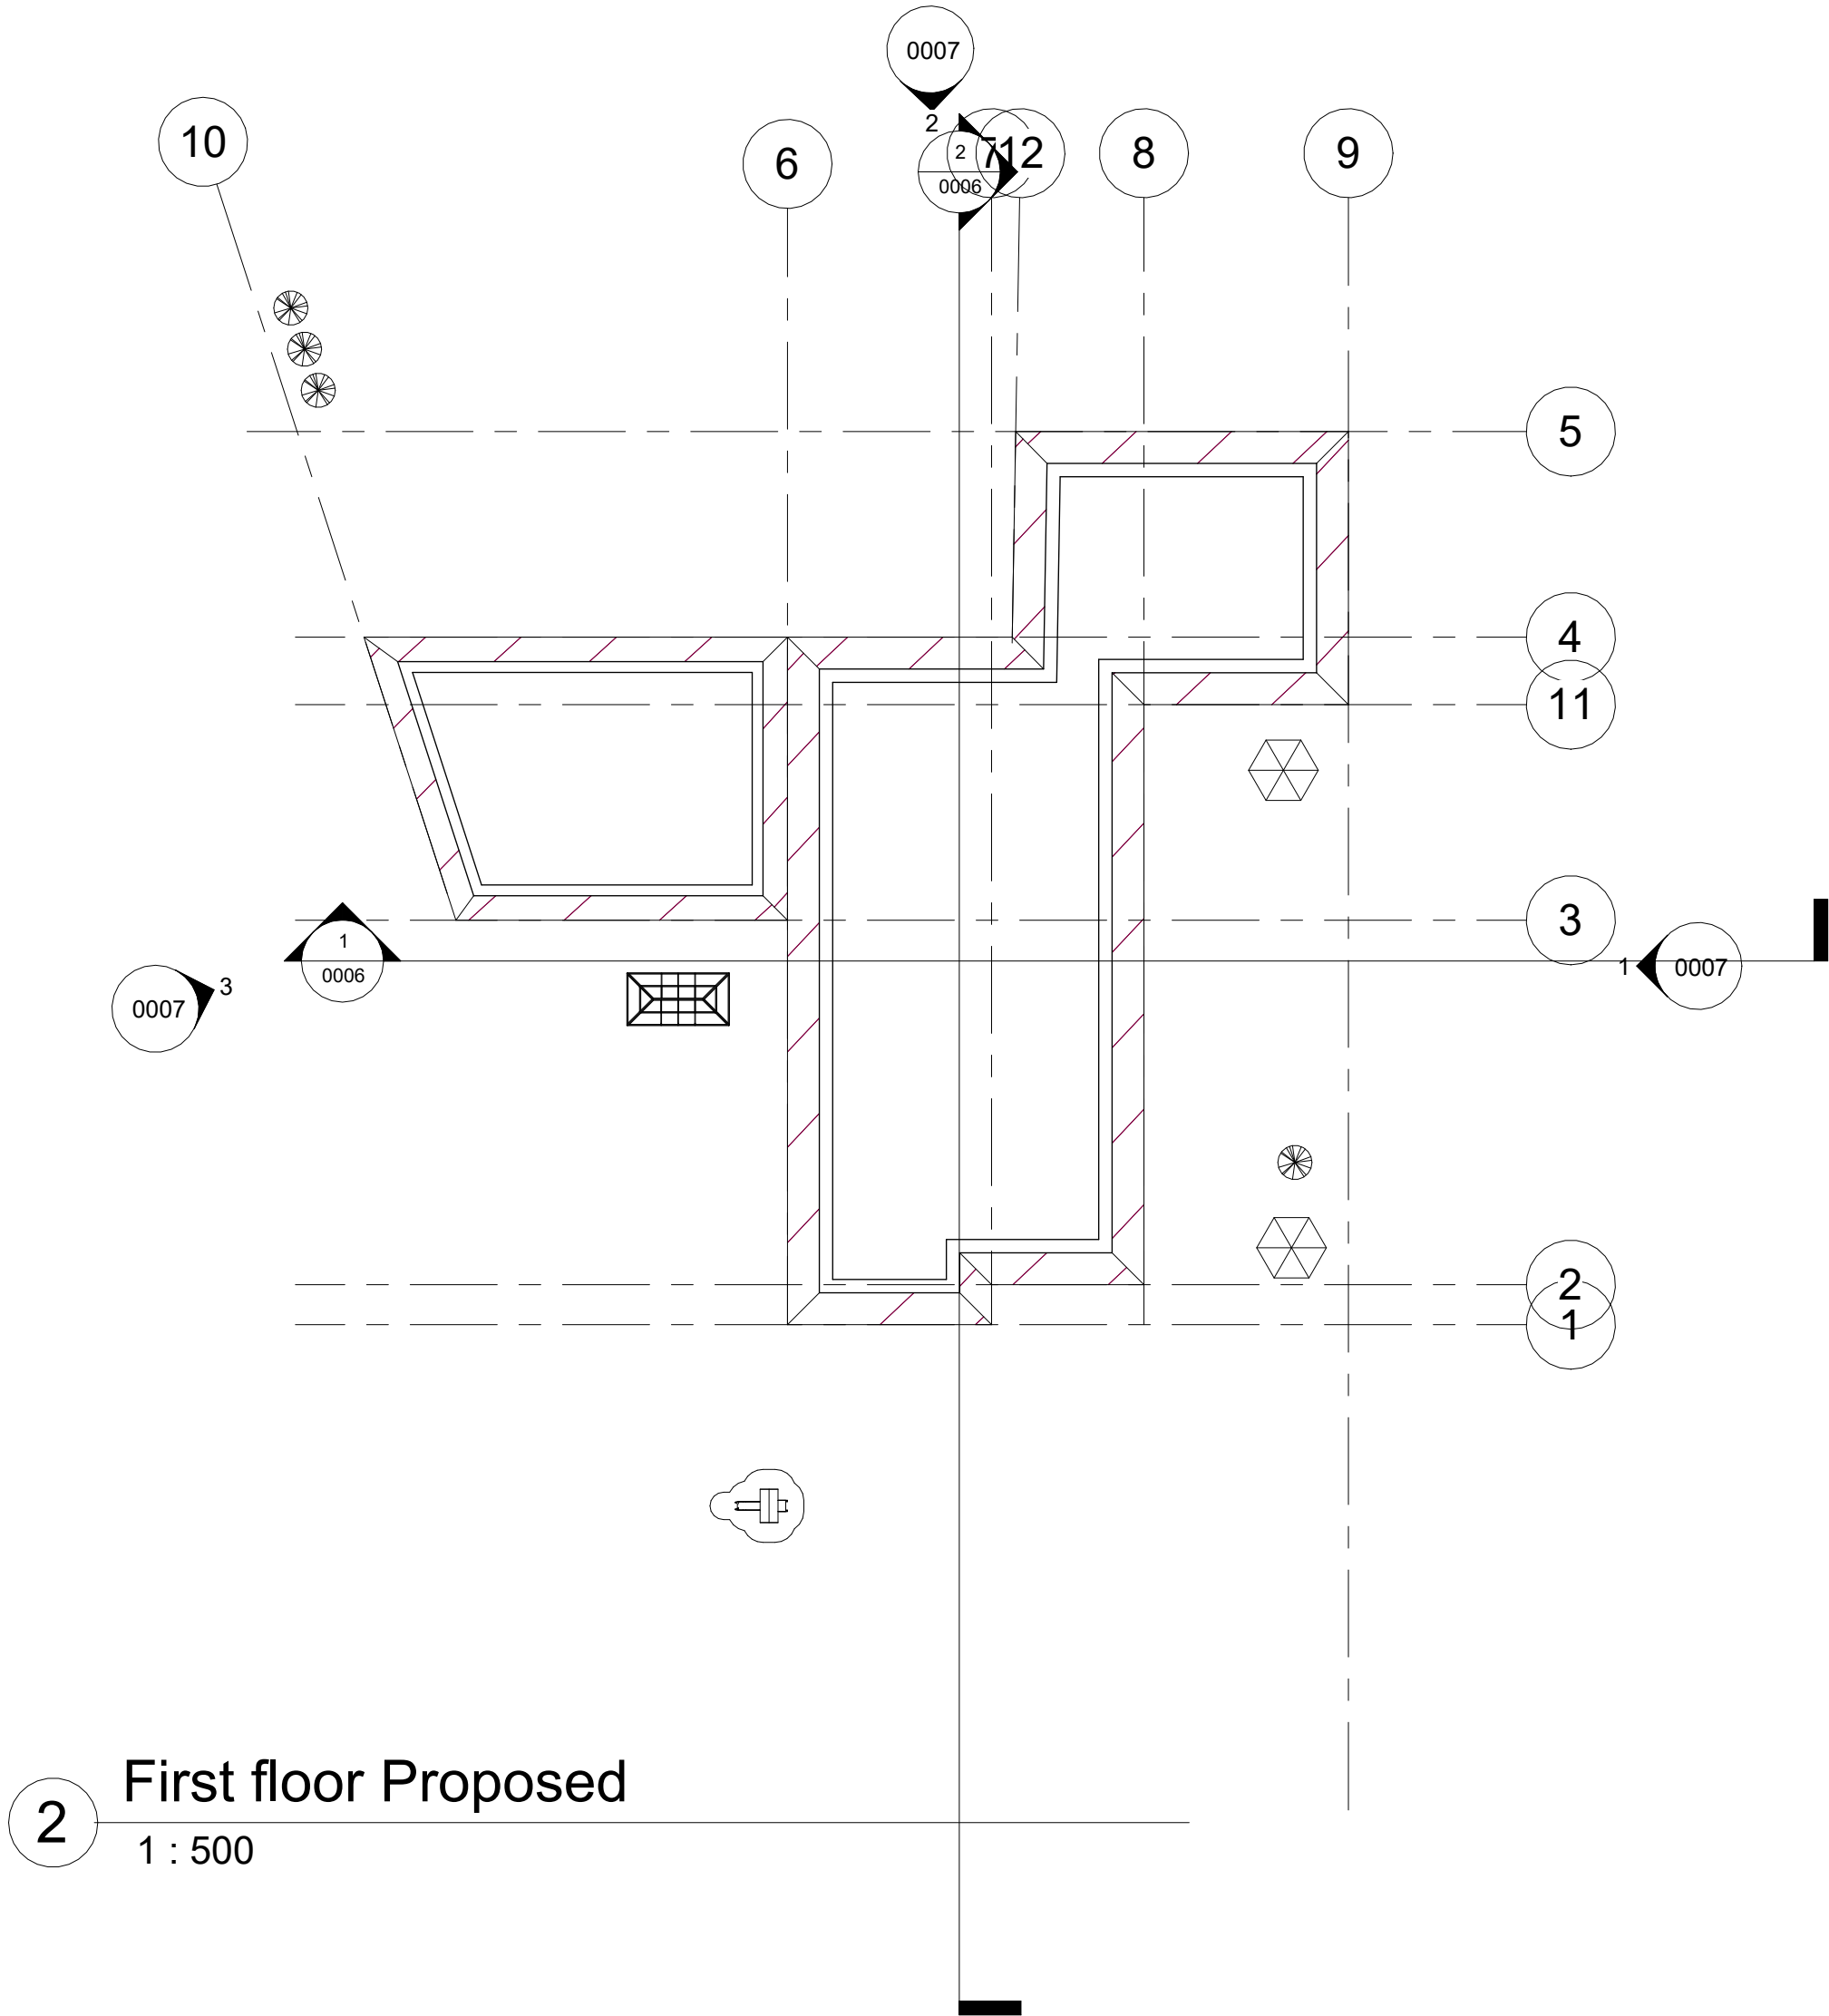

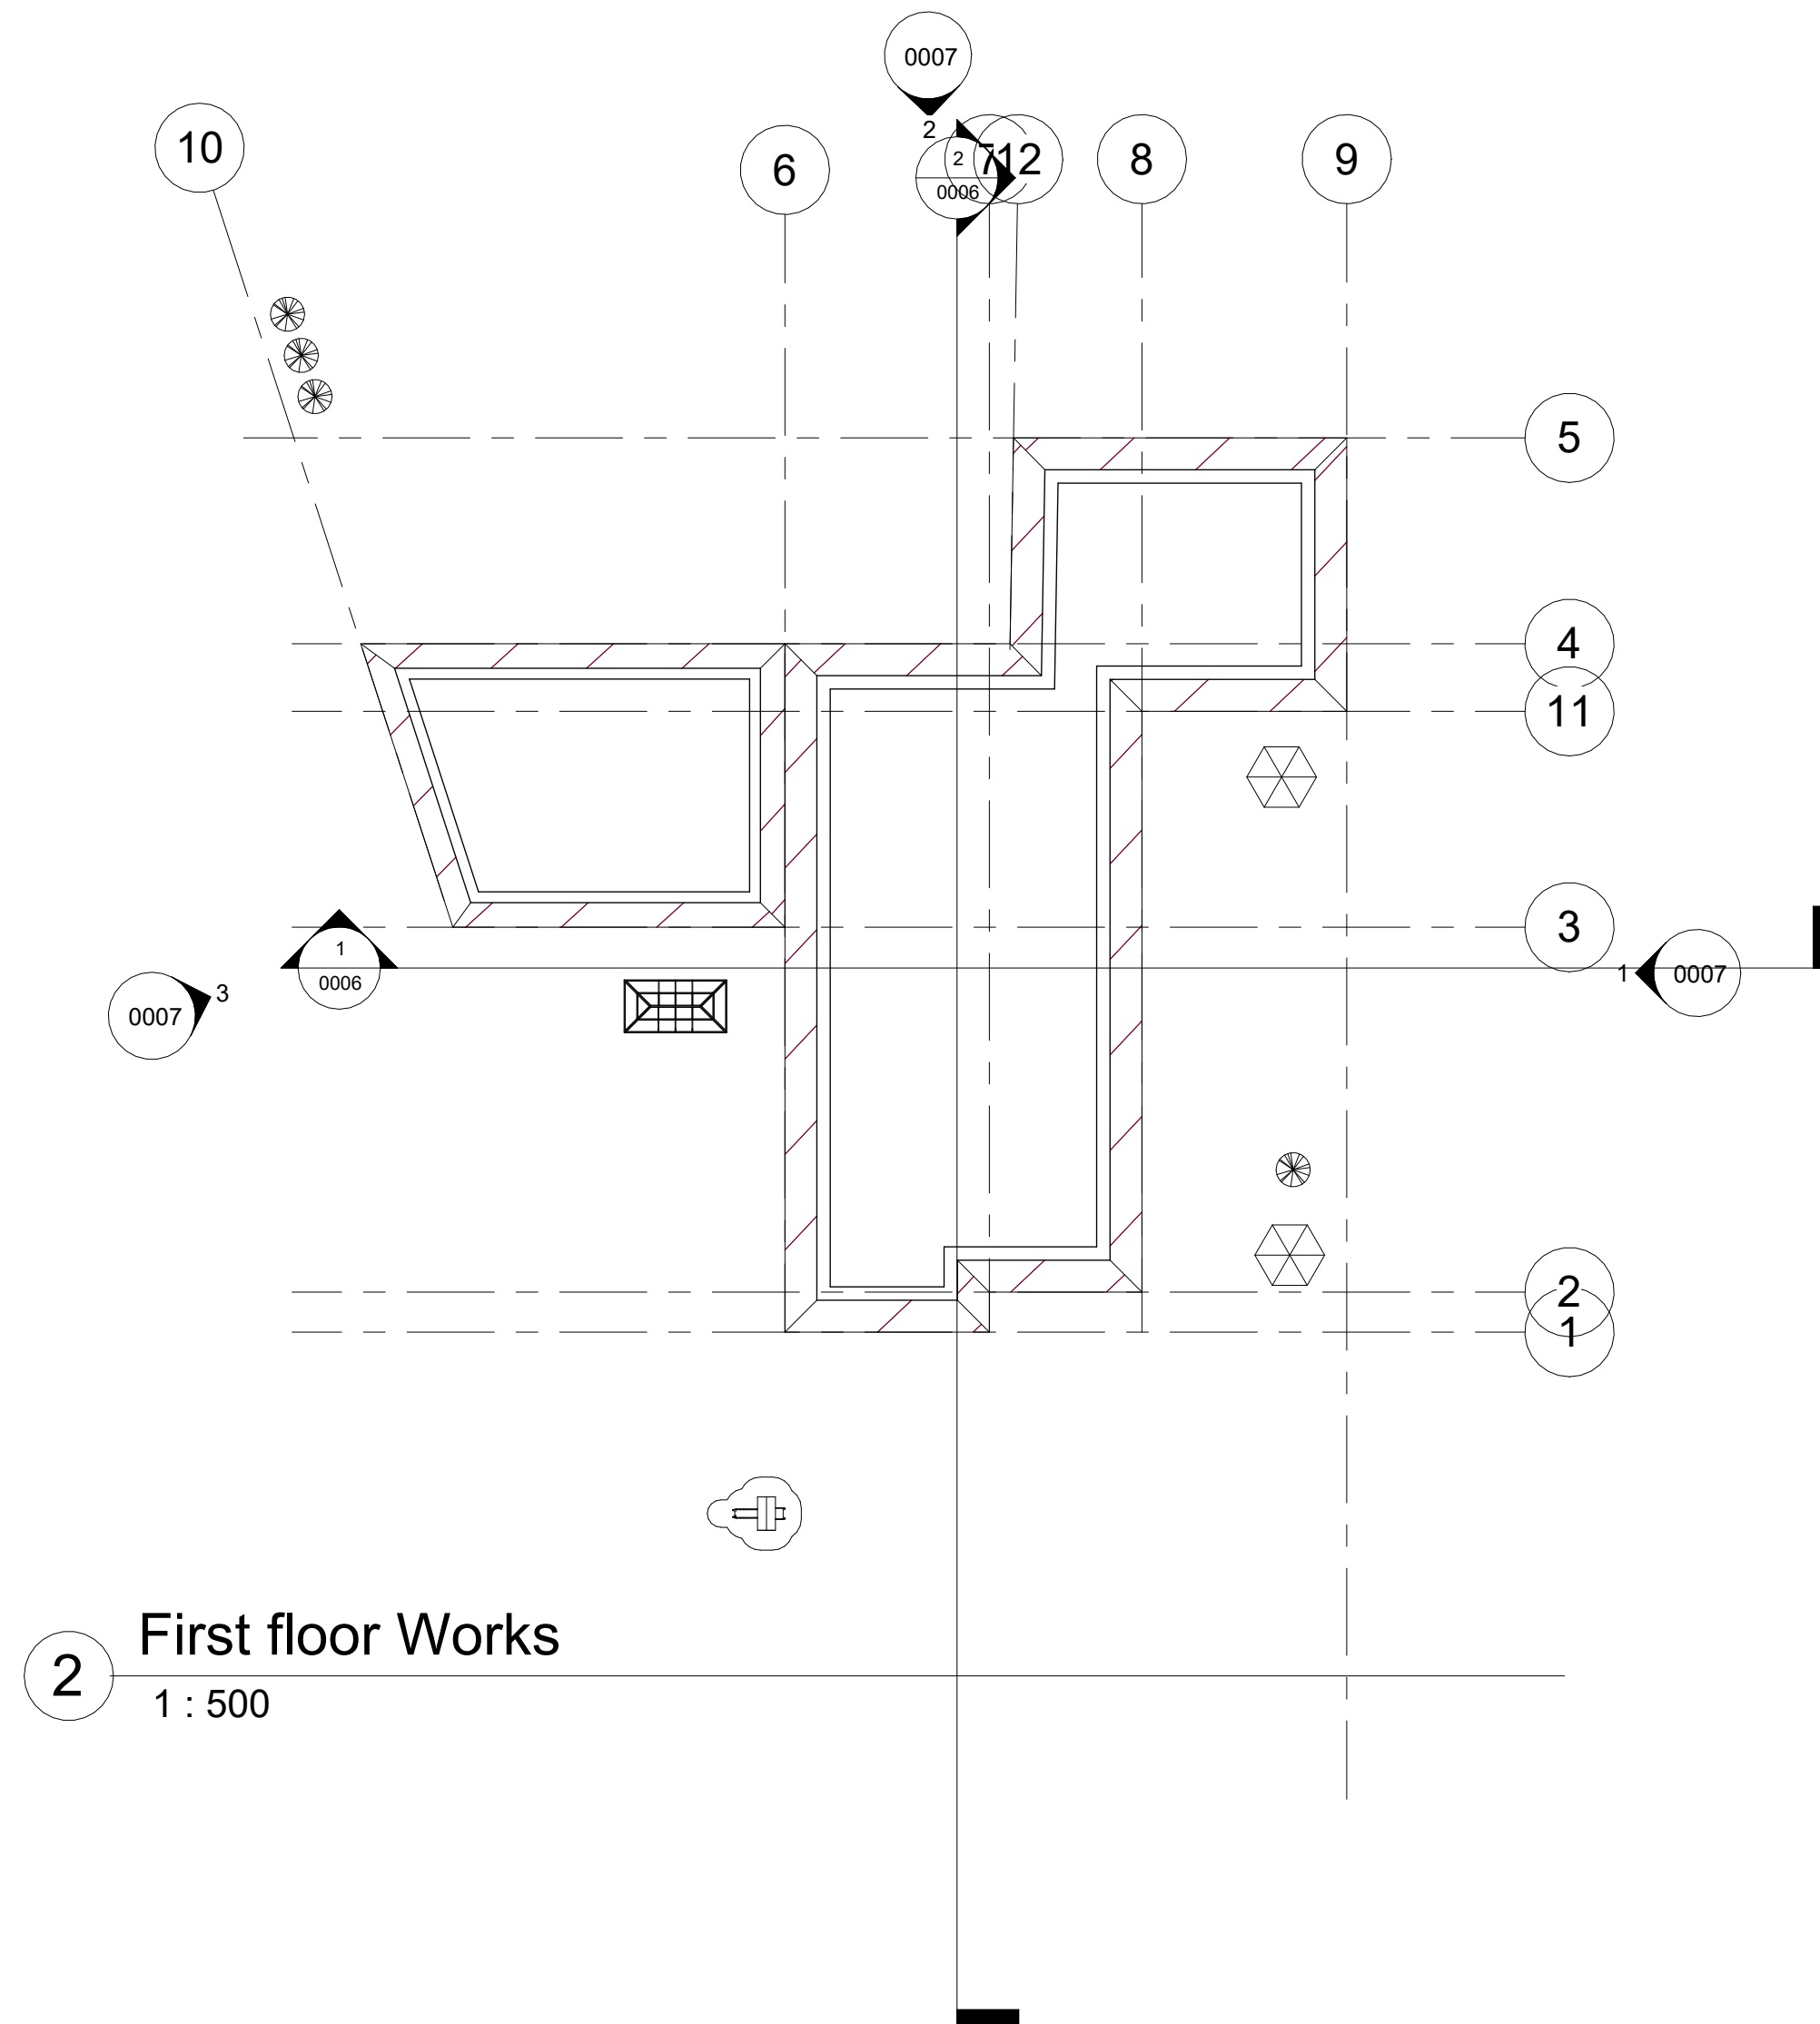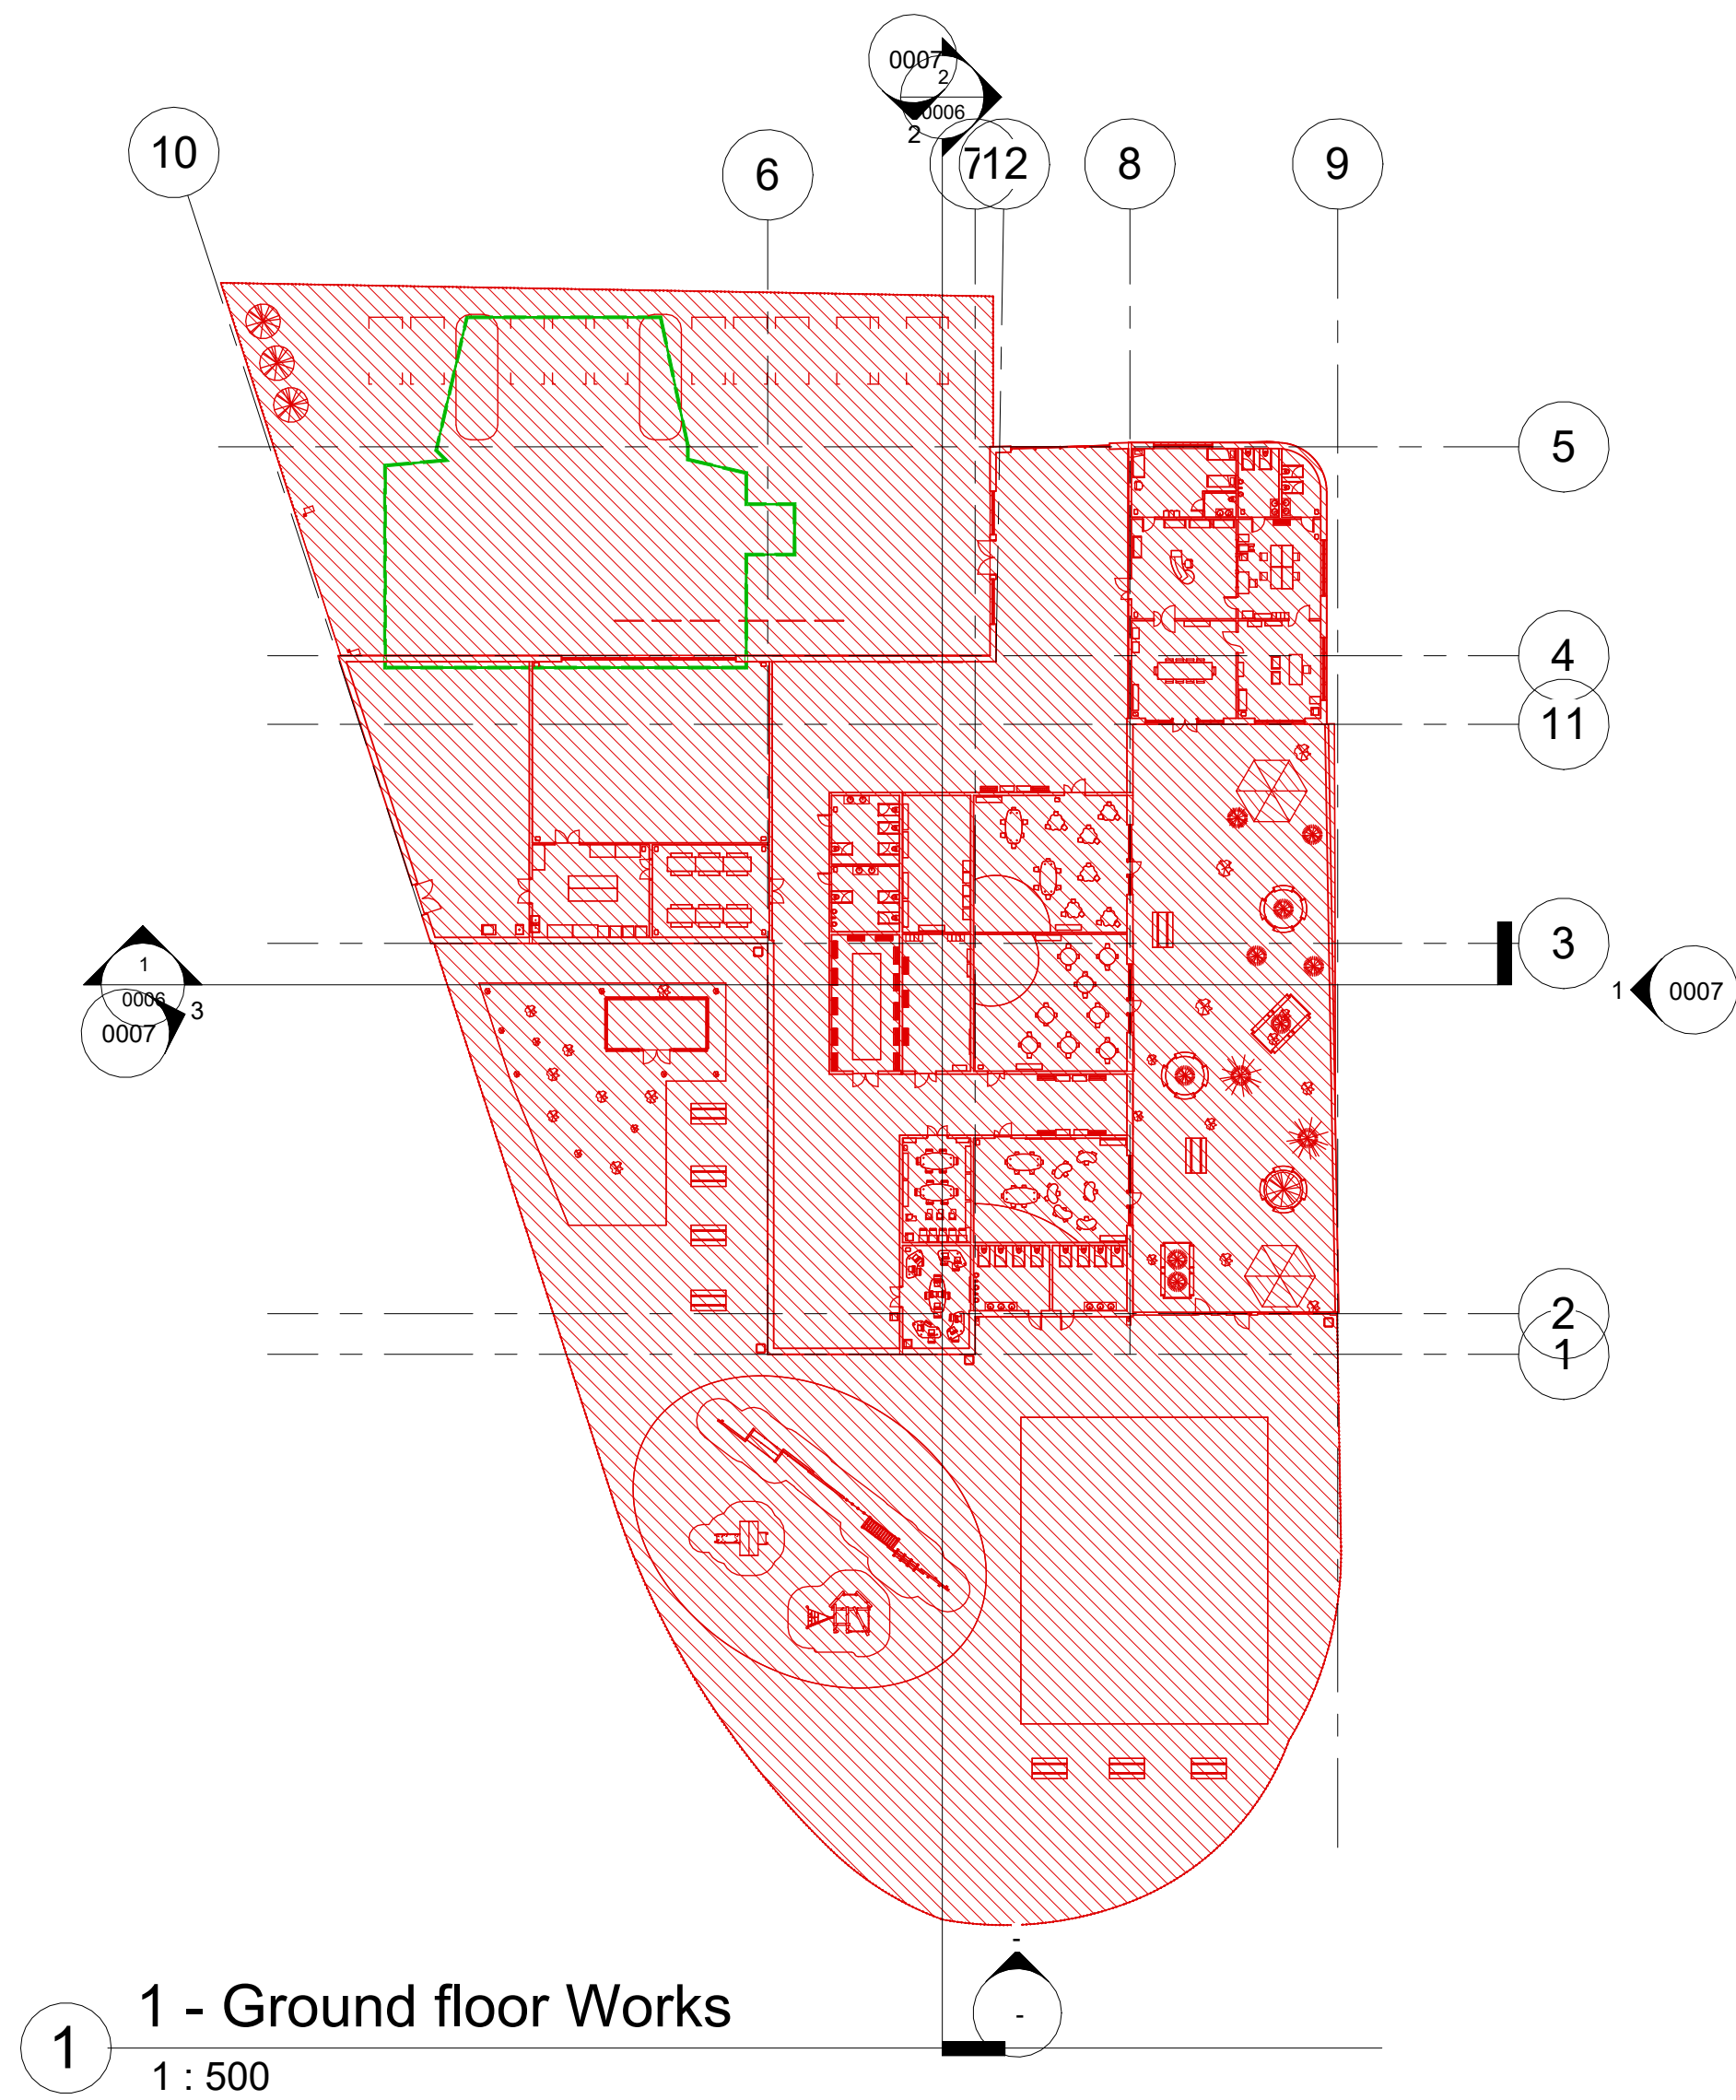




1 Site
1 : 1000

Property Title Ysgol Yr Afan	Detail Site Location	Property — Originator — (zone) Functional Breakdown — (Level) Spatial Breakdown — (Type) Form — Discipline — Number — Description — Status — Revision										scale 1 : 1000	drawn S Nanton	 Prifysgol Cymru Y Drindod Dewi Sant University of Wales Trinity Saint David	(S0) UNCONTROLLED Not to be used as a reference document Check Status Before Quoting
		5010 — UWTSD — XX — 00 — D — QS — 0004 — Site Location — S0 —										date 04/30/24	checked G Taylor		
		File Path: C:\Autodesk\REVITY\sgol Yr Afan-UWTSD-00-A-1001-S0.rvt													

Rev/Date/By	
Revision	

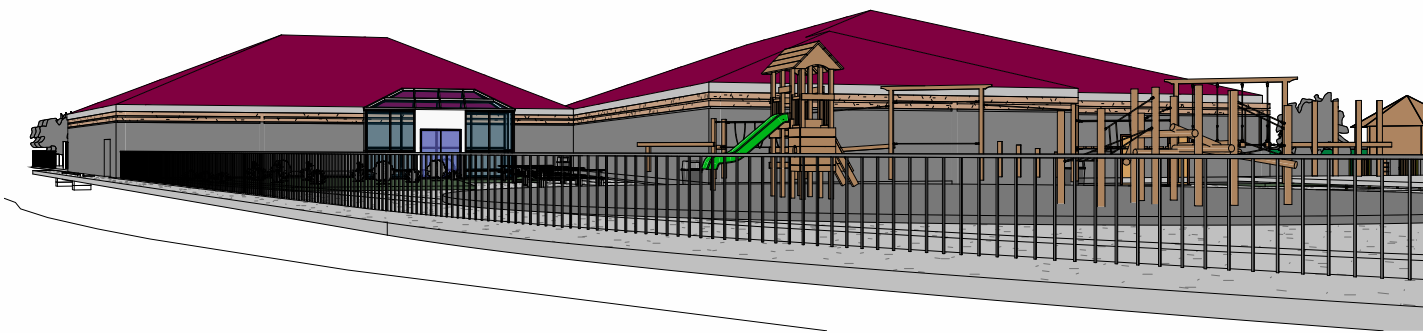

1 3D View 1




2 3D View 2




3 3D View 3




4 3D View 4

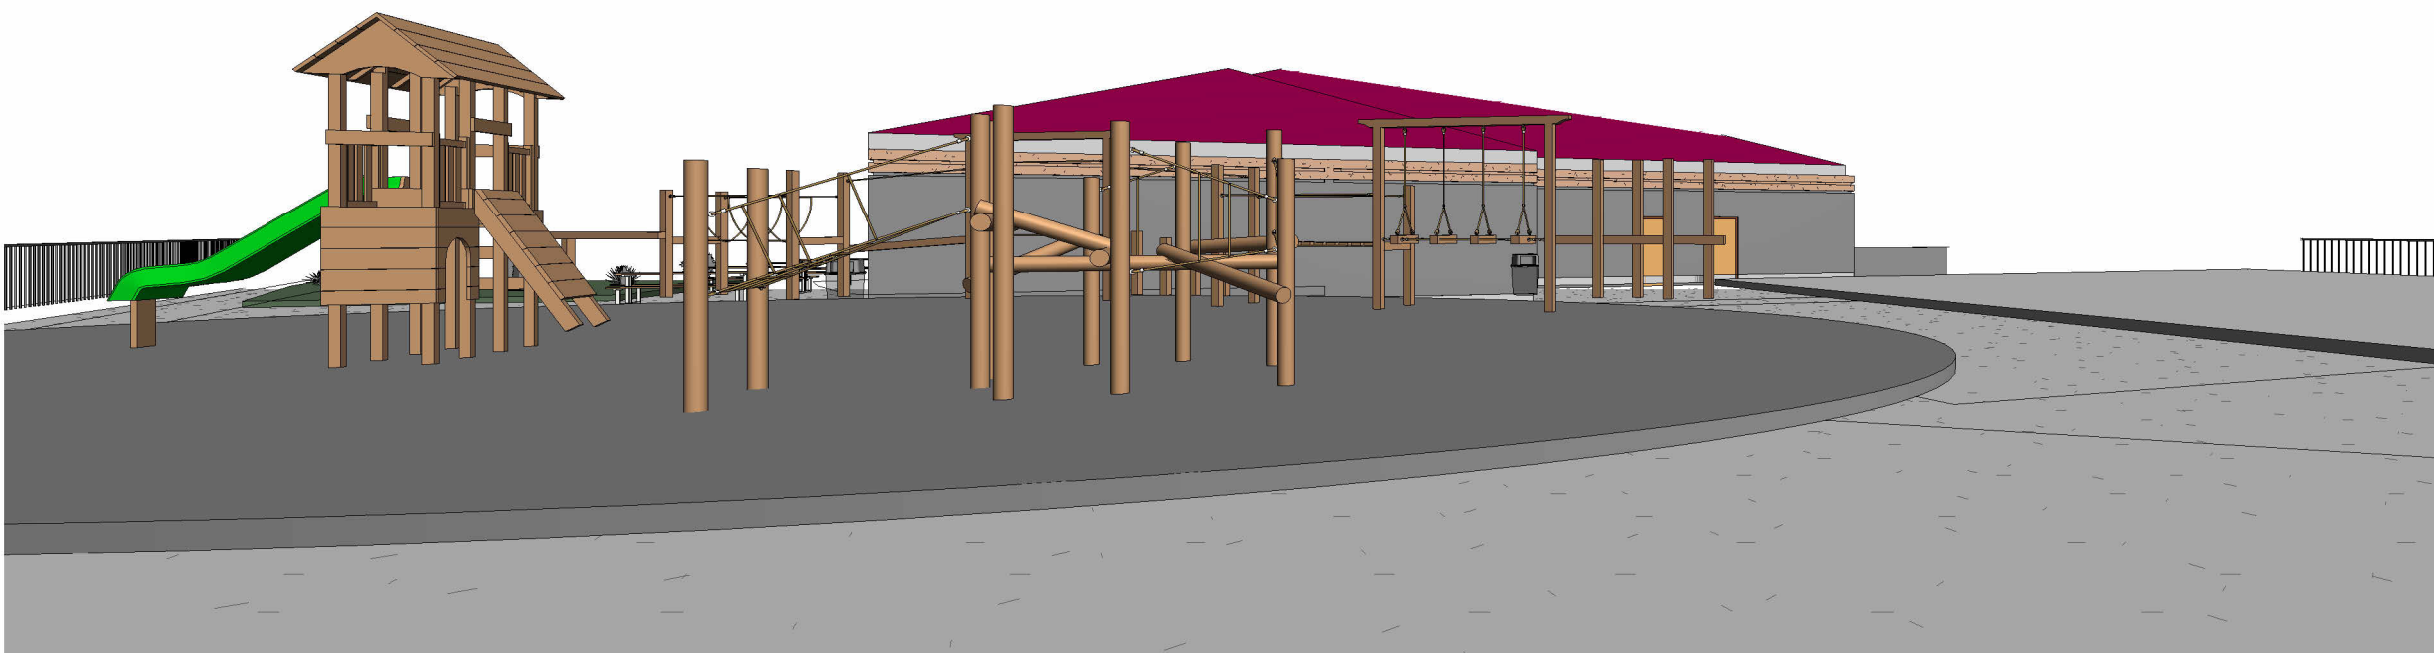


5 3D View 5

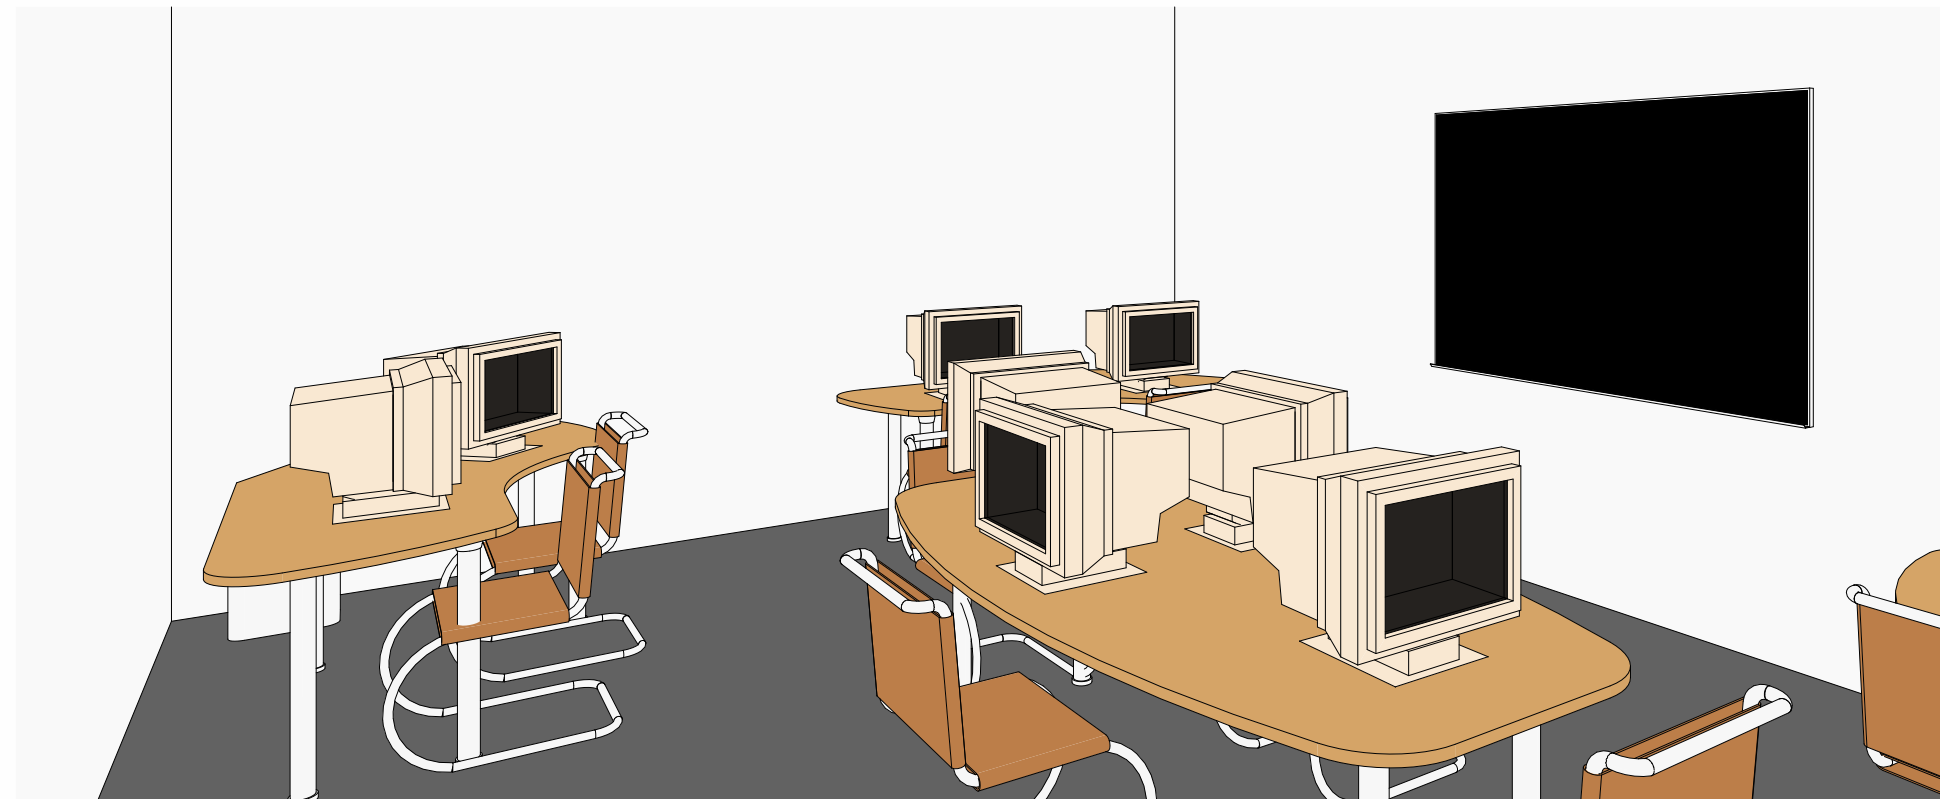


6 3D View 6

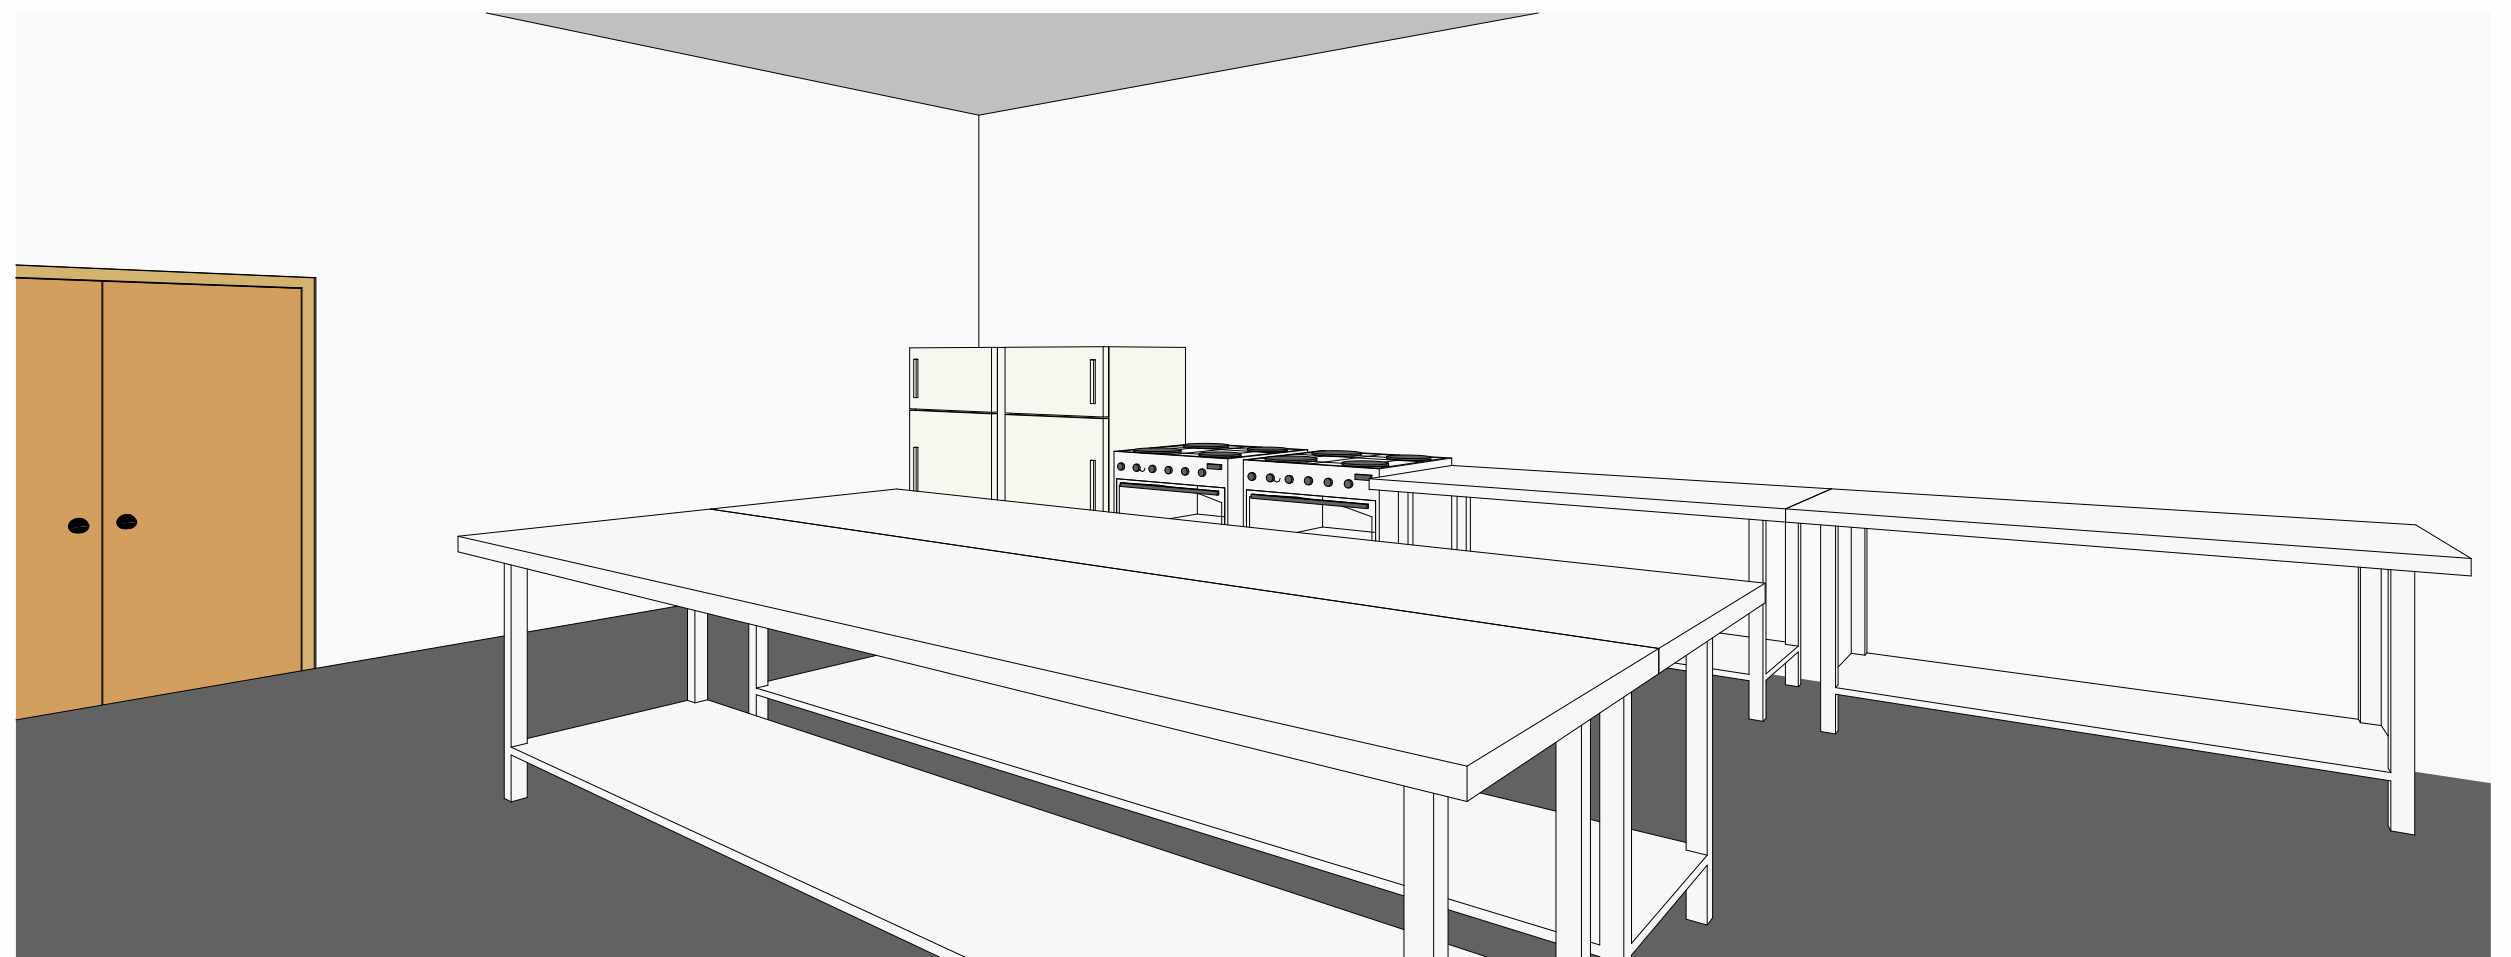


7 3D View 7

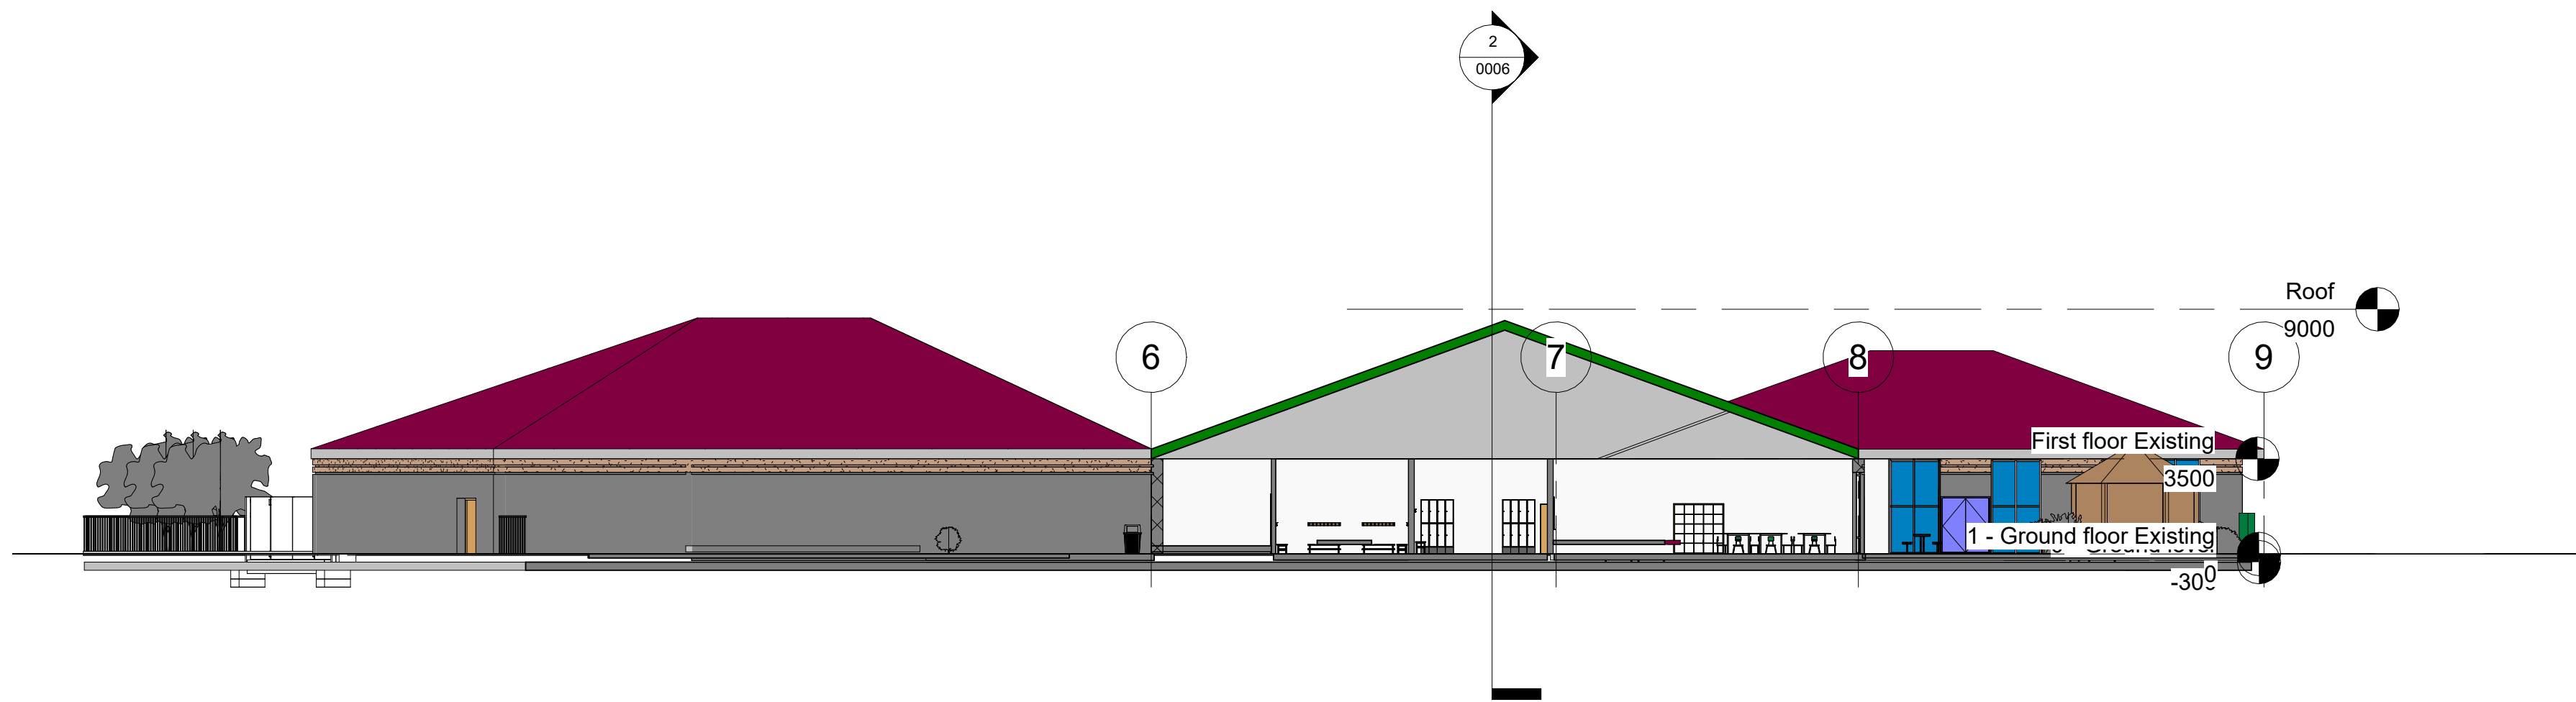


1 Section 1
1 : 200

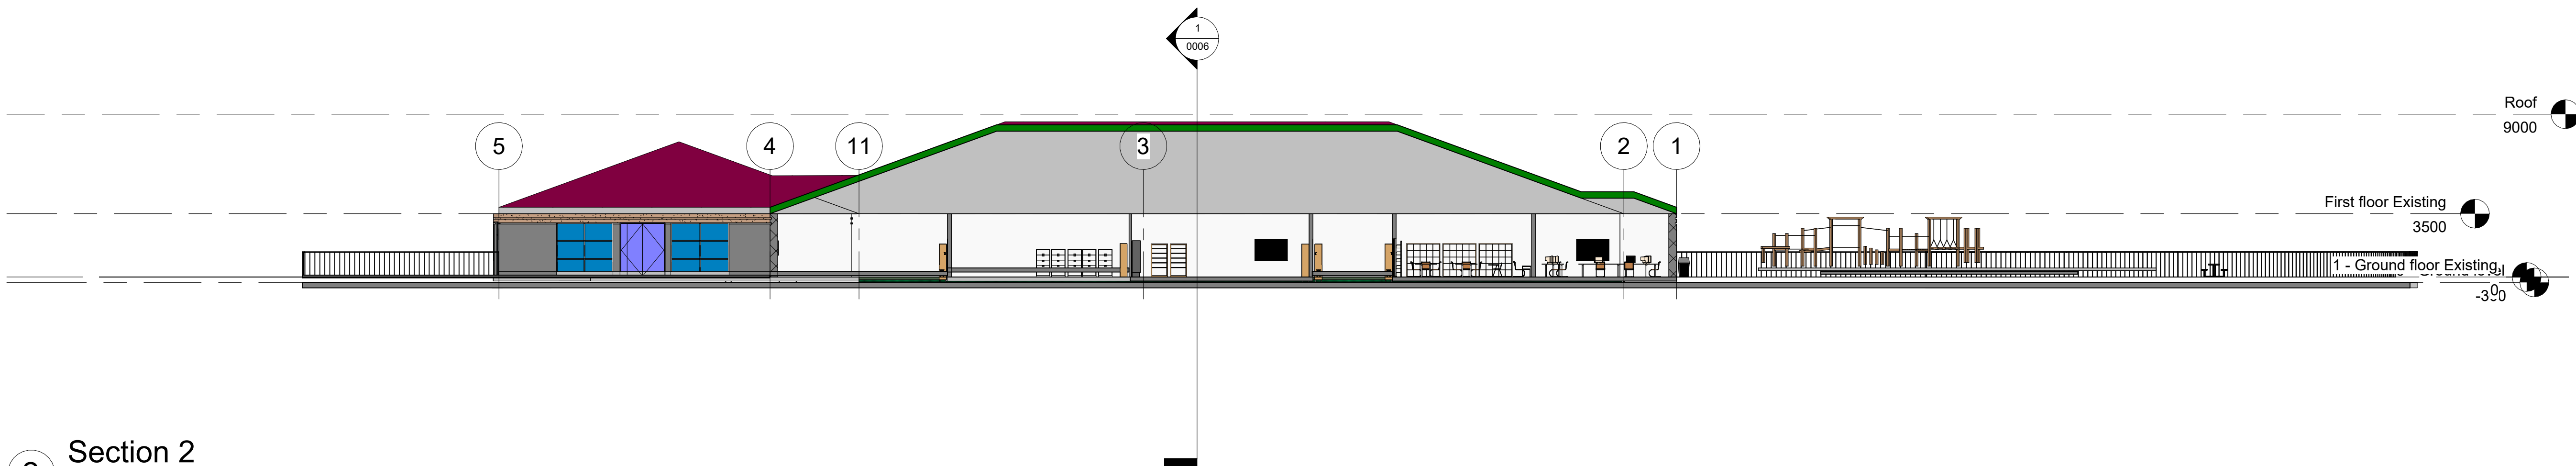


2 Section 2
1 : 200

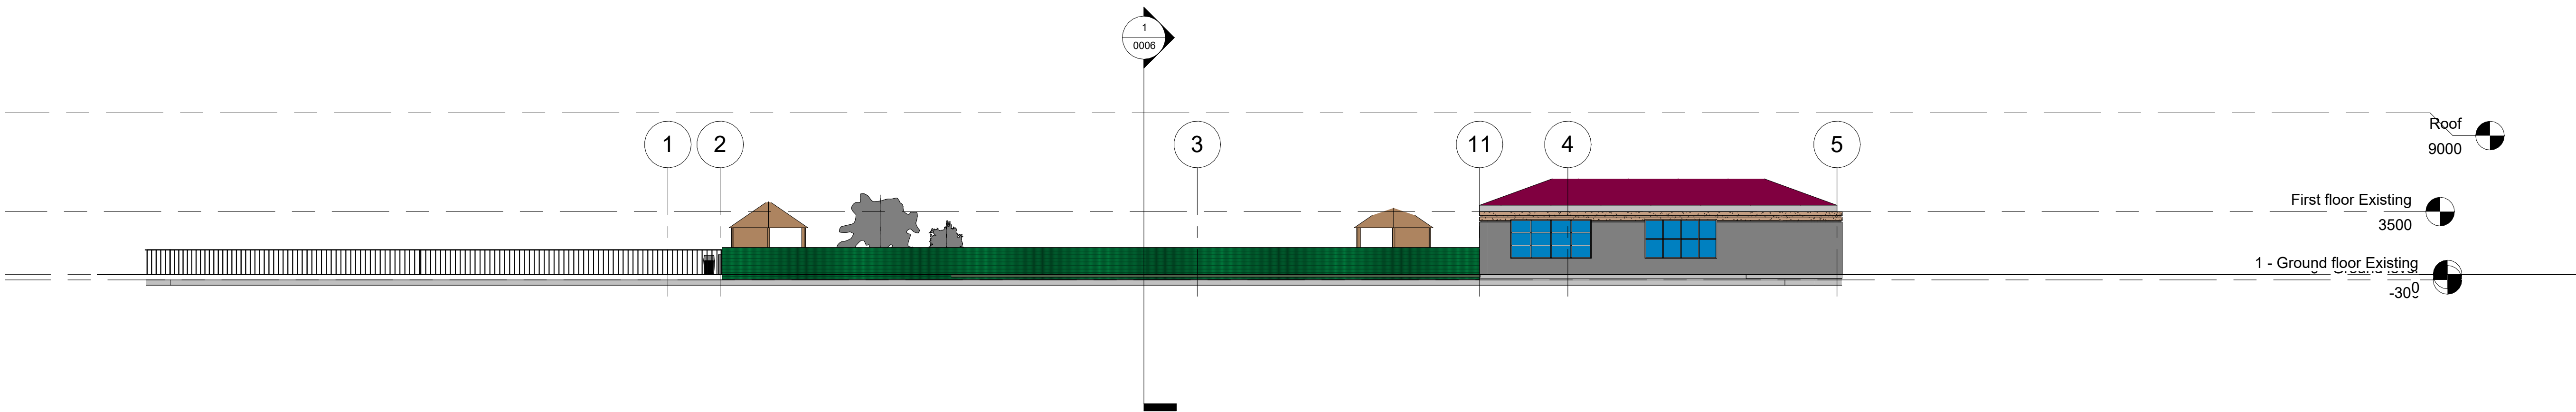

1 Elevation 1 - East
1 : 200

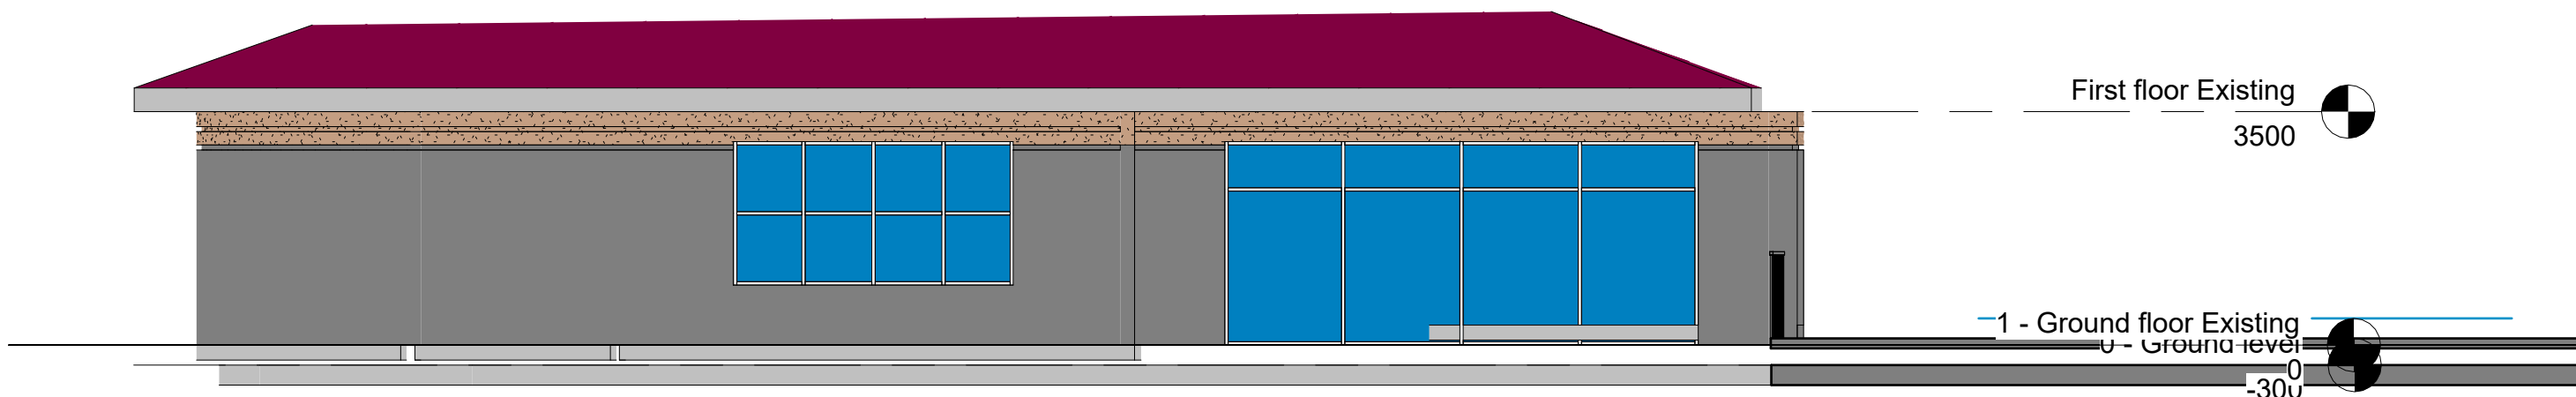

2 Elevation 2 - North
1 : 100

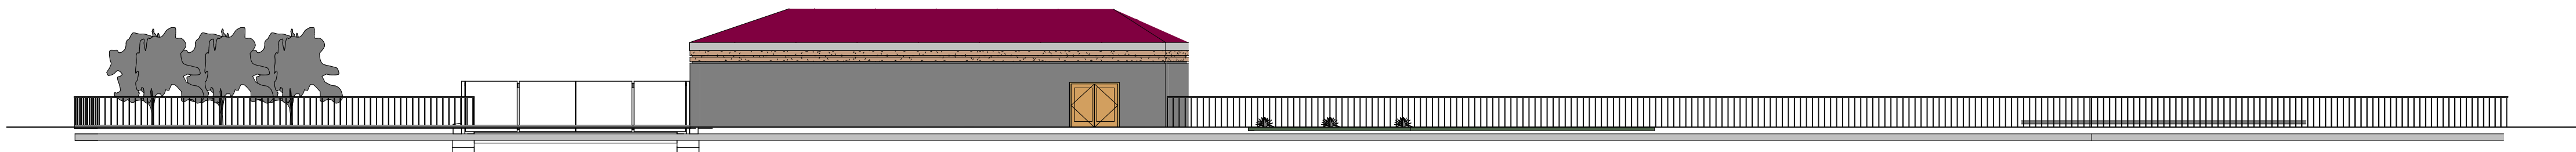

3 Elevation 3 - West
1 : 200

