

Project Name: Ysgol Bae Abertawe

UPRN Code: 5010

Originator Code: UWTSD


Role Code: CM

Drawn By: S. Jones


Checked By: Checker

Date: 03/05/21

Project Status: Concept model

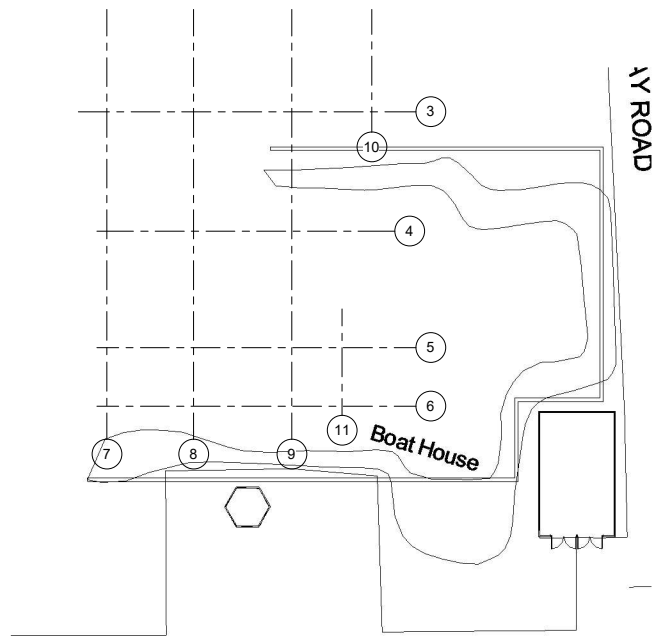

① 0-existing
1 : 200

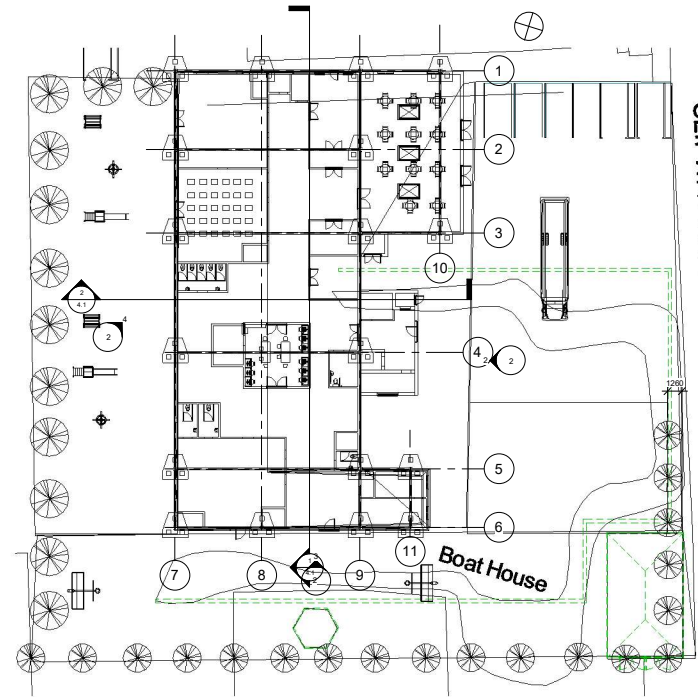

② Site/Proposed
1 : 200

Property Title Ysgol Bae Abertawe	Detail Site plans	Property __ Originator __ Zone __ Level __ Type __ Role __ Number __ Description __ Suitability __ Revision	scale 1 : 200	drawn S. Jones	 Prifysgol Cymru Y Drindod Dewi Sant University of Wales Trinity Saint David	(S0) UNCONTROLLED Not to be used as a reference document Check Status Before Quoting	Rev/Chg/Qty Reason	
		5010 — UWTSD — XX — 0 — Dr — CM — 0.0 — Site plans — Concept — model	date 03/05/21	checked Prifysgol Cymru Y Drindod Dewi Sant University of Wales Trinity Saint David				checker S. Jones Originator Project Manager Surveyor QA/QC
		File Path: C:\Users\stuan\OneDrive\Desktop\ysgol bae abertawe ARC Final.rvt						


File Path: C:\Users\stuar\OneDrive\Desktop\ysgol bae abertawe ARC Final.rvt



① 0-proposed floor plan
1 : 200


Room Legend

- Central stock
- Chairs/staging/community storage
- Cleaners
- Cloak room
- Copier
- CT Storage
- General Office
- Group room
- Head Office
- Hygiene/WC
- Infants class 1
- Infants class 2
- Kitchen
- Library/Resources
- Main Hall
- PE Storage Ext
- PE Storage Int
- Reception
- Servery
- Sick Bay
- Staff Room
- Staff WC
- Storage 1
- Storage/Infants
- W/C
- WC

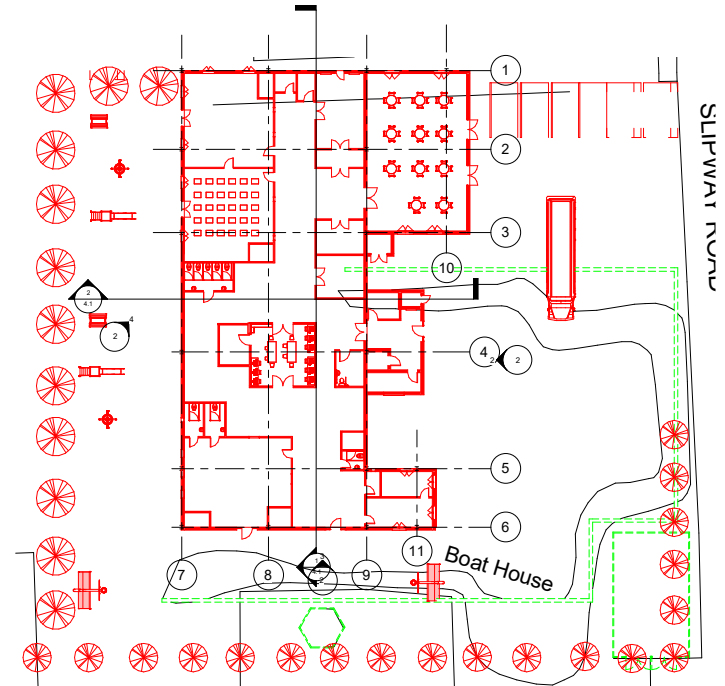





② 0-works plan
1 : 200

Property Title Ysgol Bae Abertawe	Detail Site plans -2	Property — Originator — Zone — Level — Type — Role — Number — Description — Subability — Revision 5010 — UWTS — XX — 0 — Dr — CM — 0.1 — Site plans -2 — Concept model — File Path: C:\Users\stuar\OneDrive\Desktop\ysgol bae abertawe ARC Final.rvt	Scale 1 : 200 Date 09/05/21	Drawn S. Jones Checked Checker	Prifysgol Cymru Y Drindod Dewi Sant University of Wales Trinity Saint David	(S0) UNCONTROLLED Not to be used as a reference document Check Status Before Quoting	Revision
---	--------------------------------	---	---	---	--	---	---------------------

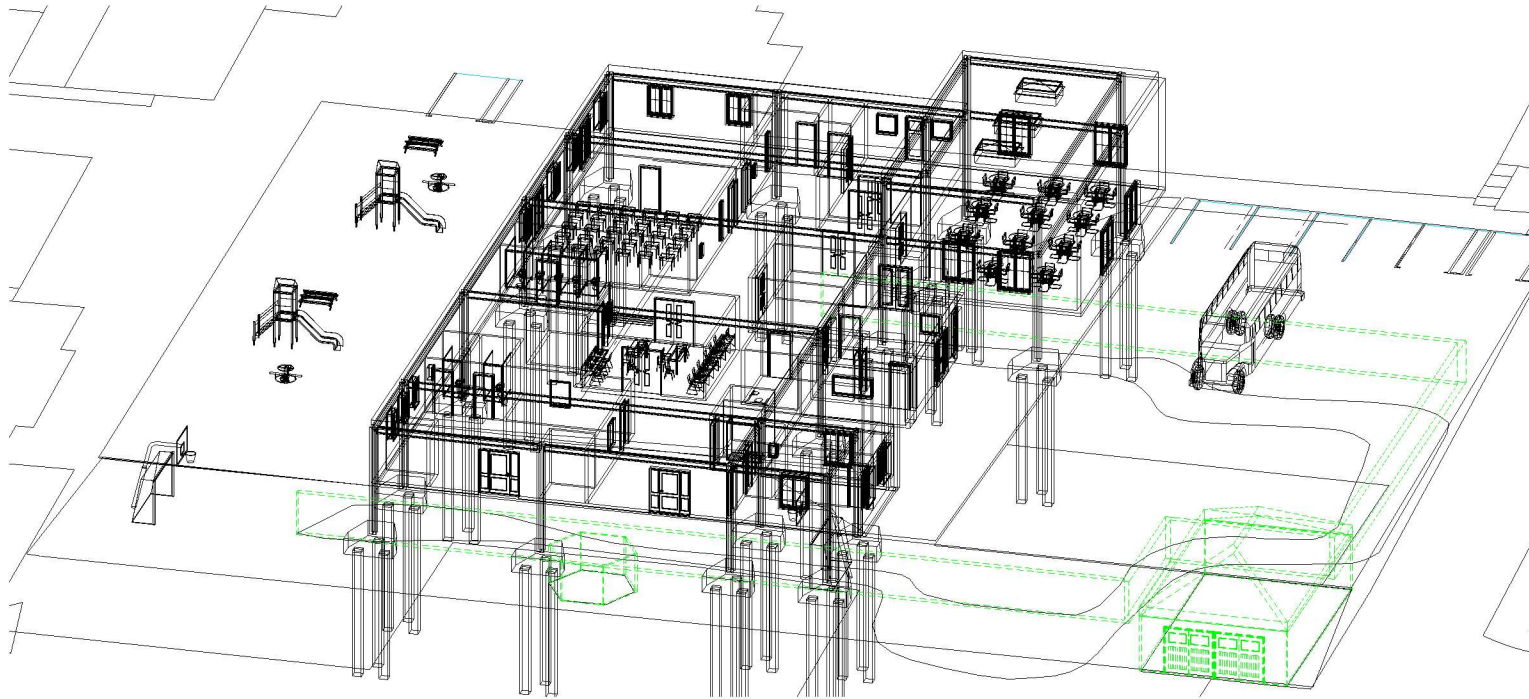


① Aerial View (New and Existing 3D)


Property Title Ysgol Bae Abertawe	Detail Visualisations Aerial	Property __ Originator __ Zone __ Level __ Type __ Role __ Number __ Description __ Suitability __ Revision									Scale	Drawn S. Jones	 Prifysgol Cymru Y Drindod Dewi Sant University of Wales Trinity Saint David	(S0) UNCONTROLLED Not to be used as a reference document Check Status Before Quoting	Revision
		5010 -- UWTSD -- XX -- 0 -- Dr -- CM -- 0.2 -- Visualisations Aerial -- Concept model --									Date	Checked			
		File Path: C:\Users\stuar\OneDrive\Desktop\ysgol bae abertawe ARC Final.rvt									03/05/21	Checker			

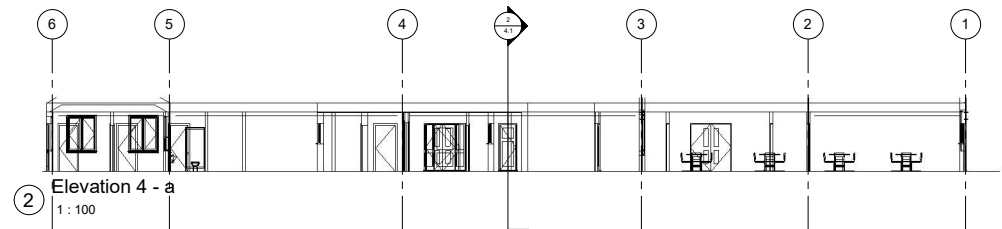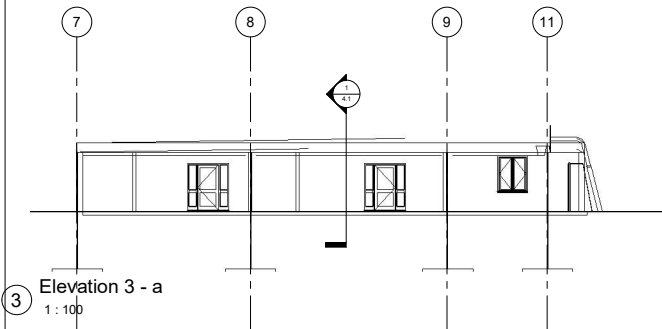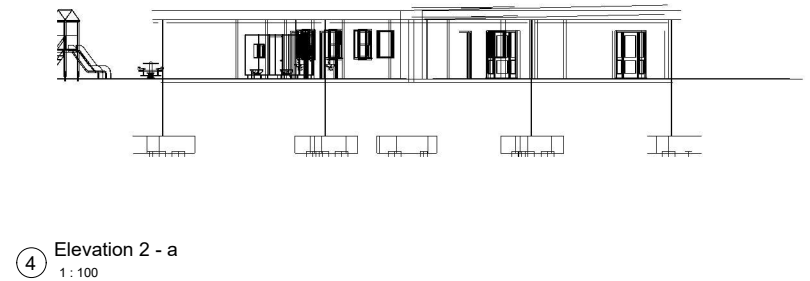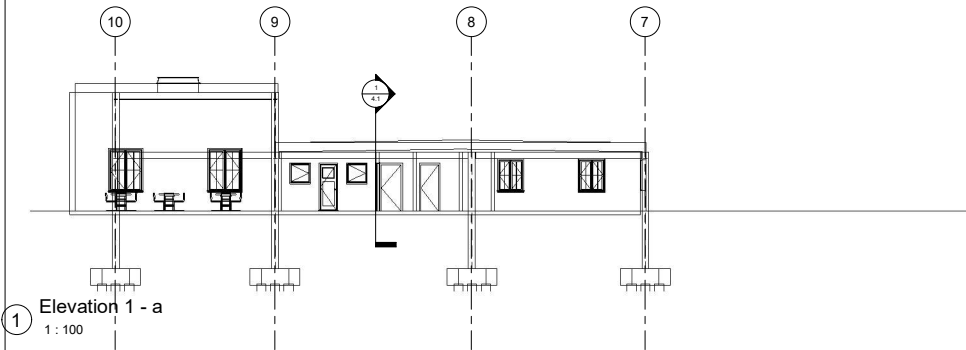


Property Title Ysgol Bae Abertawe	Detail Elevations	Property Originator Zone Level Type Role Number Description Suitability Revision	Scale 1 : 100	Drawn S. Jones	 Prifysgol Cymru Y Drindod Dewi Sant University of Wales Trinity Saint David	(S0) UNCONTROLLED Not to be used as a reference document Check Status Before Quoting	
		5010 — UWTSD — XX — 0 — Dr — CM — 2 — Elevations — Concept — model	Date 03/06/2021	Checked			Prifysgol Cymru Y Drindod Dewi Sant University of Wales Trinity Saint David
		File Path: C:\Users\stuar\OneDrive\Desktop\ysgol bae abertawe ARC Final.rvt	Checker SAI Campus Engineering 2nd BSC	Revision 0			

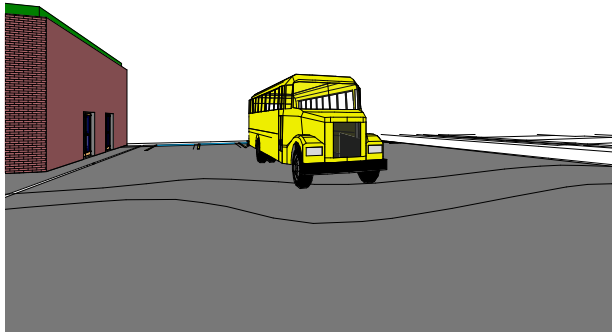


① 3D Bus Drop off

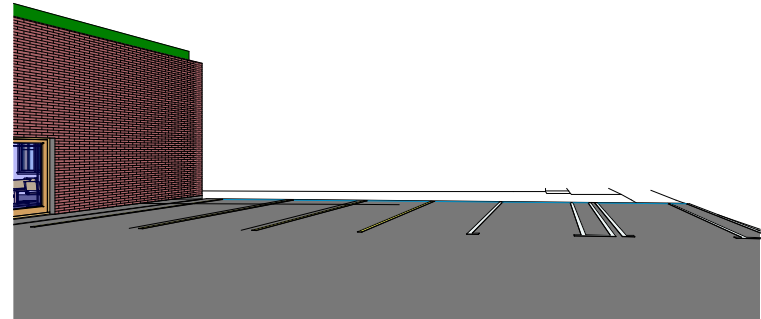

② 3D Parking

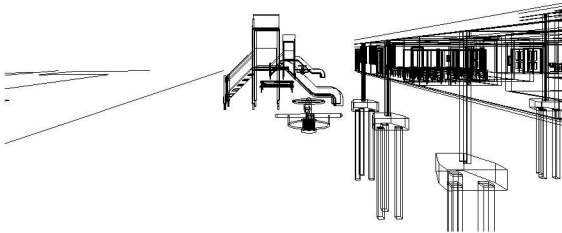


③ 3D Soft playing area

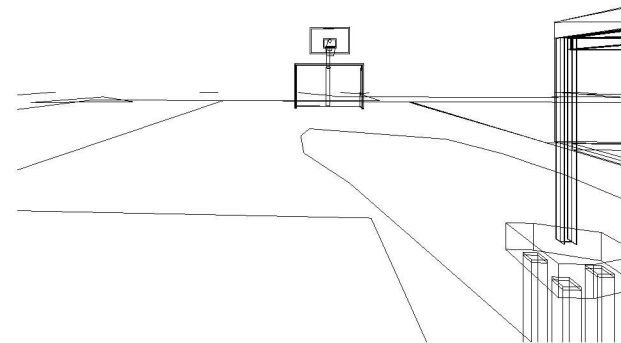


④ 3D Hard playe area

Property Title Ysgol Bae Abertawe	Detail Outdoor Visulisations	Property — Originator — Zone — Level — Type — Role — Number — Description — Suitability — Revision										Scale	Drawn S. Jones	 Prifysgol Cymru Y Drindod Dewi Sant University of Wales Trinity Saint David	(S0) UNCONTROLLED Not to be used as a reference document Check Status Before Quoting	Revised By Revised
		5010 — UWTSD — XX — 0 — Dr — CM — 4 — Outdoor — Concept —										Date	Checked S. Jones			
		— Visulisations — model —										09/05/21	Checker S. Jones			
		File Path: C:\Users\stuar\OneDrive\Desktop\ysgol bae abertawe ARC Final.rvt														

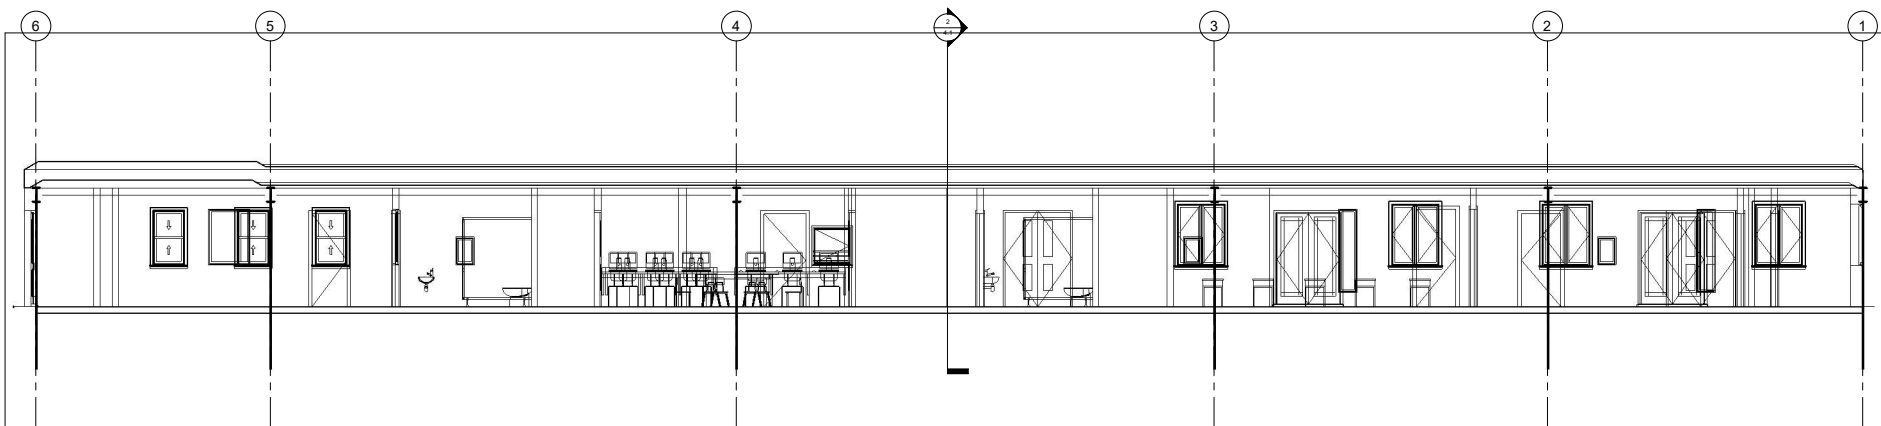

① Long section
1 : 50

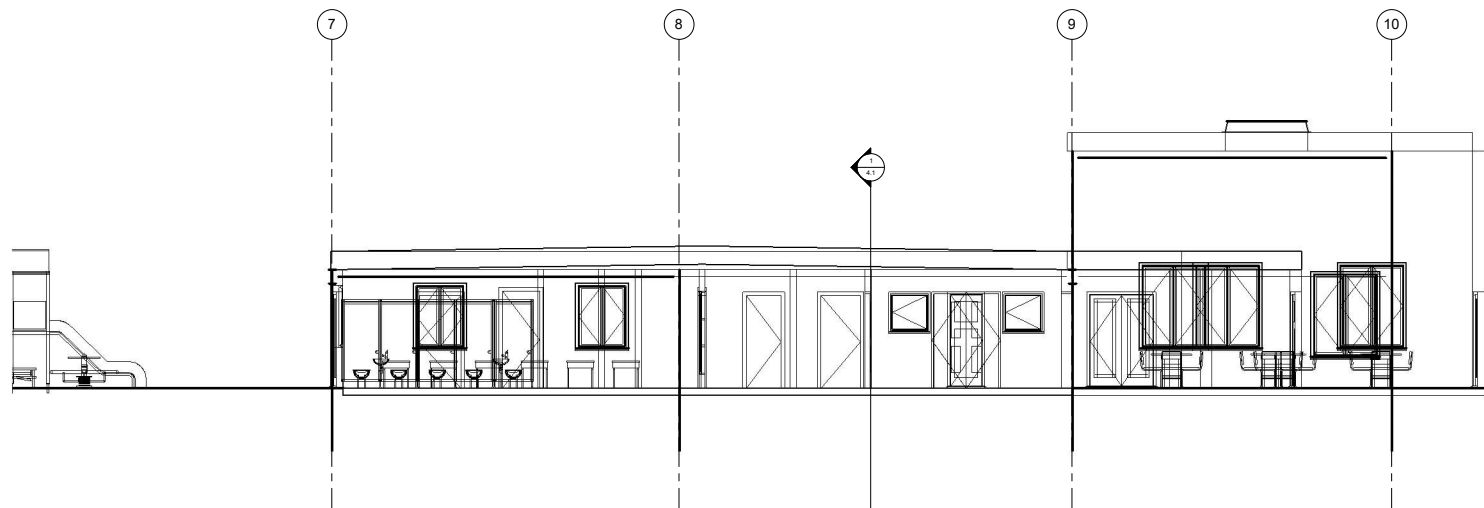


② Short Section
1 : 50

Property Title Ysgol Bae Abertawe	Detail Long and Short sections	Property Originator Zone Level Type Role Number Description Suitability Revision										scale 1 : 50	drawn S. Jones	 Prifysgol Cymru Y Drindod Dewi Sant University of Wales Trinity Saint David	(S0) UNCONTROLLED Not to be used as a reference document Check Status Before Quoting	Rev/IssuedBy Revision
		5010 UWTS XX 0 Dr CM 4.1 Long and Short sections Concept model										date 03/05/21	checked S. Jones			
		File Path: C:\Users\stuar\OneDrive\Desktop\ysgol bae abertawe ARC Final.rvt											Checker S. Jones			


Plumbing Fixture Material Takeoff							Plumbing Fixture Material Takeoff							Plumbing Fixture Material Takeoff							Plumbing Fixture Material Takeoff						
Material: Description	Material: Cost	Family and Type	Material: Name	Material: Manufacturer	Material: Volume	Material: Area	Material: Description	Material: Cost	Family and Type	Material: Name	Material: Manufacturer	Material: Volume	Material: Area	Material: Description	Material: Cost	Family and Type	Material: Name	Material: Manufacturer	Material: Volume	Material: Area	Material: Description	Material: Cost	Family and Type	Material: Name	Material: Manufacturer	Material: Volume	Material: Area
	300.00	Plumbing_Fixtures_Toilet_Cubicle_Middle_Seal_C: 800x1500x1800mm_Cube	Toilet Cubicle Paneling	Cubicle systems	0.13 m³	13 m²			Plumbing_Fixtures_Toilet_Cubicle_Middle_Seal_C: 800x1500x1800mm_Cube	Toilet Cubicle Feet		0.00 m³	0 m²		80.00	Plumbing_Fixtures_WC: 540x360x410mm	Porcelain	Roca	0.02 m³	1 m²		80.00	Plumbing_Fixtures_WC: 540x360x410mm	Plastic - Black		0.00 m³	0 m²
		Plumbing_Fixtures_Toilet_Cubicle_Middle_Seal_C: 800x1500x1800mm_Cube	Toilet Cubicle Frame		0.01 m²	1 m²		300.00	Plumbing_Fixtures_Toilet_Cubicle_Middle_Seal_C: 800x1500x1800mm_Cube	Toilet Cubicle Paneling	Cubicle systems	0.13 m³	13 m²		80.00	Plumbing_Fixtures_WC: 540x360x410mm	Porcelain	Roca	0.02 m³	1 m²	300.00	Plumbing_Fixtures_Toilet_Cubicle_Middle_Seal_C: 800x1500x1800mm_Cube	Toilet Cubicle Paneling	Cubicle systems	0.13 m²	13 m²	
		Plumbing_Fixtures_Toilet_Cubicle_Middle_Seal_C: 800x1500x1800mm_Cube	Toilet Cubicle Feet		0.00 m²	0 m²			Plumbing_Fixtures_Toilet_Cubicle_Middle_Seal_C: 800x1500x1800mm_Cube	Toilet Cubicle Frame		0.01 m²	1 m²			Plumbing_Fixtures_WC: 540x360x410mm	Plastic - Black		0.00 m³	0 m²		Plumbing_Fixtures_Toilet_Cubicle_Middle_Seal_C: 800x1500x1800mm_Cube	Toilet Cubicle Frame		0.01 m²	1 m²	
	300.00	Plumbing_Fixtures_Toilet_Cubicle_Middle_Seal_C: 800x1500x1800mm_Cube	Toilet Cubicle Paneling	Cubicle systems	0.13 m³	13 m²			Plumbing_Fixtures_Toilet_Cubicle_Middle_Seal_C: 800x1500x1800mm_Cube	Toilet Cubicle Feet		0.00 m³	0 m²		80.00	Plumbing_Fixtures_WC: 540x360x410mm	Porcelain	Roca	0.02 m³	1 m²		Plumbing_Fixtures_Toilet_Cubicle_Middle_Seal_C: 800x1500x1800mm_Cube	Toilet Cubicle Feet		0.00 m³	0 m²	
		Plumbing_Fixtures_Toilet_Cubicle_Middle_Seal_C: 800x1500x1800mm_Cube	Toilet Cubicle Frame		0.01 m²	1 m²		300.00	Plumbing_Fixtures_Toilet_Cubicle_Middle_Seal_C: 800x1500x1800mm_Cube	Toilet Cubicle Paneling	Cubicle systems	0.13 m³	13 m²			Plumbing_Fixtures_WC: 540x360x410mm	Plastic - Black		0.00 m³	0 m²		Plumbing_Fixtures_WC: 540x360x410mm	Porcelain	Roca	0.02 m³	1 m²	
		Plumbing_Fixtures_Toilet_Cubicle_Middle_Seal_C: 800x1500x1800mm_Cube	Toilet Cubicle Feet		0.00 m²	0 m²			Plumbing_Fixtures_Toilet_Cubicle_Middle_Seal_C: 800x1500x1800mm_Cube	Toilet Cubicle Frame		0.01 m²	1 m²		80.00	Plumbing_Fixtures_WC: 540x360x410mm	Porcelain	Roca	0.02 m³	1 m²		Plumbing_Fixtures_WC: 540x360x410mm	Plastic - Black		0.00 m³	0 m²	
	300.00	Plumbing_Fixtures_Toilet_Cubicle_Middle_Seal_C: 800x1500x1800mm_Cube	Toilet Cubicle Paneling	Cubicle systems	0.13 m³	13 m²			Plumbing_Fixtures_Toilet_Cubicle_Middle_Seal_C: 800x1500x1800mm_Cube	Toilet Cubicle Feet		0.00 m³	0 m²		80.00	Plumbing_Fixtures_WC: 540x360x410mm	Porcelain	Roca	0.02 m³	1 m²		Plumbing_Fixtures_WC: 540x360x410mm	Plastic - Black		0.00 m³	0 m²	
		Plumbing_Fixtures_Toilet_Cubicle_Middle_Seal_C: 800x1500x1800mm_Cube	Toilet Cubicle Frame		0.01 m²	1 m²		300.00	Plumbing_Fixtures_Toilet_Cubicle_Middle_Seal_C: 800x1500x1800mm_Cube	Toilet Cubicle Paneling	Cubicle systems	0.13 m³	13 m²			Plumbing_Fixtures_WC: 540x360x410mm	Plastic - Black		0.00 m³	0 m²		Plumbing_Fixtures_WC: 540x360x410mm	Porcelain	Roca	0.02 m³	1 m²	
		Plumbing_Fixtures_Toilet_Cubicle_Middle_Seal_C: 800x1500x1800mm_Cube	Toilet Cubicle Feet		0.00 m²	0 m²			Plumbing_Fixtures_Toilet_Cubicle_Middle_Seal_C: 800x1500x1800mm_Cube	Toilet Cubicle Frame		0.01 m²	1 m²		80.00	Plumbing_Fixtures_WC: 540x360x410mm	Porcelain	Roca	0.02 m³	1 m²		Plumbing_Fixtures_WC: 540x360x410mm	Plastic - Black		0.00 m³	0 m²	
	300.00	Plumbing_Fixtures_Toilet_Cubicle_Middle_Seal_C: 800x1500x1800mm_Cube	Toilet Cubicle Paneling	Cubicle systems	0.13 m³	13 m²			Plumbing_Fixtures_Toilet_Cubicle_Middle_Seal_C: 800x1500x1800mm_Cube	Toilet Cubicle Feet		0.00 m³	0 m²		80.00	Plumbing_Fixtures_WC: 540x360x410mm	Porcelain	Roca	0.02 m³	1 m²		Plumbing_Fixtures_WC: 540x360x410mm	Plastic - Black		0.00 m³	0 m²	
		Plumbing_Fixtures_Toilet_Cubicle_Middle_Seal_C: 800x1500x1800mm_Cube	Toilet Cubicle Frame		0.01 m²	1 m²		80.00	Plumbing_Fixtures_WC: 540x360x410mm	Porcelain	Roca	0.02 m³	1 m²			Plumbing_Fixtures_WC: 540x360x410mm	Plastic - Black		0.00 m³	0 m²		Plumbing_Fixtures_WC: 540x360x410mm	Plastic - Black		0.00 m³	0 m²	

Property Title	Detail	Property — Originator — Zone — Level — Type — Role — Number — Description — Subability — Revision	Scale	Drawn S. Jones	Prifysgol Cymru Y Drindod Dewi Sant University of Wales Trinity Saint David	(S0) UNCONTROLLED Not to be used as a reference document Check Status Before Quoting
Ysgol Bae Abertawe	Material take off. Plumbing Fixtures	5010 — UWTS — XX — 0 — Dr — CM — 7 — Material take off. Plumbing Fixtures	09/03/21	Checked	Prifysgol Cymru Y Drindod Dewi Sant University of Wales Trinity Saint David	
		File Path: C:\Users\stuar\OneDrive\Desktop\ysgol bae abertawe ARC Final.rvt		Checker	Prifysgol Cymru Y Drindod Dewi Sant University of Wales Trinity Saint David	

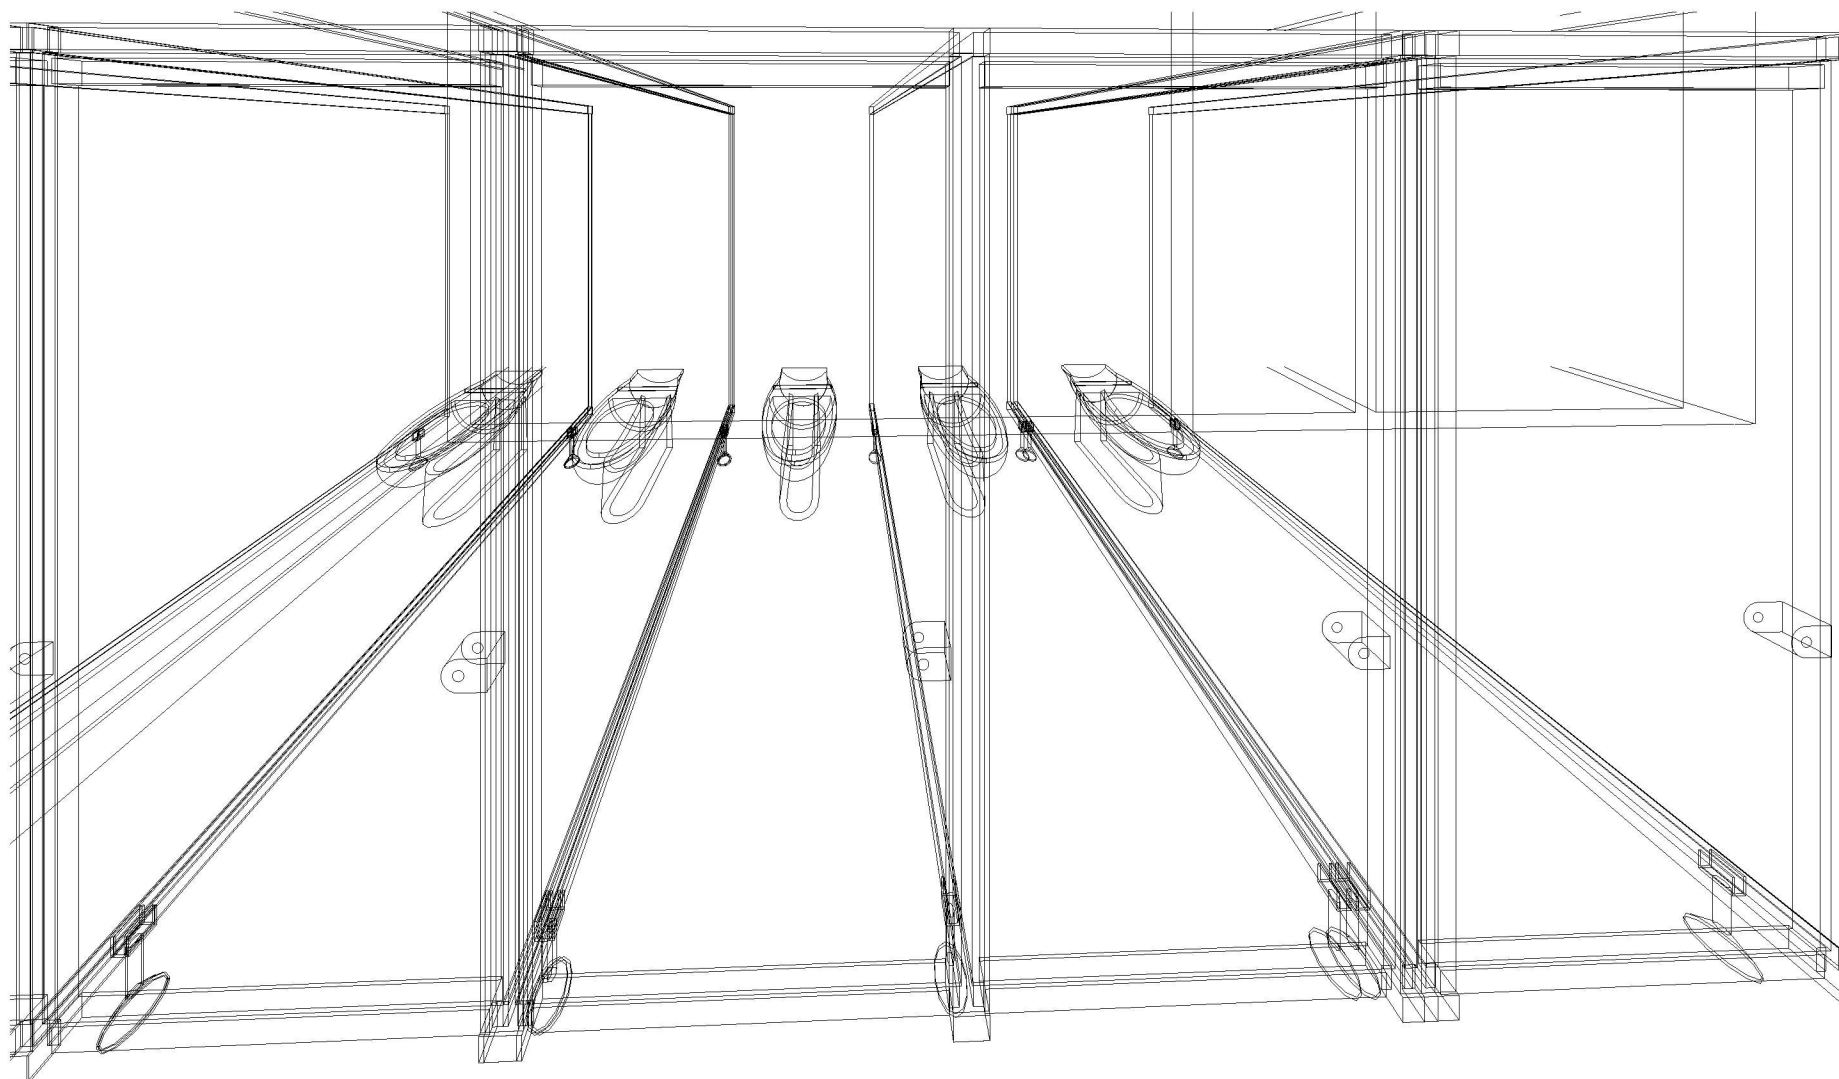


① 3D View (WC Cubicles)


Property Title Ysgol Bae Abertawe	Detail Toilets Visulisation	Property — Originator — Zone — Level — Type — Role — Number — Description — Suitability — Revision										Scale	Drawn S. Jones	 Prifysgol Cymru Y Drindod Dewi Sant University of Wales Trinity Saint David	(S0) UNCONTROLLED Not to be used as a reference document Check Status Before Quoting	Revised By Reason
		5010 — UWTSD — XX — 0 — Dr — CM — 7.1 — Toilets — Concept —										Date	Checked			
		— Visulisation — model —										03/05/21	Checker			
		File Path: C:\Users\stuar\OneDrive\Desktop\ysgol bae abertawe ARC Final.rvt														

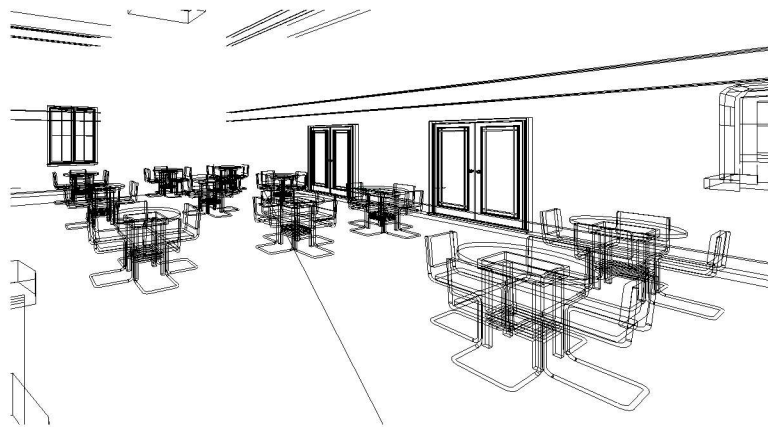


① 3D Main Hall

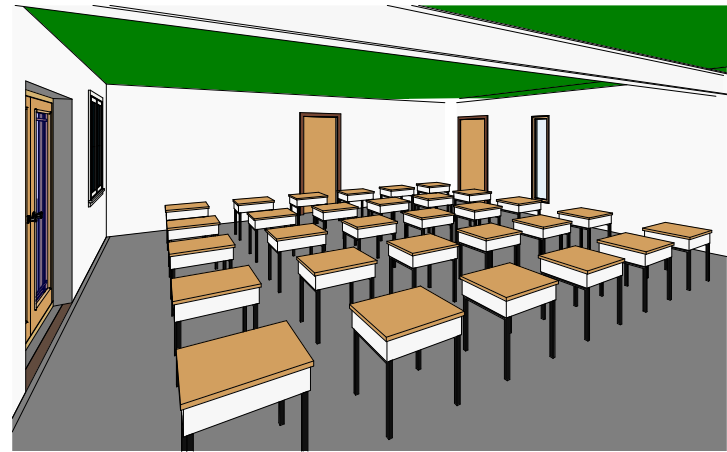

② 3D Class room

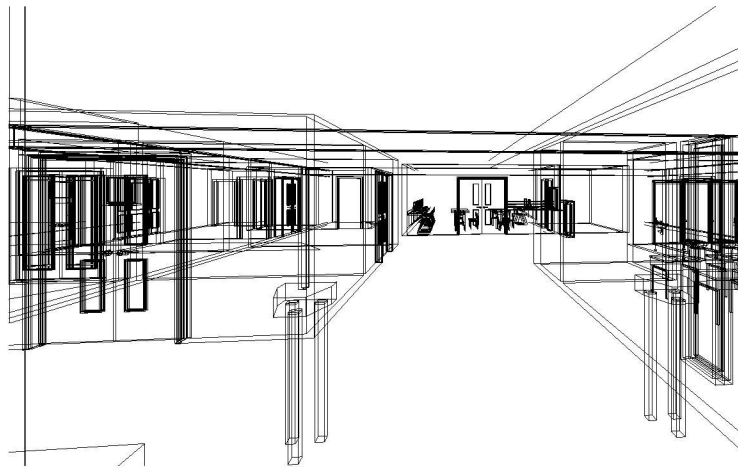

③ 3D View Hallway

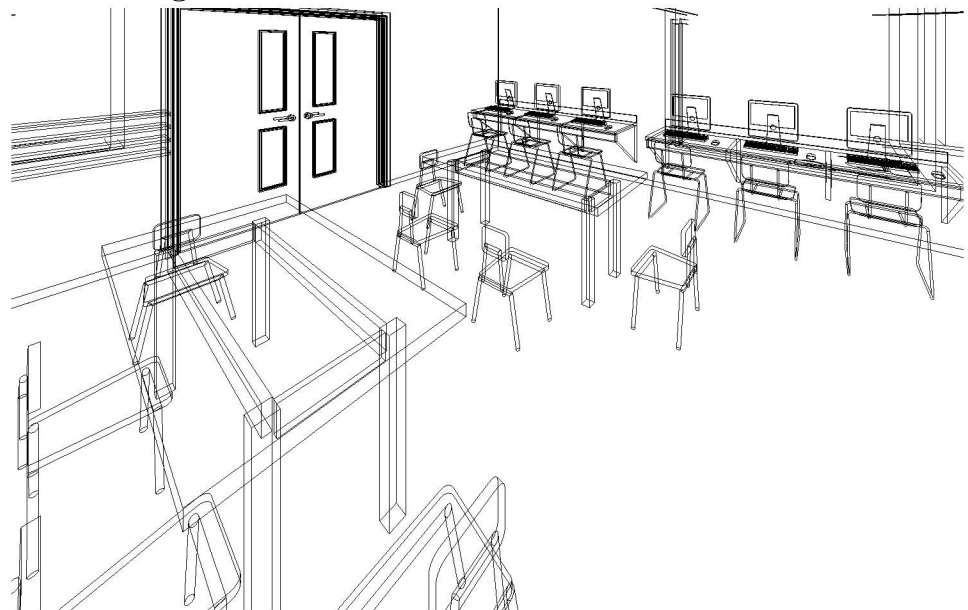

④ 3D Library resources view

Property Title Ysgol Bae Abertawe	Detail Internal Visualisations	Property Originator Zone Level Type Role Number Description Suitability Revision	scale	drawn S. Jones	 Prifysgol Cymru Y Drindod Dewi Sant University of Wales Trinity Saint David	(S0) UNCONTROLLED Not to be used as a reference document Check Status Before Quoting	Revision
		5010 UWTSD XX 0 Dr CM 7.2 Internal Visualisations Concept model	date checked Prifysgol Cymru / Y Drindod Dewi Sant University of Wales Trinity Saint David	09/03/21 Checker S. J. Jones Project Manager Trinity Saint David			
		File Path: C:\Users\stuar\OneDrive\Desktop\ysgol bae abertawe ARC Final.rvt					