


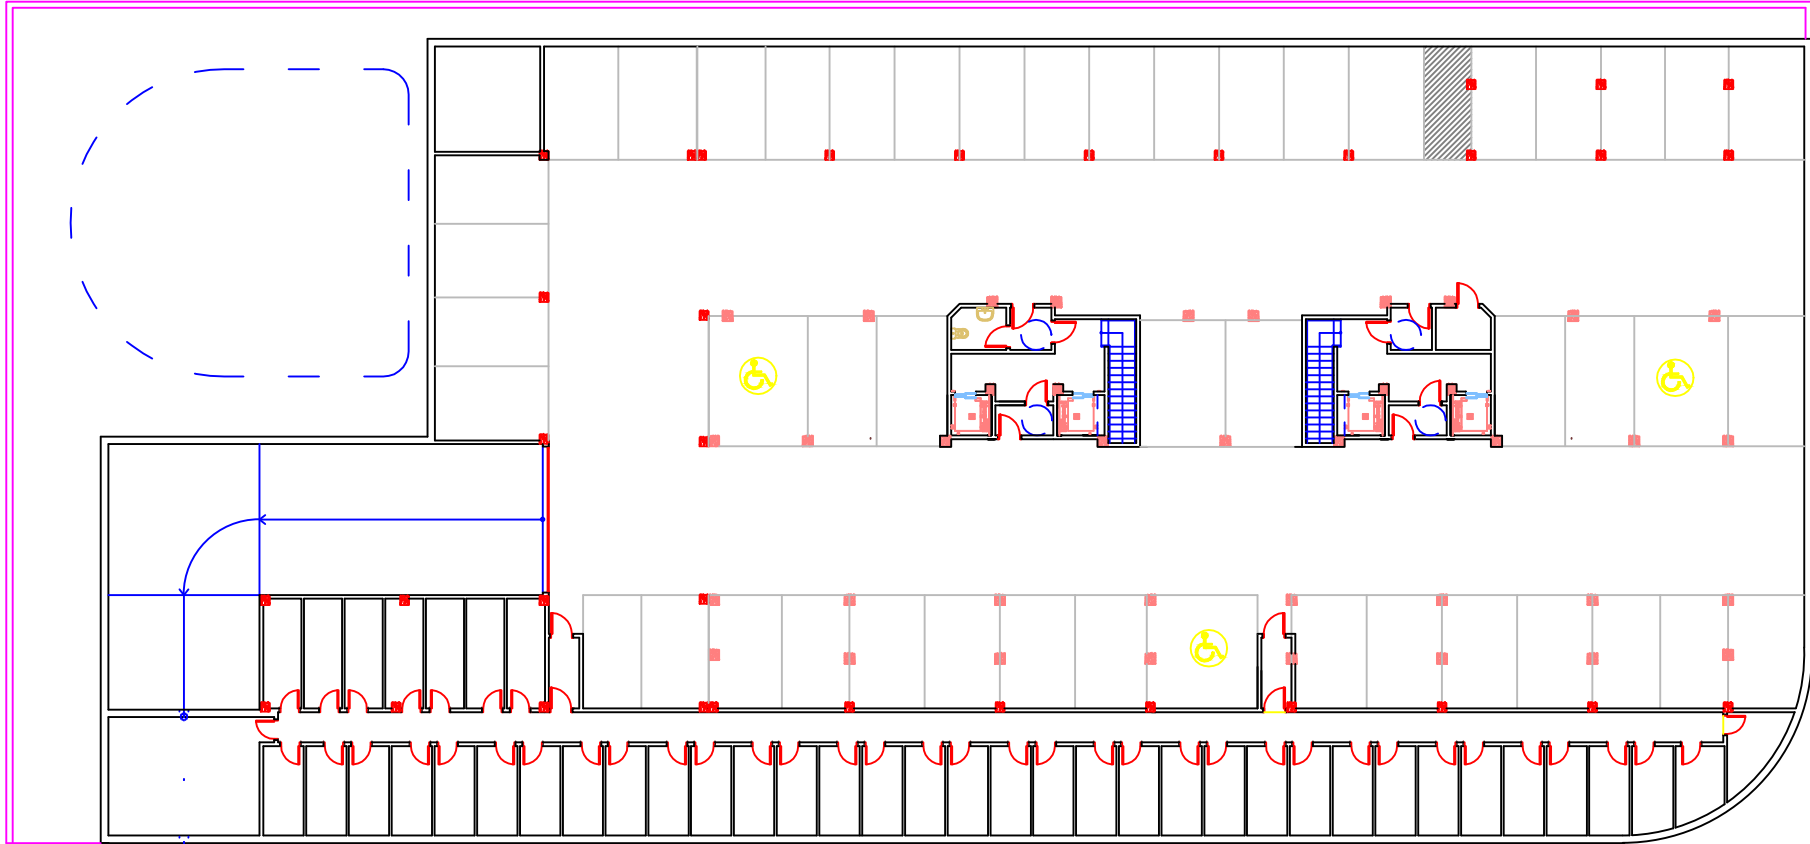

BASEMENT

SCALE 1/300