


PROPOSED
PLAN.

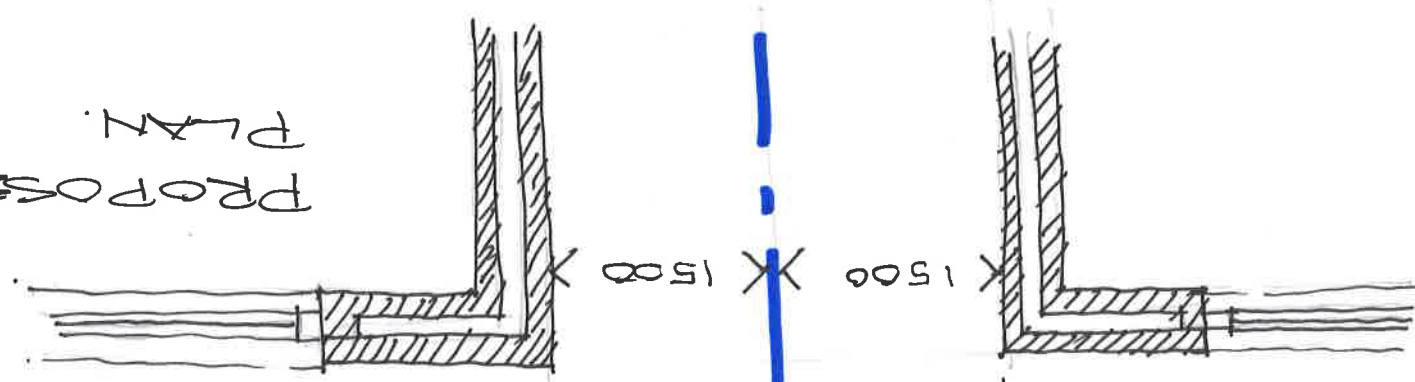

EXISTING SECTION.

