

Project Name: Proposed Redesign for Artists

UPRN Code: 4018

Originator Code: UWTSD

Role Code: Designer



Drawn By: AEF

Checked By: GMT

Date: 22/04/26


Project Status: S0

ACBA 4018

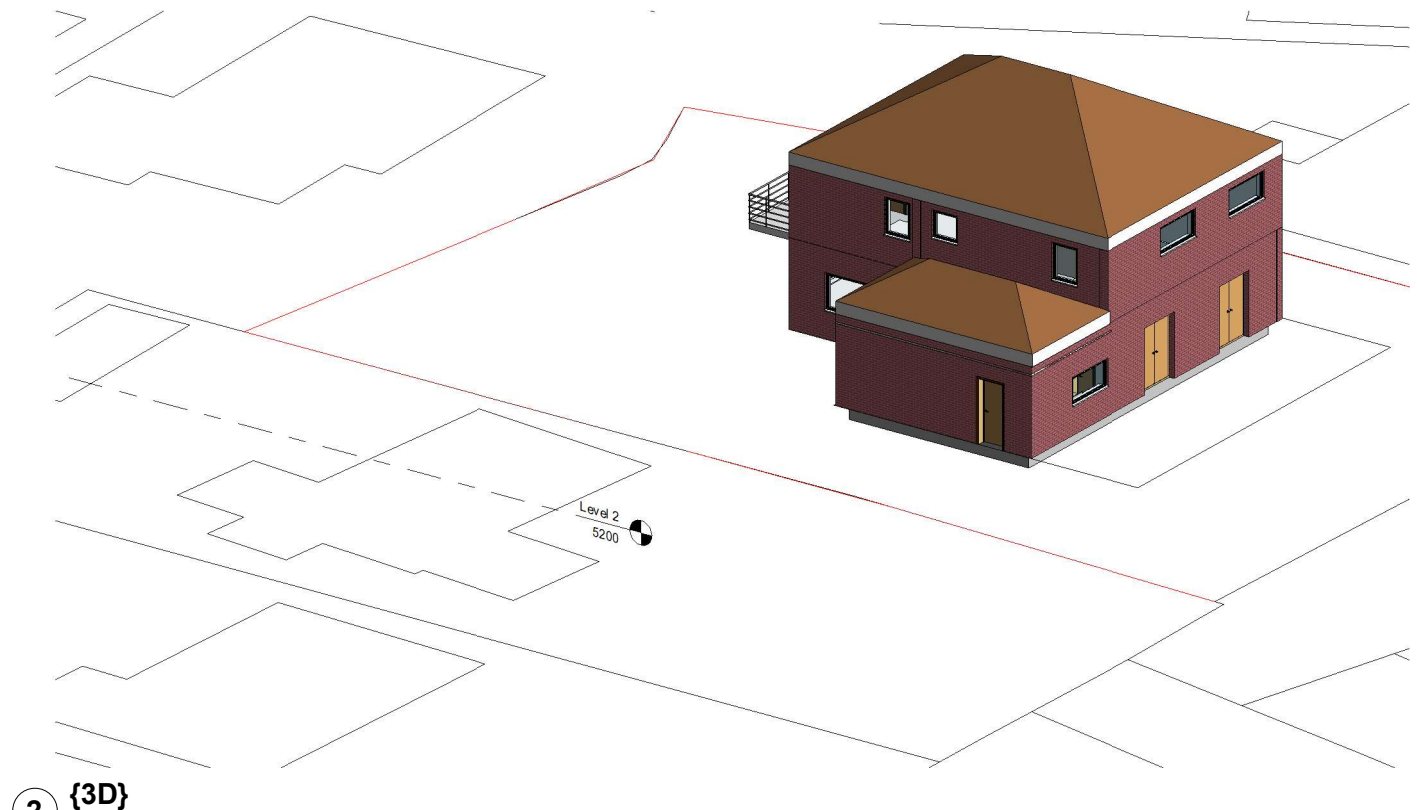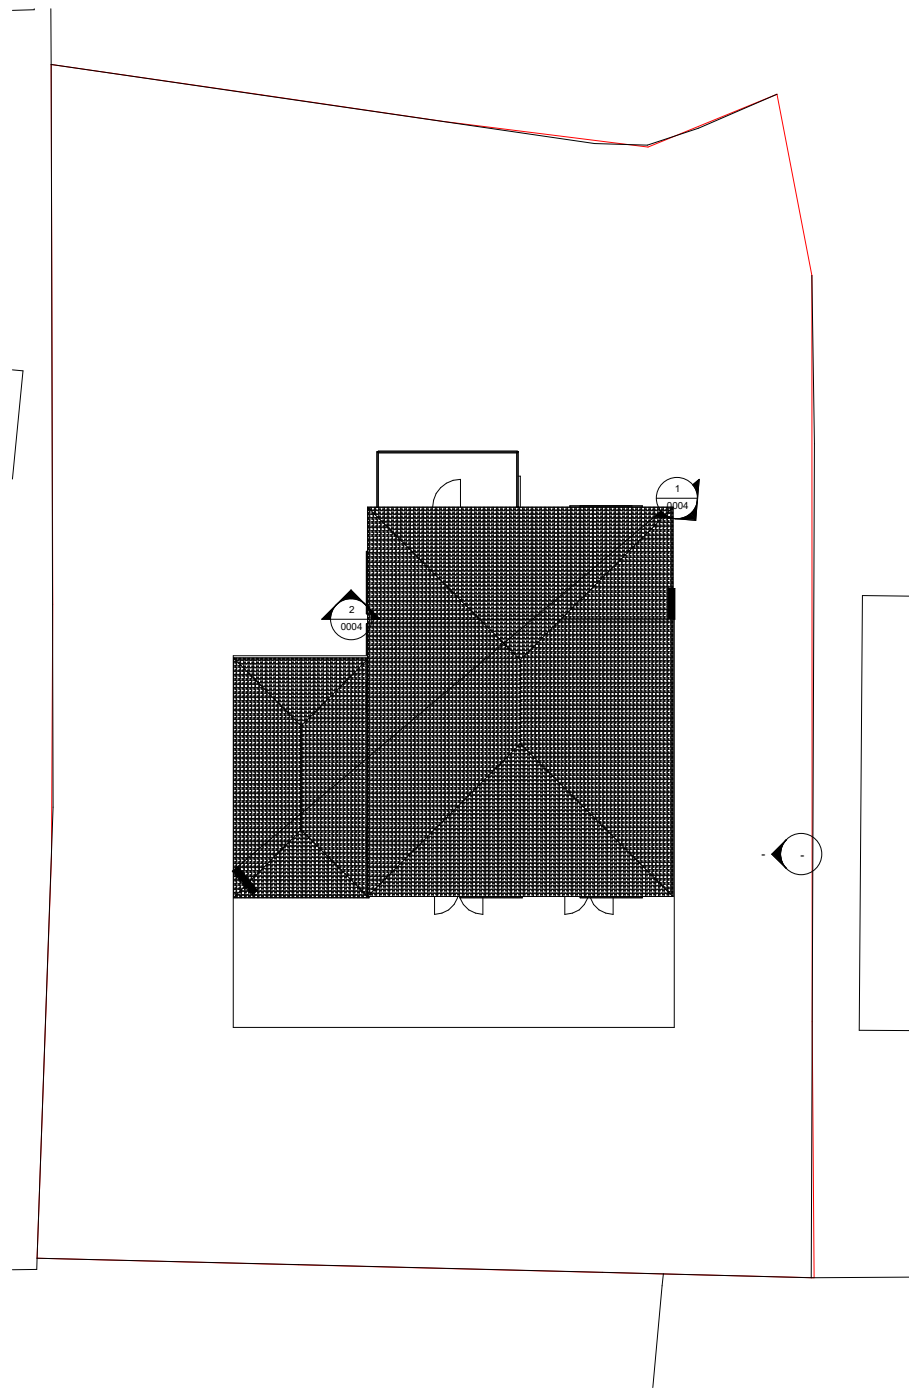


1 Site
1:100


2 {3D}

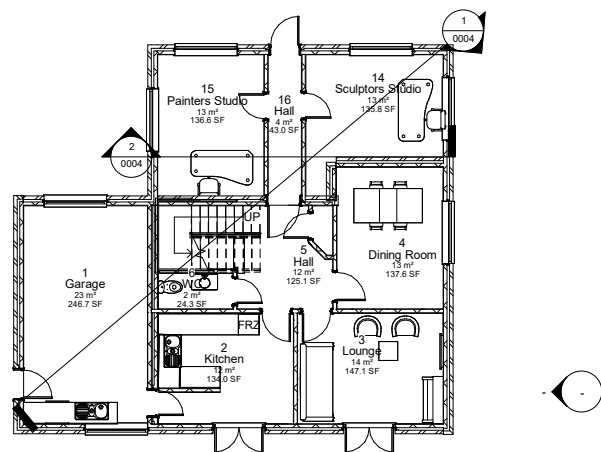


1 Level 0
1 : 100

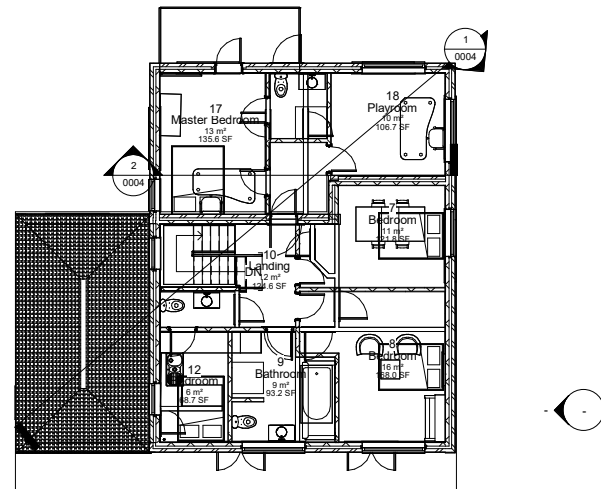


2 Level 1
1 : 100

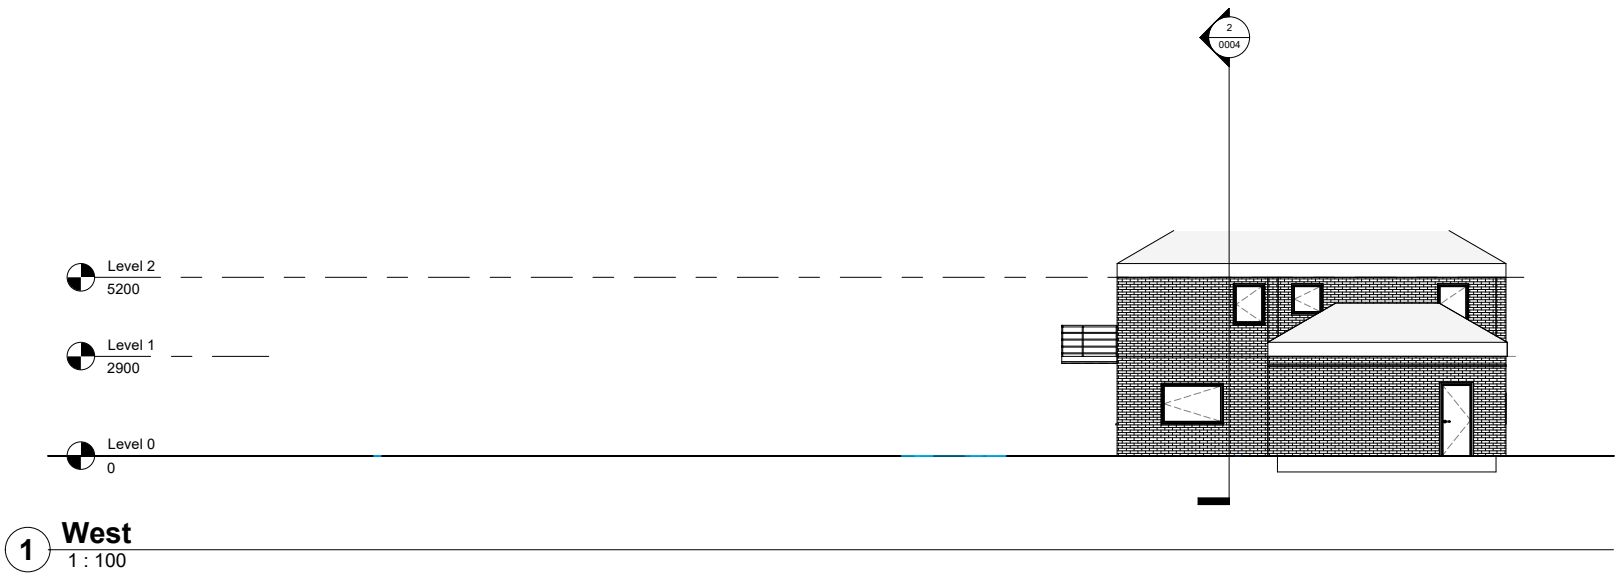


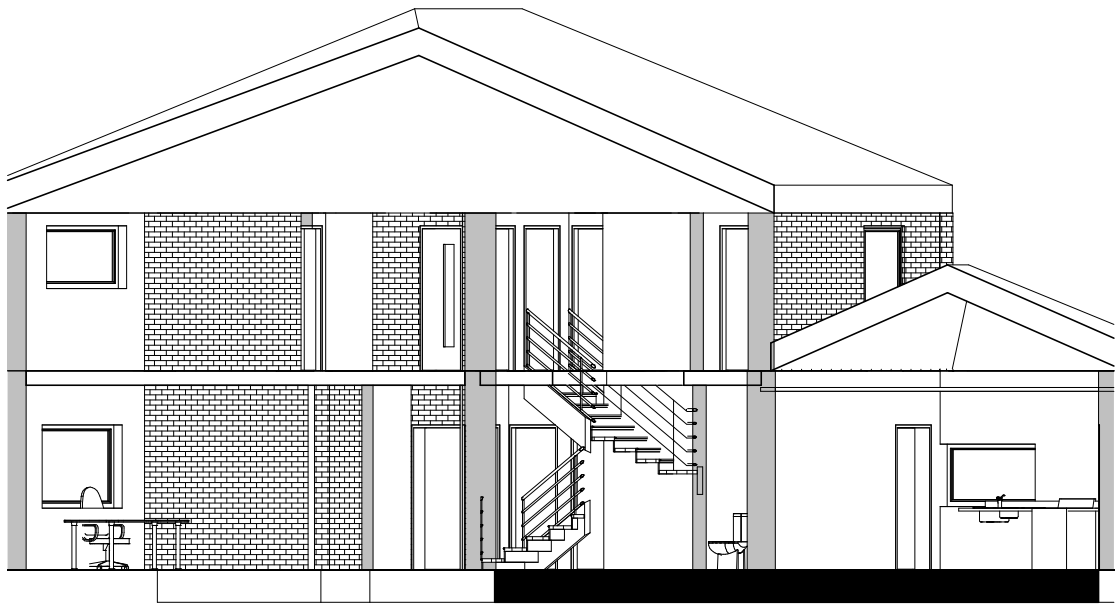

1 Long Section GF
1 : 50

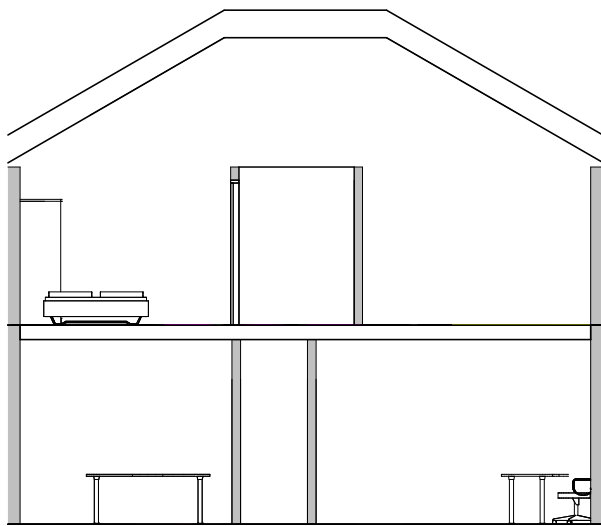

2 Short Section GF
1 : 50

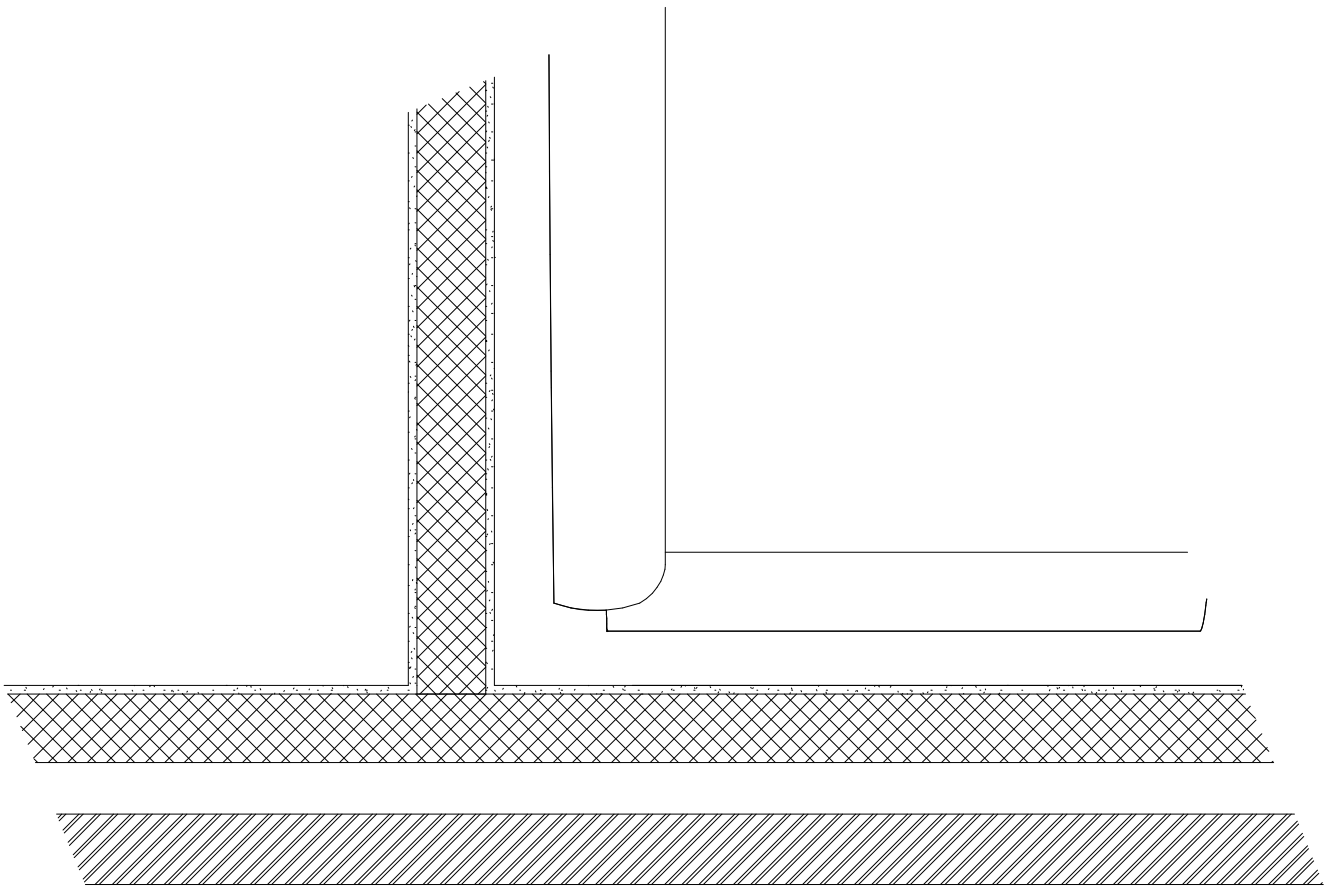

Property Title Proposed Redesign for Artists	Detail External Wall and Internal Wall Junction Detail	Property — Originator — (Zone) Functional Breakdown — (Level) Spatial Breakdown — (Type) Form — Role — Number — Description — Suitability — Revision										scale 1 : 5	drawn Alex Ford	Prifysgol Cymru Y Drindod Dewi Sant University of Wales Trinity Saint David	(S0) UNCONTROLLED Not to be used as a reference document Check Status Before Quoting	Rev/Date/By Revision
		4018 — UWTSD — XX — — — Designer0005 — External Wall and Internal Wall Junction Detail — S0 —										date	checked			
		File Path: C:\Users\2501109\OneDrive - University of Wales Trinity Saint David\AssignmenDetail\ProposedDrawingFinal.rte										04/22/26	GMT			