
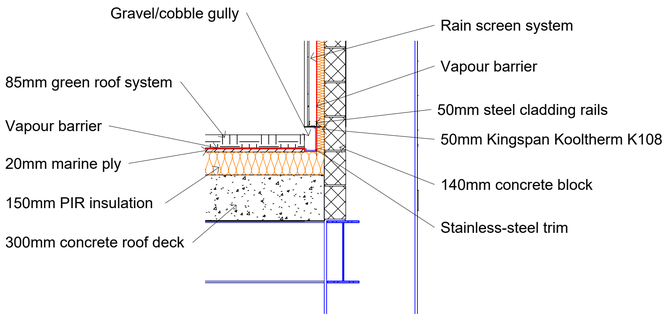


Latitudinal Detailed Cross-Section - Callout 1

1 : 20

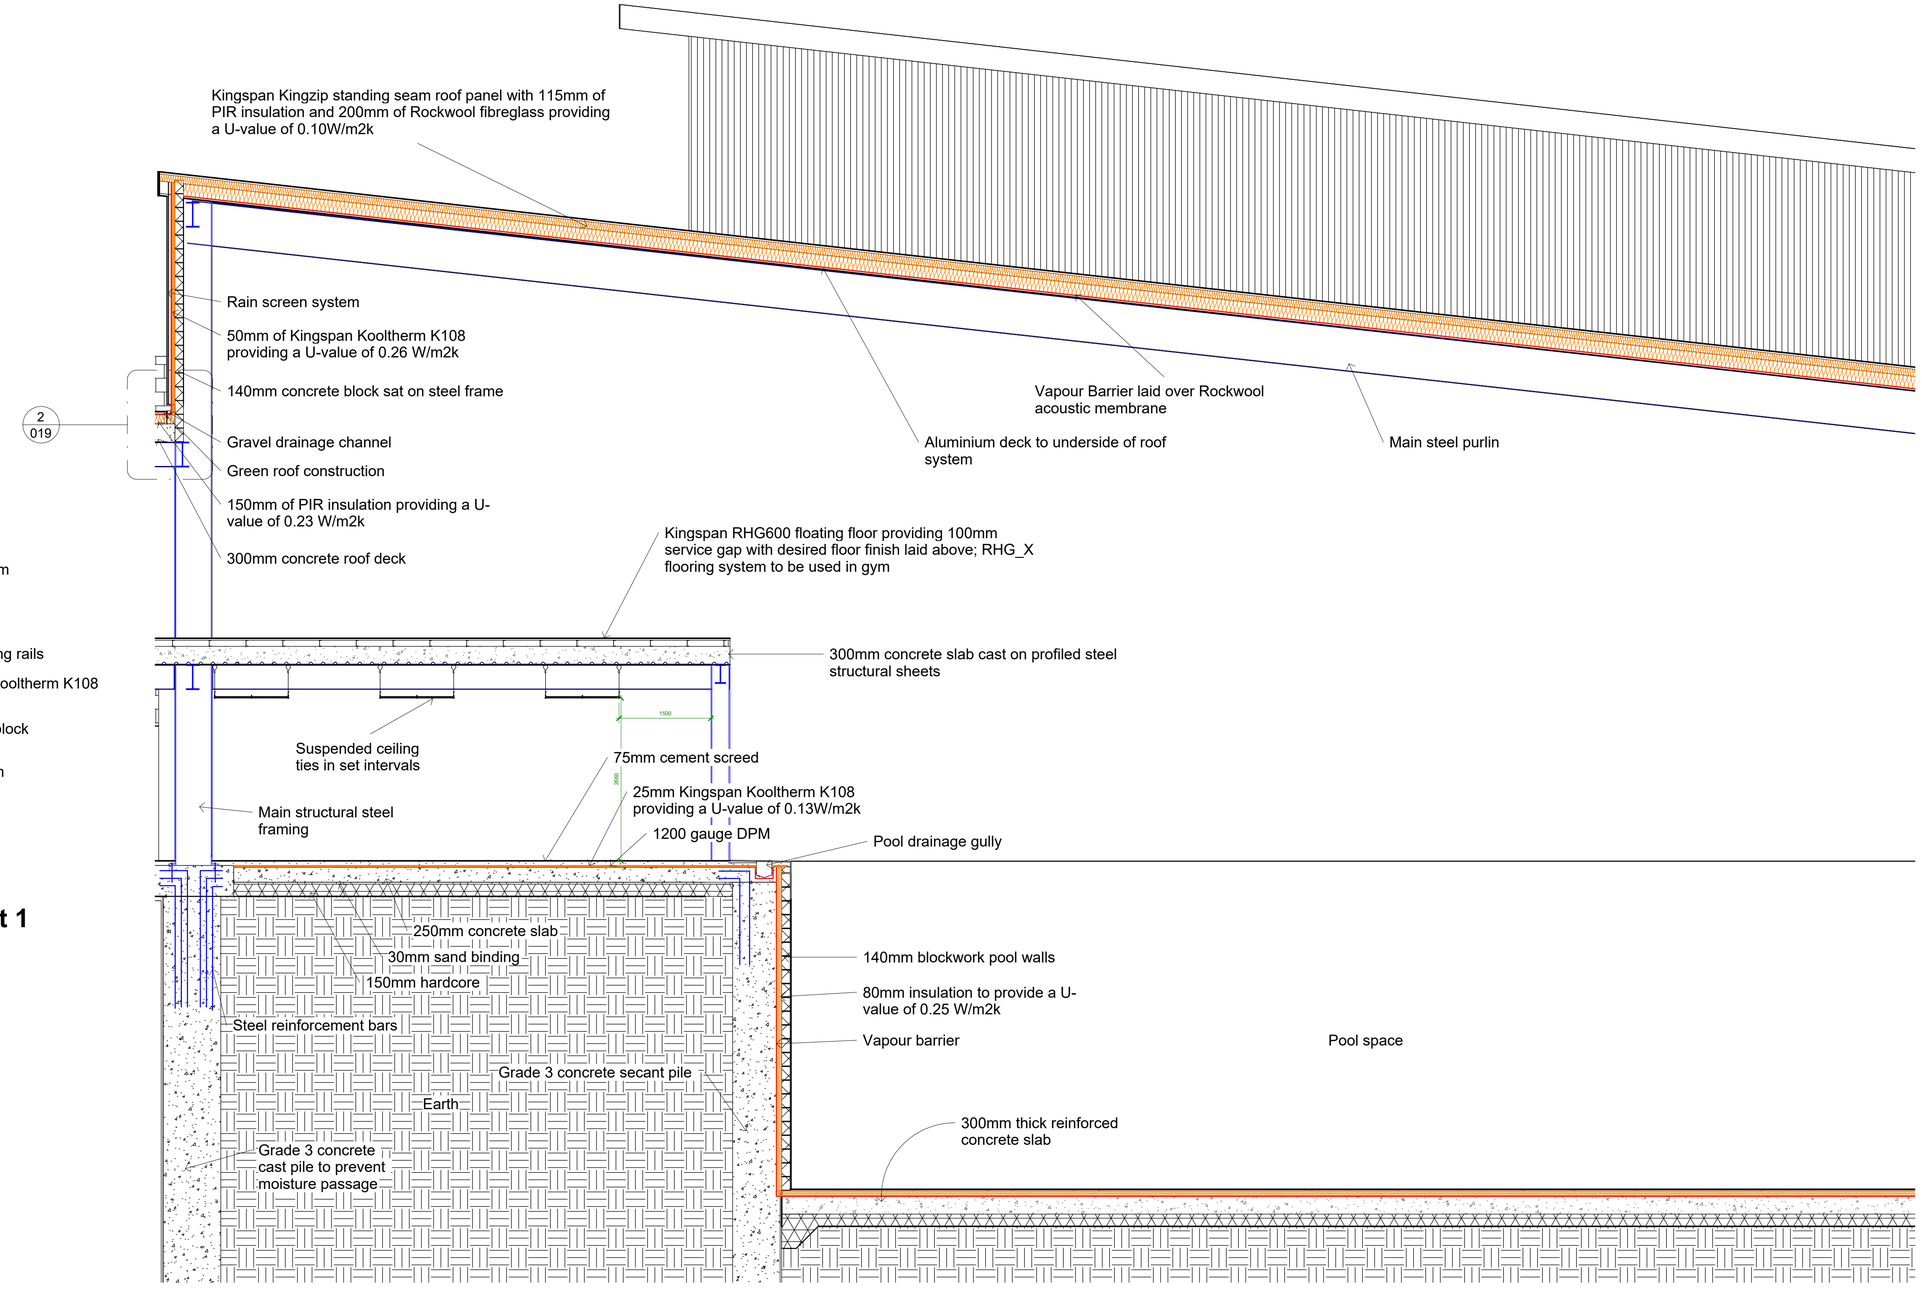

Latitudinal Detailed Cross-Section

1 : 50

Property Title: **Proposed Leisure Complex**	Detail: **LC Detailed Cross-Section**	Property — Originator — (zone) Functional Breakdown — (Level) Spatial Breakdown — (Type) Form — Discipline — Number — Description — Status — Revision **6023 — UWTSD — XX — XX — T — K — 019 — LC Detailed Cross-Section — For Approval — 8** File Path: **C:\Users\AlecNestorow\Desktop\Design 6 Rev. 4.rvt**	scale: **As indicated** date: **11/04/2023**	drawn: **CE** checked: **JL**	Prifysgol Cymru Y Drindod Dewi Sant University of Wales Trinity Saint David SA1 Campus King's Road Swansea SA1 8HO

Activ Leisure Construction Ltd.
Buildings For Communities